





Location Plan
Scale (1 : 1 2 5 0)
©Crown Copyright and database rights 2025 OS Licence No 100041041

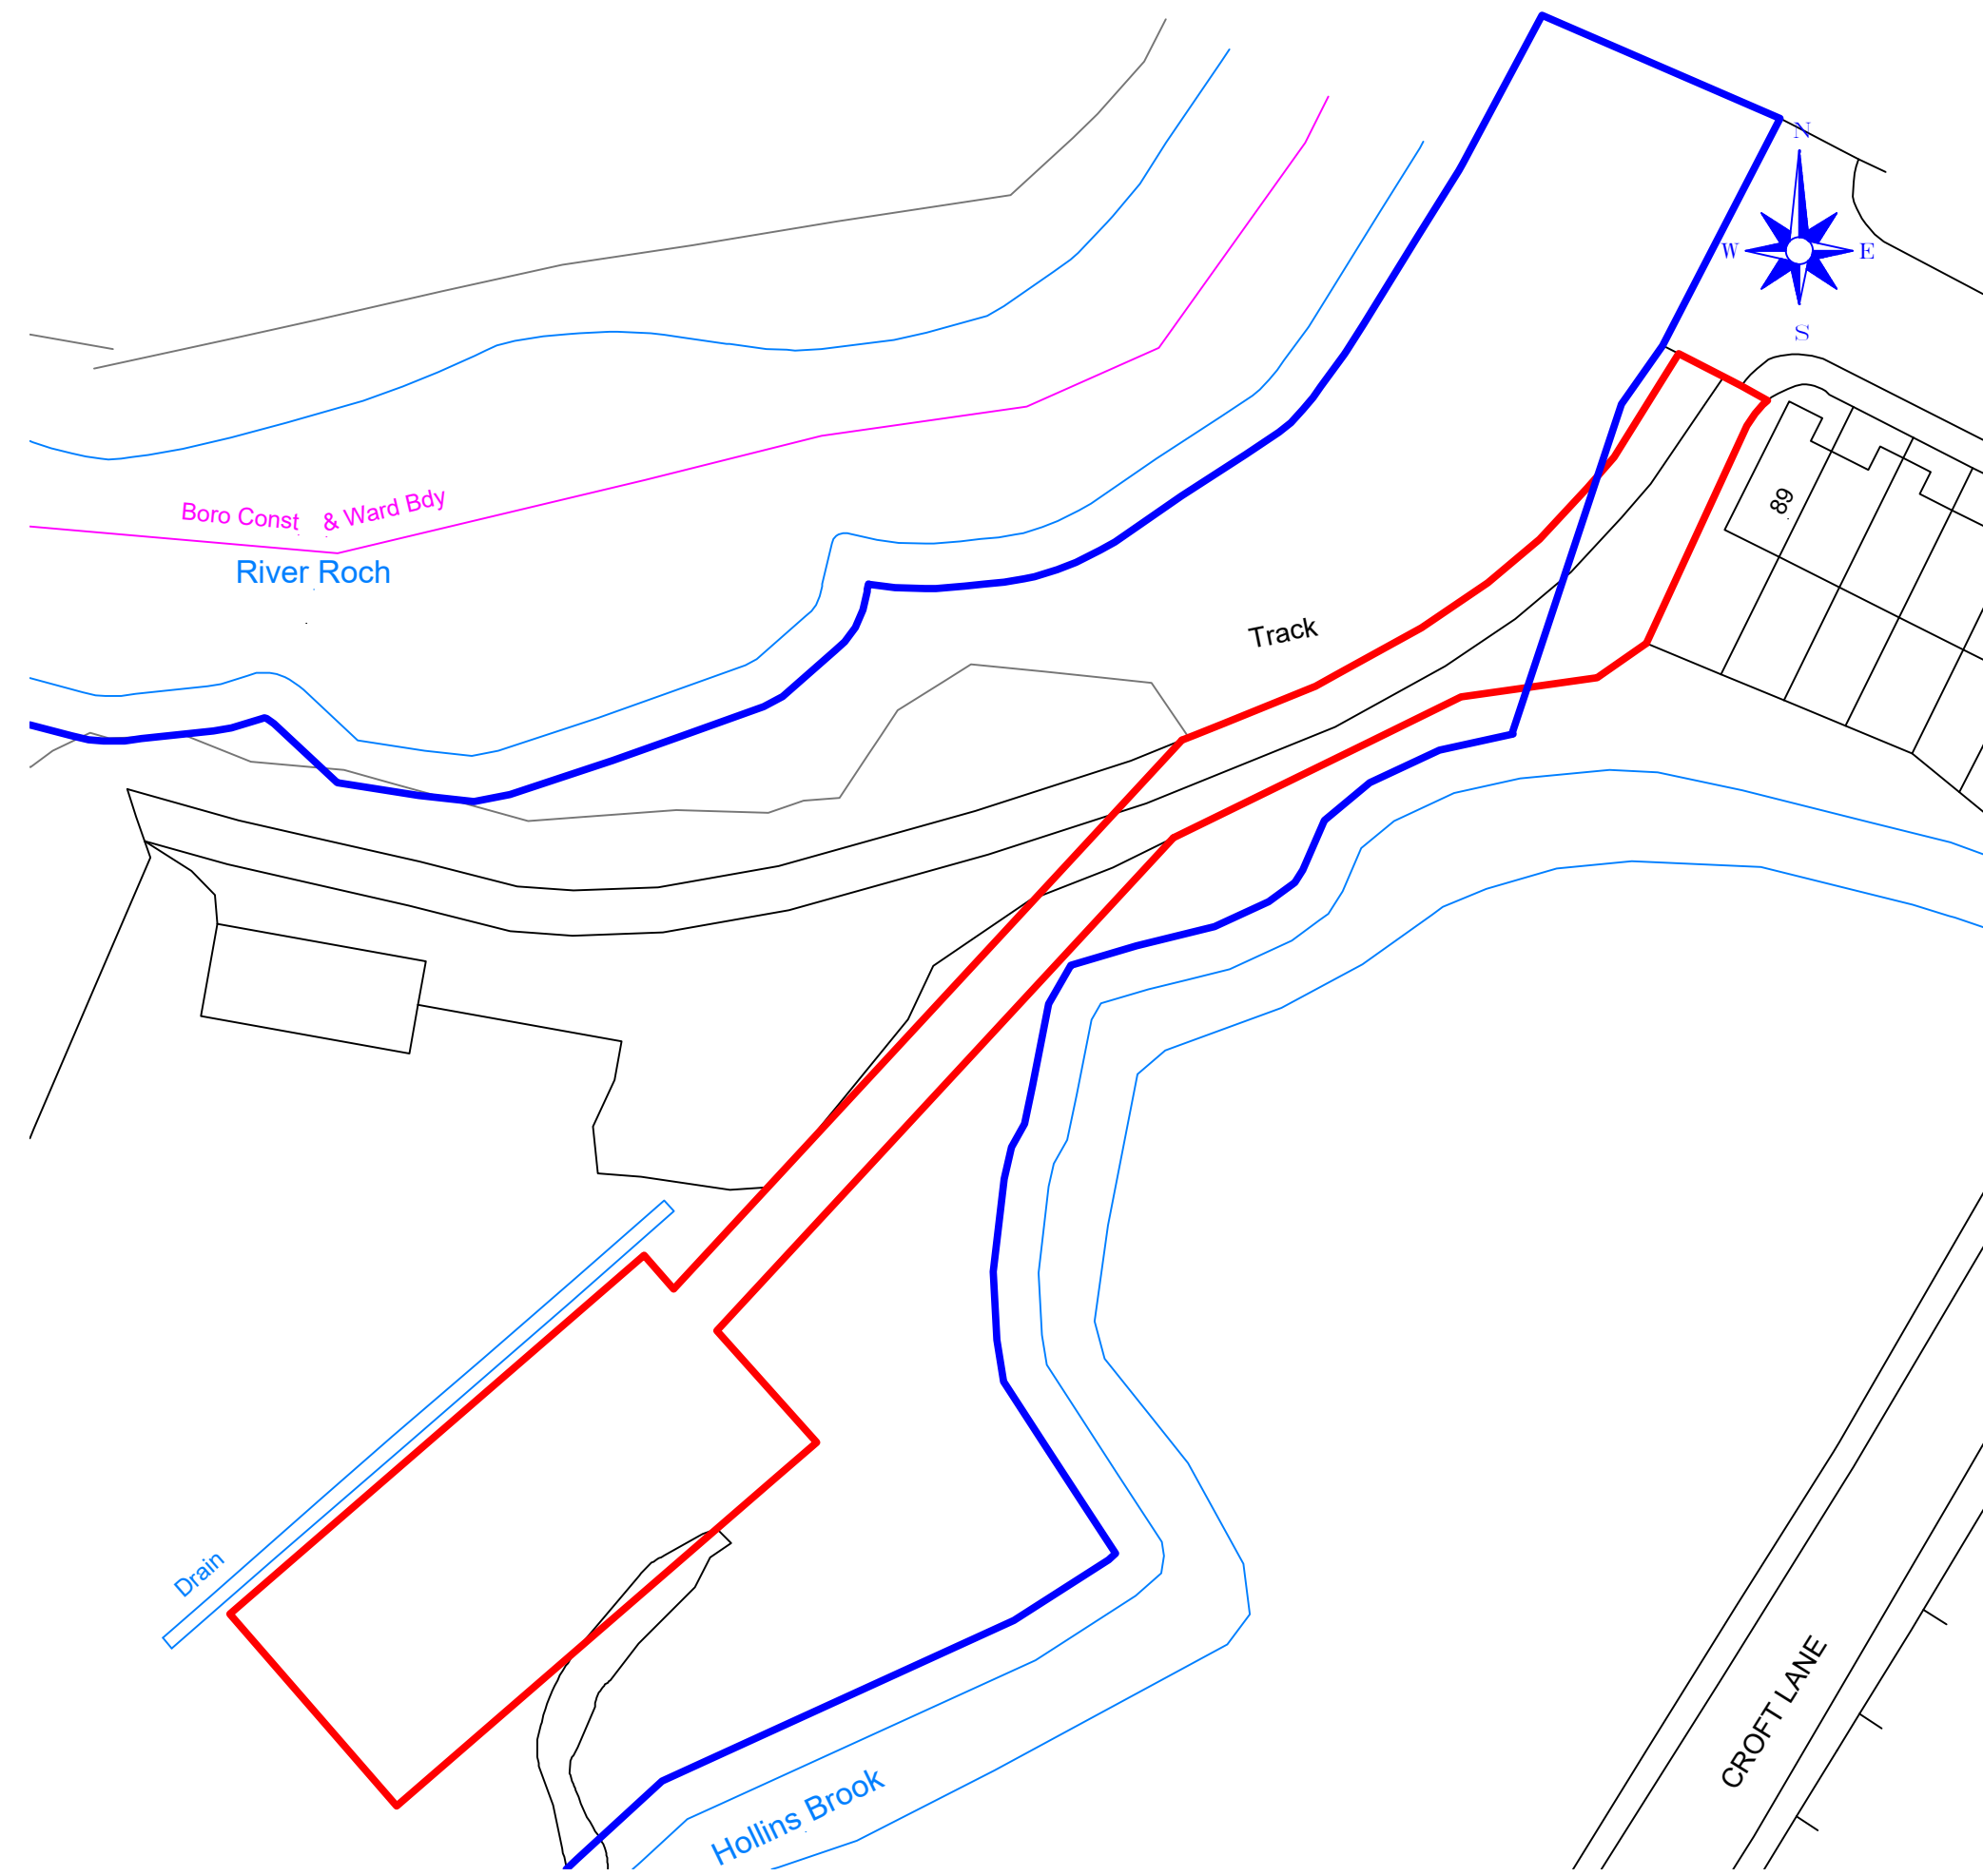

Existing Site Plan
Scale (1 : 5 0 0)

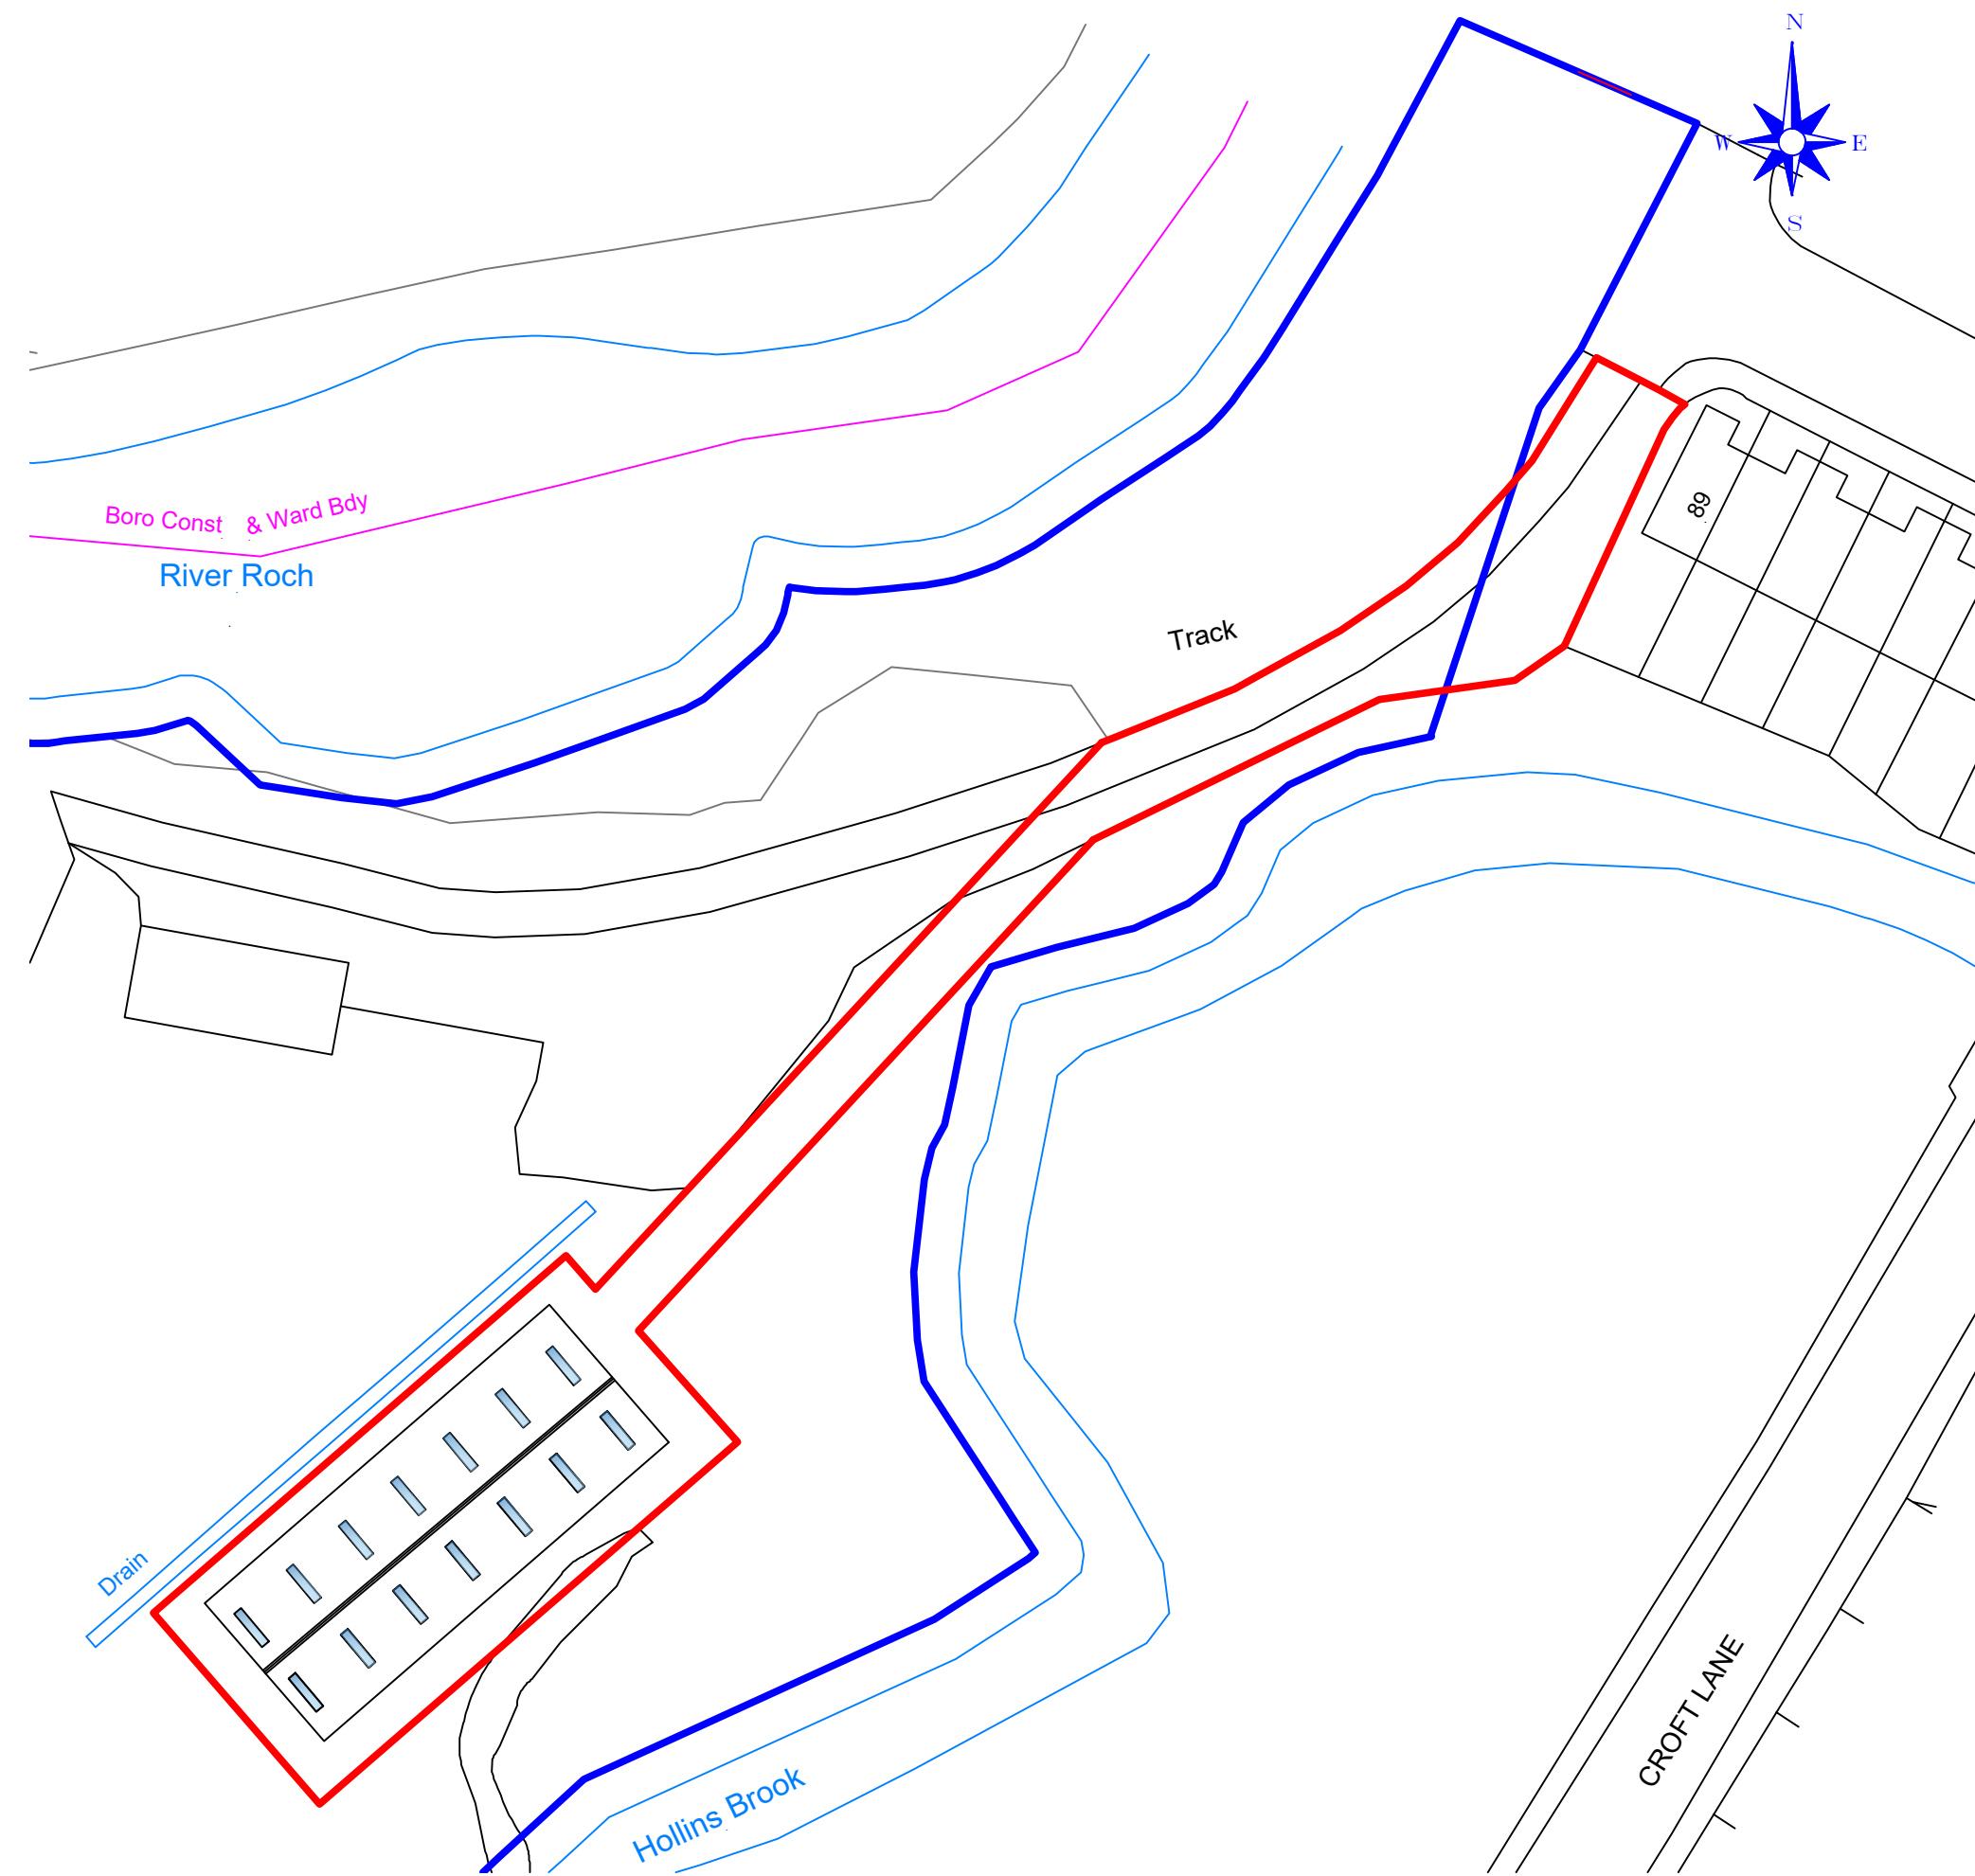

Existing Site Plan
Scale (1 : 5 0 0)

IMPORTANT NOTES

DO NOT SCALE FROM THIS PLAN

THESE ELEVATIONS ARE DRAFTED TO ALLOW THE PLANNING AUTHORITY TO MAKE A DECISION ON THE PROPOSED DEVELOPMENT AND FOR NO OTHER PURPOSE. THESE ELEVATIONS ARE NOT BUILDING REGULATION COMPLIANT AND SHOULD NOT BE RELIED UPON AS SUCH. THE DECISION NOTICE (WHEN AVAILABLE) SHALL PROVIDE THE EXACT DIMENSIONS OF THE PROPOSED BUILDING AND SHOULD BE RELIED UPON. THESE PLANS SHOULD NOT BE USED AS DEFINITIVE AND ANY MEASUREMENTS SHOULD BE TAKEN AND CHECKED FROM THE PROPOSED SITE.

A.	Red edge amended at request of MM	23/01/26
Revision		Date
MACMARSHALLS 112-116 Chorley New Road, Bolton, BL1 4DH info@macmarshalls.co.uk Tel: 01204 565660 www.macmarshalls.co.uk MacMarshalls Ltd, Hamill House, 112-116 Chorley New Road, Bolton, BL1 4DH info@macmarshalls.co.uk Tel: 01204 565660 www.macmarshalls.co.uk		
Drawing Title: Proposed Agricultural Building		
Site Location: Land West of Croft Lane, Bury, BL9 8QH		
Drawing Status: Site and Location Plans		
Date:	02/12/2025	Drawn by: JHolden
Scale:	As Stated @ A1	Ref: 002 -C 98
Client:	Mr Greenwood	