



Dimensioning

Figured dimensions only to be taken from these designs and drawings. Work to annotated dimensions only. All dimensions to be checked on site. Architectural designers to be informed immediately of any discrepancies before work proceeds. Drawings are to be read in conjunction with relevant specifications, structural engineers and service engineers' drawings.

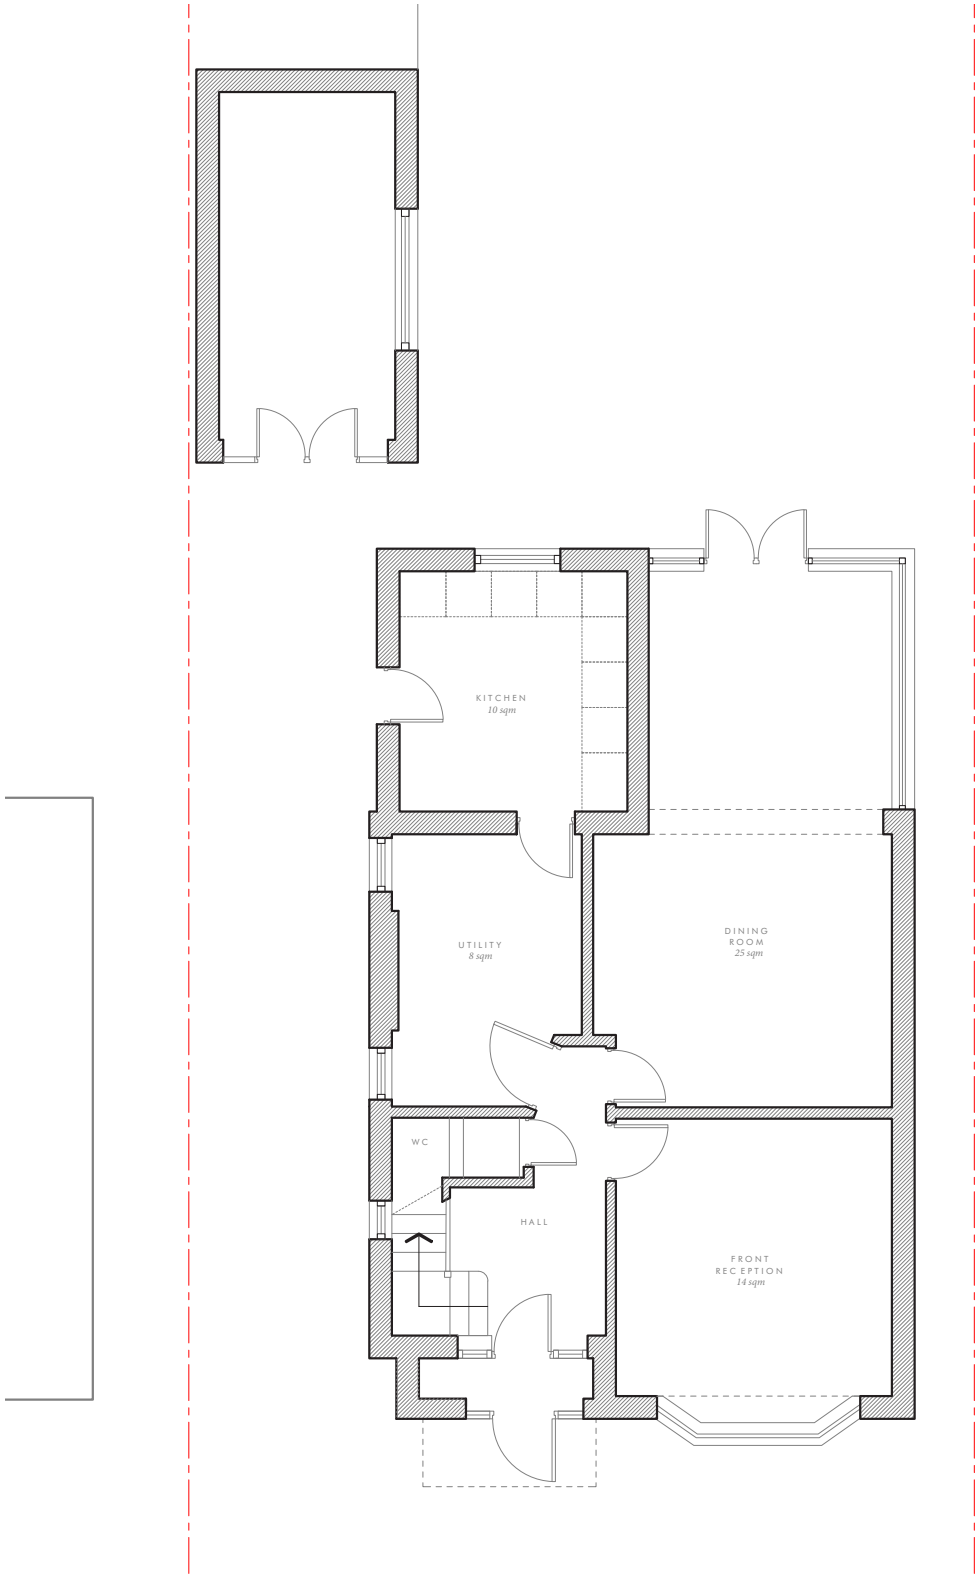

EXISTING GROUND FLOOR PLAN
1:100 @ A3

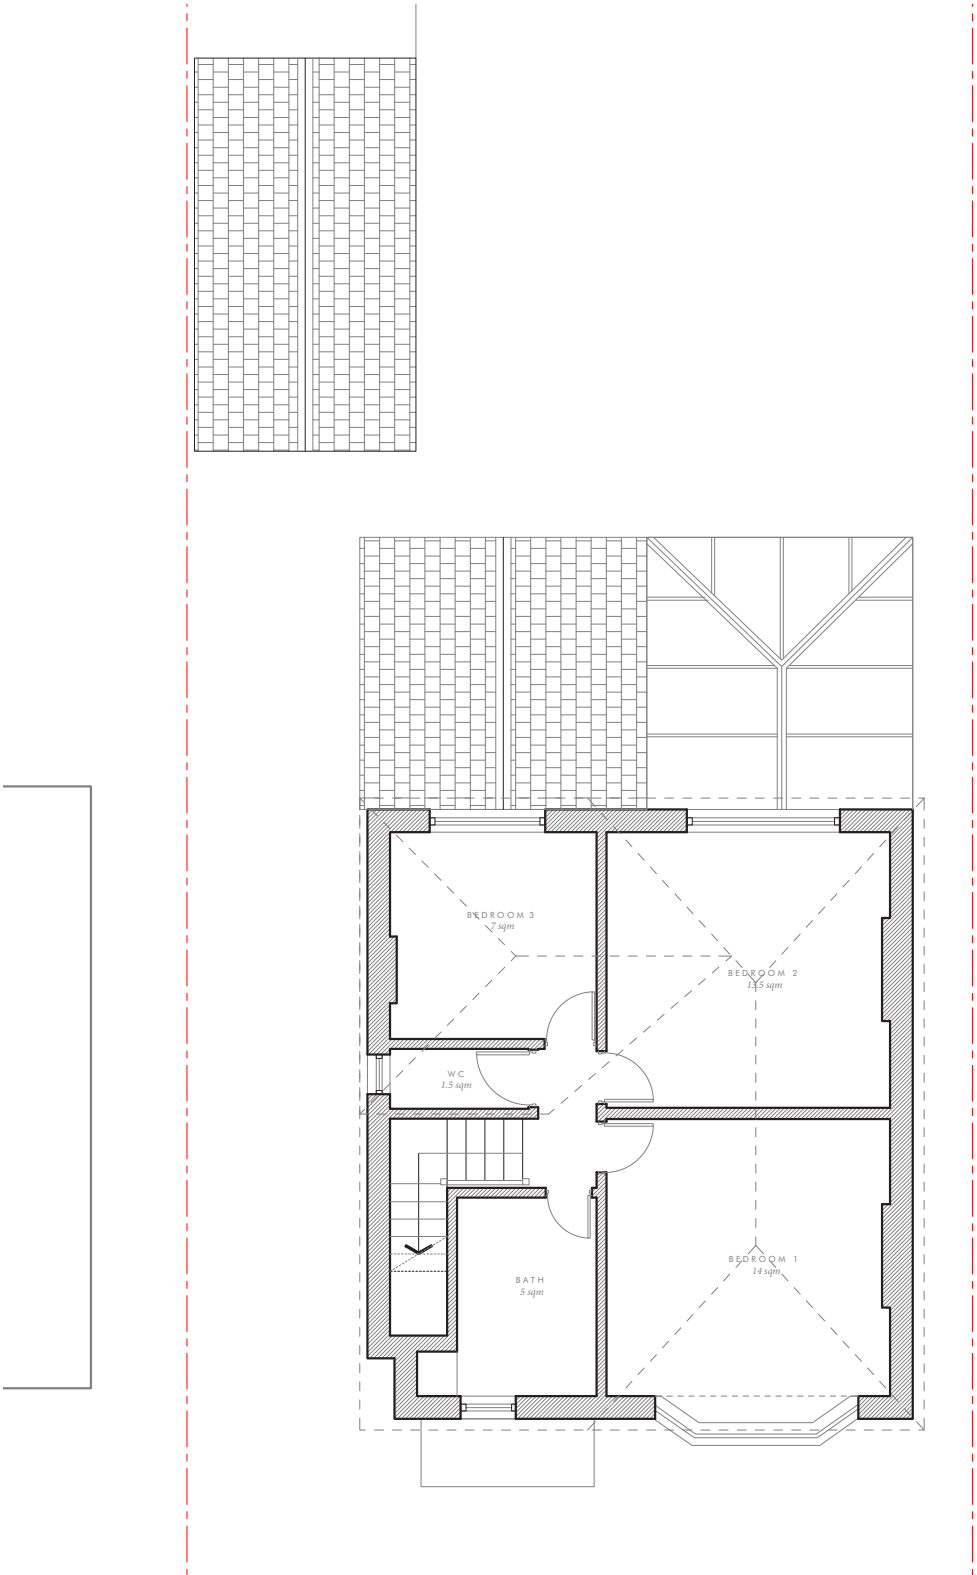

EXISTING FIRST FLOOR PLAN
1:100 @ A3

Rev	Description	Date
-	Issued to client for comments	23/09/22
-	Revised drawing set	29/09/22
-	Revised drawing set	01/11/22
A	Issued for Planning	05/12/22



SALEEM
ARCHITECTS

Client
Homeowner

Project
4 Craigwell Road
Prestwich
M25 0EF

Drawing Title
Existing Plans

Revision
A

Scale
1:100 @ A3

Date
Sept 2022

Drawing No. :
Sheet 2