


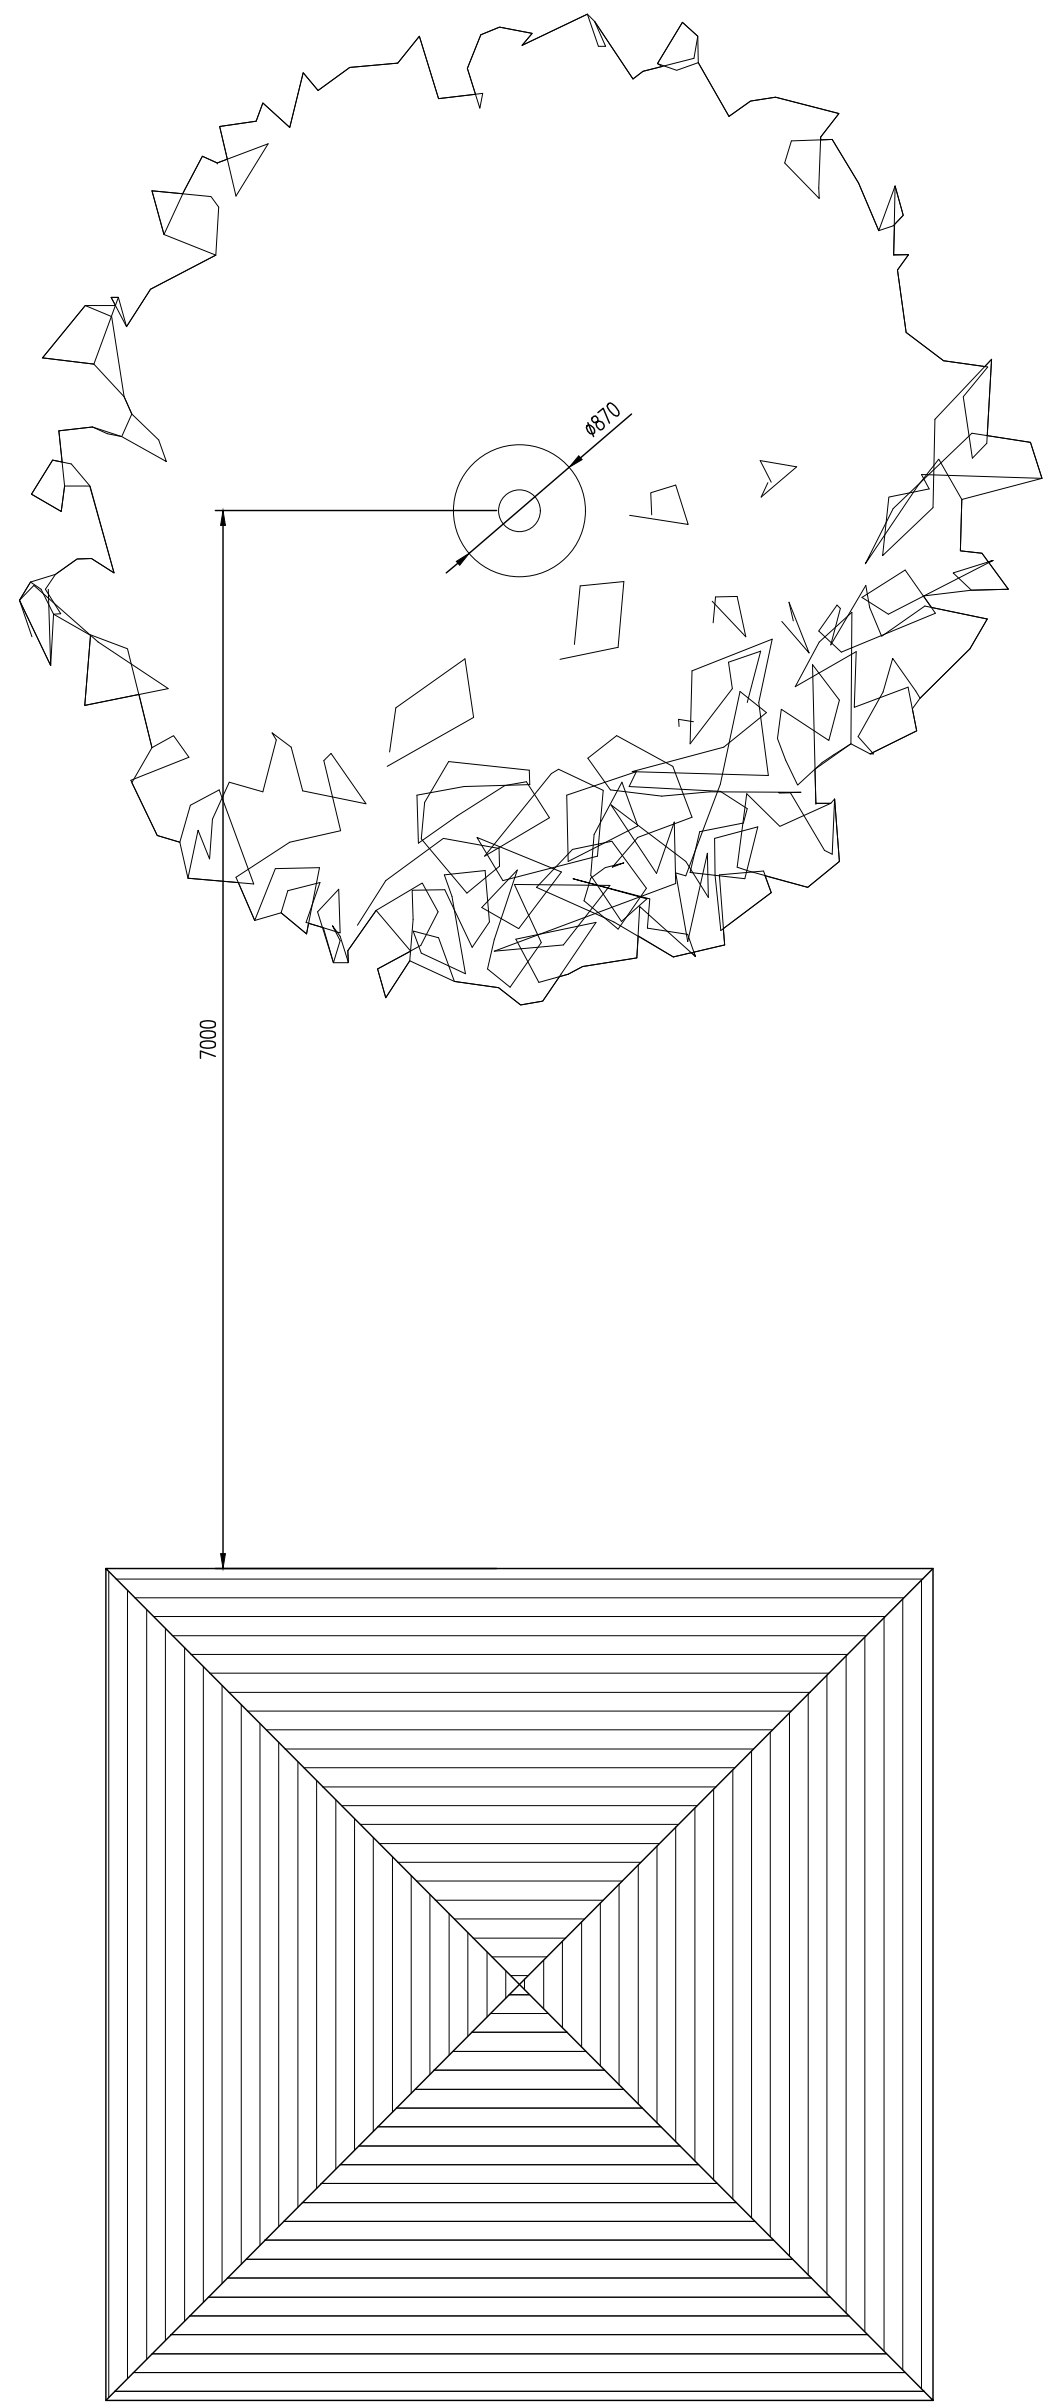


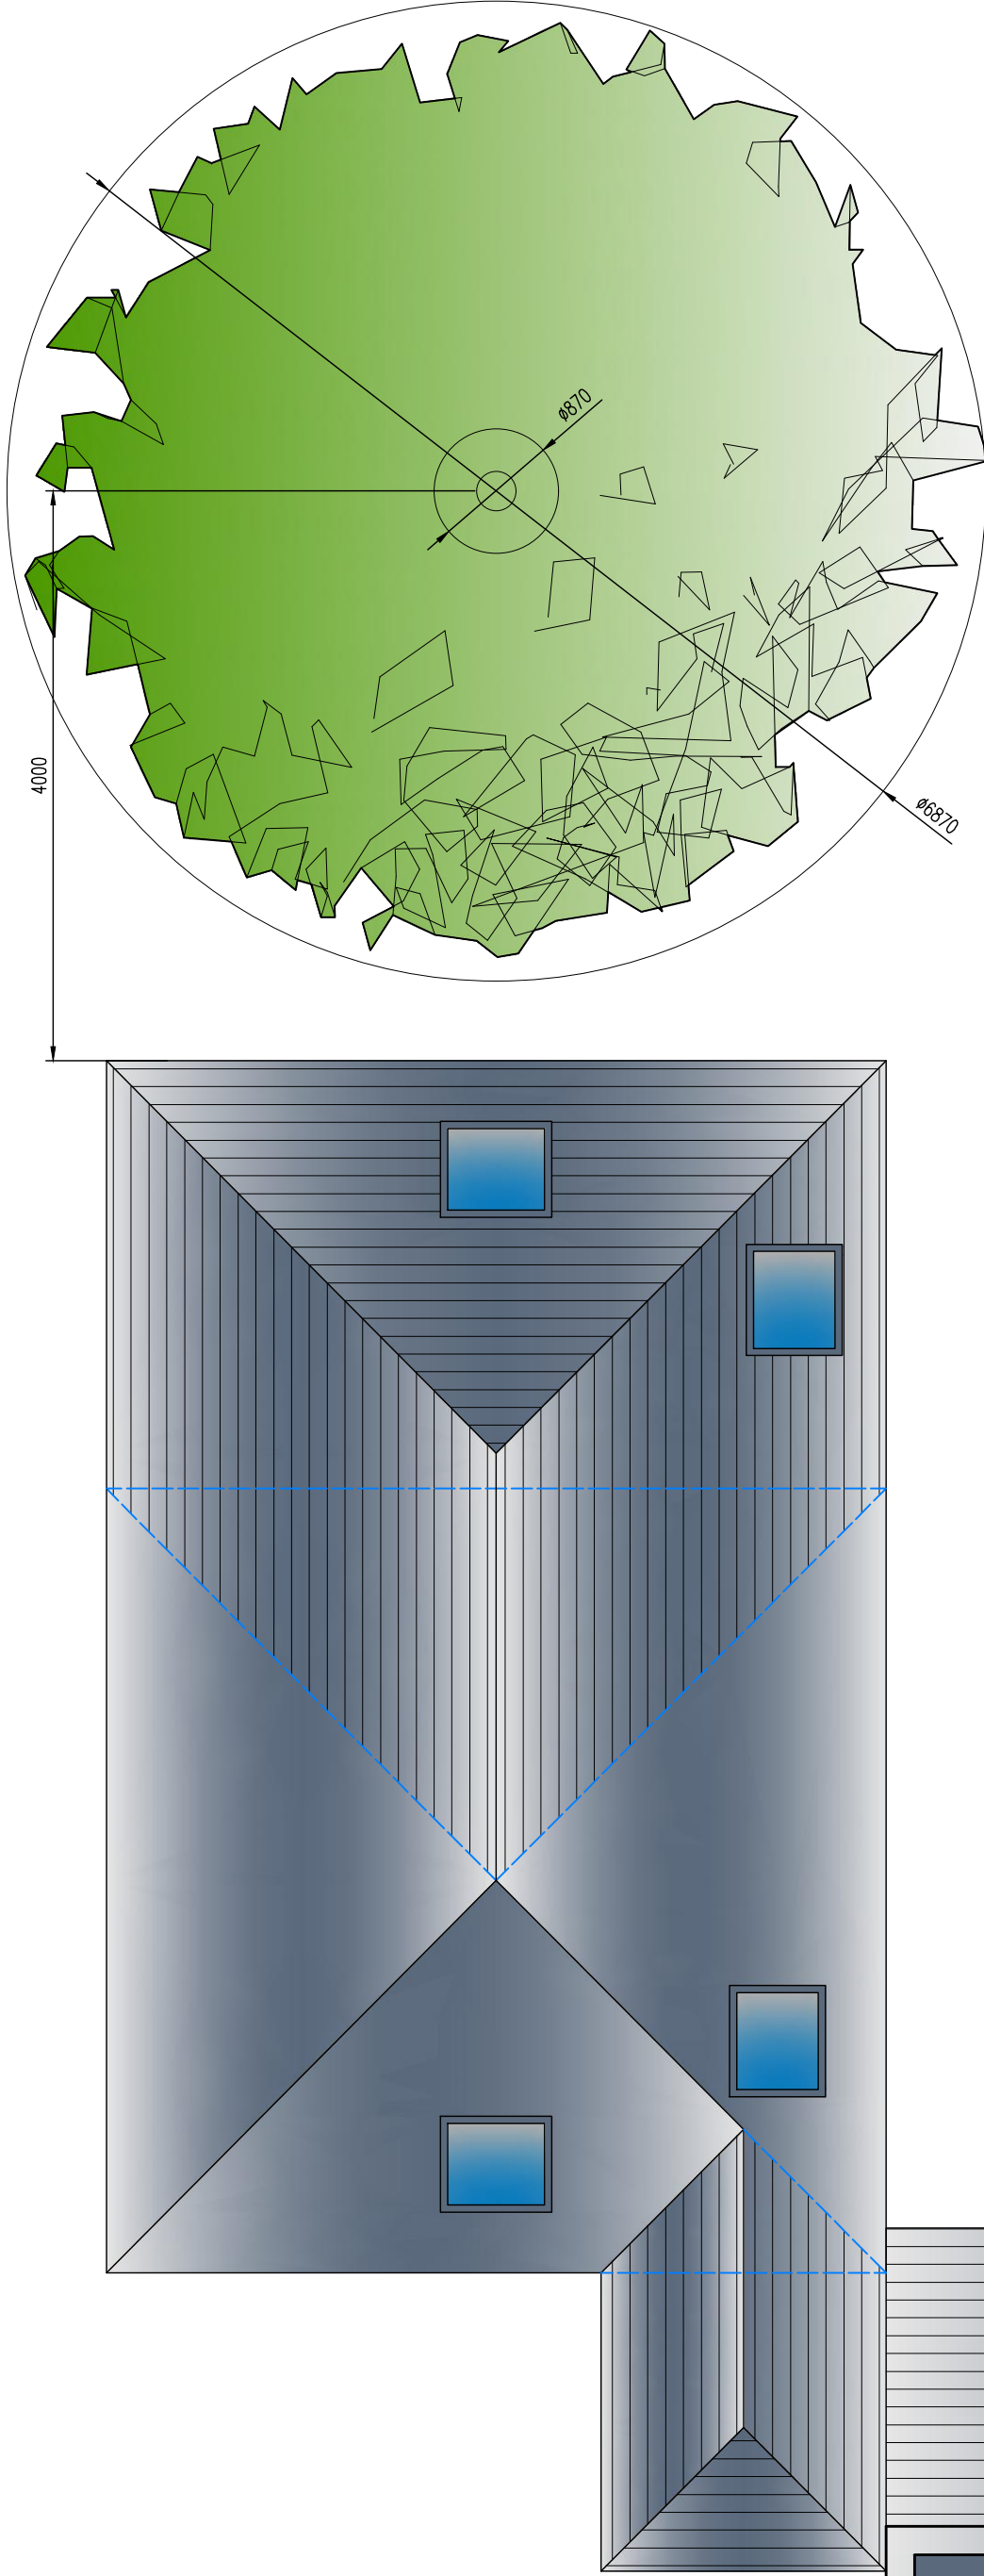

EXISTING SITE PLANscale 1:50

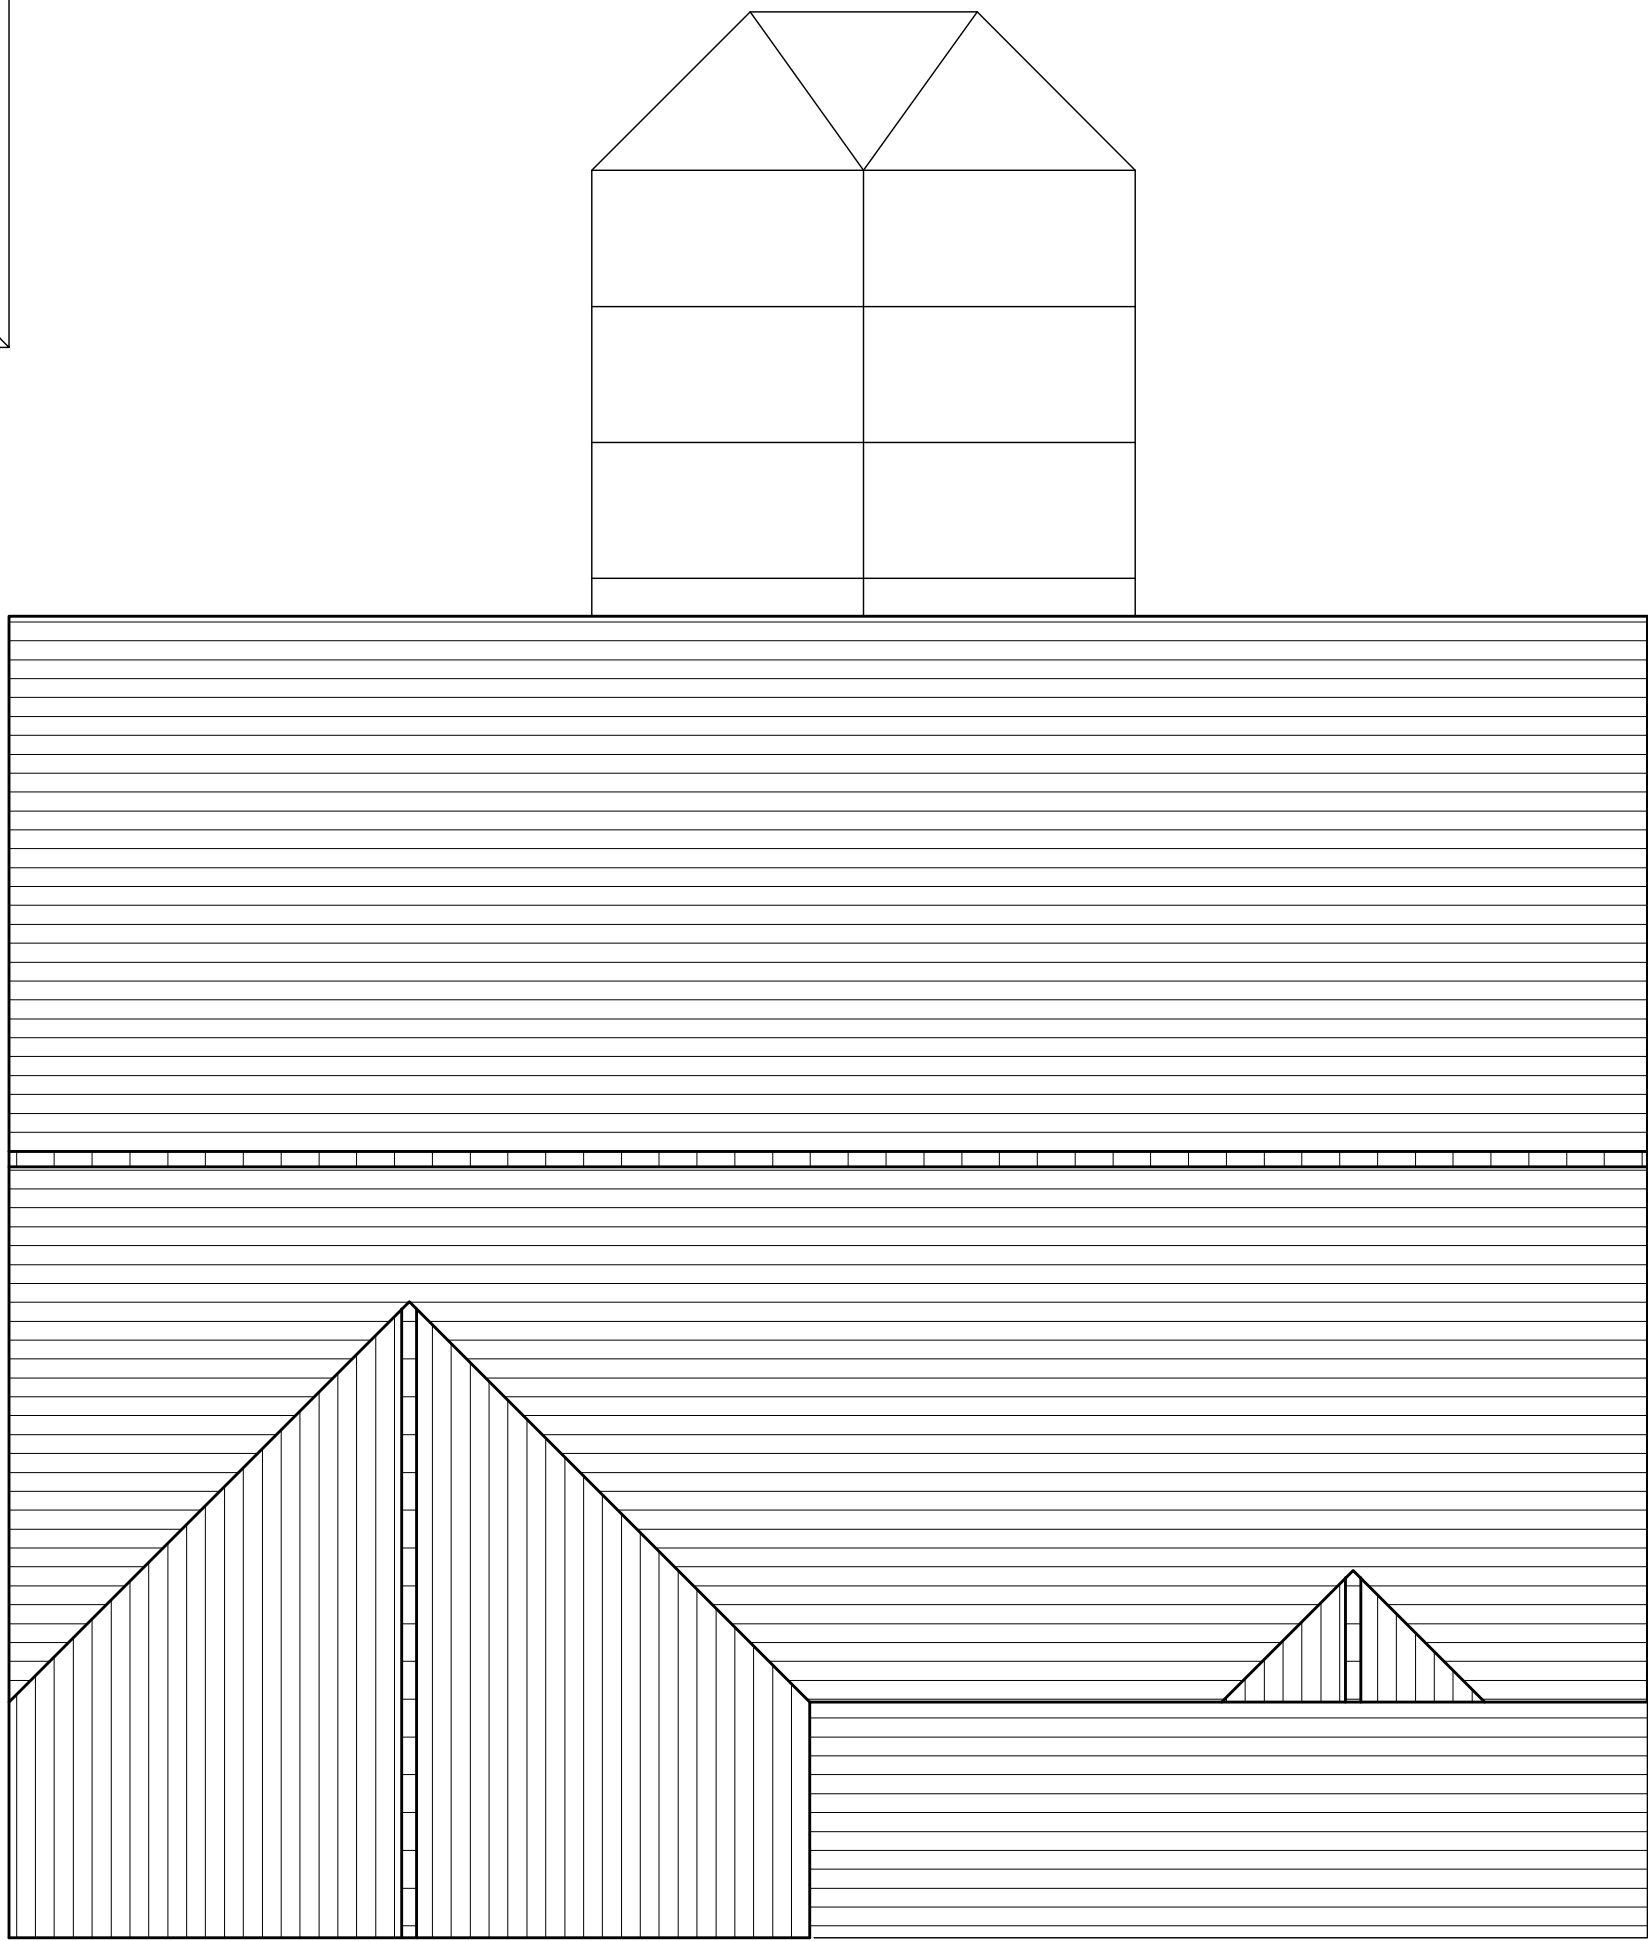

PROPOSED SITE PLANscale 1:50

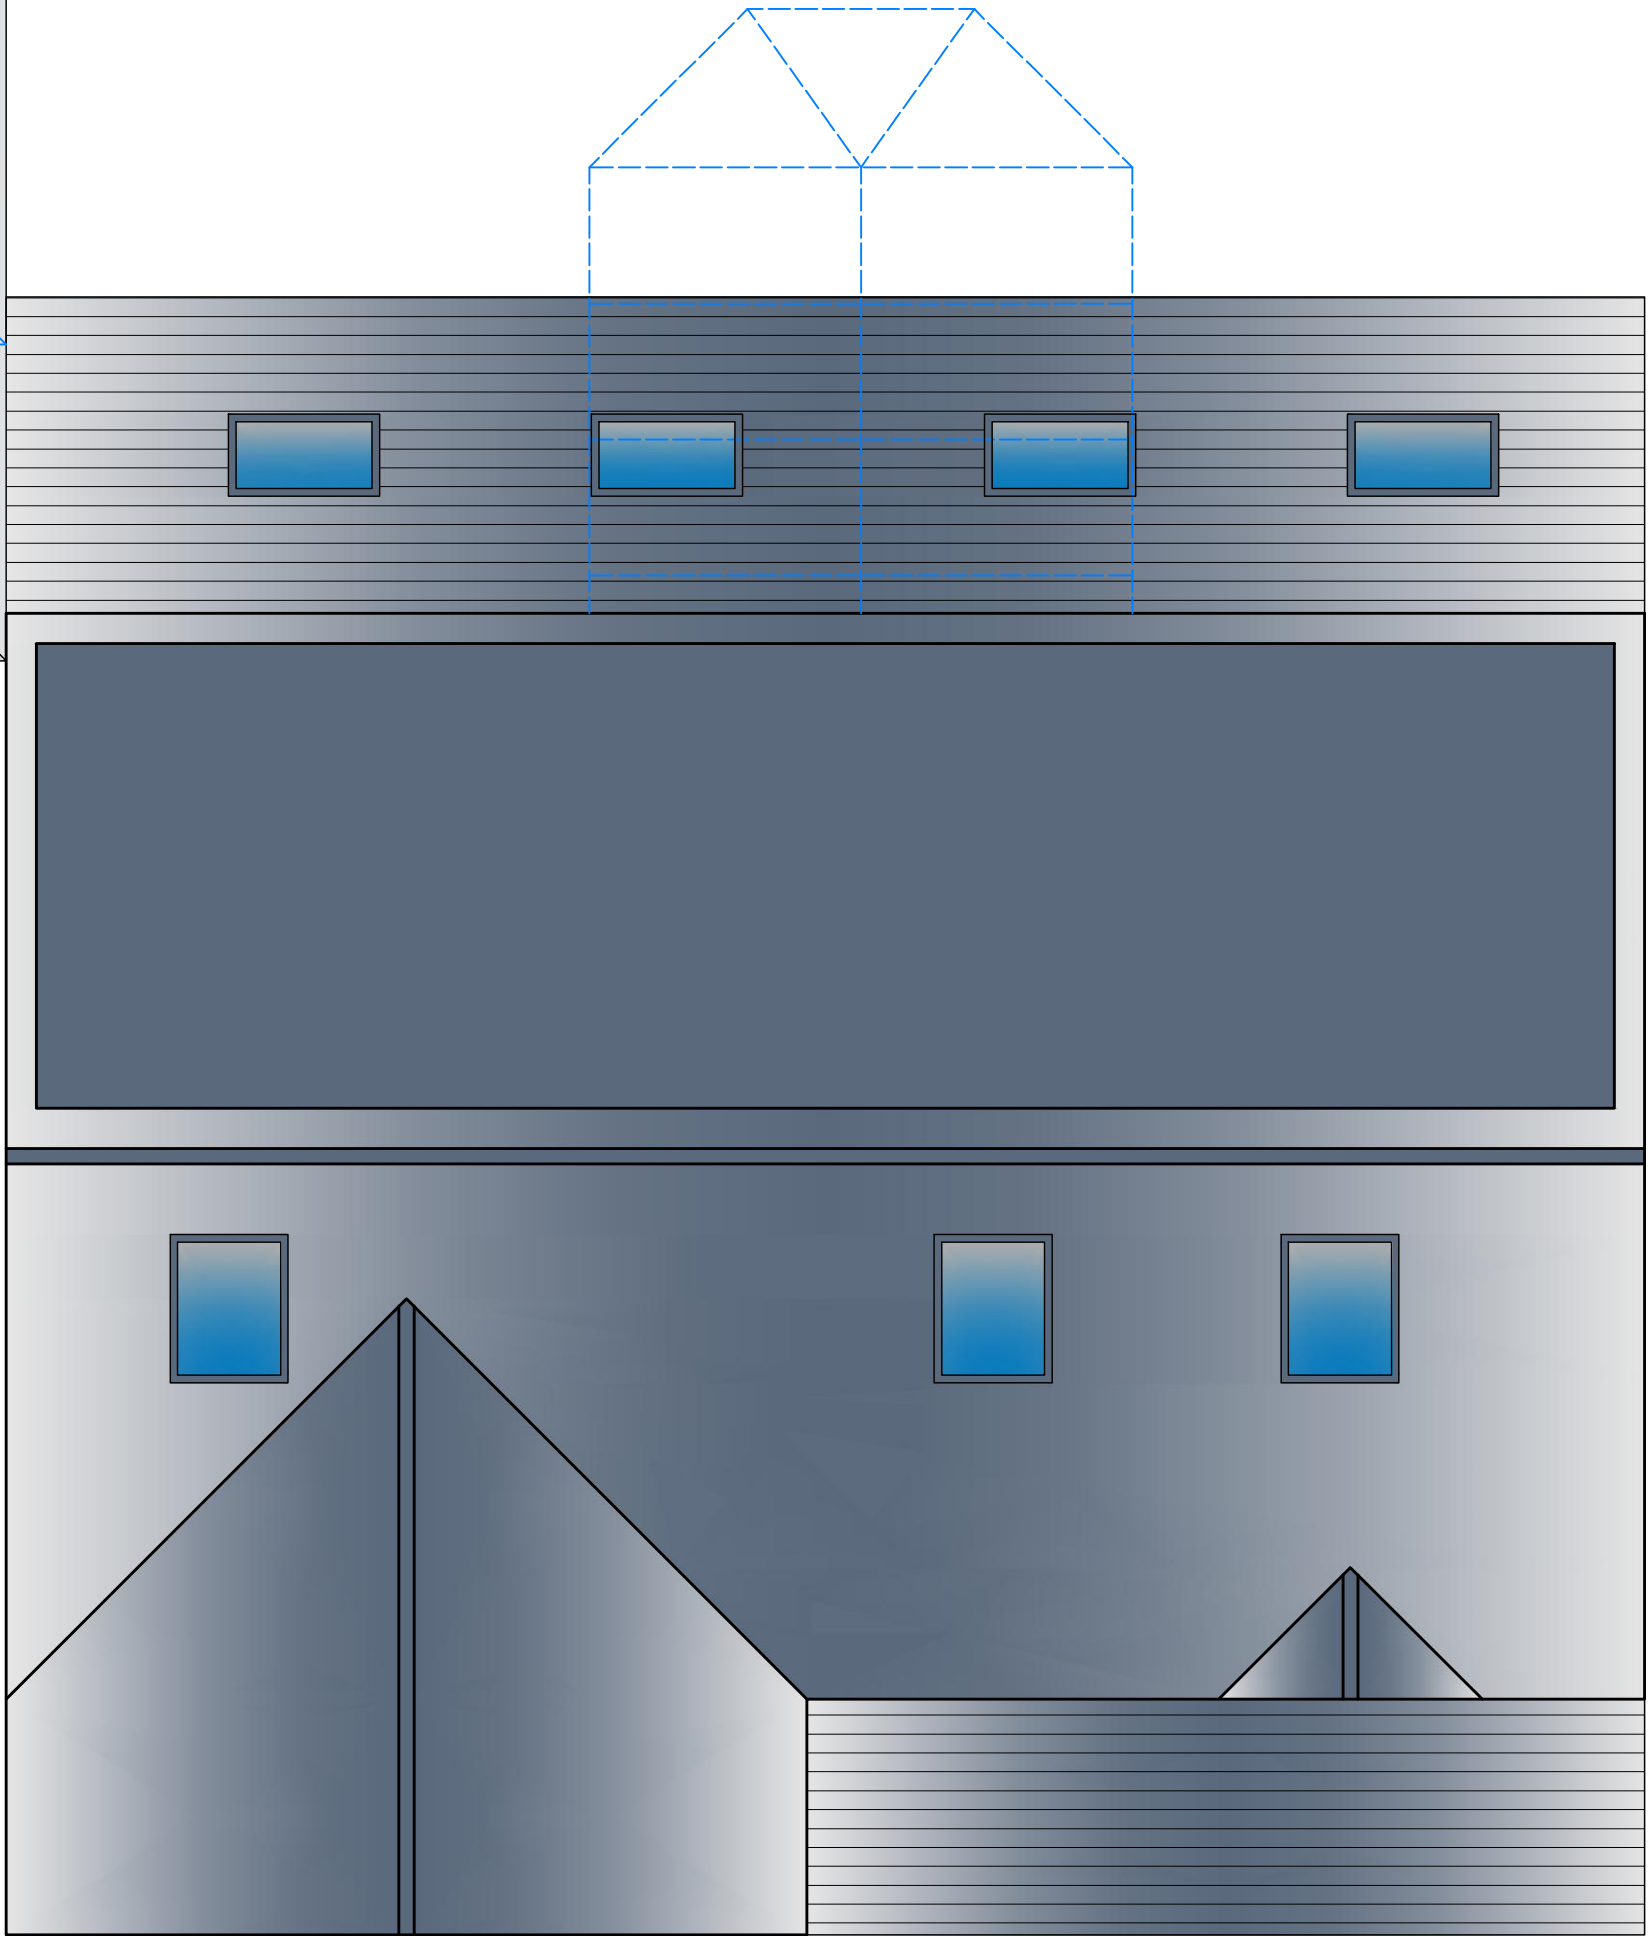

NOTES: refer to Architect drawing for foundation specification.
Foundations for Trees. ex tree distances, heights, species provided
by Client. foundation depths determined using NHBC Tree Depth
Software App. soil type presumed to be over-consolidated glacial
CLAY, low MPI (10 to 20%).

Tree: Fagus Sylvatica - Beech
Height: 15m