


Notes

Jennings Design Associates take no responsibility for any dimensions obtained by scaling from this drawing. If no dimension is shown the recipient must ascertain the dimension specifically from the Architect or by site measurement. Supplying this drawing in digital form is solely for convenience and no reliance may be placed on digital data. All data must be checked against hard copy. Dimensions must be checked on site. Any discrepancies must be reported to the Architect immediately. This drawing is copyright of Jennings Design Associates

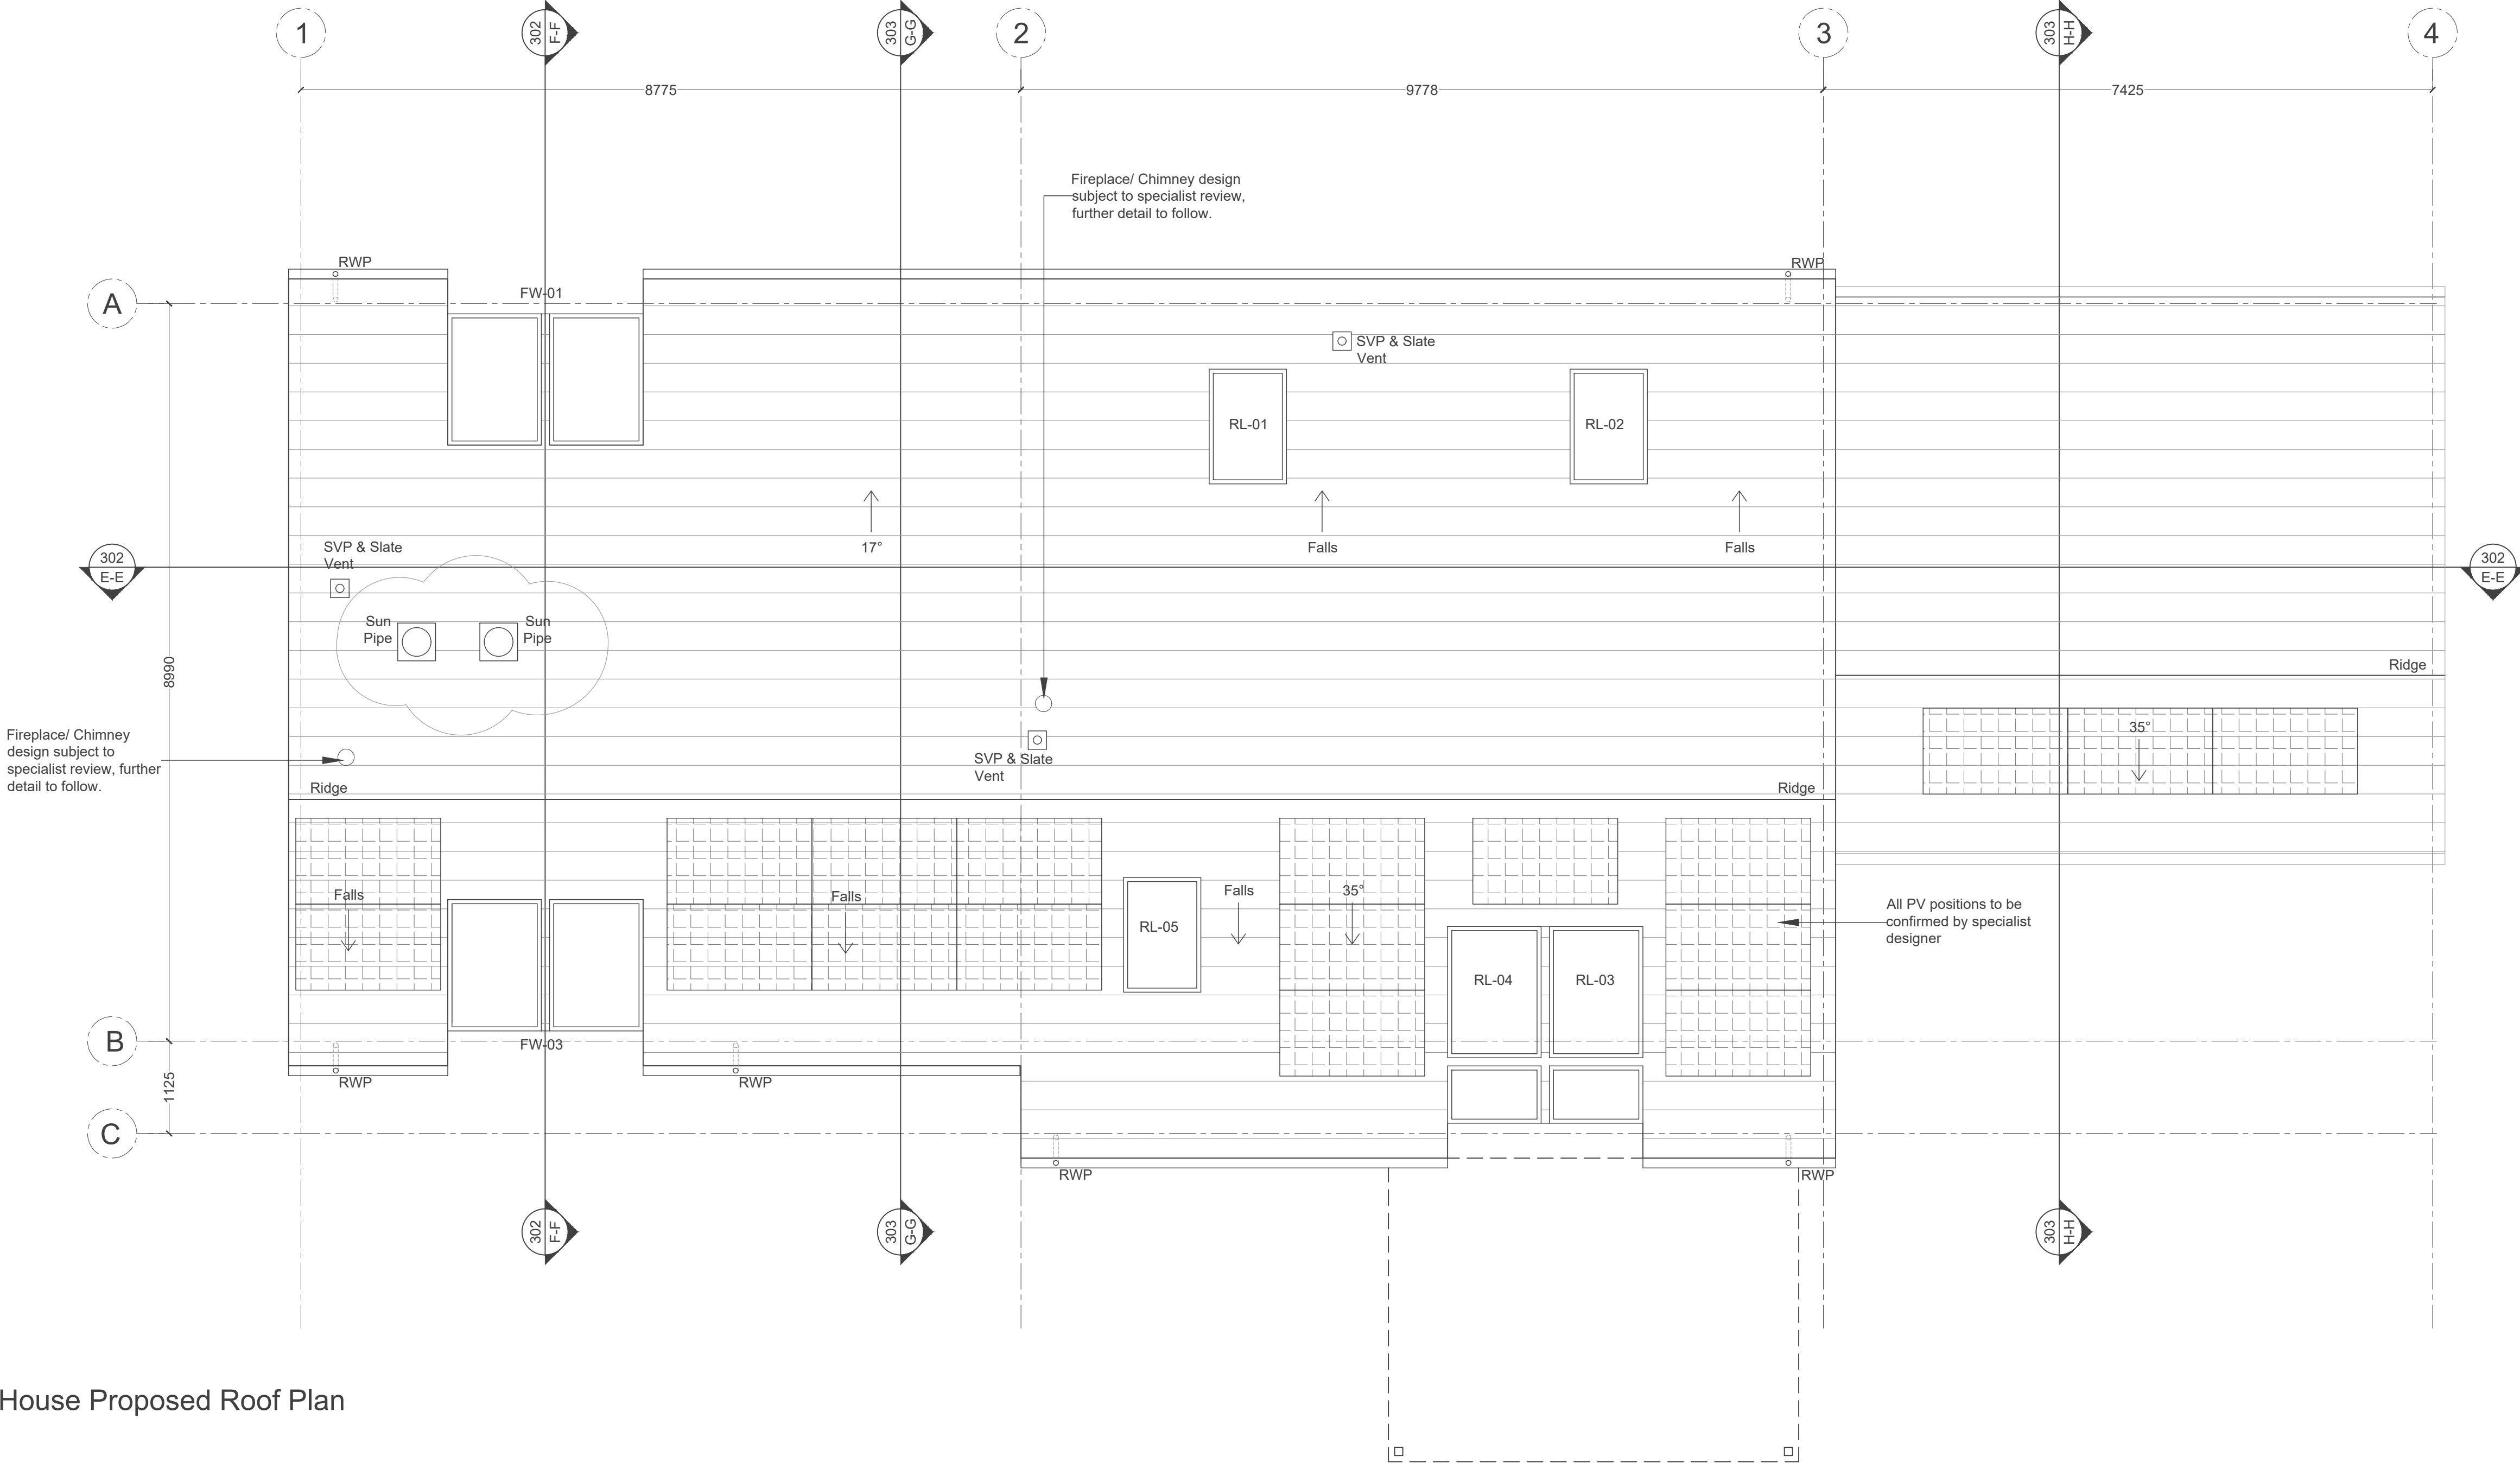

Detached House Proposed Roof Plan

Scale 1:50

N	Location of Sun pipes updated following client request.	30.11.22	RT
M	FW-01 & FW-03 amended following contractor request.	31.10.22	RT
L	Master bedroom roof lights RL03/04 & PV positions updated following client comments. PV positions to be confirmed by specialist subcontractor.	25.10.22	RT
K	Roof lights RL01/02/05 dims updated following client request.	20.10.22	RT
J	Plans coloured at Planners request	25.08.22	RT
H	Planning Issue	16.06.22	RT
G	Indicative PV panel positions indicated for sub-consultant comments	16.06.22	RT
F	Construction Drawing Issue	19.05.22	RT
E	Contract Drawing Issue	18.05.22	RT
D	Amends to kitchen chimney / flue position	08.04.22	RT
C	Planning Issue	25.03.22	RT
B	Sloping windows updated	20.04.21	NM
A	Minor drawing/annotation revisions issued for Tender	09.04.21	NM
Rev	Description	Date	By

jda architects

info@jda-architects.com
www.jda-architects.com

manchester: 0161 336 5011
liverpool: 0151 665 0112

jda

architects

Client:Excelsior Properties

Project:Bast House Farm, Bury

Project Status:C - Construction

Scale:1:50

IS original size:A1

Date:24.03.2021

Drawn by:NM

Checked By:RB

Project Number:1119

Drawing Number:A

DR

222

Description:Detached House Proposed Roof Plan

Rev:N

100mm

Scale 1:50

Z:\1119 - Bast House Farm - Bury\Drawings\Explanatory\1119_A_002_DetachedHouseProposedRoofPlan.dwg

21/11/22