


Notes

Jennings Design Associates take no responsibility for any dimensions obtained by scaling from this drawing. If no dimension is shown the recipient must ascertain the dimension specifically from the Architect or by site measurement. Supplying this drawing in digital form is solely for convenience and no reliance may be placed on digital data. All data must be checked against hard copy. Dimensions must be checked on site. Any discrepancies must be reported to the Architect immediately. This drawing is copyright of Jennings Design Associates


Materials Schedule

- 1 - Natural Stone, colour buff, to best match existing (mortar colour to be natural).
- 2 - Aluminium Framed Doubled Glazed Window/Door, Frame colour to be RAL 7016.
- 3 - Oak door set with composite metal frame, to be RAL 7016, exact spec/style t.b.c.
- 4 - Aluminium Gutters & Downpipes (or similar approved).
- 5 - Slate Roof Tiles (Colour grey/ blue, best to match existing roof tiles).
- 6 - Openable & FixedRoof Window noted on plan(Velux or similar approved, finish to be Aluminium, to match glazing).
- 7- Feature Roof Window (Velux or similar approved, finish to be Aluminium, to match glazing) Exact design t.b.c.
- 8 - Aluminium Infill Panel to match the windows/doors, finish to match glazing.
- 9 - Natural stone jamb and head detail.
- 10 - Garage Door, (exact finish t.b.c)
- 11 - Chimney, (exact design/ finish t.b.c)
- 12 - Sun pipe, (exact detail t.b.c)
- 13 - Fascia board, (exact finish t.b.c)
- 14 - Glazed Canopy, (exact finish t.b.c)
- 15 - PV Panels

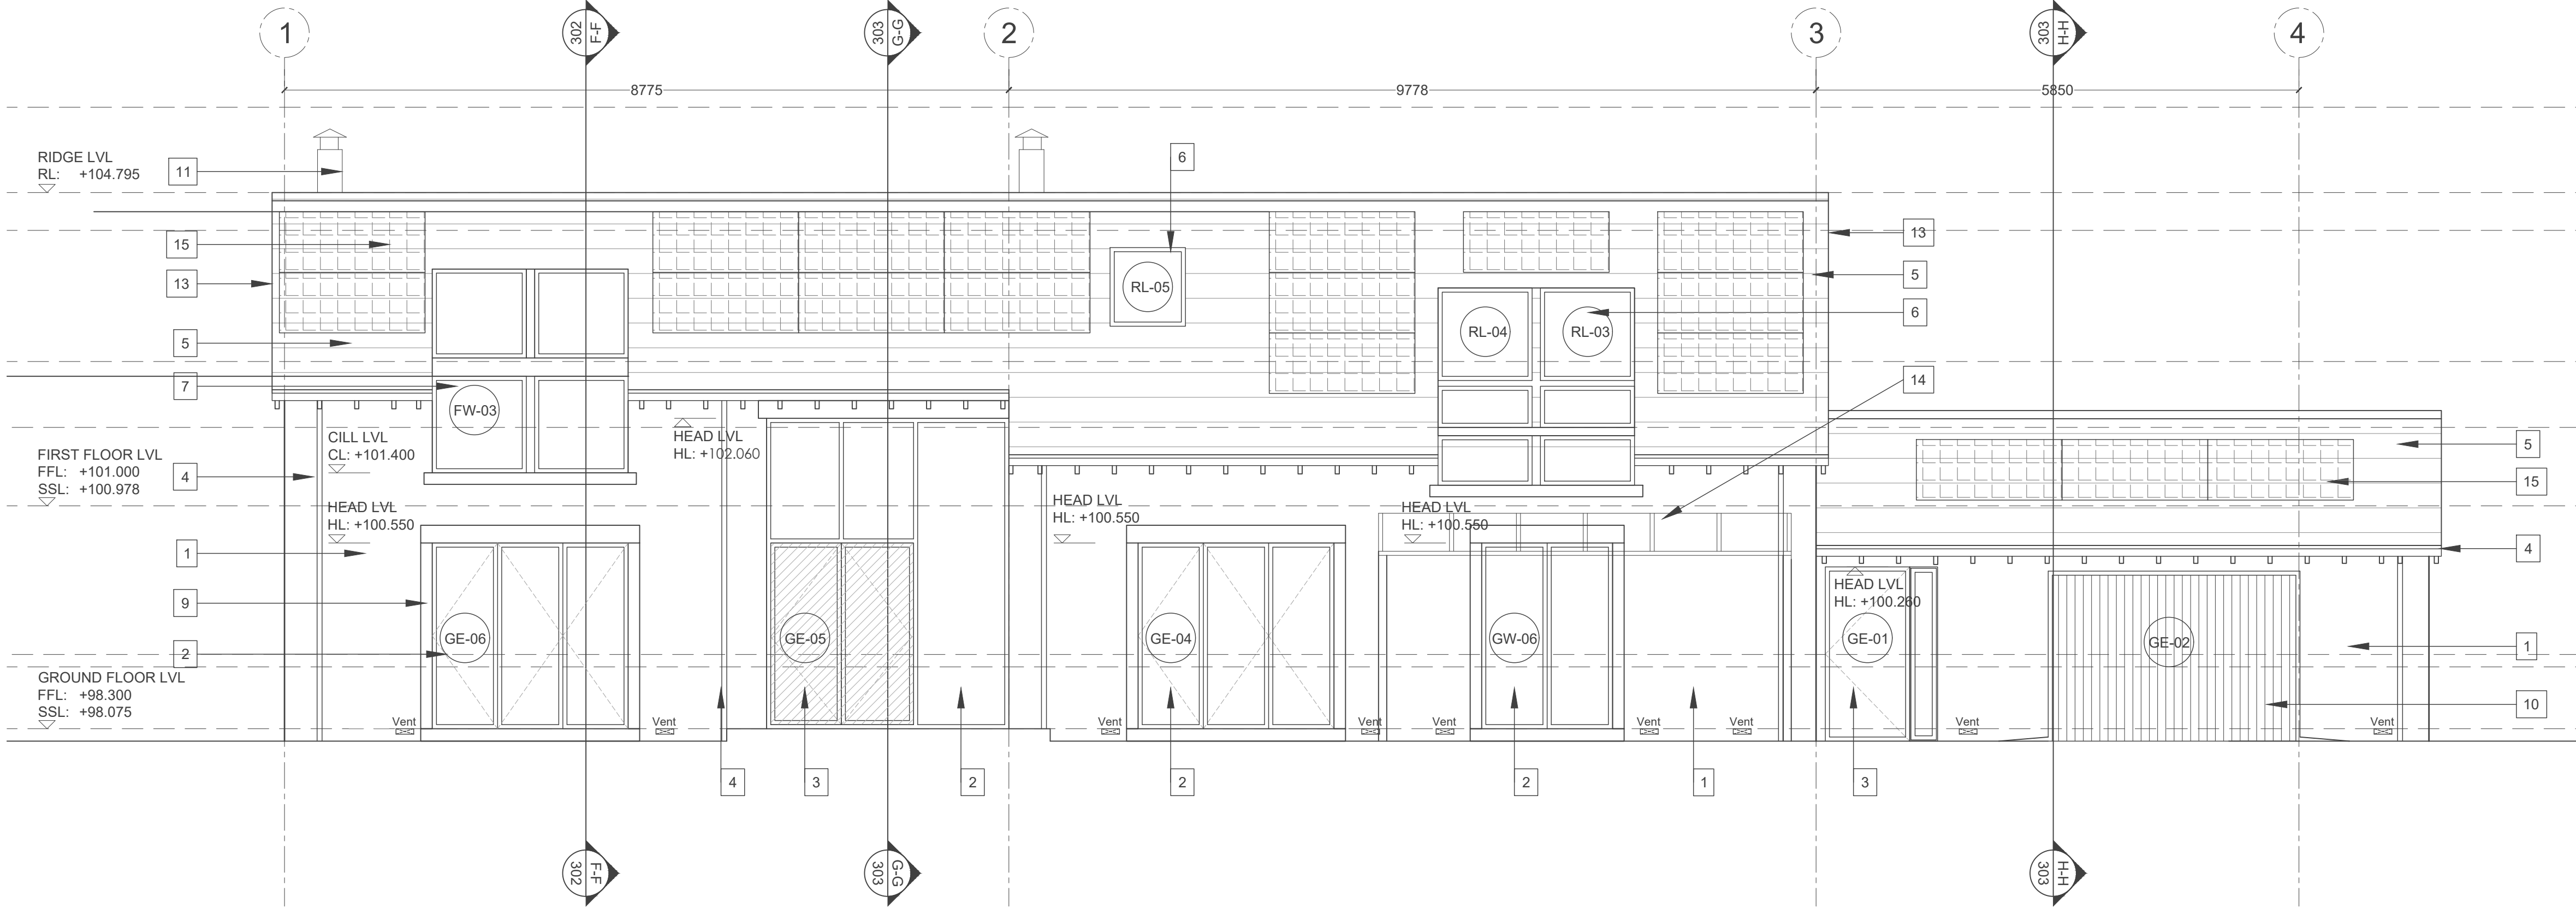

Detached House Proposed South Elevation

Scale 1:50

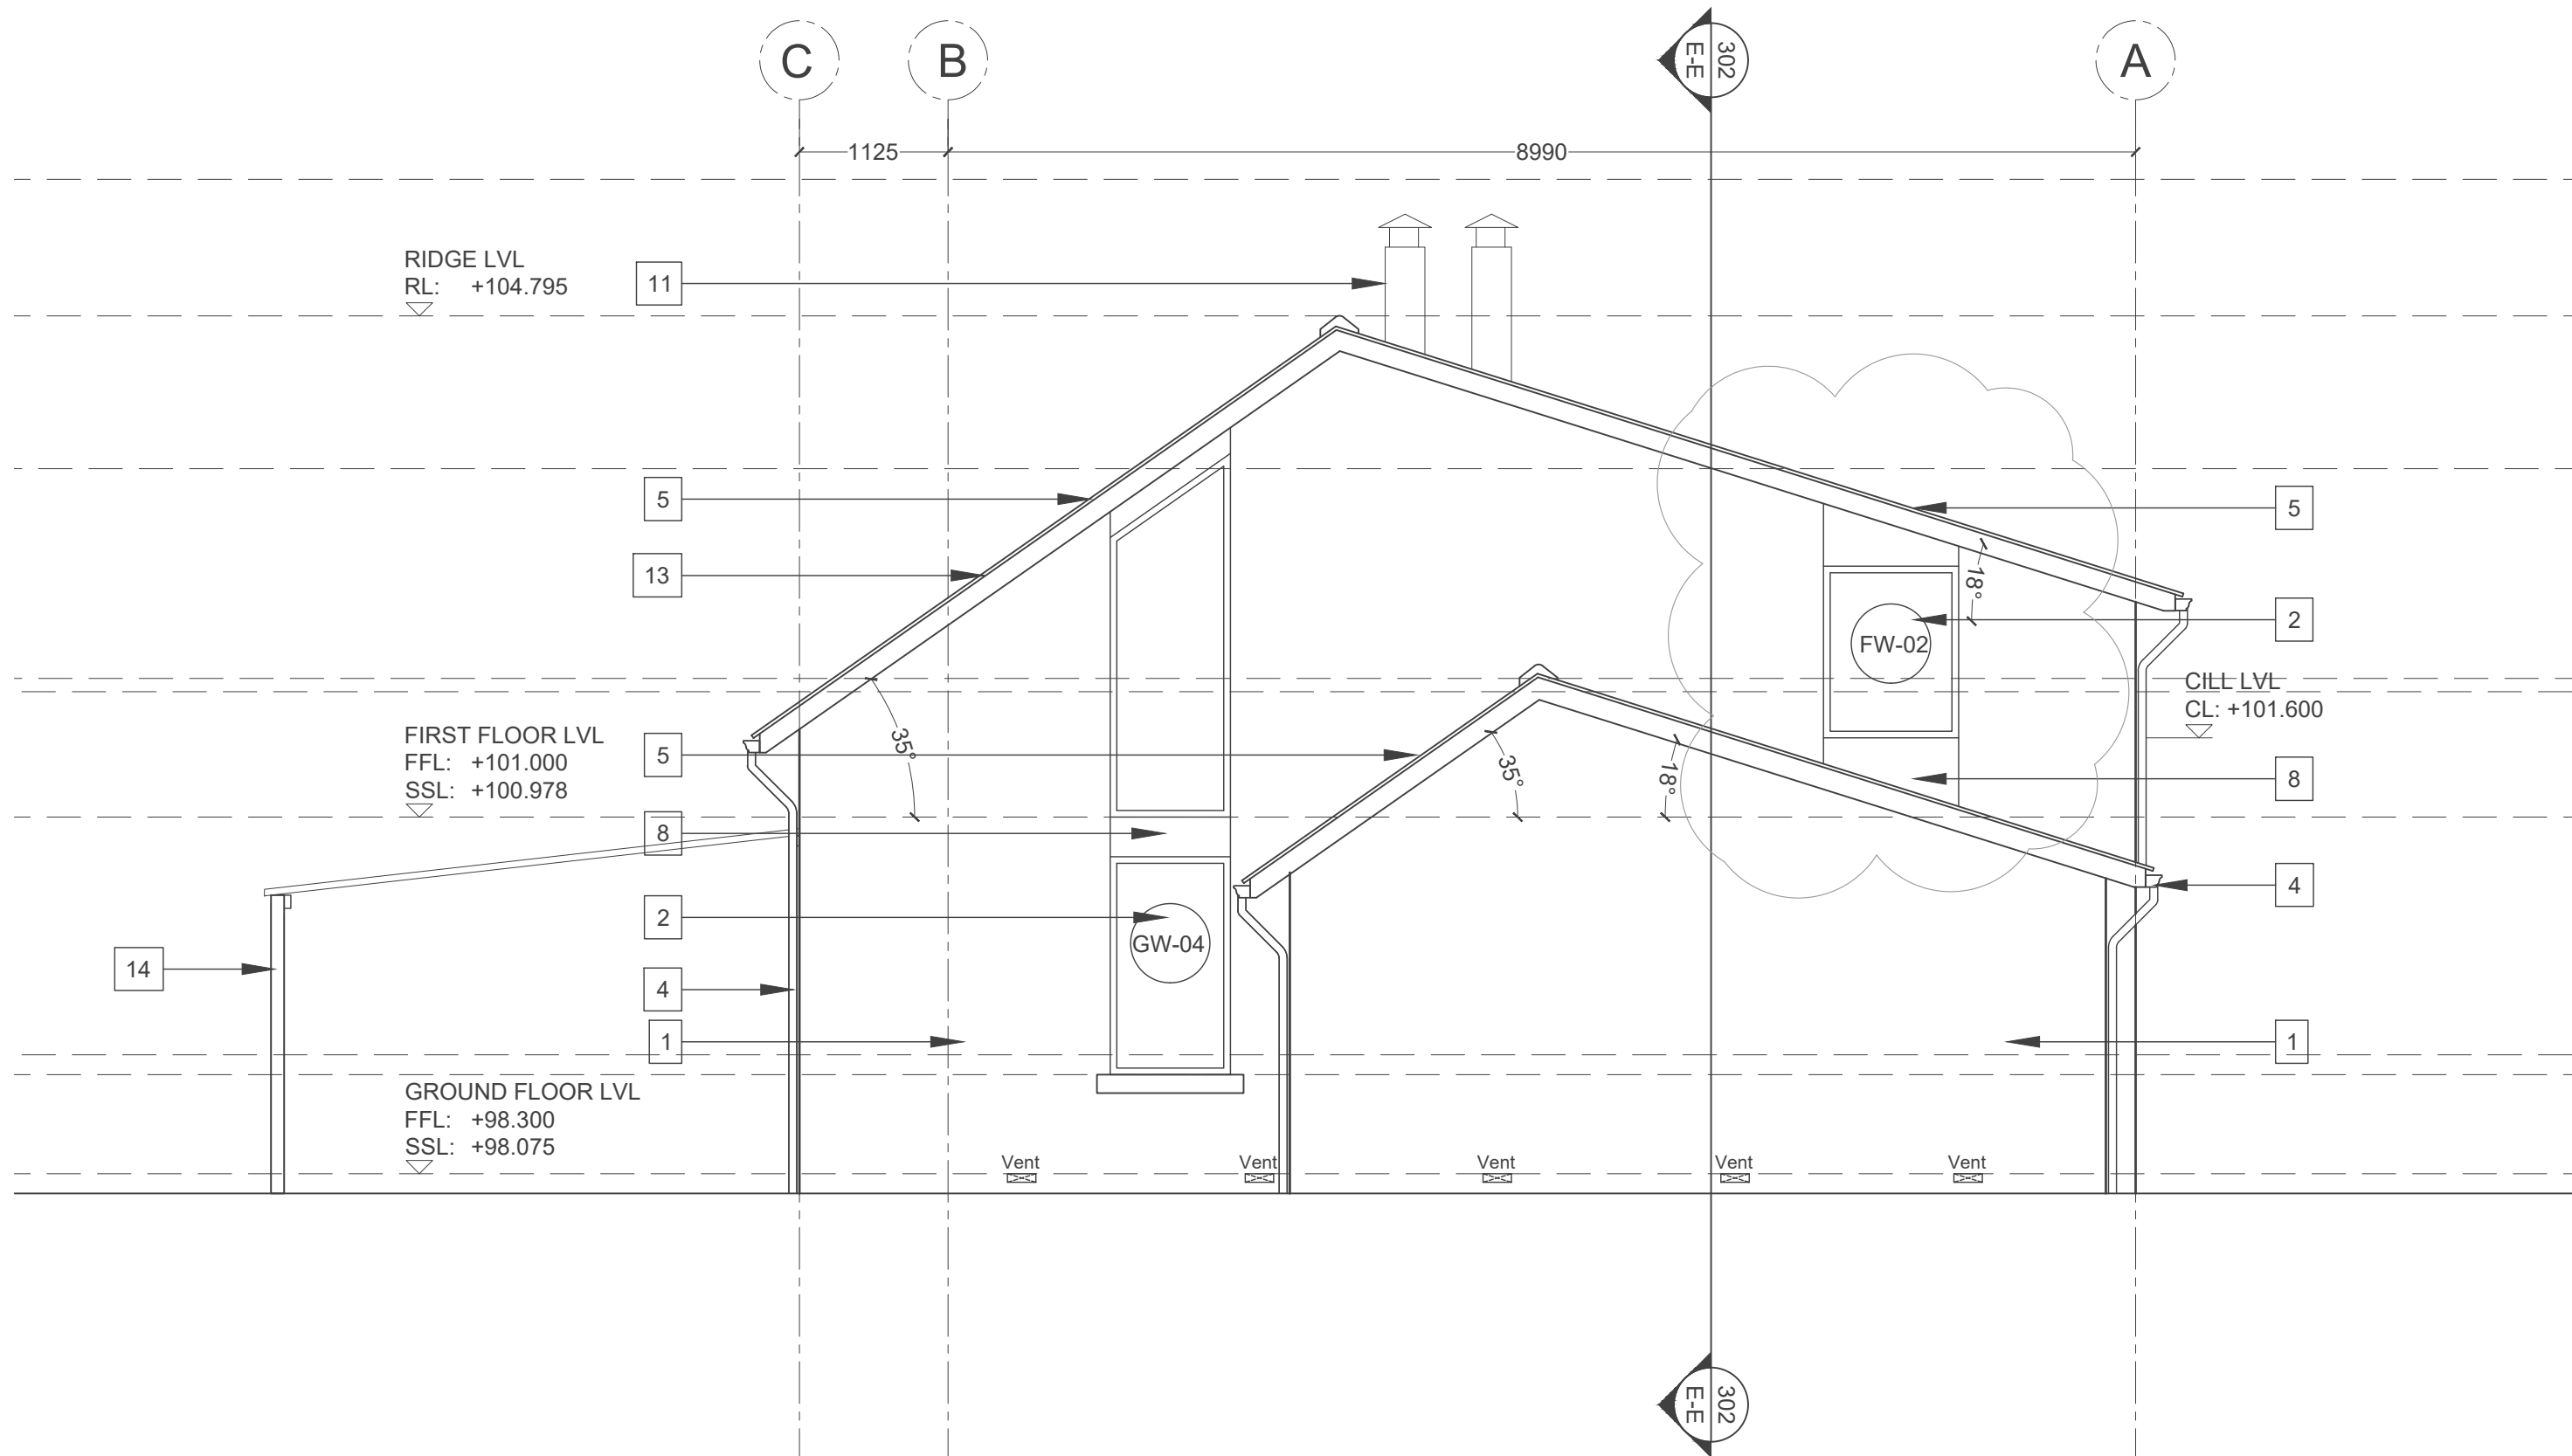

Detached House Proposed East Elevation

Scale 1:50

K	FW-02 updated following client request	30.11.22	RT
J	Master bedroom roof lights RL03/04 & PV positions updated following client comments. PV positions to be confirmed by specialist subcontractor.	25.10.22	RT
H	Elevations coloured at Planners request	25.08.22	RT
G	Planning Issue	16.06.22	RT
F	Amends to GW-04 following client comment	19.05.22	RT
E	Contract Drawing Issue	18.05.22	RT
D	Amends to kitchen chimney / flue position	08.04.22	RT
C	Planning Issue	25.03.22	RT
B	Updated in line with design development	16.02.22	RT
A	Updated in line with design development	20.04.21	NM
Rev	Description	Date	By

j d a architects				
info@jda-architects.com www.jda-architects.com				
manchester: 0161 336 5011 liverpool: 0151 665 0112				
Client: Excelsior Properties				
Project: Bast House Farm, Bury				
Project Status: C - Construction				
Scale:	@ original size	Date:	Drawn by:	Checked By:
1:50	A1	09.04.2021	NM	RB
Project Number		Drawing Number		
1119		A		DR
Description		227		
Detached House Proposed Elevations Sheet 1				Rev
				K

Scale 1:50