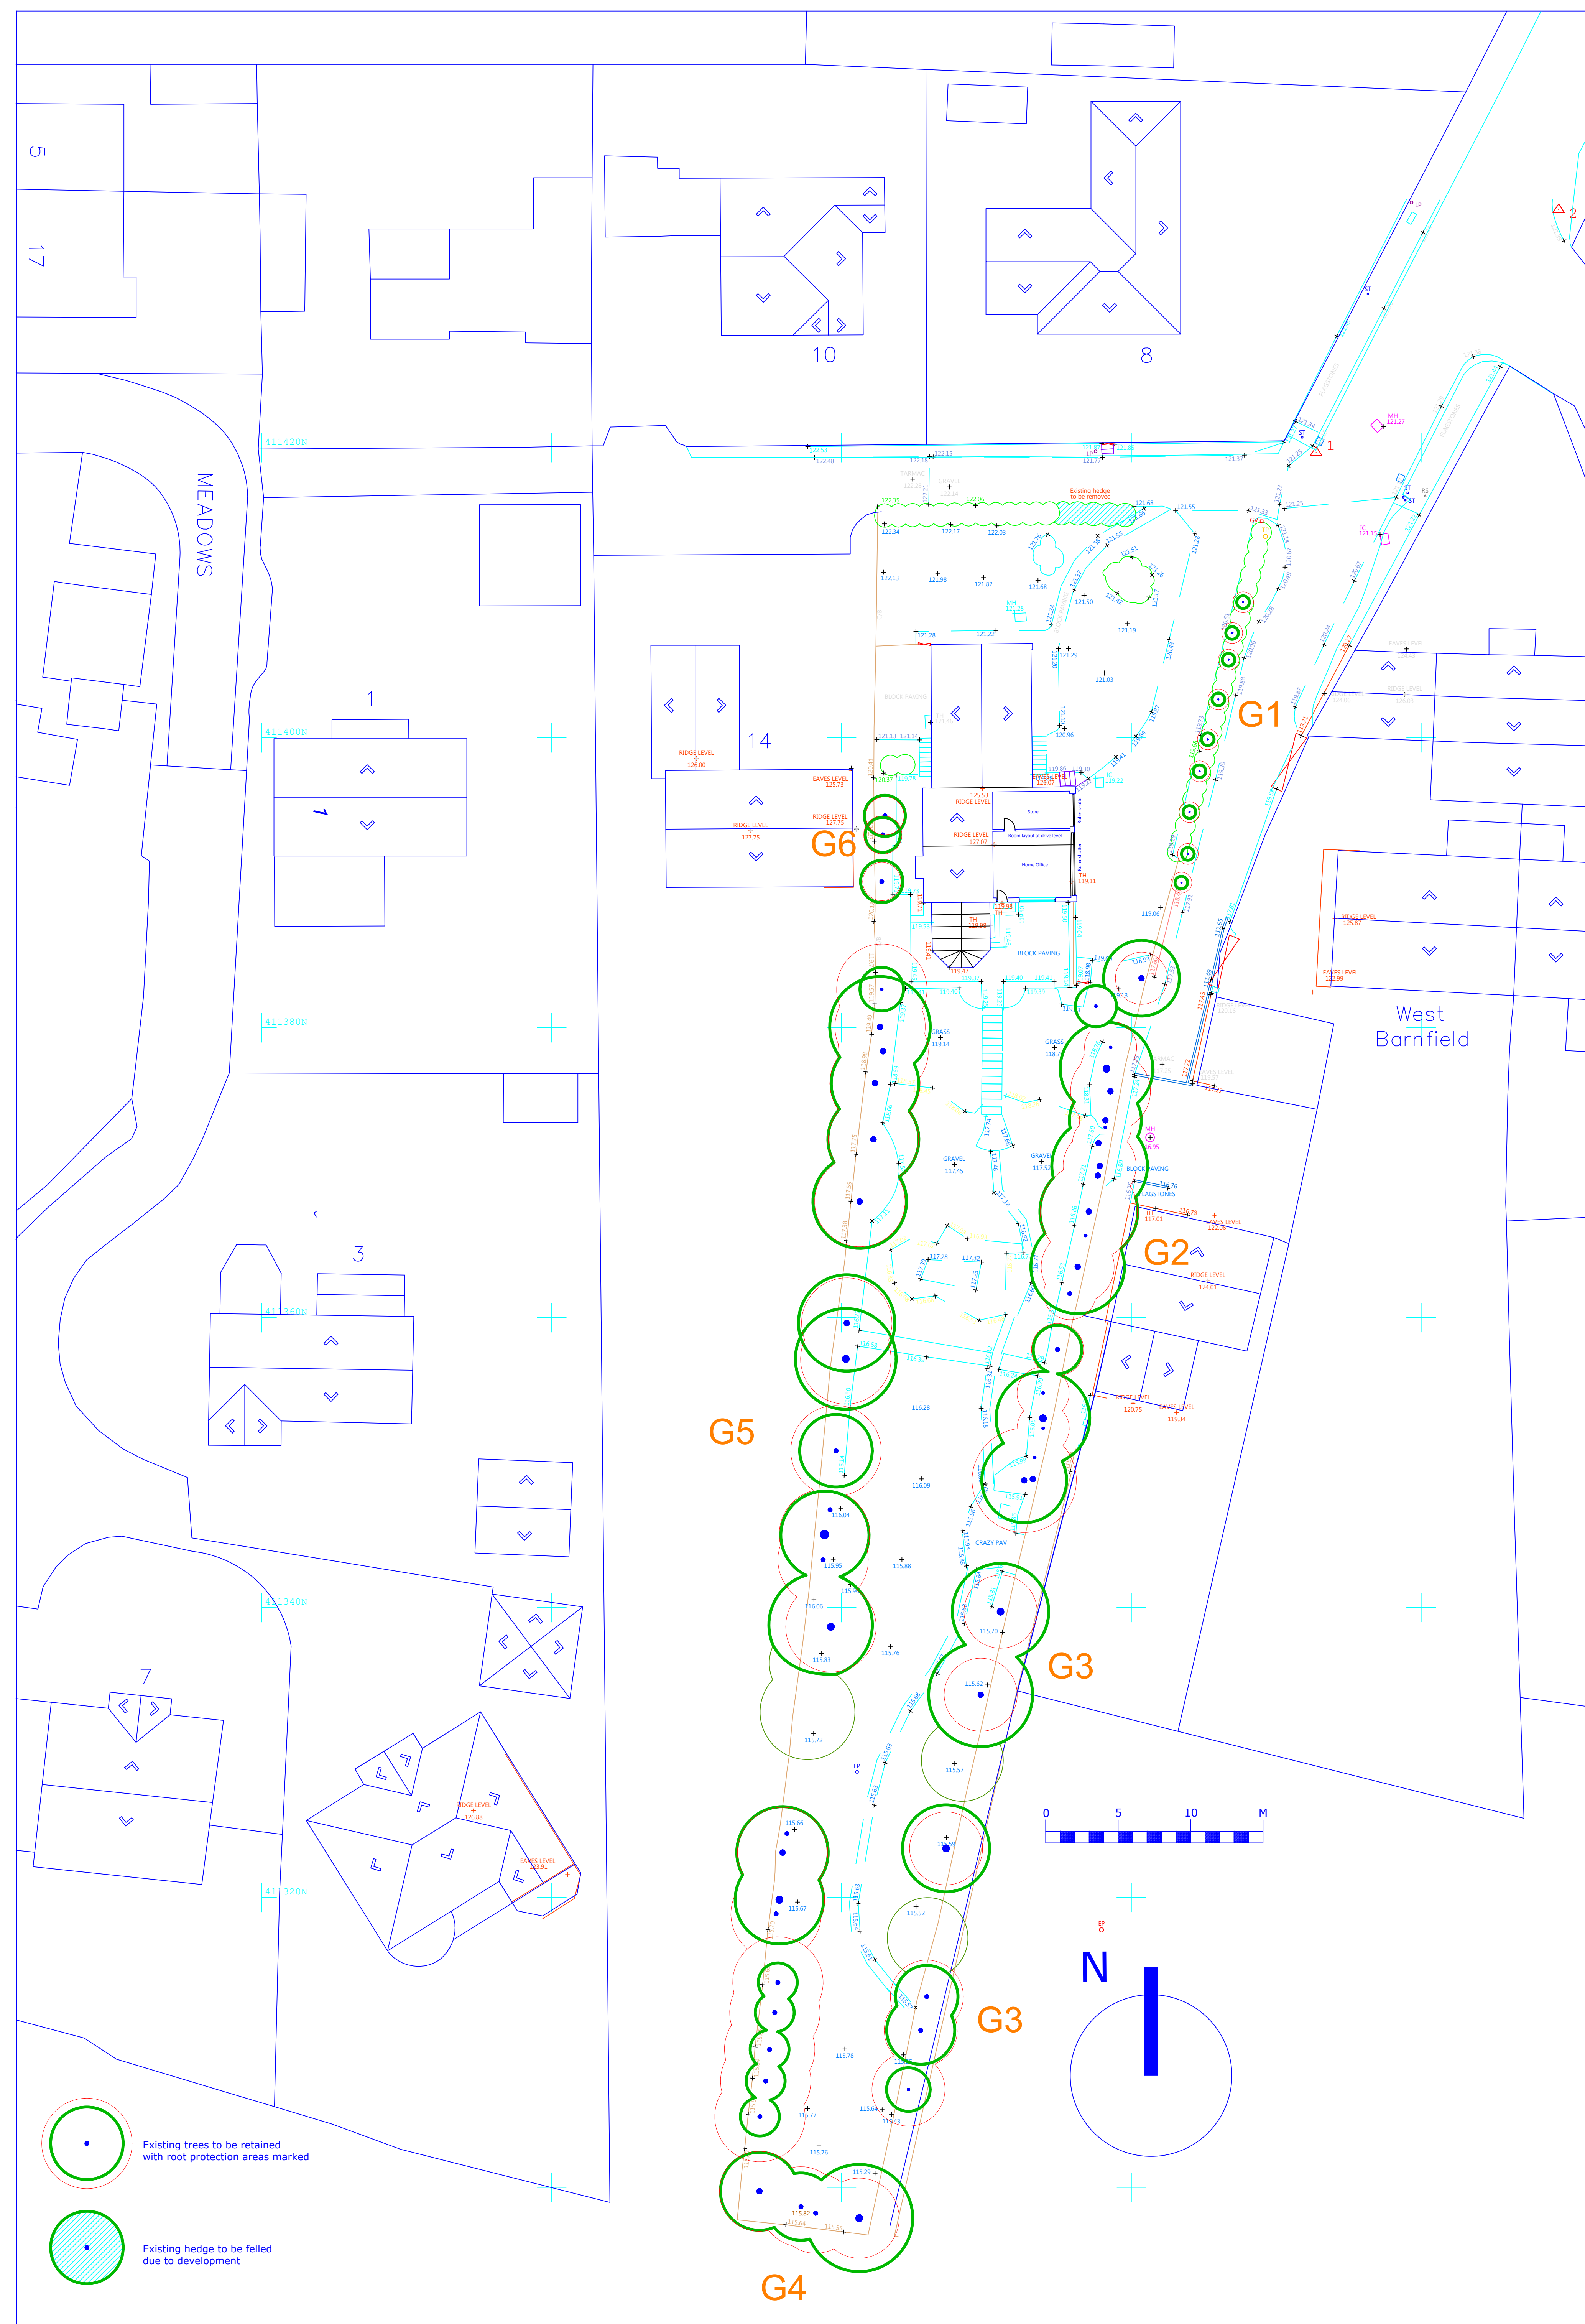


[illegible]

REVISIONS

PROJECT: 12 OWLER BARROW RD BURY
PROPOSED NEW DWELLING

CLIENT: MOHSEN RADFAR

SCALE: 1:200 @ A0 SHEET

REFERENCE NO: 1407 AS EXISTING
SITE PLAN

BARRY CULLEN
ARCHITECTURE LTD
email: barrycullenarchitecture@gmail.com
mob: 07851262695

