
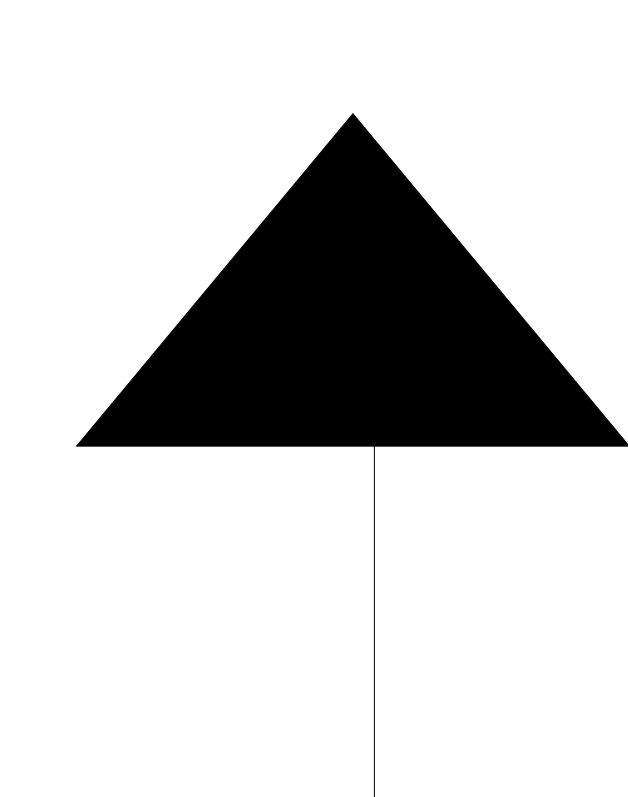


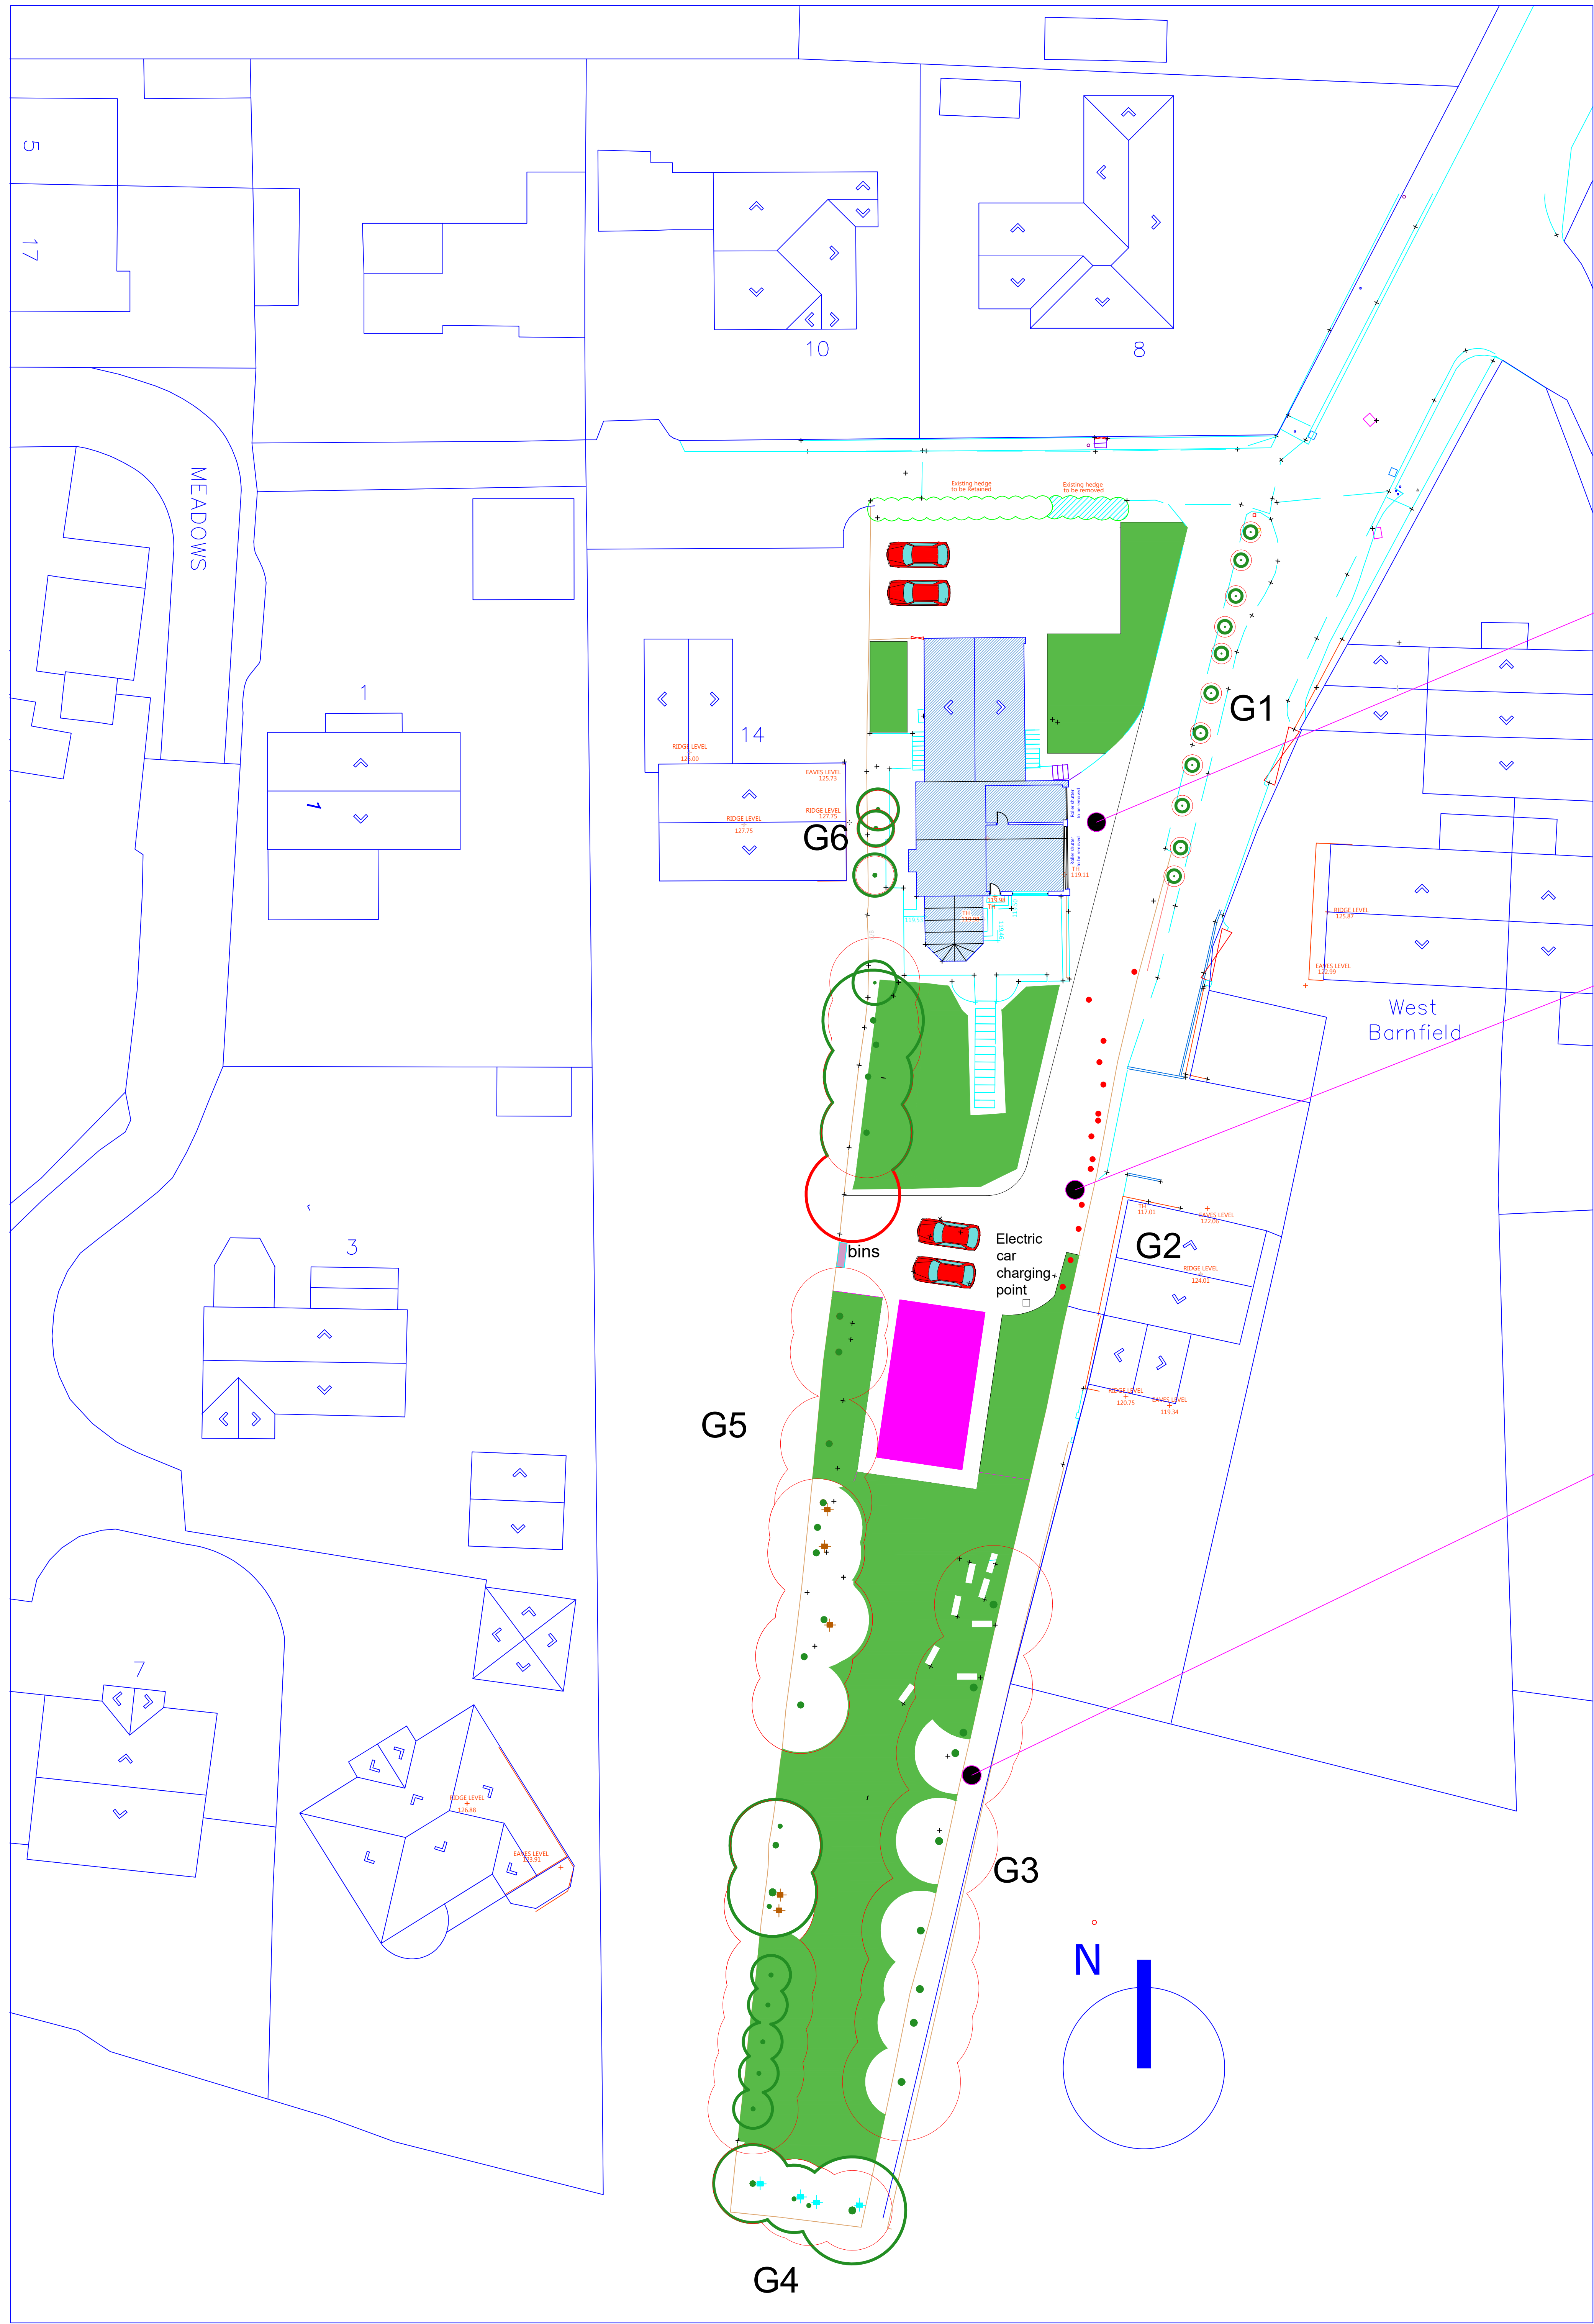

NORTH

KEY

	GARDEN
	PROPOSAL
	EXISTING DWELLING
	LANDSCAPING/ROAD
	x 5 bat boxes
	x 4 bird boxes

GARAGE DOORS
TO BE REMOVED
AS PER HIGHWAYS
OFFICER ADVICE

TREES REMOVED
FOR VEHICULAR
ACCESS

FENCE MADE
GOOD ALONG
ENTIRE EASTERN
BOUNDARY

ALL EXISTING
LEVELS ARE TO BE
RETAINED WITH
NEW DWELLING
+200MM ABOVE
GROUND LEVEL

NOTES

REVISIONS

PROJECT: 12 OWLER BARROW RD BURY
PROPOSED NEW DWELLING

CLIENT: MOHSEN RADFAR

SCALE: 1:200 @ A0 SHEET

REFERENCE NO: 1407 AS EXISTING
SITE PLAN

BARRY CULLEN
ARCHITECTURE LTD
email: barrycullenarchitecture@gmail.com
mob: 07851262695

