


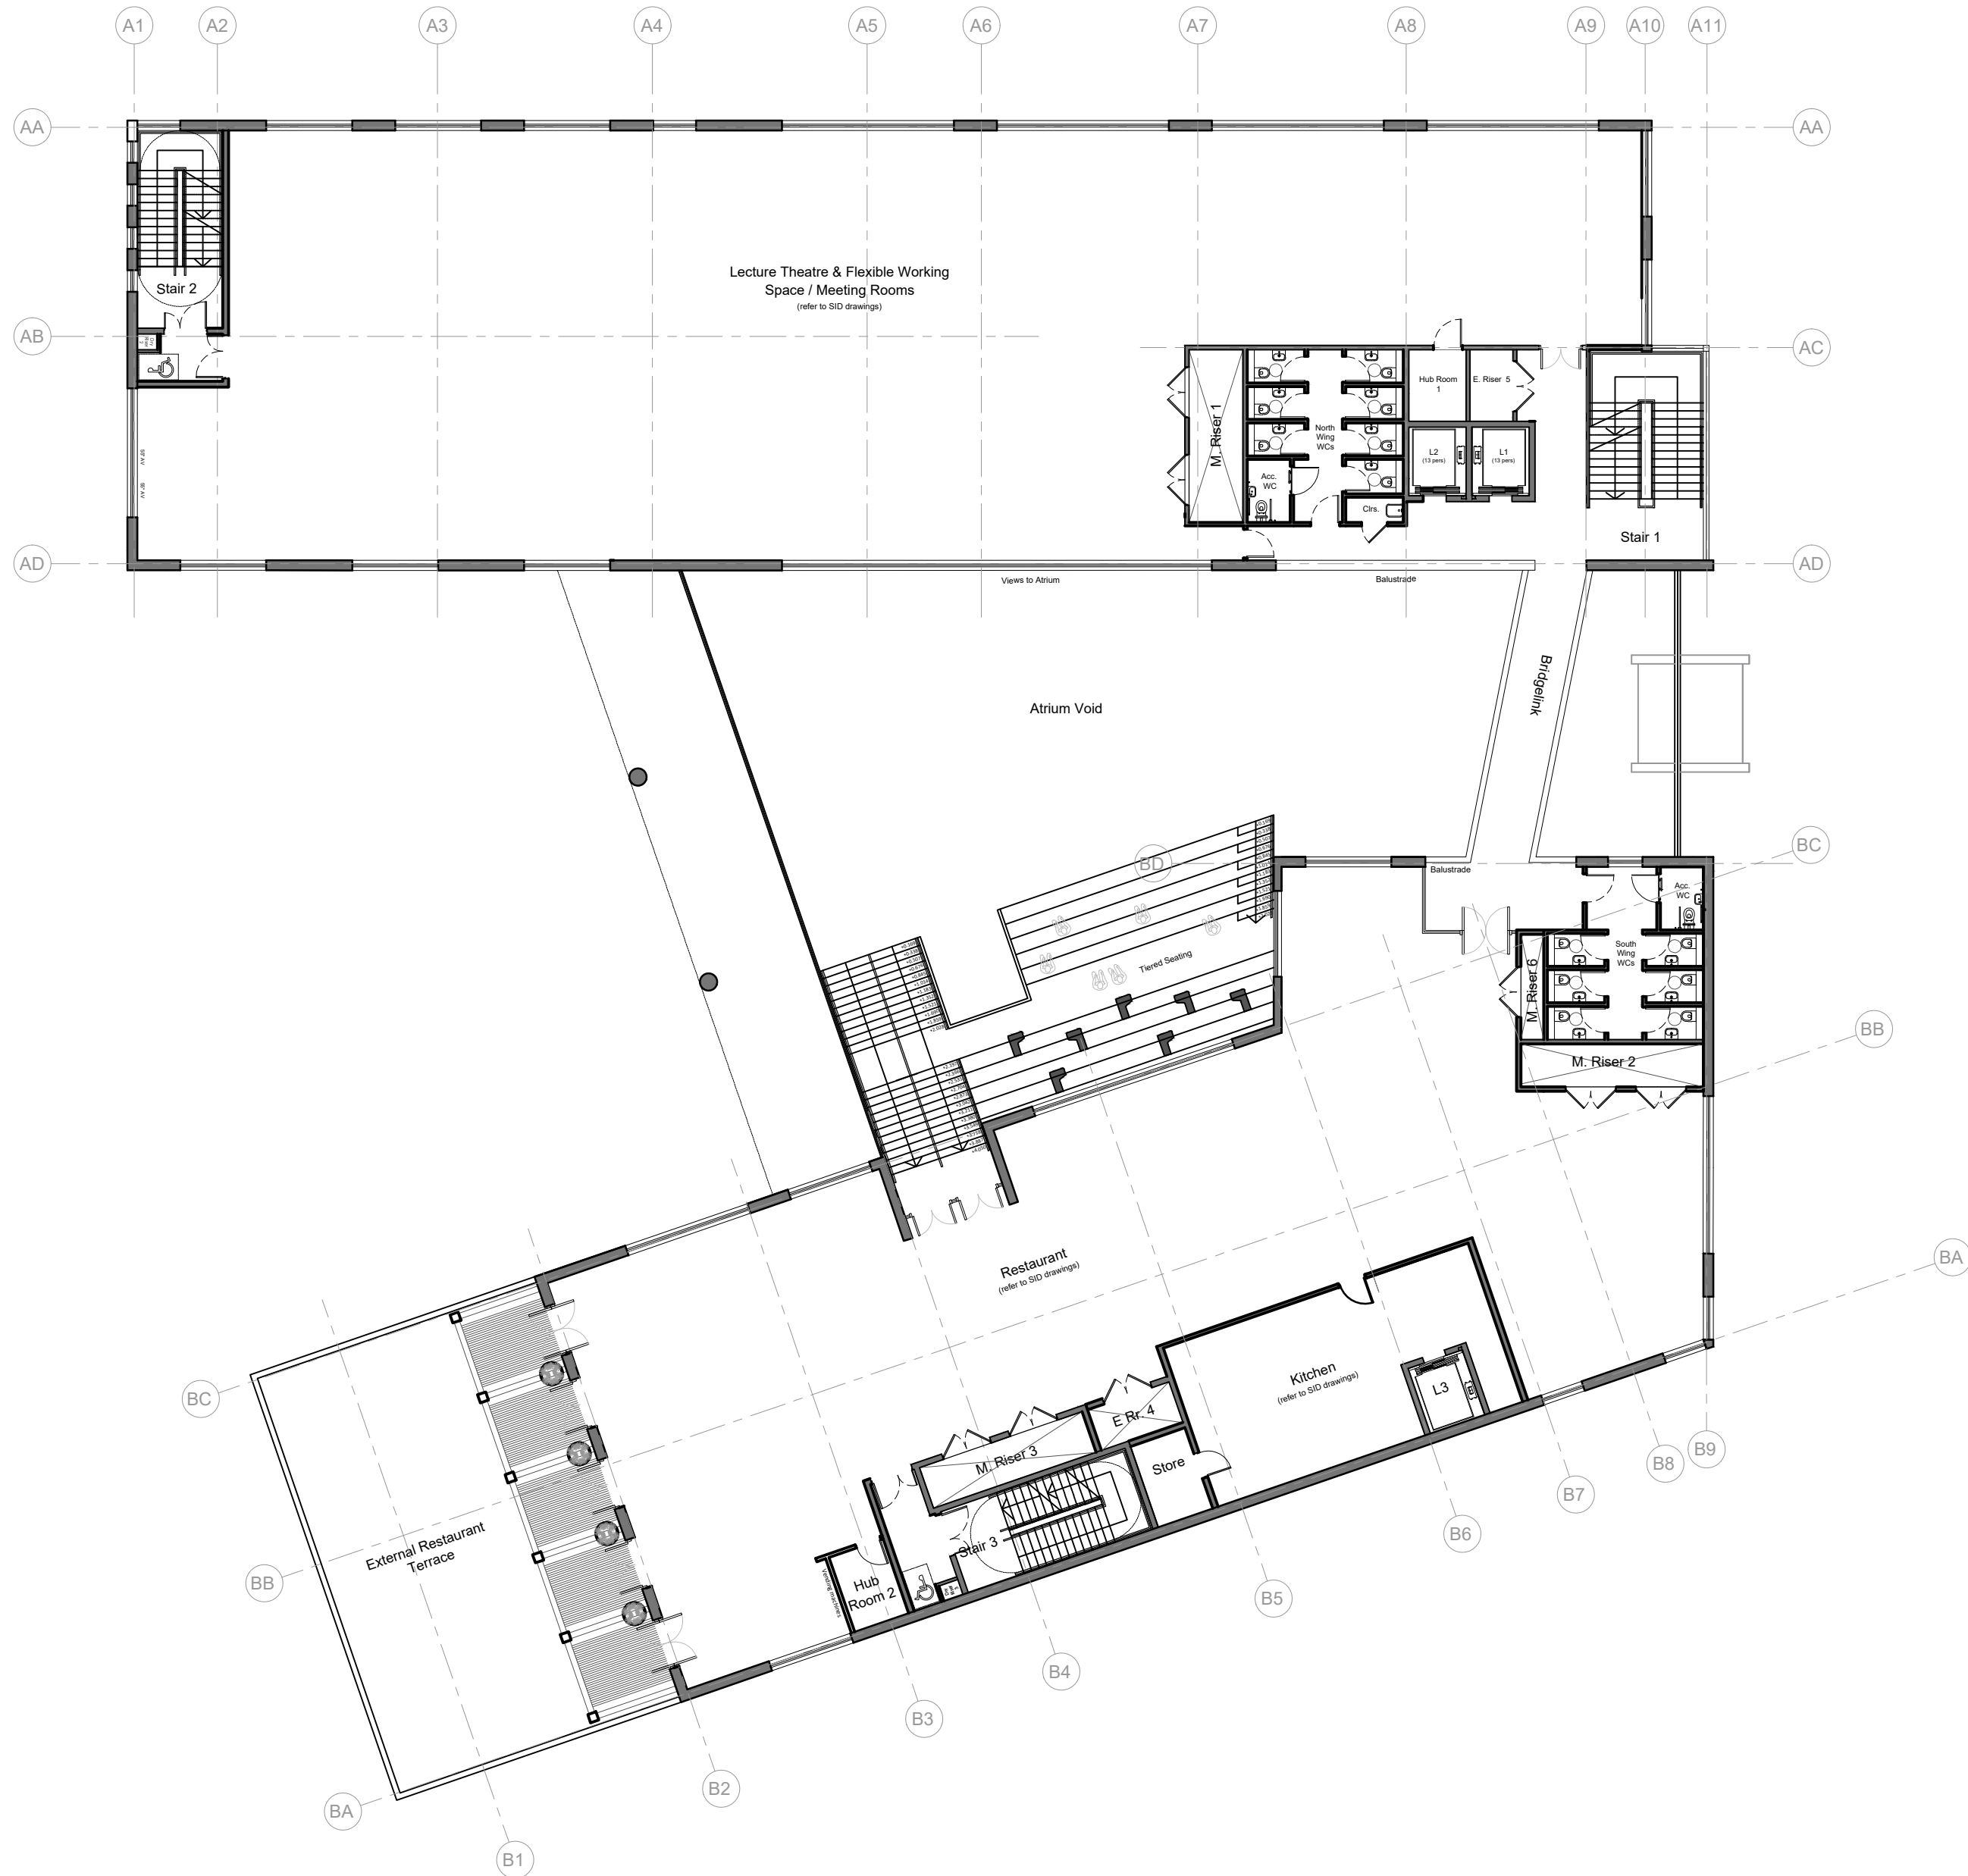

NOTES AEWTP027C

- All dimensions and levels are to be checked on site.
- Any discrepancies are to be reported to the architect before any work commences.
- This drawing shall not be scaled to ascertain any dimensions. Work to figured dimensions only.
- This drawing shall not be reproduced without express written permission from AEW.
- Title overlay drawings and ownership boundaries are produced using all reasonable endeavors. AEW cannot be responsible for the accuracy or scale discrepancy of base plans supplied to them.
- All works are to be undertaken in accordance with Building Regulations and the latest British Standards.
- All proprietary materials and products are to be used strictly in accordance with the manufacturers recommendations.

CDM 2015

Client notified of duties: 19/01/2022  
Principal Designer: David M. Eagle Ltd.  
Unless noted below, all known hazards have been highlighted on the drawing:



0 2 4 6 8 10m

Scale 1:200 @ A2

**FOR ILLUSTRATIVE PURPOSES ONLY**

|               |                  |             |               |
|---------------|------------------|-------------|---------------|
| P01           | 20/05/2022       | RP          | PBH           |
| Initial Issue |                  |             |               |
| REV           | Date             | Drawn by: - | Checked by: - |
| Status        | Purpose of Issue |             |               |
| S2            | For Illustration |             |               |
| drawing stage | Stage 2          |             |               |

client  
JD Group

project  
JD Sports Campus Hub  
(Former A-Plant Site)

drawing title  
Hub -  
Proposed First Floor Plan

date 15/12/2021 drawn RP  
scale@A2 1:200 checked PBH

Rev  
P05

Job No  
11302-AEW-01-01-DR-A-0571

aeuw architects  
0161 214 4370  
www.aeuarhitects.com

aeuw