



A3 Size

Scale 1:100

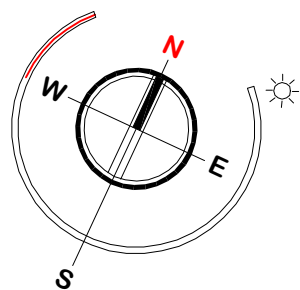

FOR PLANNING PURPOSED ONLY. USE FIGURED DIMENSIONS ONLY. SUBJECT TO SITE SURVEY AND ALL NECESSARY CONSENTS. ALL DIMENSIONS TO BE CHECKED BY USER AND ANY DISCREPANCIES, ERRORS OR OMISSIONS TO BE REPORTED TO THE ARCHITECT BEFORE THE WORK COMMENCES. THIS DRAWING IS TO BE READ WITH ALL OTHER RELEVANT MATERIALS

Revision	Notes	Date	Drawn
A	Updated	Sept '20	

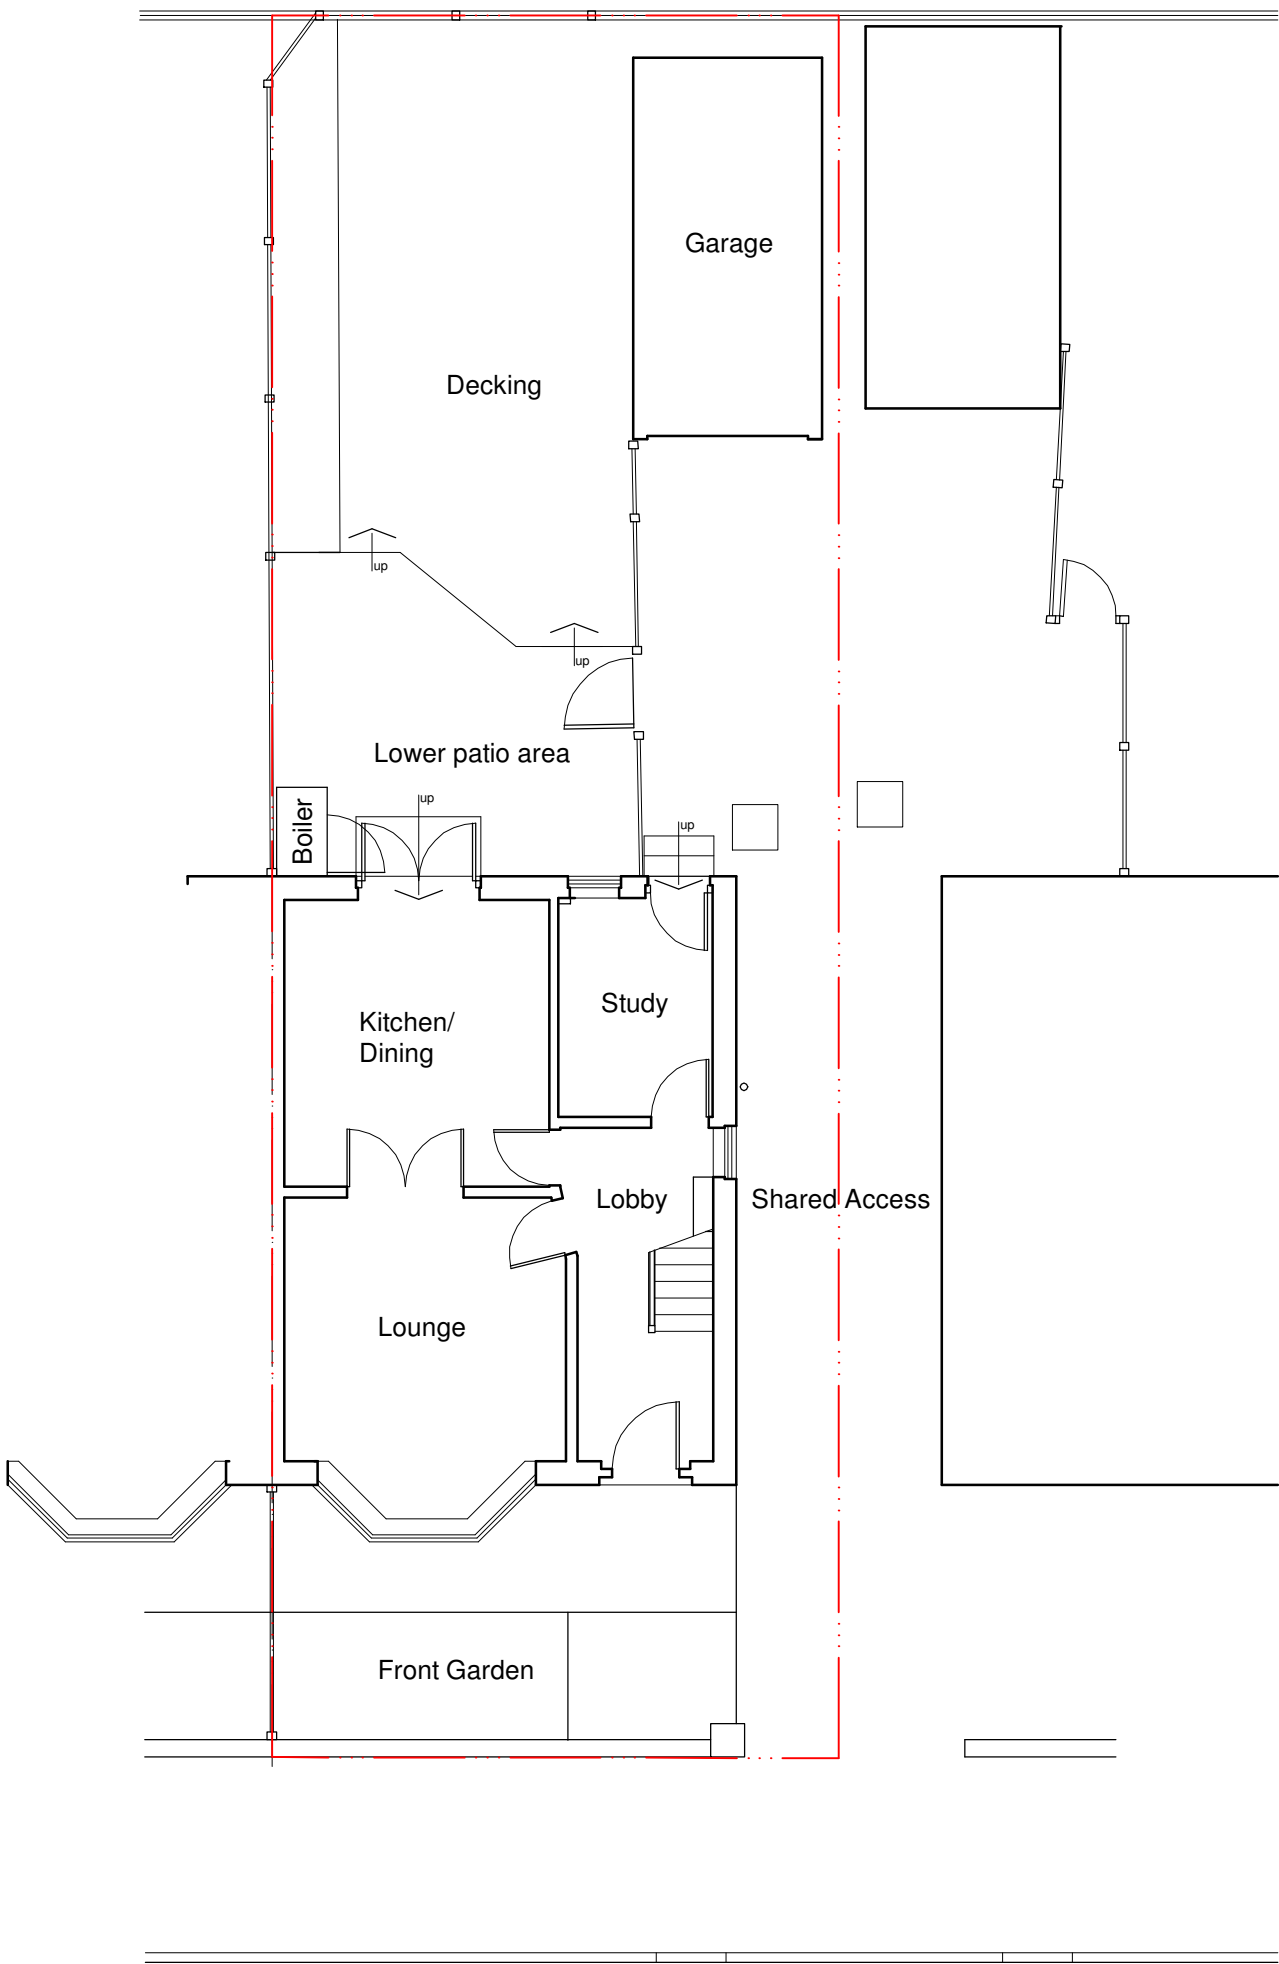

Existing Ground Floor Plan

FuZED ARCHITECTURE +

Fuzed A+D Ltd, 74A Water Street, Radcliffe, Manchester, M26 4DF
Tel: 0161 724 8006 Email: fuzedarchitects@gmail.com

DESIGN

Scale Bar 1:100



Project:	No.5 Glenbeck Road, Whitefield M45 7WN
Client:	Mr and Mrs Holt
Content:	Planning Submission Existing Site Plan

Contract No.	1256
Dwg No.	1.03
Revision	A
Date	August '20