



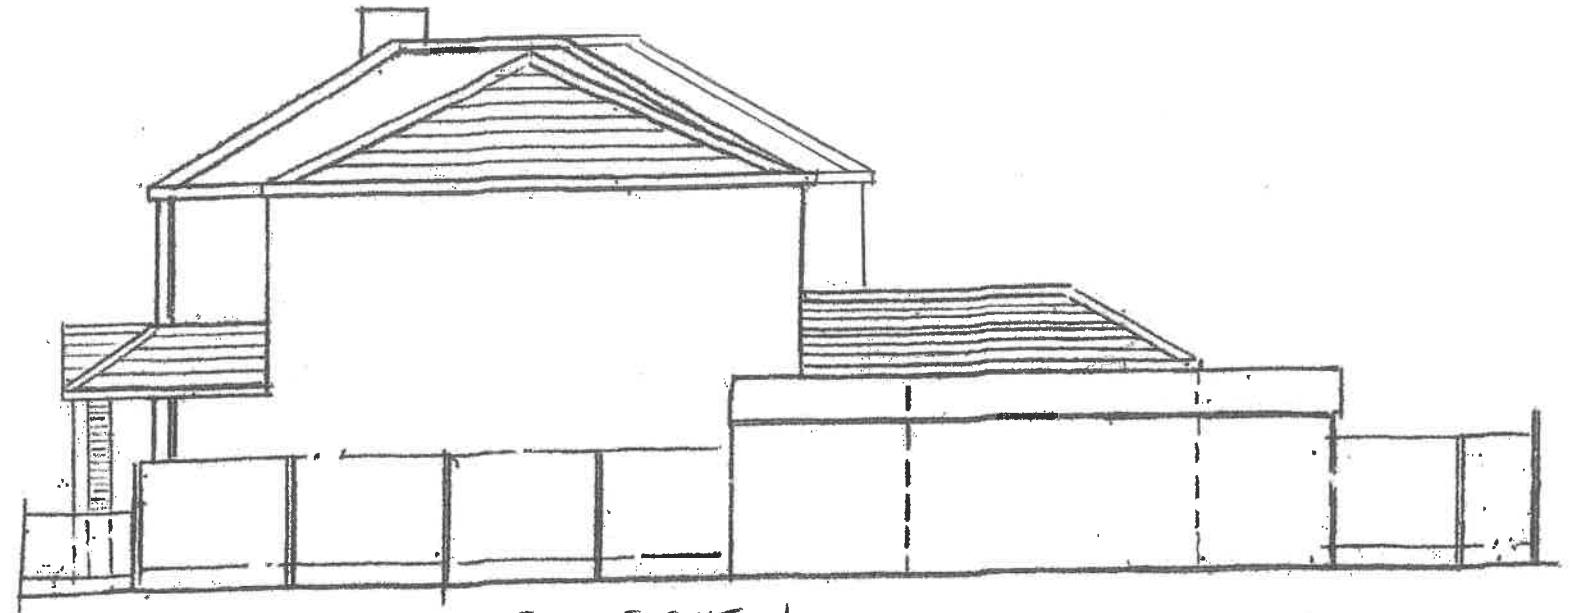

EXISTING REAR ELEVATION



EXISTING SIDE ELEVATION

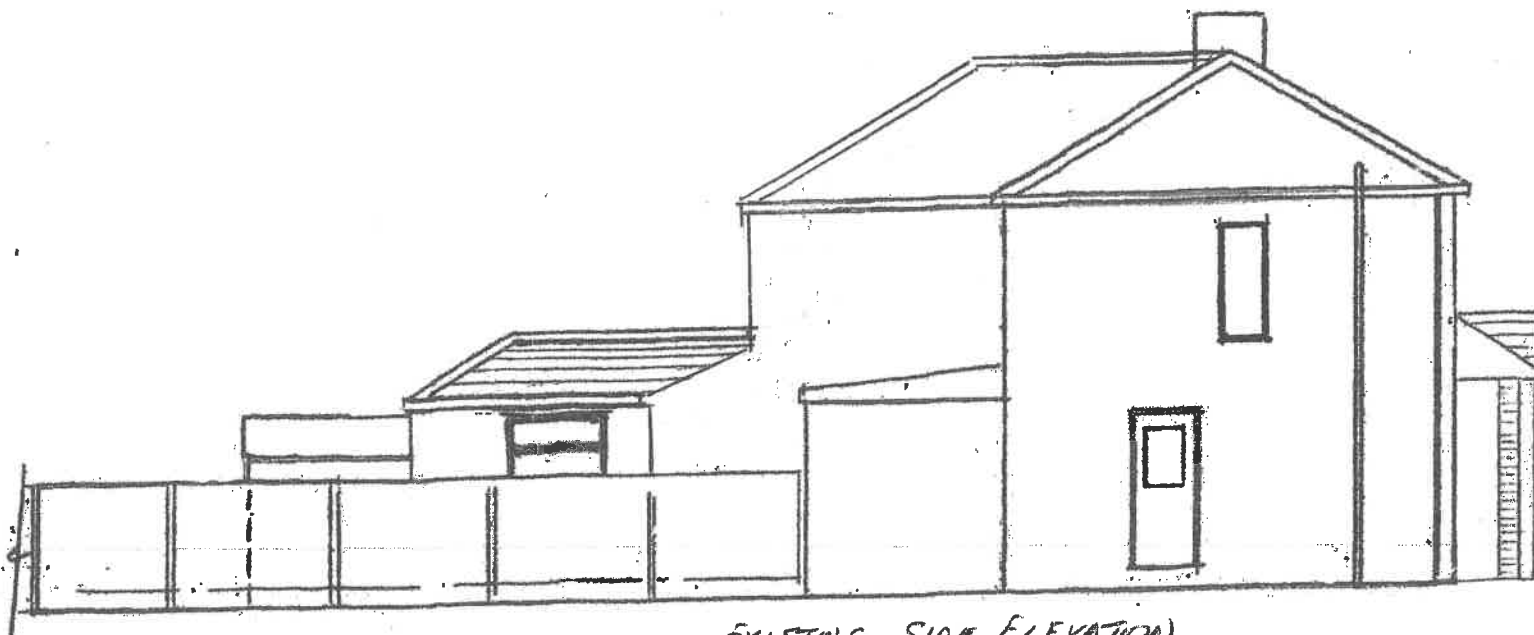

EXISTING SIDE ELEVATION



EXISTING FRONT ELEVATION

Thompson Designs
Tel 0161 785 1458 Mob 07884 318634

Sheet 2
Existing Elevations
8 Somerset Drive
Bury BL9 9DG
Scale 1:100 @ A3 Date June 2022