



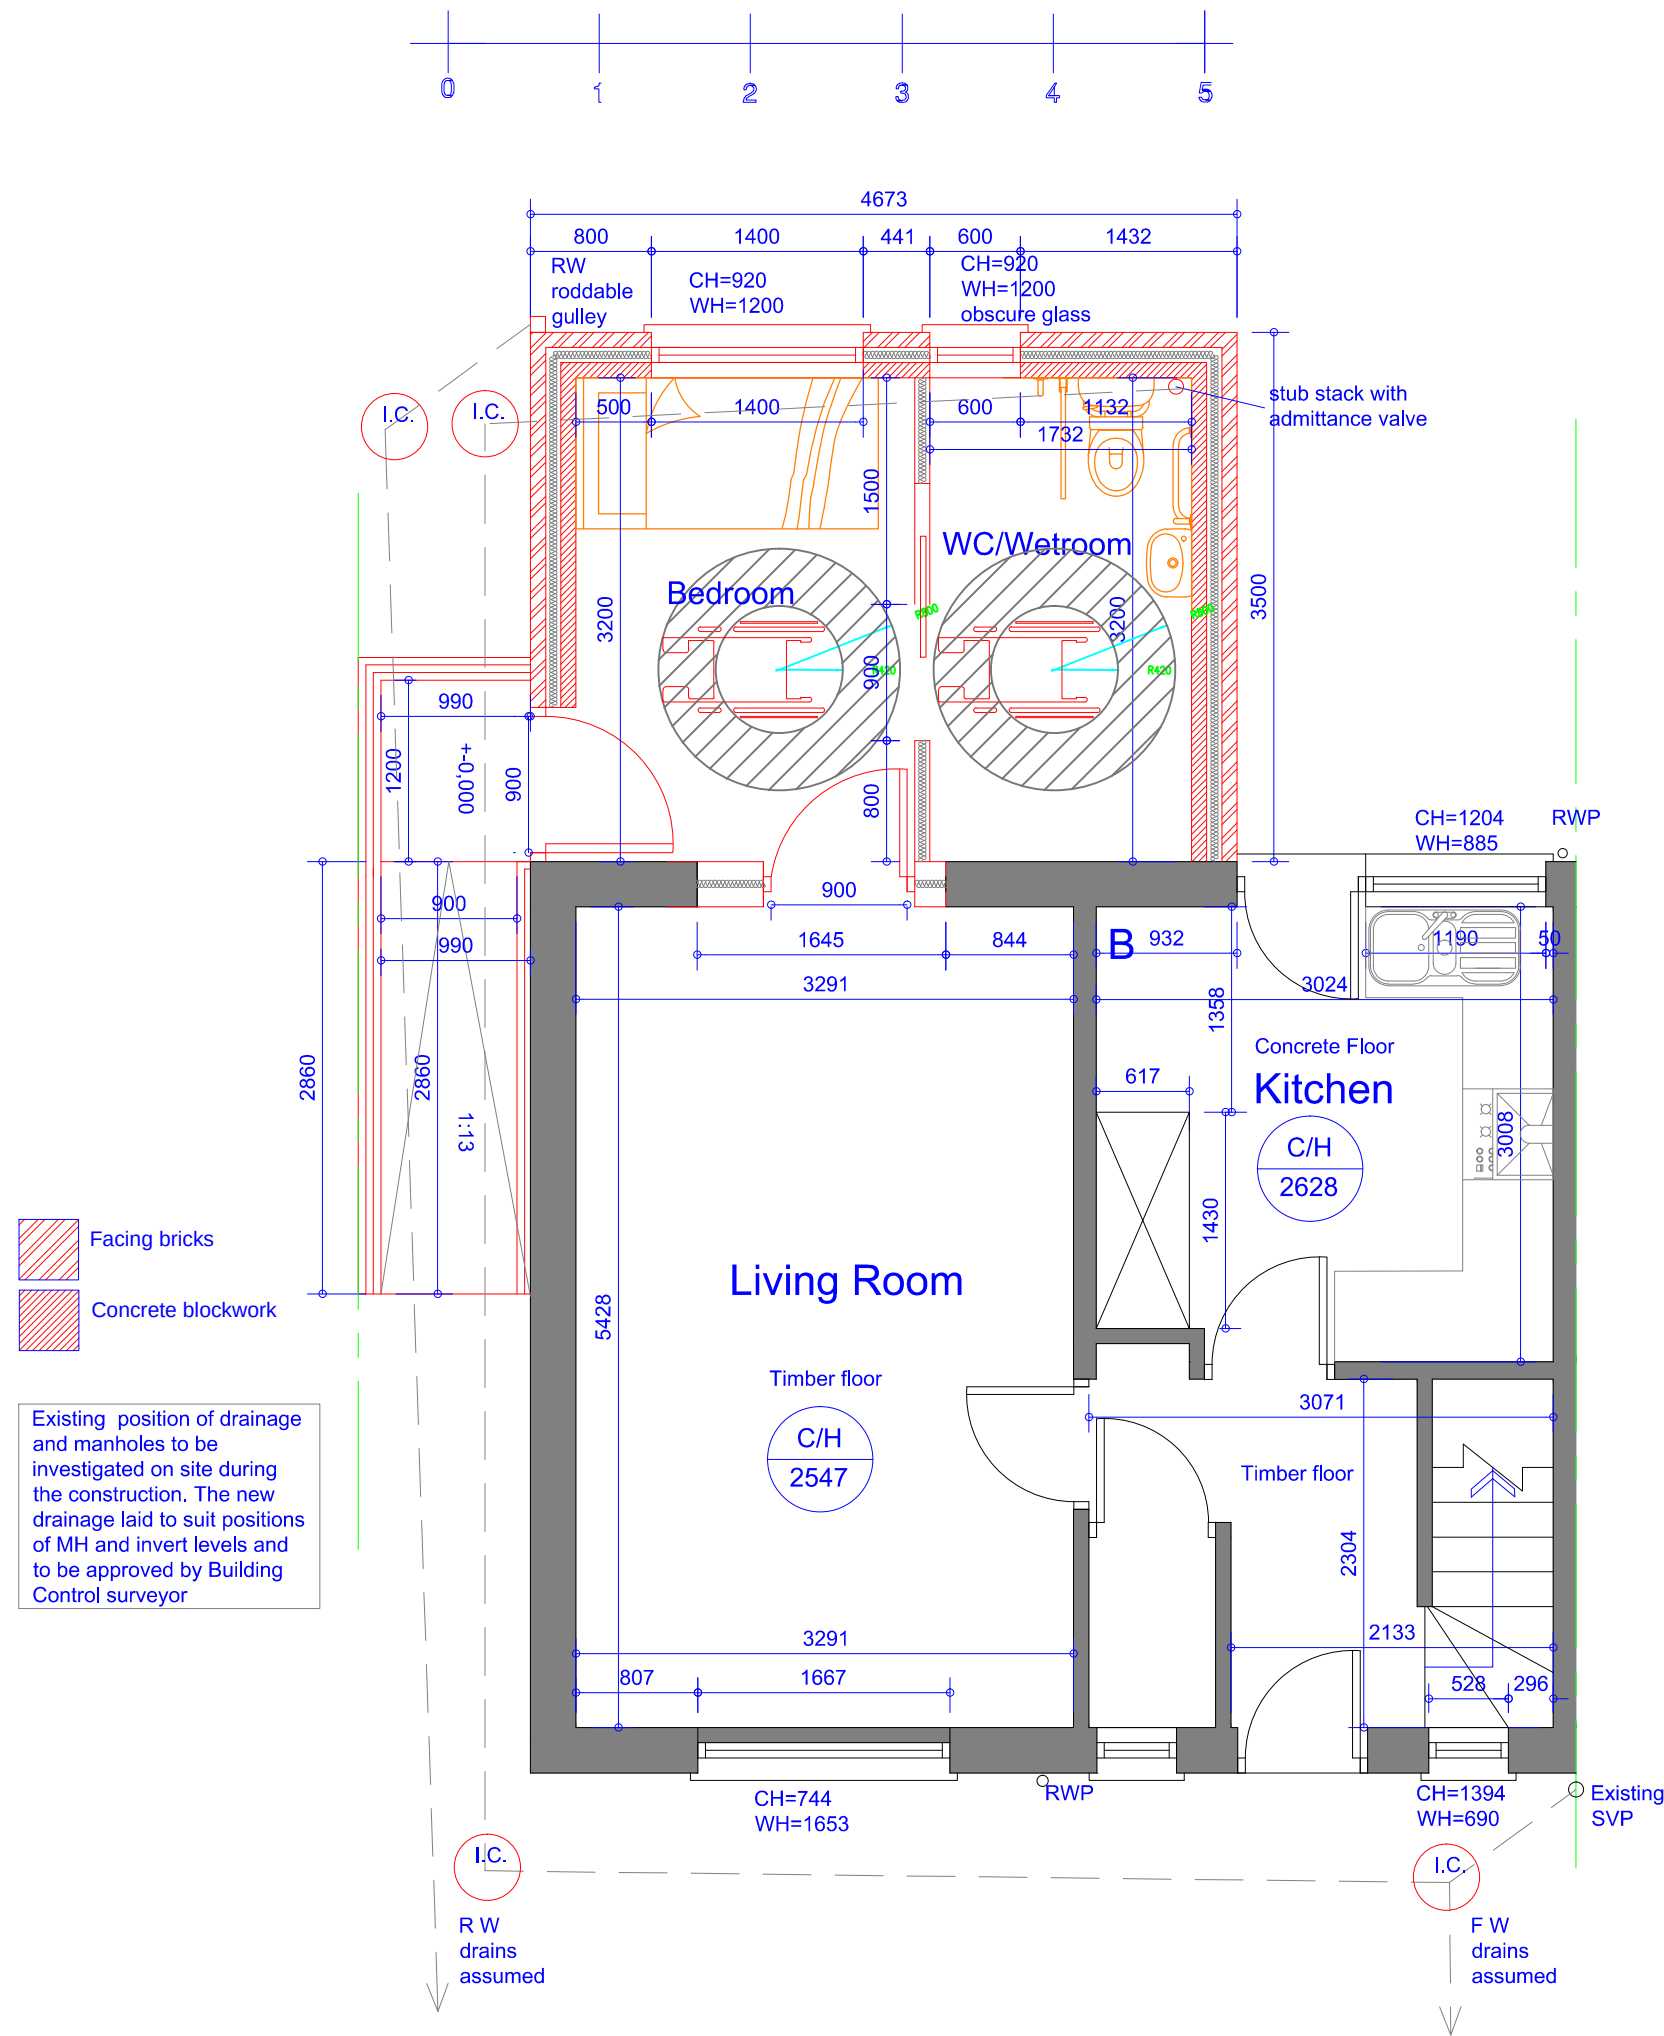

Proposed Ground Floor Plan
Scale 1:50

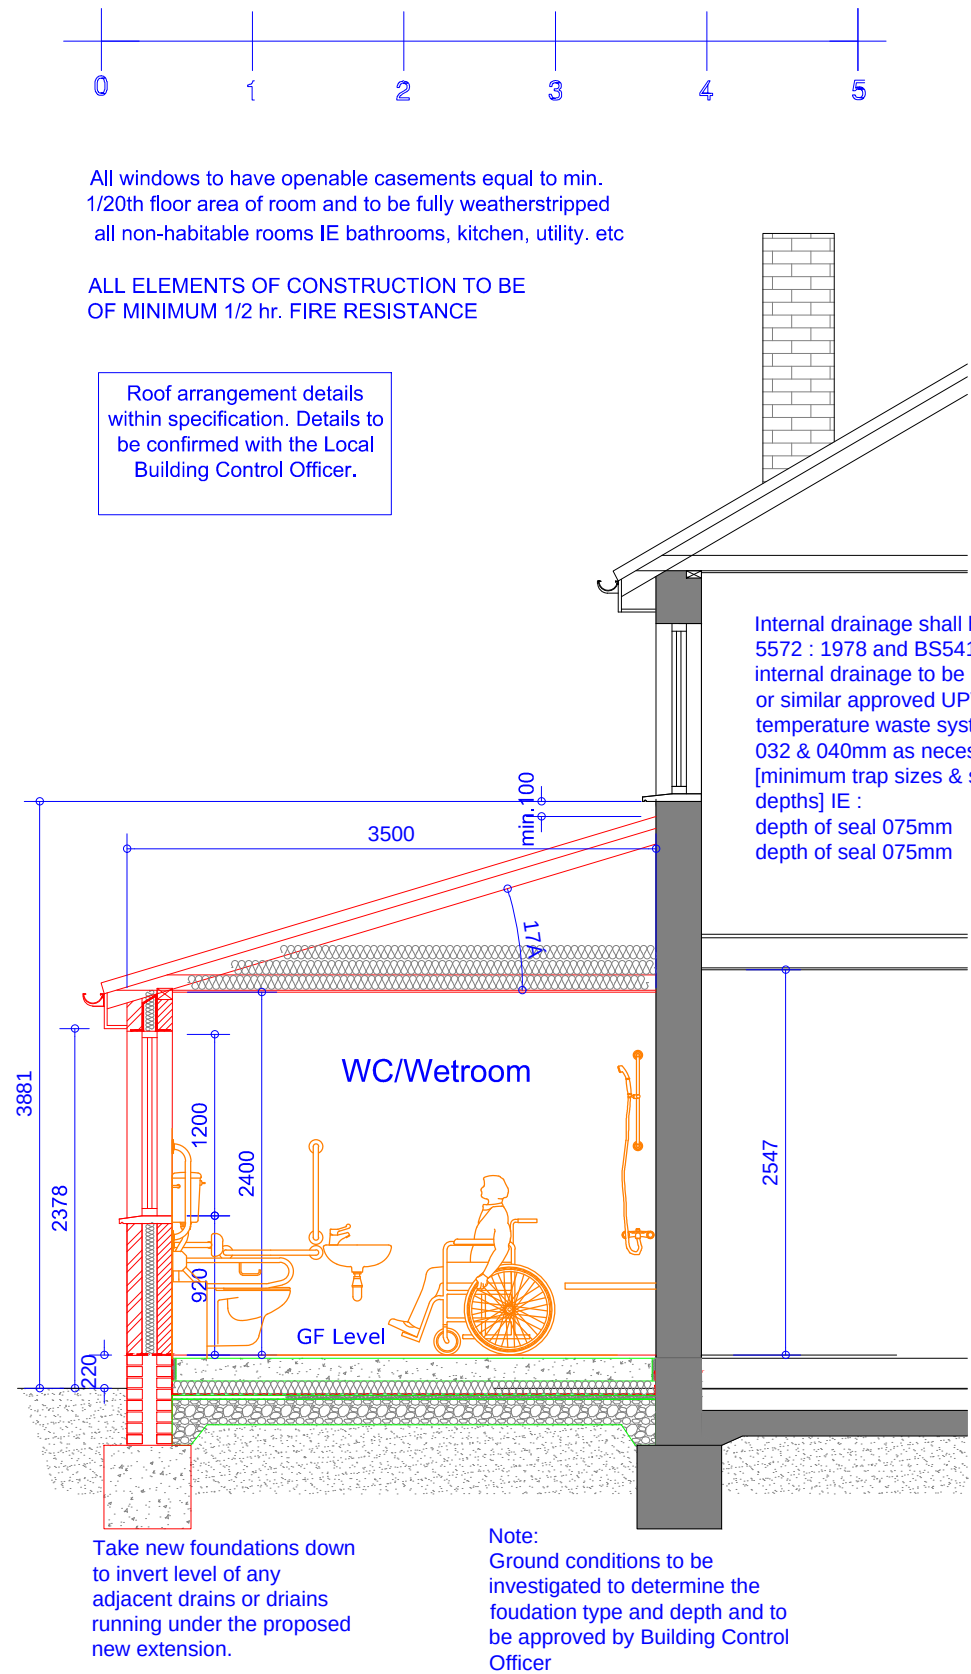

Proposed Section
Scale 1:50

Rev	Date	Description
Issued For : INFORMATION PURPOSES ONLY		

Client
Mr.

Project
18 Dudley Ave; Whitefield. M45 6BS
Proposed single storey rear extension and access ramp to the rear.

Scheme - Drawing Title
Proposed Ground Floor and Section.

02	Date	20.10.21
Drawing No.	Revision	Scale 1:50 @A2



JK Technical Services (NW) Ltd
Tel: 0161 728 5730
Mob: 07741175755
www.jktechservs.co.uk