



Contractors are to check all levels & dimensions on site prior to site works commencing & report discrepancies to the Designers.

DO NOT SCALE FROM THIS DRAWING

PLANNING

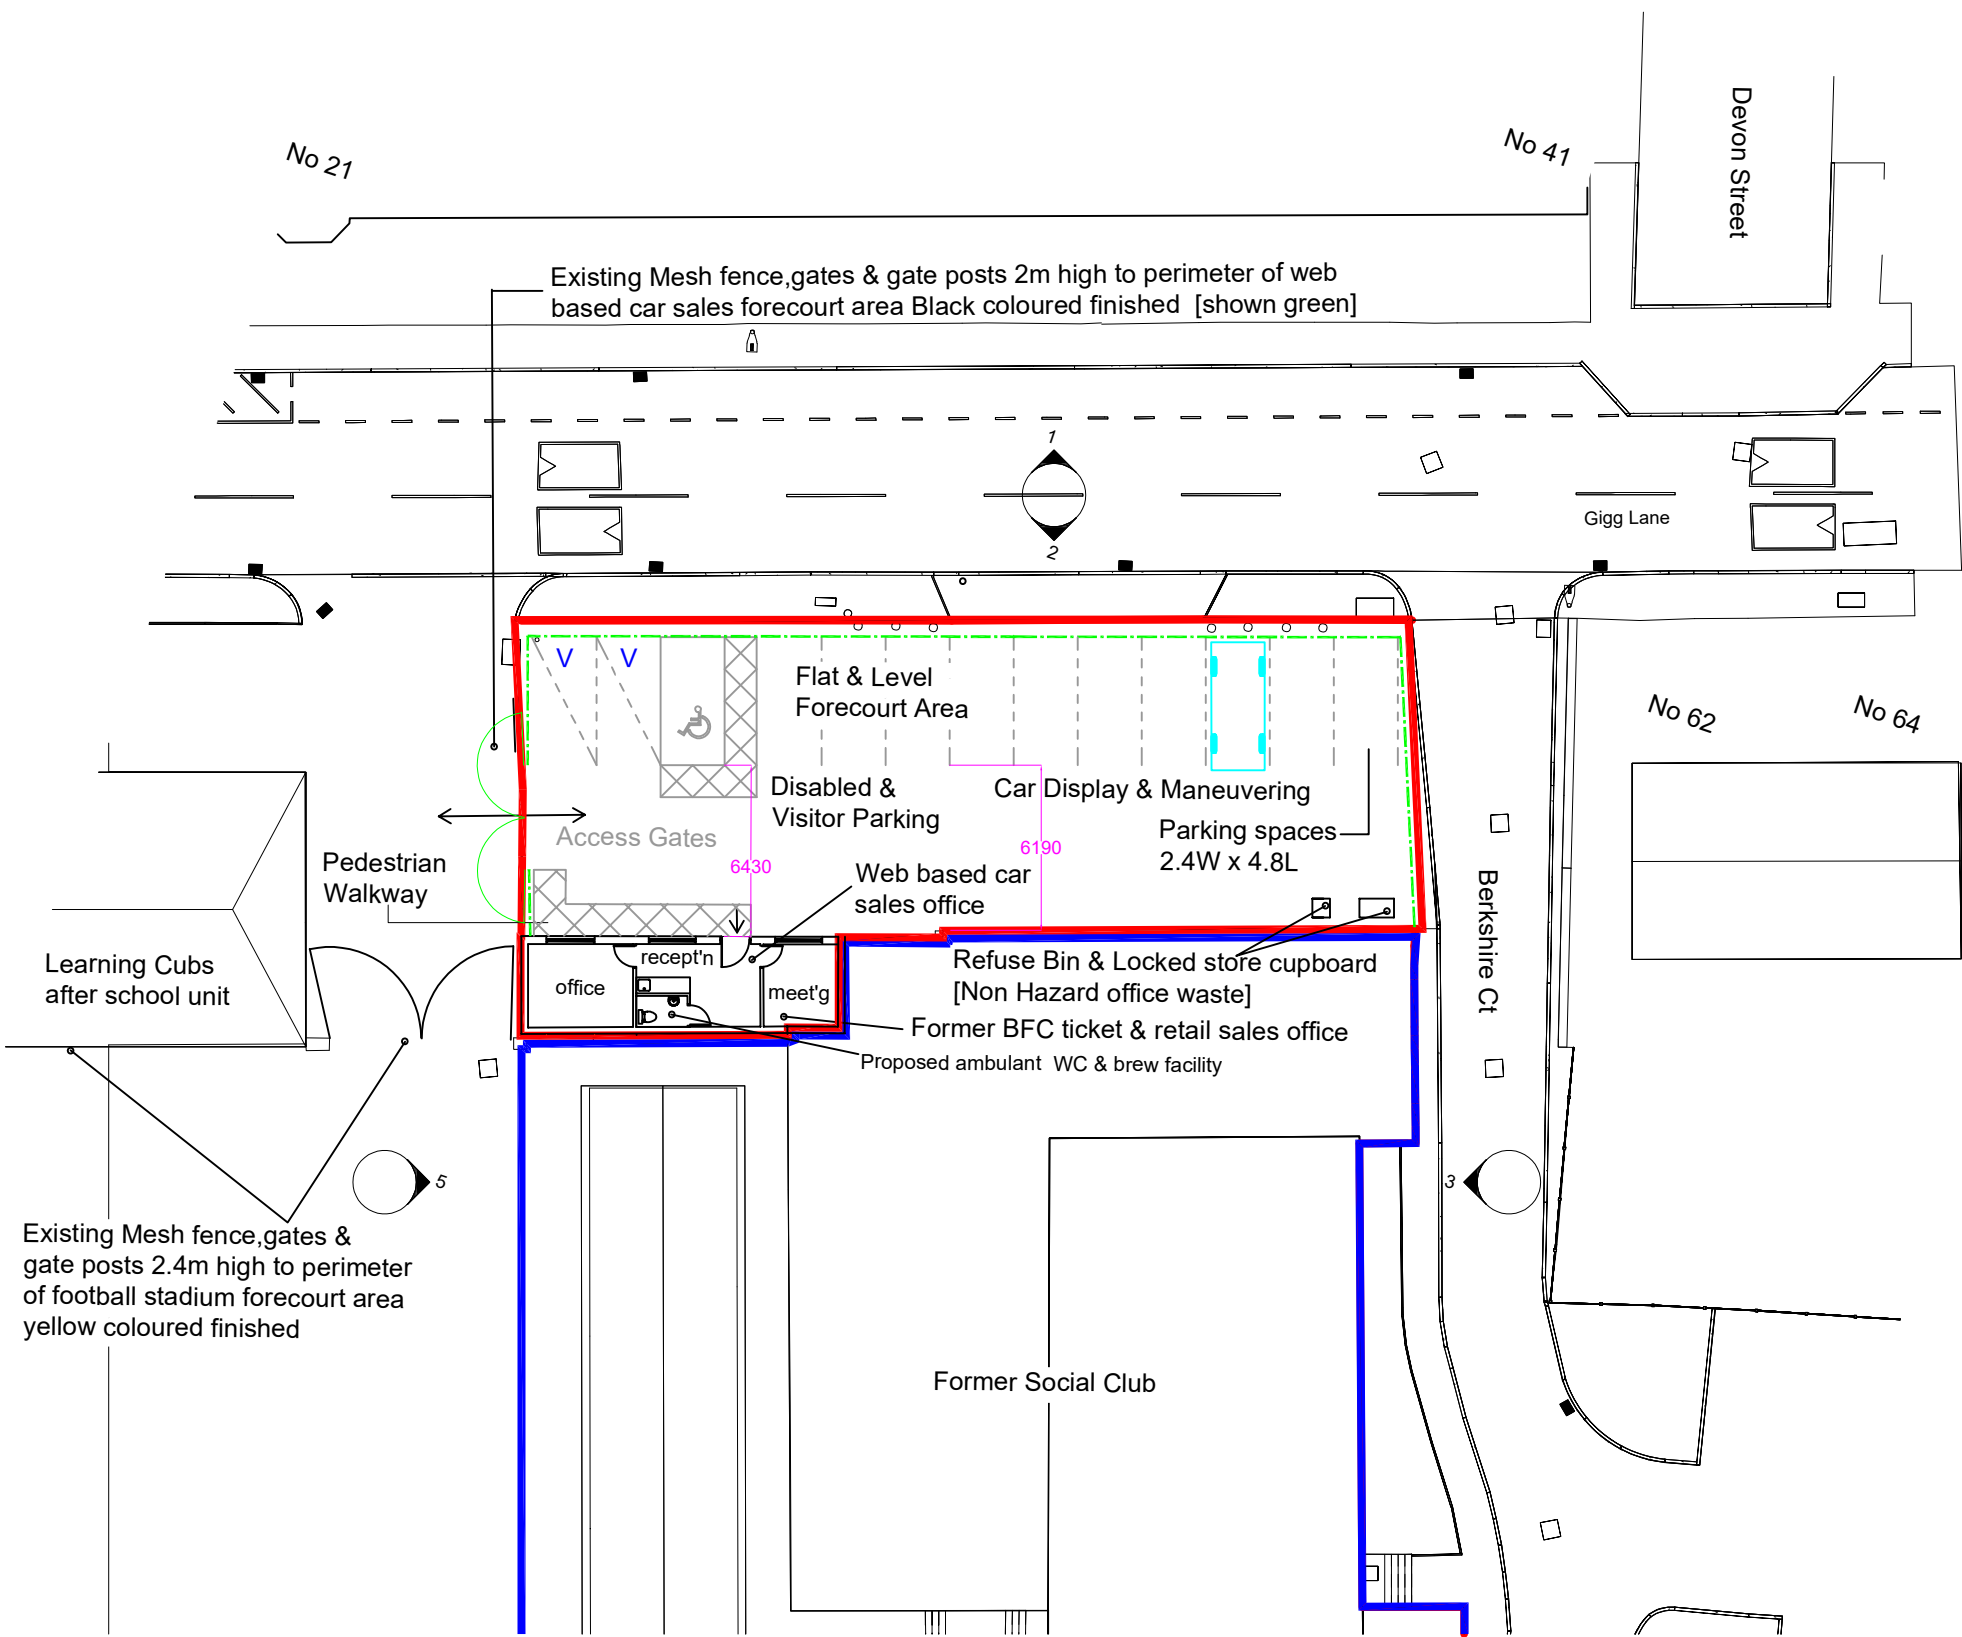

Site Plan Proposed
1 : 200

 

Scale Bar 1:200 @ A2

- D Omitted Sliding Security Gate
 - C Sliding Security Gate Added
 - B Altered Location of Proposed Perimeter Fence
 - A Added Office layout
- Rev Description

Project:	Change of Use to Web Based Car Sales Gigg Lane, Bury, BL9 9HU		
Title:	Site plan as Proposed		
Client:	Car Sales Club Ltd		
Drawn By:		Checked By:	on 28.02.24
Original Size:	A2	Project Number:	22138
Drawing Number:	S1-XX-DR-A-0812		REV D