


PLANNING

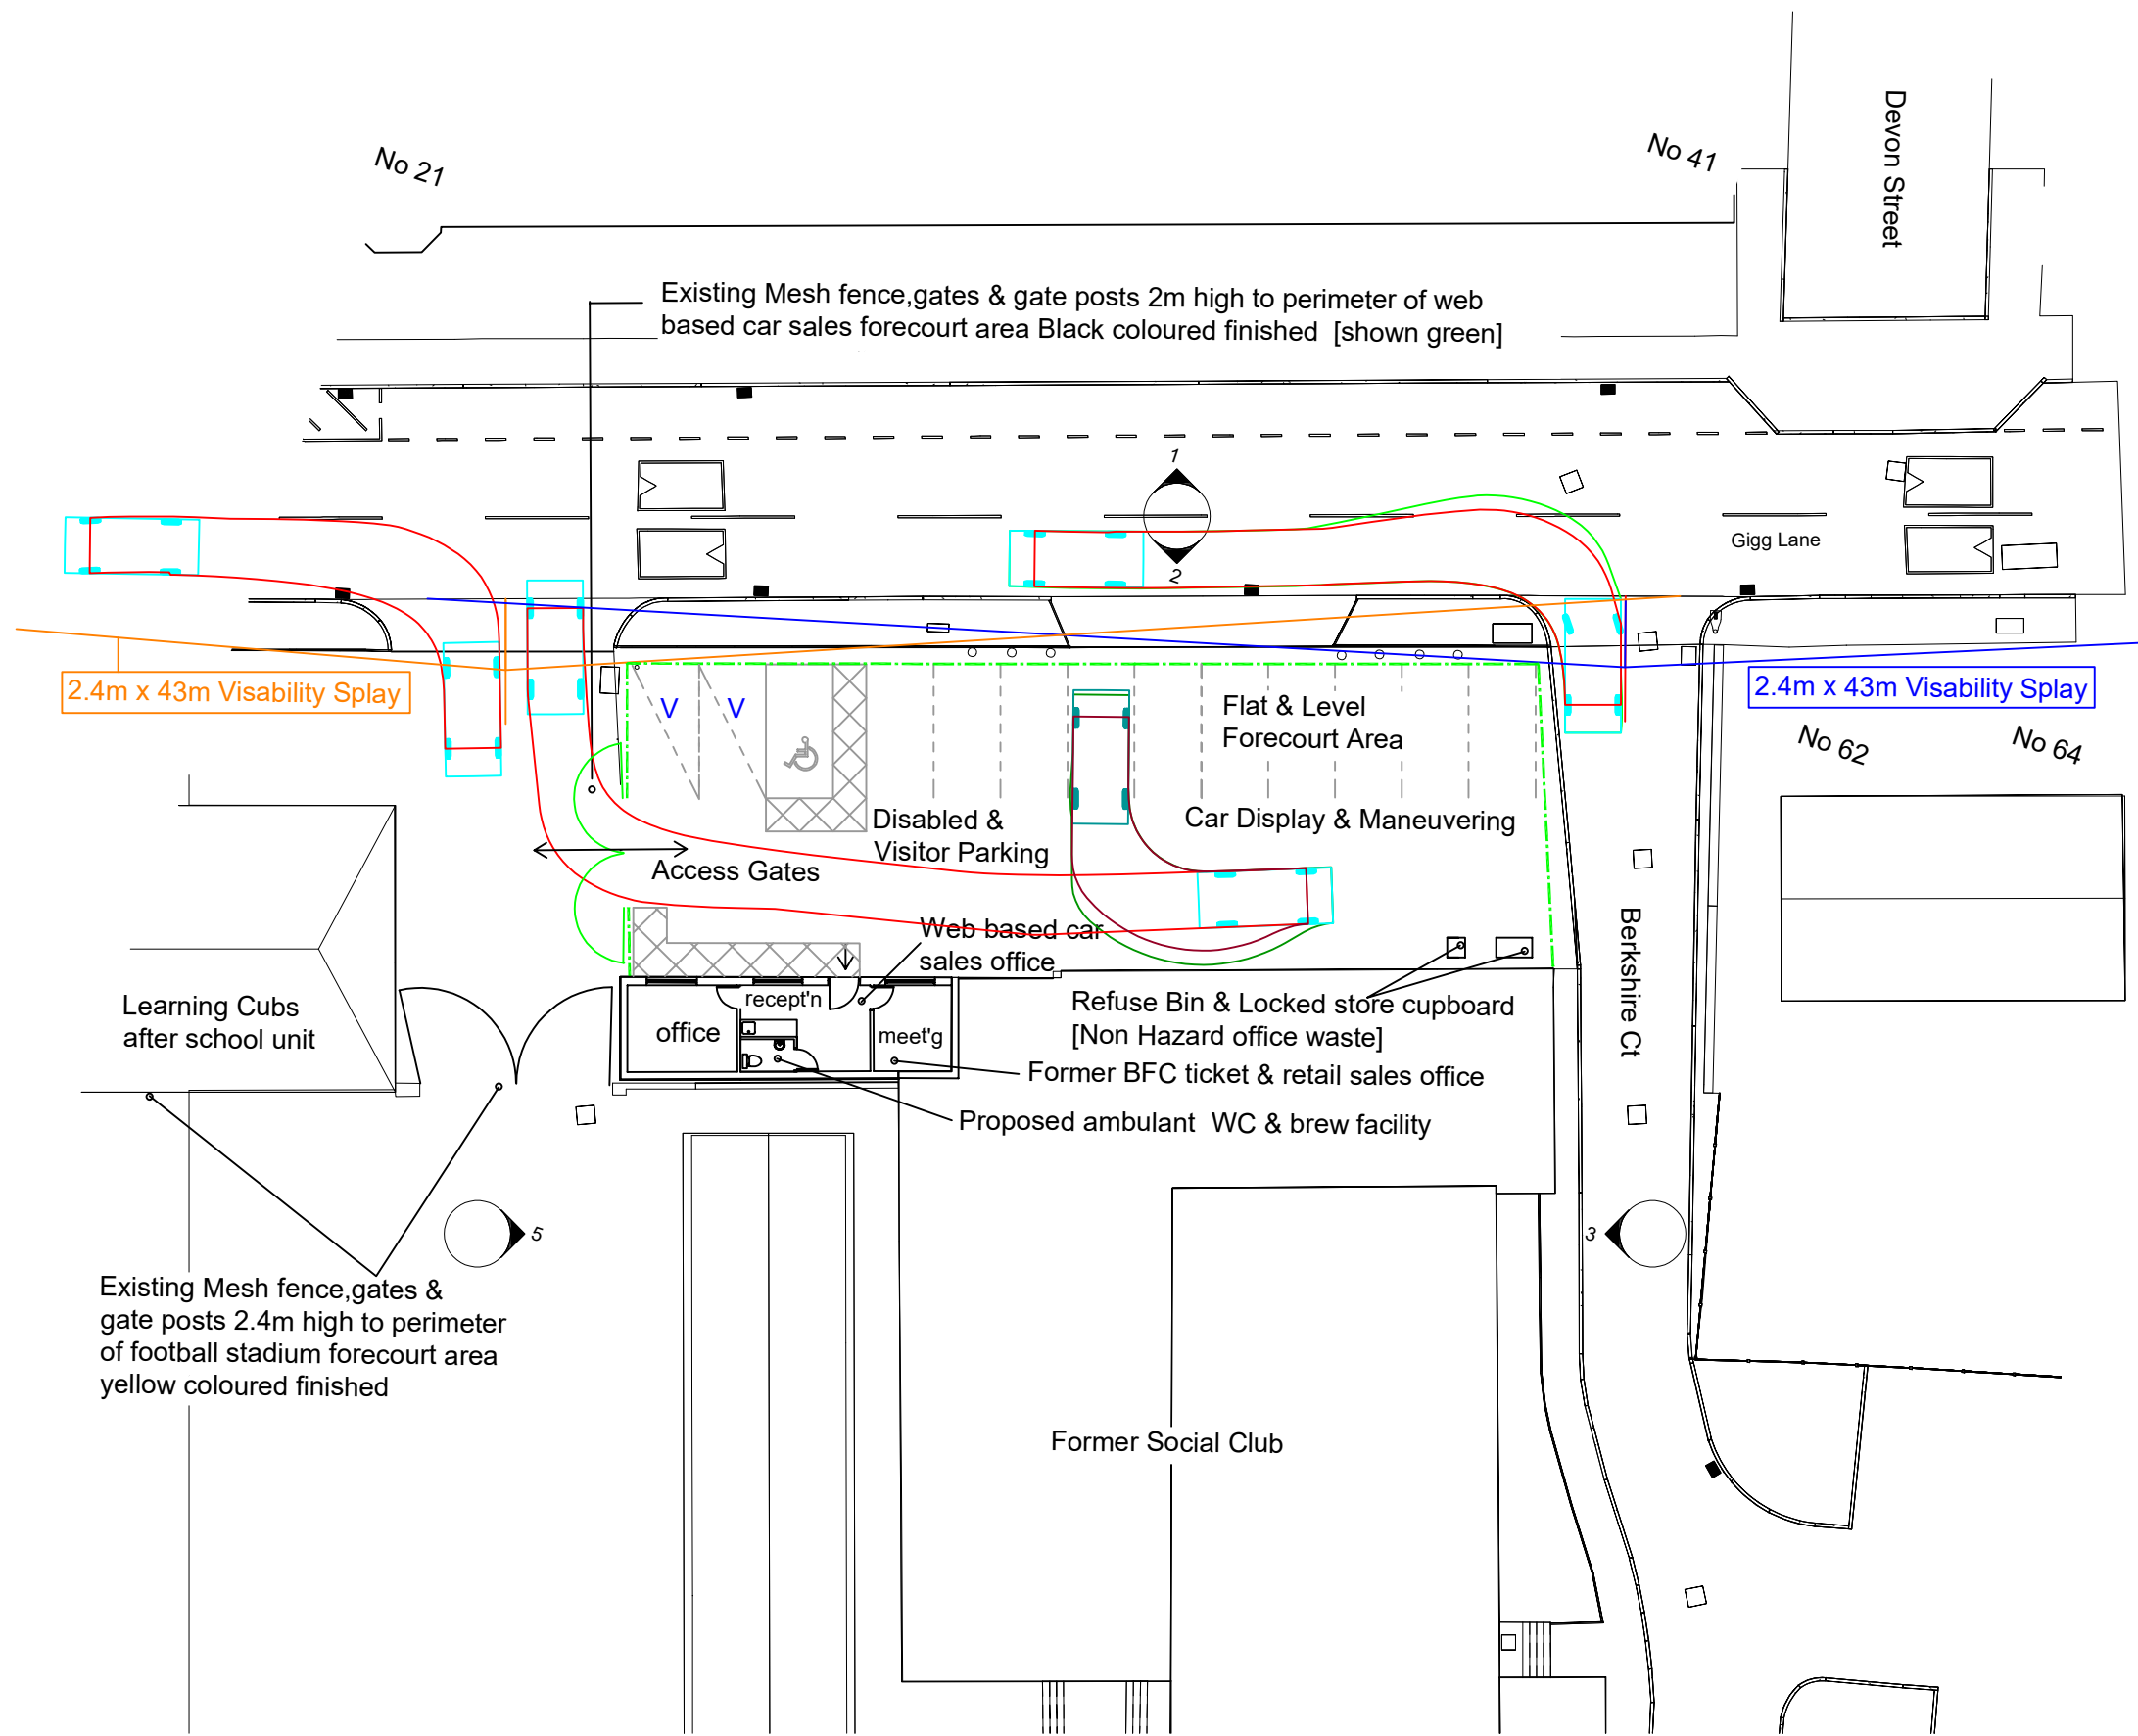


B Omitted Sliding Security Gate
A Sliding Security Gate Added

Rev Description

Project:	Change of Use to Web Based Car Sales Gigg Lane, Bury, BL9 9HU		
Title:	Site plan as Proposed with Site Lines and Vehicle tracking [A]		
Client:	Car Sales Club Ltd		
Drawn By:	NJ	Checked By:	BJ on 28.02.24
Original Size:	A2	Project Number:	22138
Drawing Number:	SI-XX-DR-A-0814		REV B

Site Plan Proposed
1 : 200

 

Scale Bar 1:200 @ A2