


LEGEND


- Application and Ownership Boundary
- Adjacent Ownership Boundary

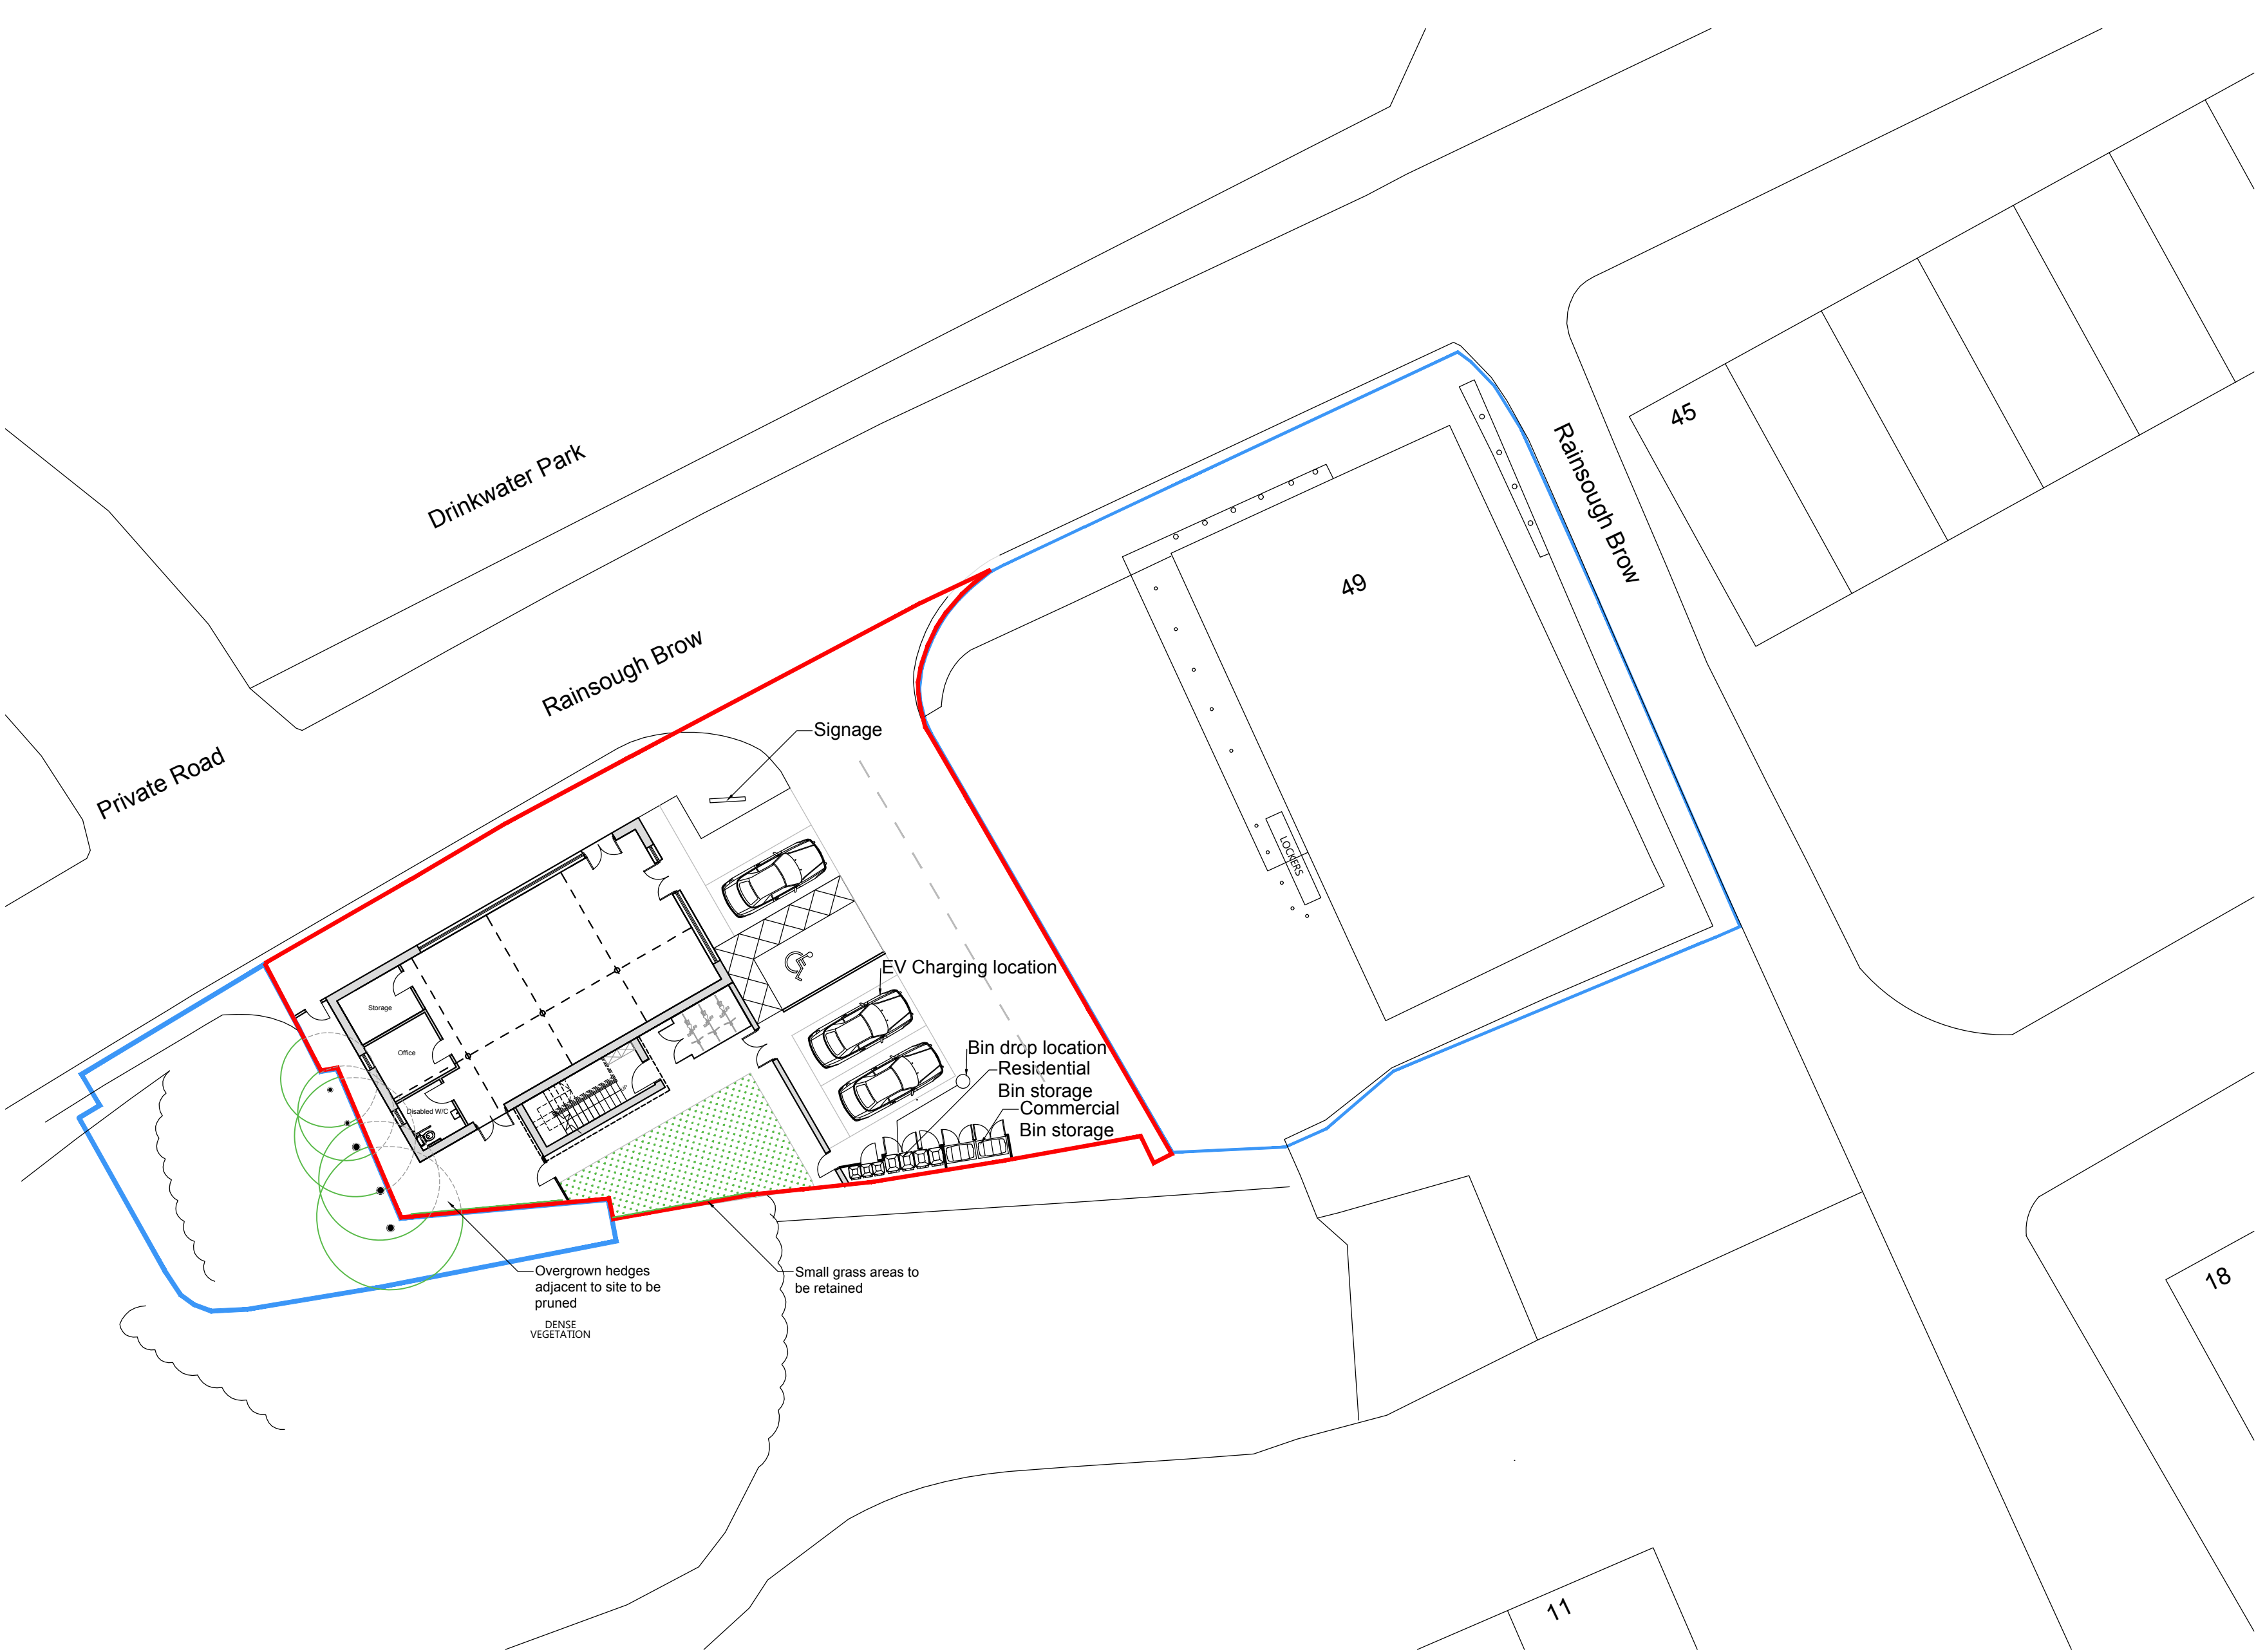

General Notes:

All site dimensions shall be verified by the Contractor on site prior to commencing any works.
Do not scale from this drawing.
Design intent drawing only. Construction to comply with latest building regulation requirements.
All statutory approvals must be sought prior to development.
This drawing is the property of "Studio Tashkeel Architecture Ltd." and copyright is reserved by them. The drawing is not to be copied or disclosed by or to any unauthorised persons without the prior written consent of Studio Tashkeel Architecture Ltd.

A	As per Planning Officer Comments	15/08/24	AM	MK
	First Issue	28/06/24	AM	MK
Rev	Description	Date	Dr by	App by

 

STUDIO TASHKEEL
ARCHITECTURE LTD.
1-3 Ashton Lane,
Sale M33 6WT
United Kingdom
T +44(0)1615465395
E info@StudioTashkeel.com
www.studiotashkeel.com

client name		
Mr Ahuja		
project		
Land off 49 Rainsough Brow		
drawing		
GA Proposed Site Plan & Ground Floor Plan		
project number	scale	
24_024	1:200 @ A2	
drawing number	rev	issue status
PL_03	A	Planning
This drawing is to be read in conjunction with all related drawings. All dimensions must be checked and verified on site before commencing any work or producing shop drawings. The originator should be notified immediately of any discrepancy. This drawing is copyright and remains the property of Studio Tashkeel Architecture Ltd.		

Proposed Site Plan
1:200 @ A2