




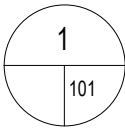

SCALE 1:500


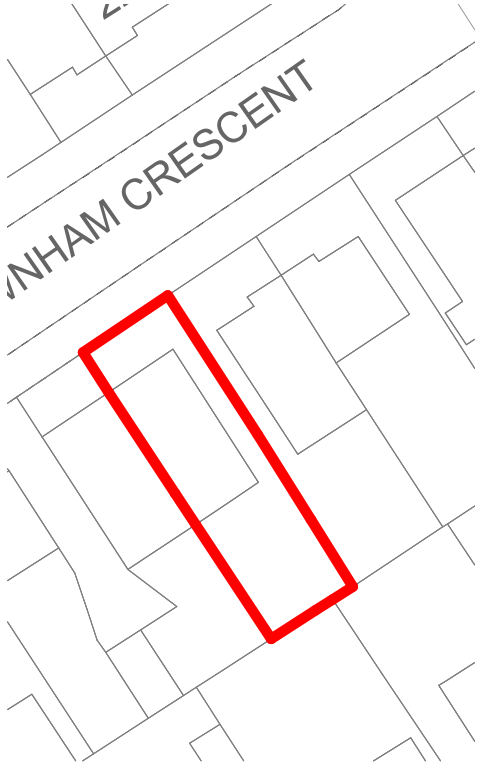


SCALE 1:1250

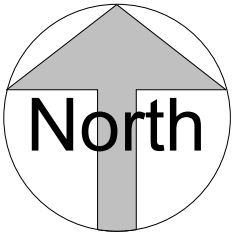

SITE PLAN

1 : 500

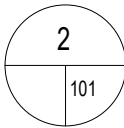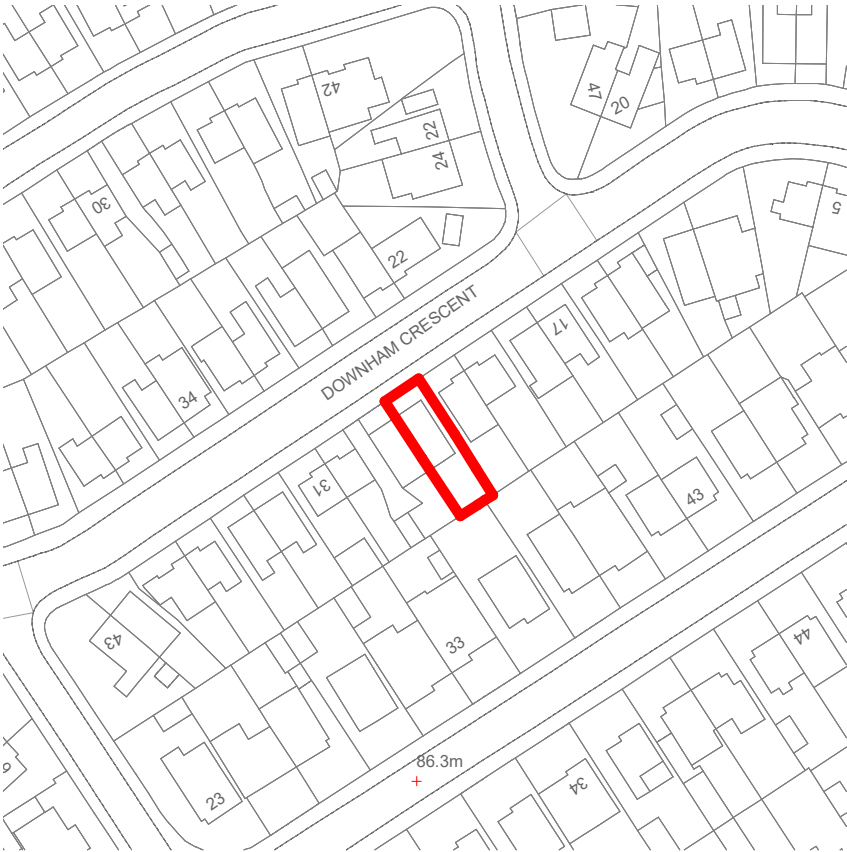

SITE LOCATION PLAN

1 : 1250

Rev. No.	Description	Date
DirC Architectural Ltd. 13 Ringcroft Gardens, Moston Manchester M40 5GG m: 07940 933 498 e: dirc@hotmail.co.uk		
Client STAFF RESOURCES LIMITED		
Project Lawful development certificate for change of use from residential (Class C3) to childrens residential care for two children aged 7-17 with up to two staff working on a rota basis (Class C2)		
Project Address 25 Downham Crescent, Prestwich, Manchester M25 0EH		
Sheet title Site and Site Location Plans		
Project number 1998	Date 24.03.2025	
Drawn by DirC	Checked by DirC	
Drawing Number 1998.101	Scale @ A3 As indicated	Revision