





SCALE 1:50

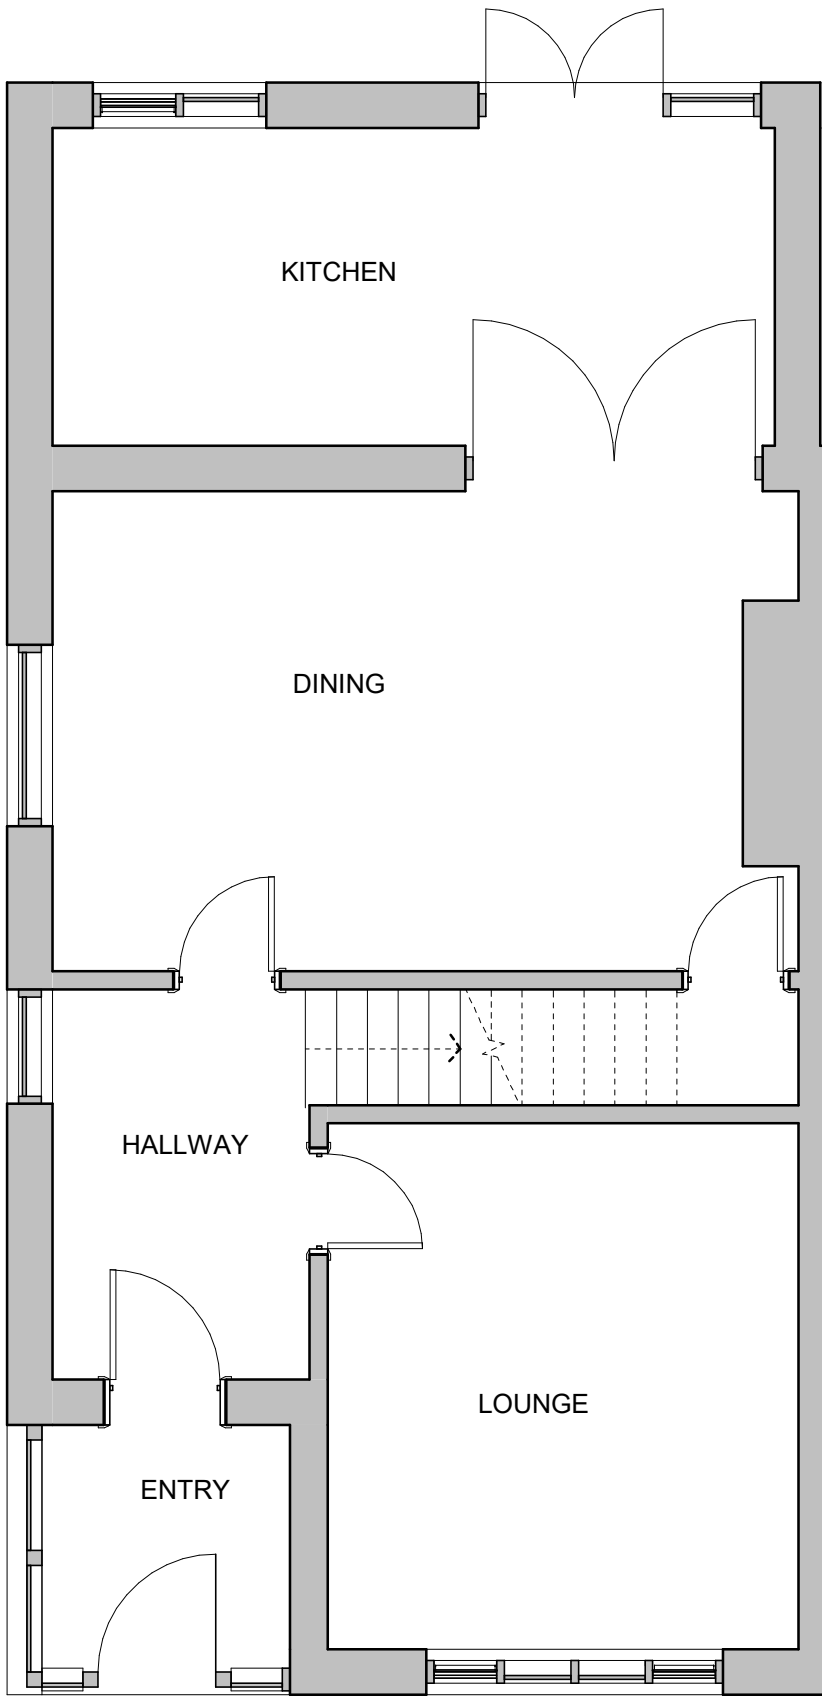

GROUND FLOOR - EXISTING

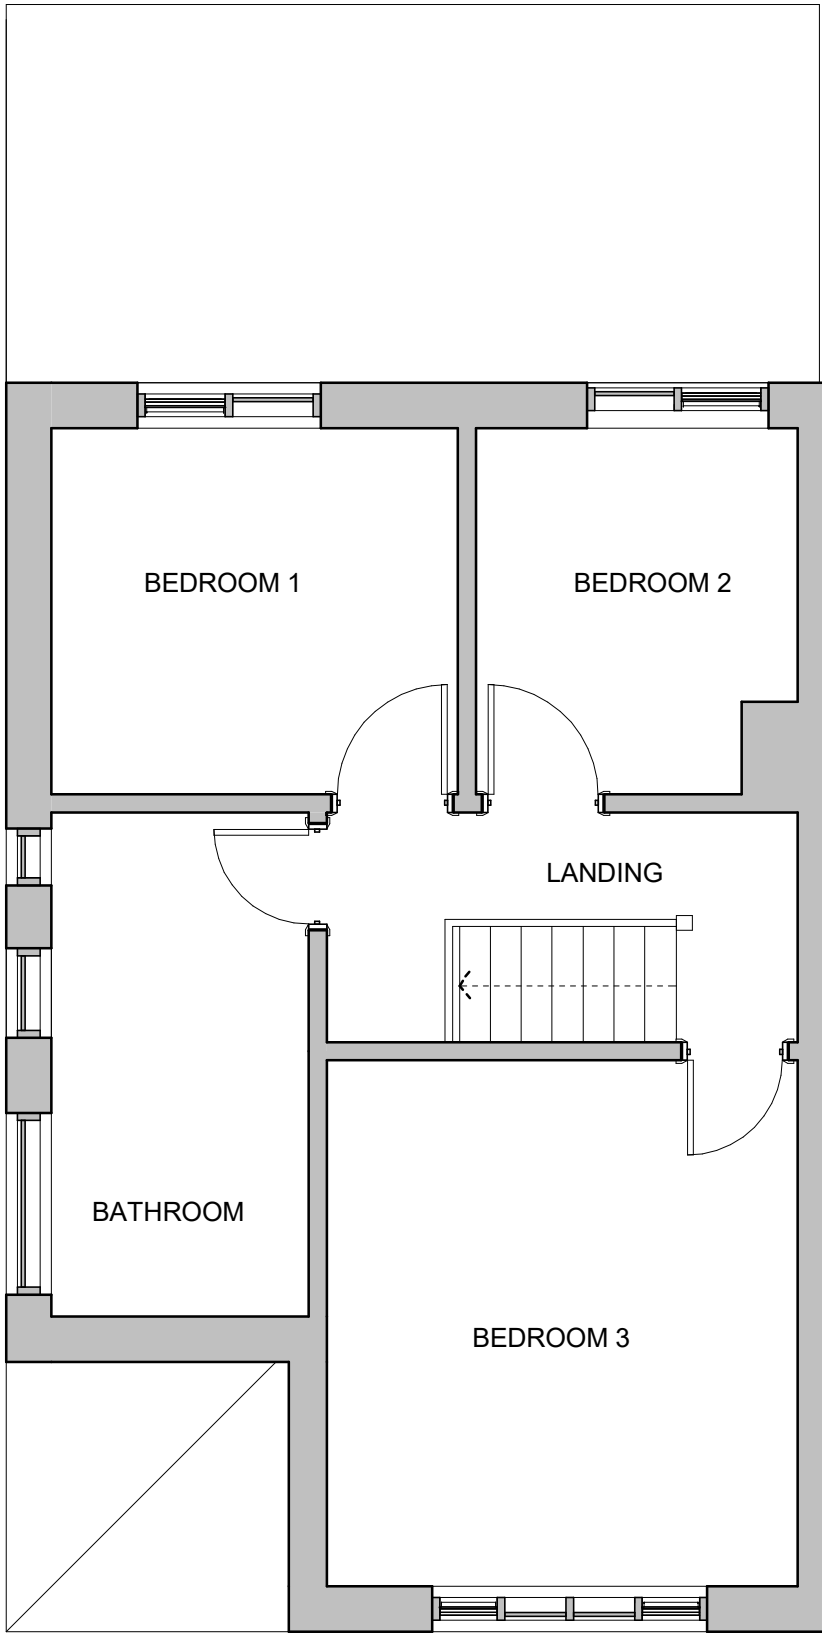

FIRST FLOOR - EXISTING



FRONT ELEVATION - EXISTING



REAR ELEVATION - EXISTING



SIDE ELEVATION - EXISTING

Rev. No.	Description	Date
DirC Architectural Ltd. 13 Ringcroft Gardens, Moston Manchester M40 5GG m: 07940 933 498 e: dirc@hotmail.co.uk Client STAFF RESOURCES LIMITED Project Lawful development certificate for change of use from residential (Class C3) to childrens residential care for two children aged 7-17 with up to two staff working on a rota basis (Class C2) Project Address 25 Downham Crescent, Prestwich, Manchester M25 0EH Sheet title Existing Floor Plans and Elevations		
Project number	Date	
1998	24.03.2025	
Drawn by	Checked by	
DirC	DirC	
Drawing Number	Scale @ A2	Revision
1998.102	1 : 50	