




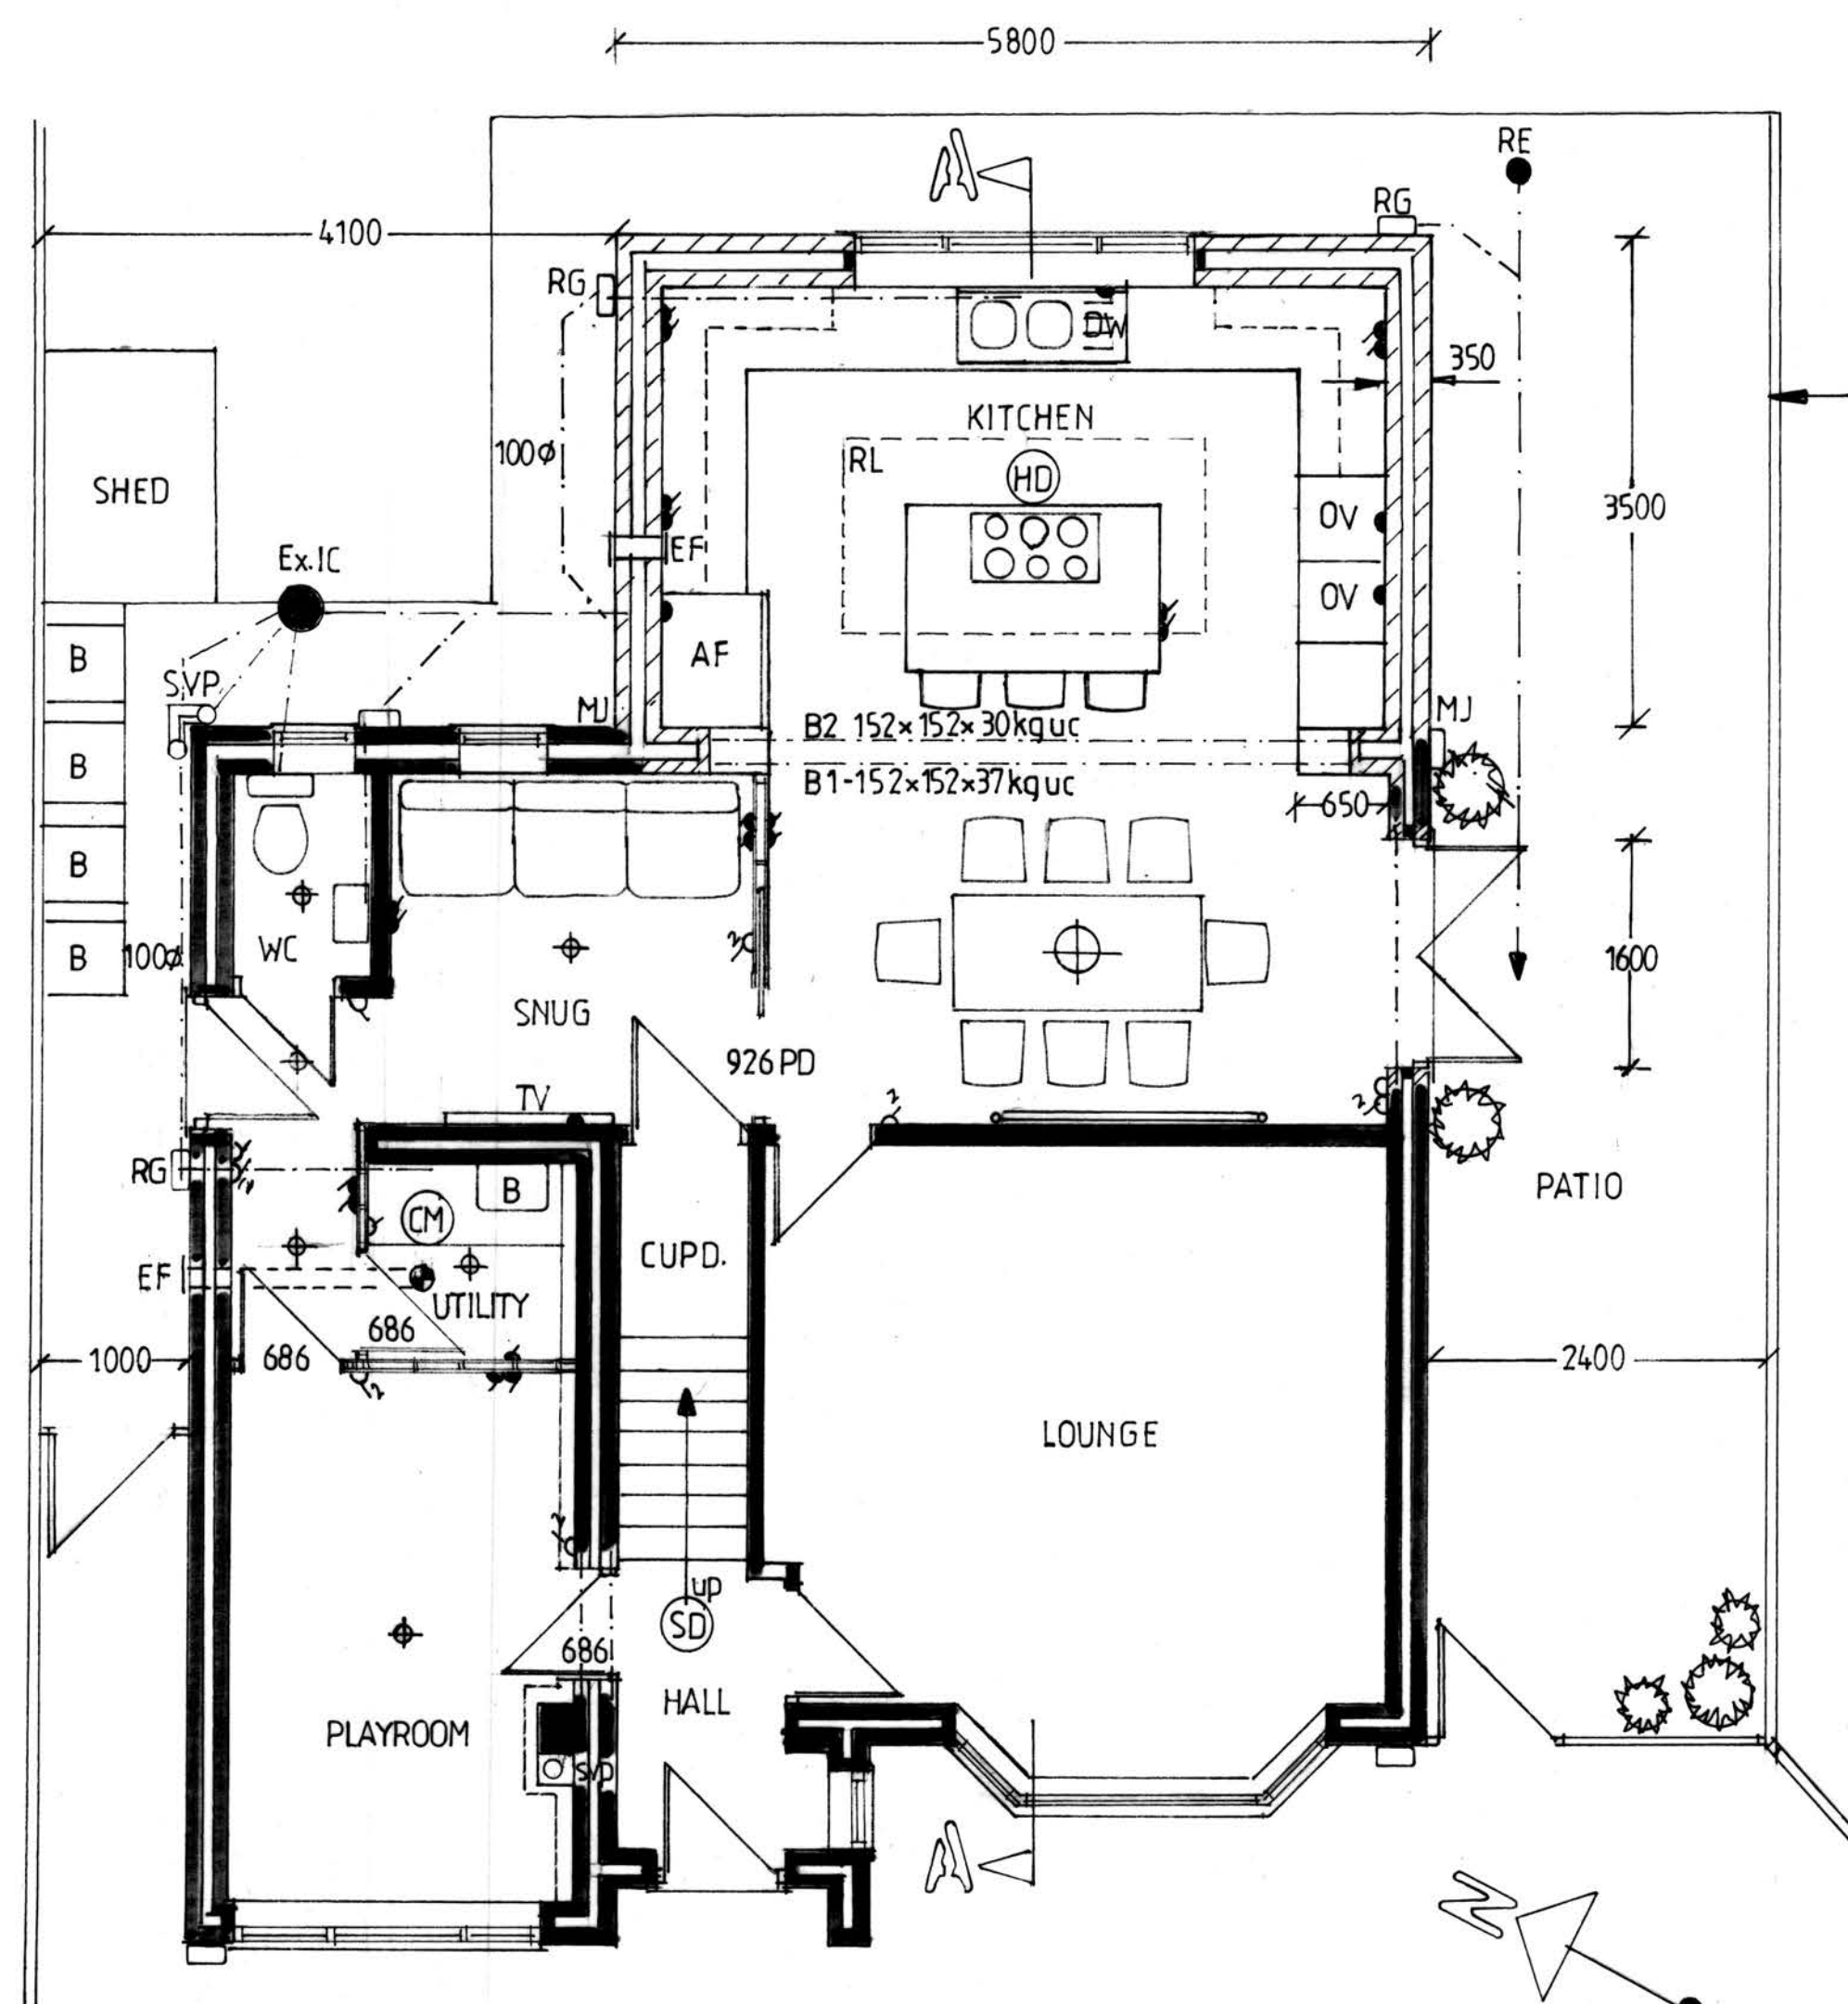


GROUND FLOOR PLAN

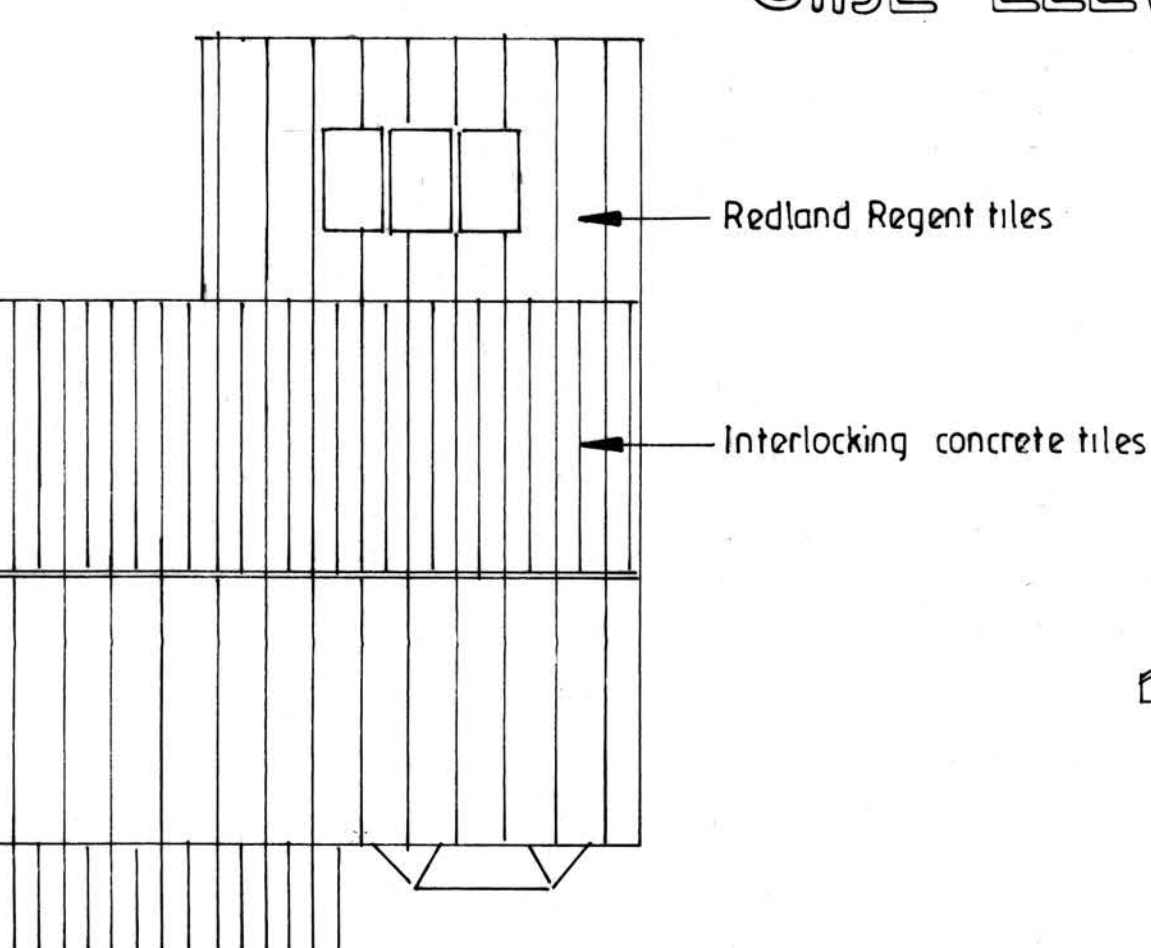


ROOF PLAN 1:100

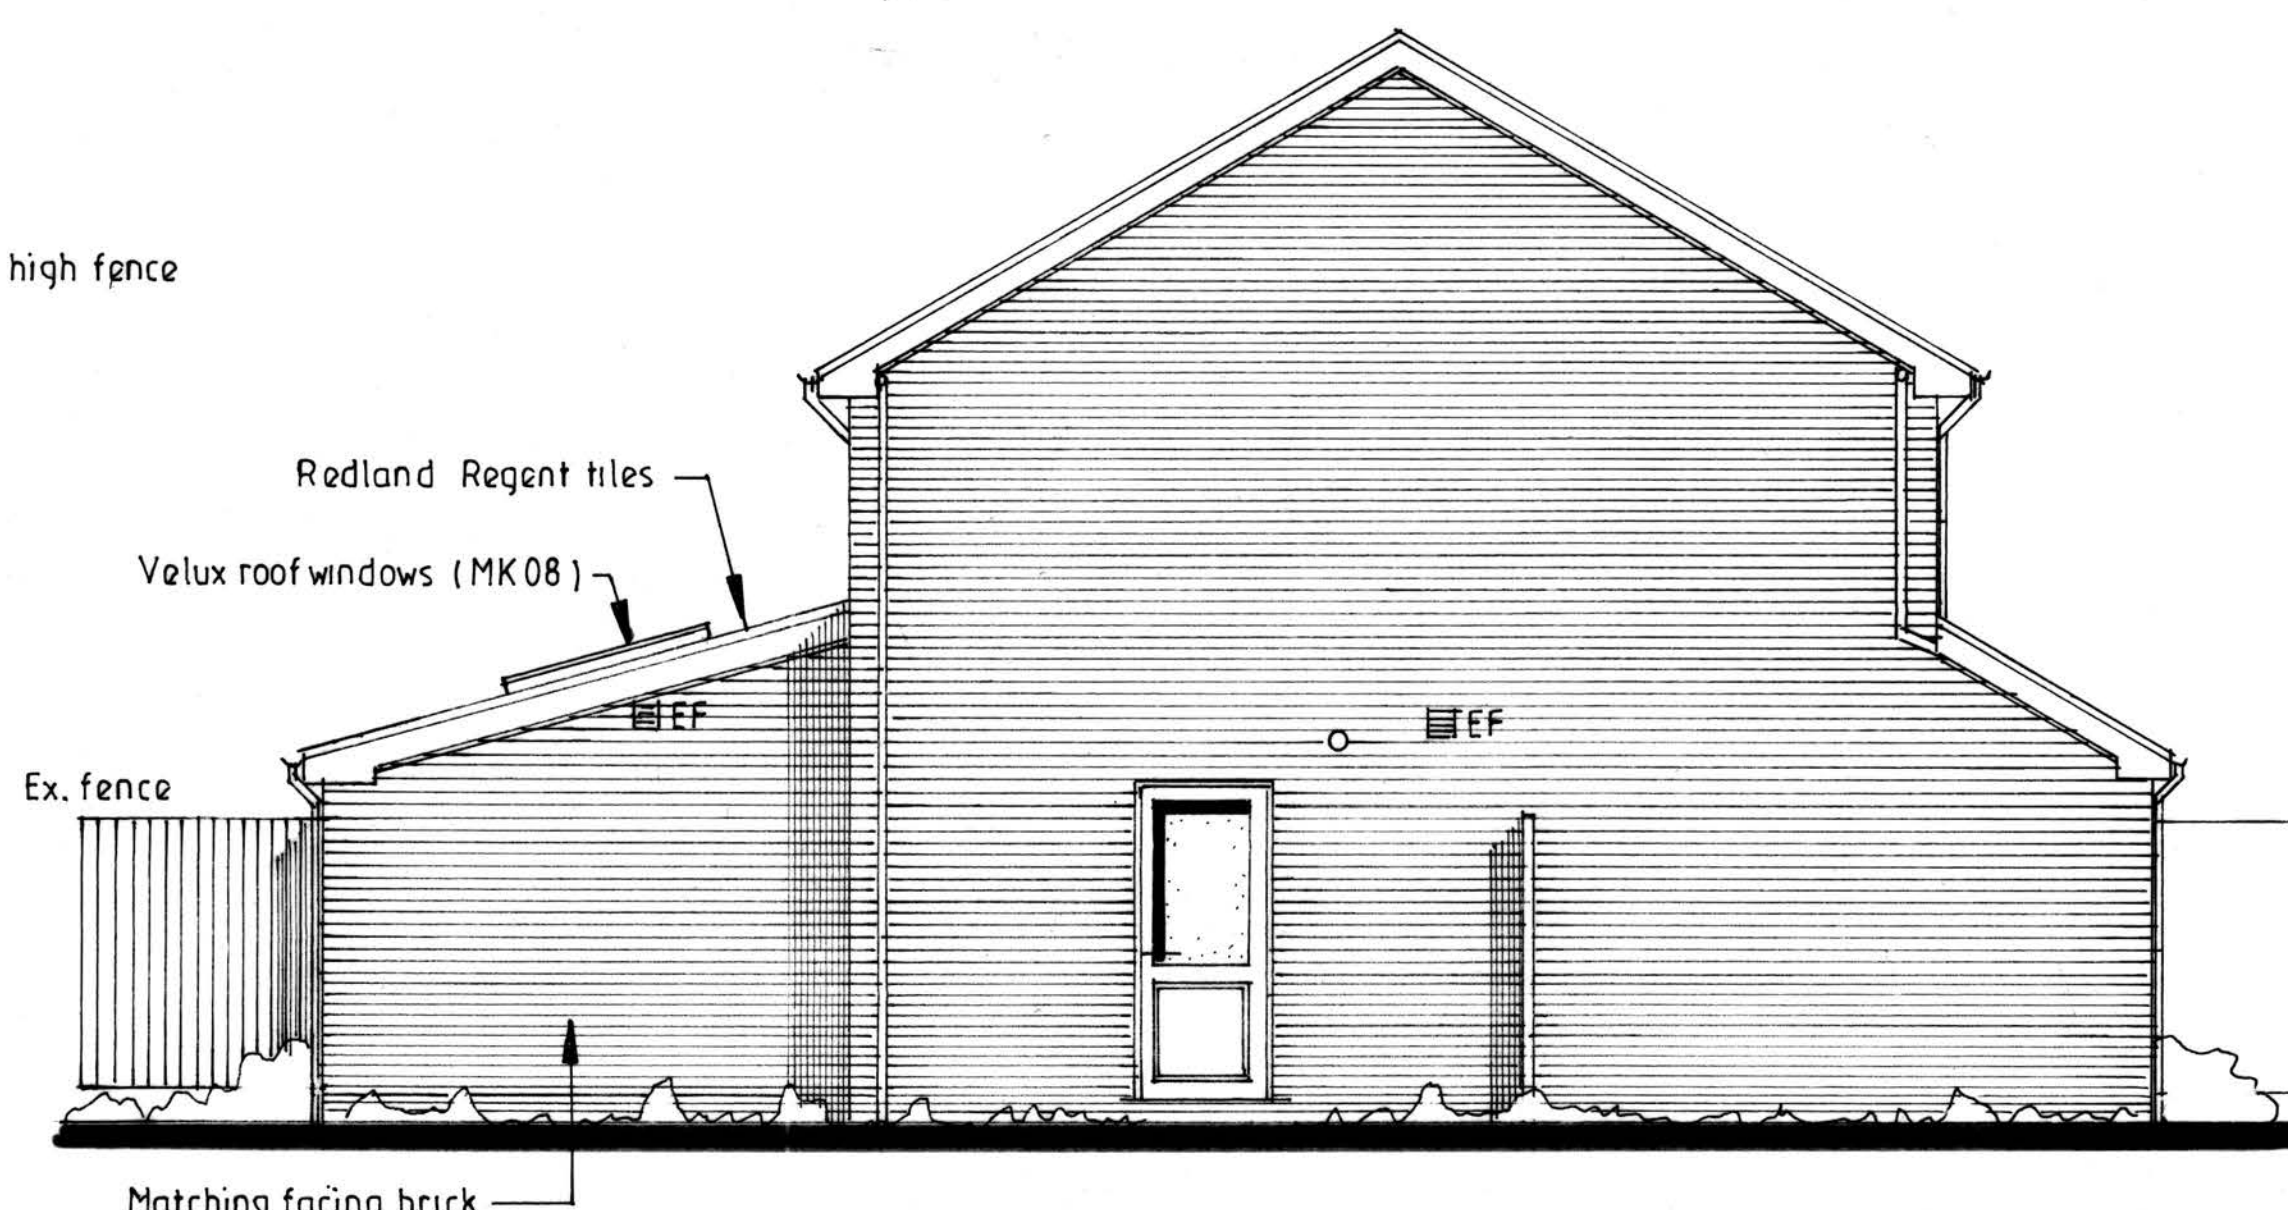

SIDE ELEVATION

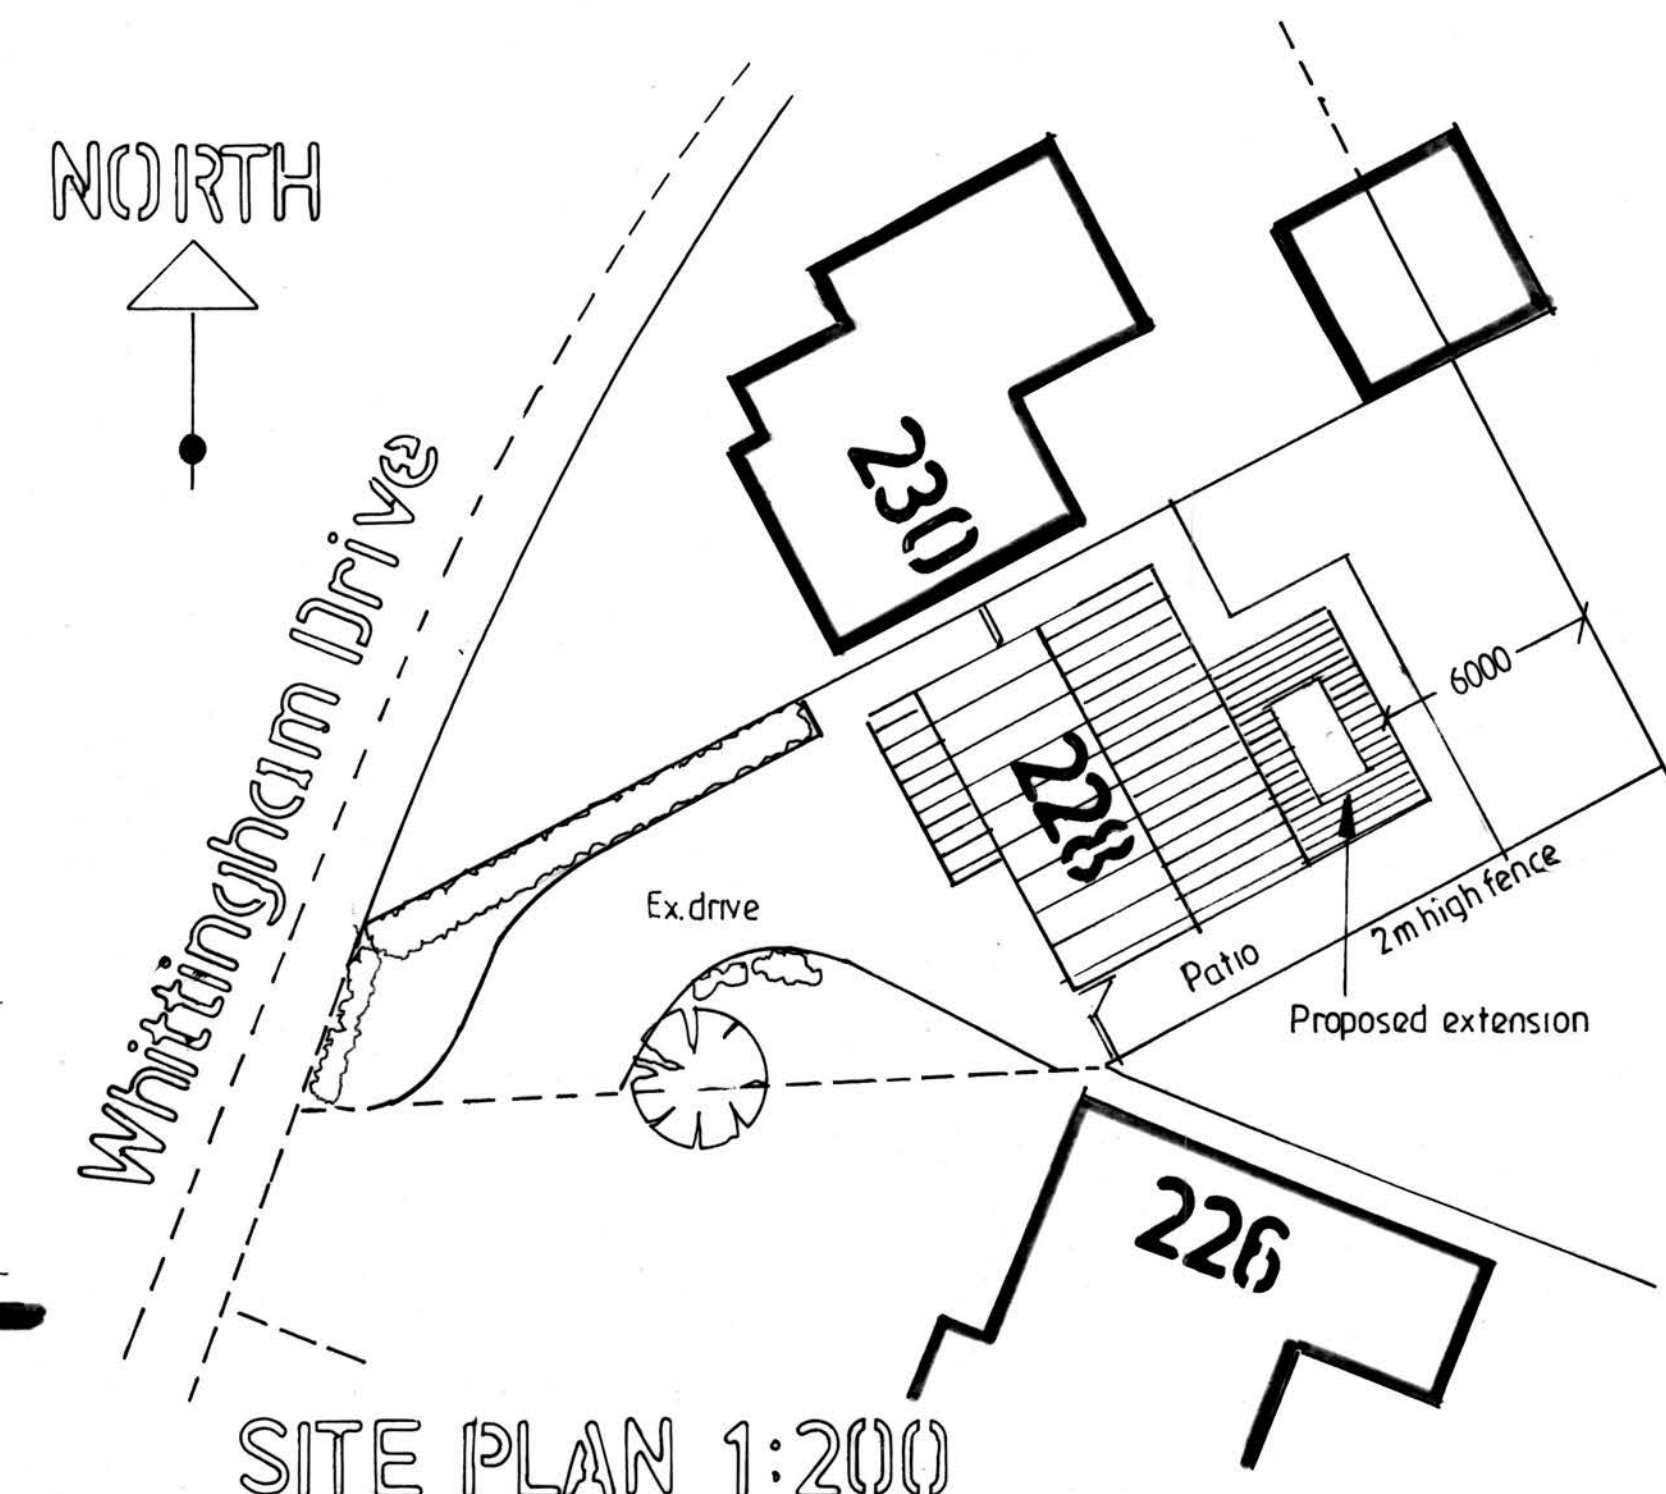

SITE PLAN 1:200

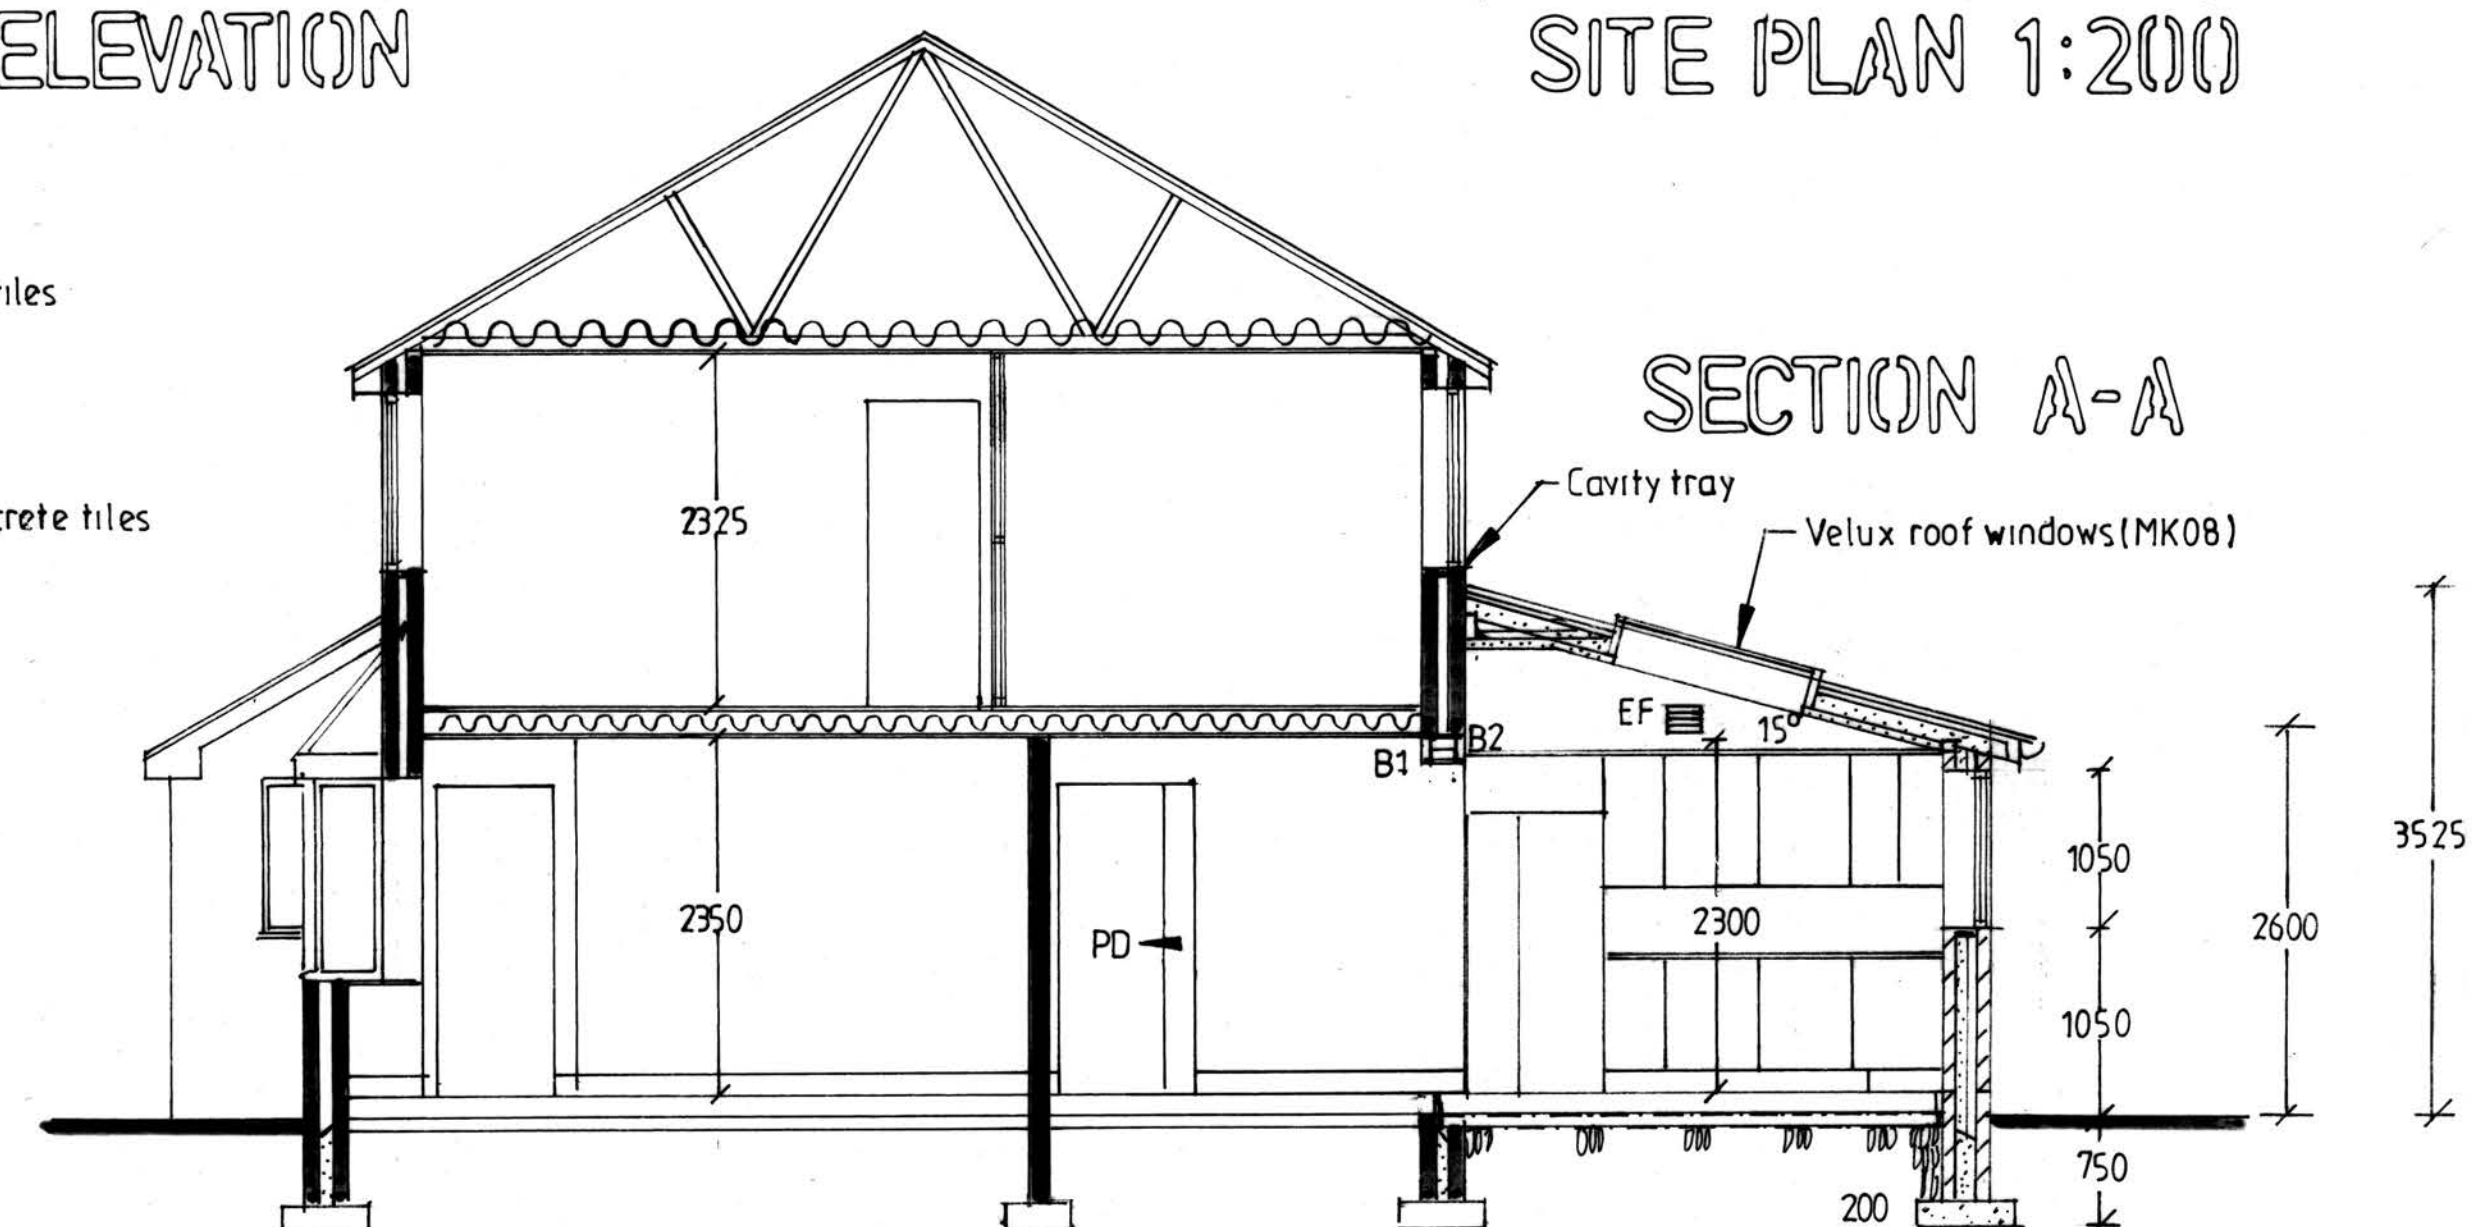


SECTION A-A



PROPOSED FLOOR PLAN, ELEVATIONS, SECTION & ROOF PLAN 1:50



REAR ELEVATION

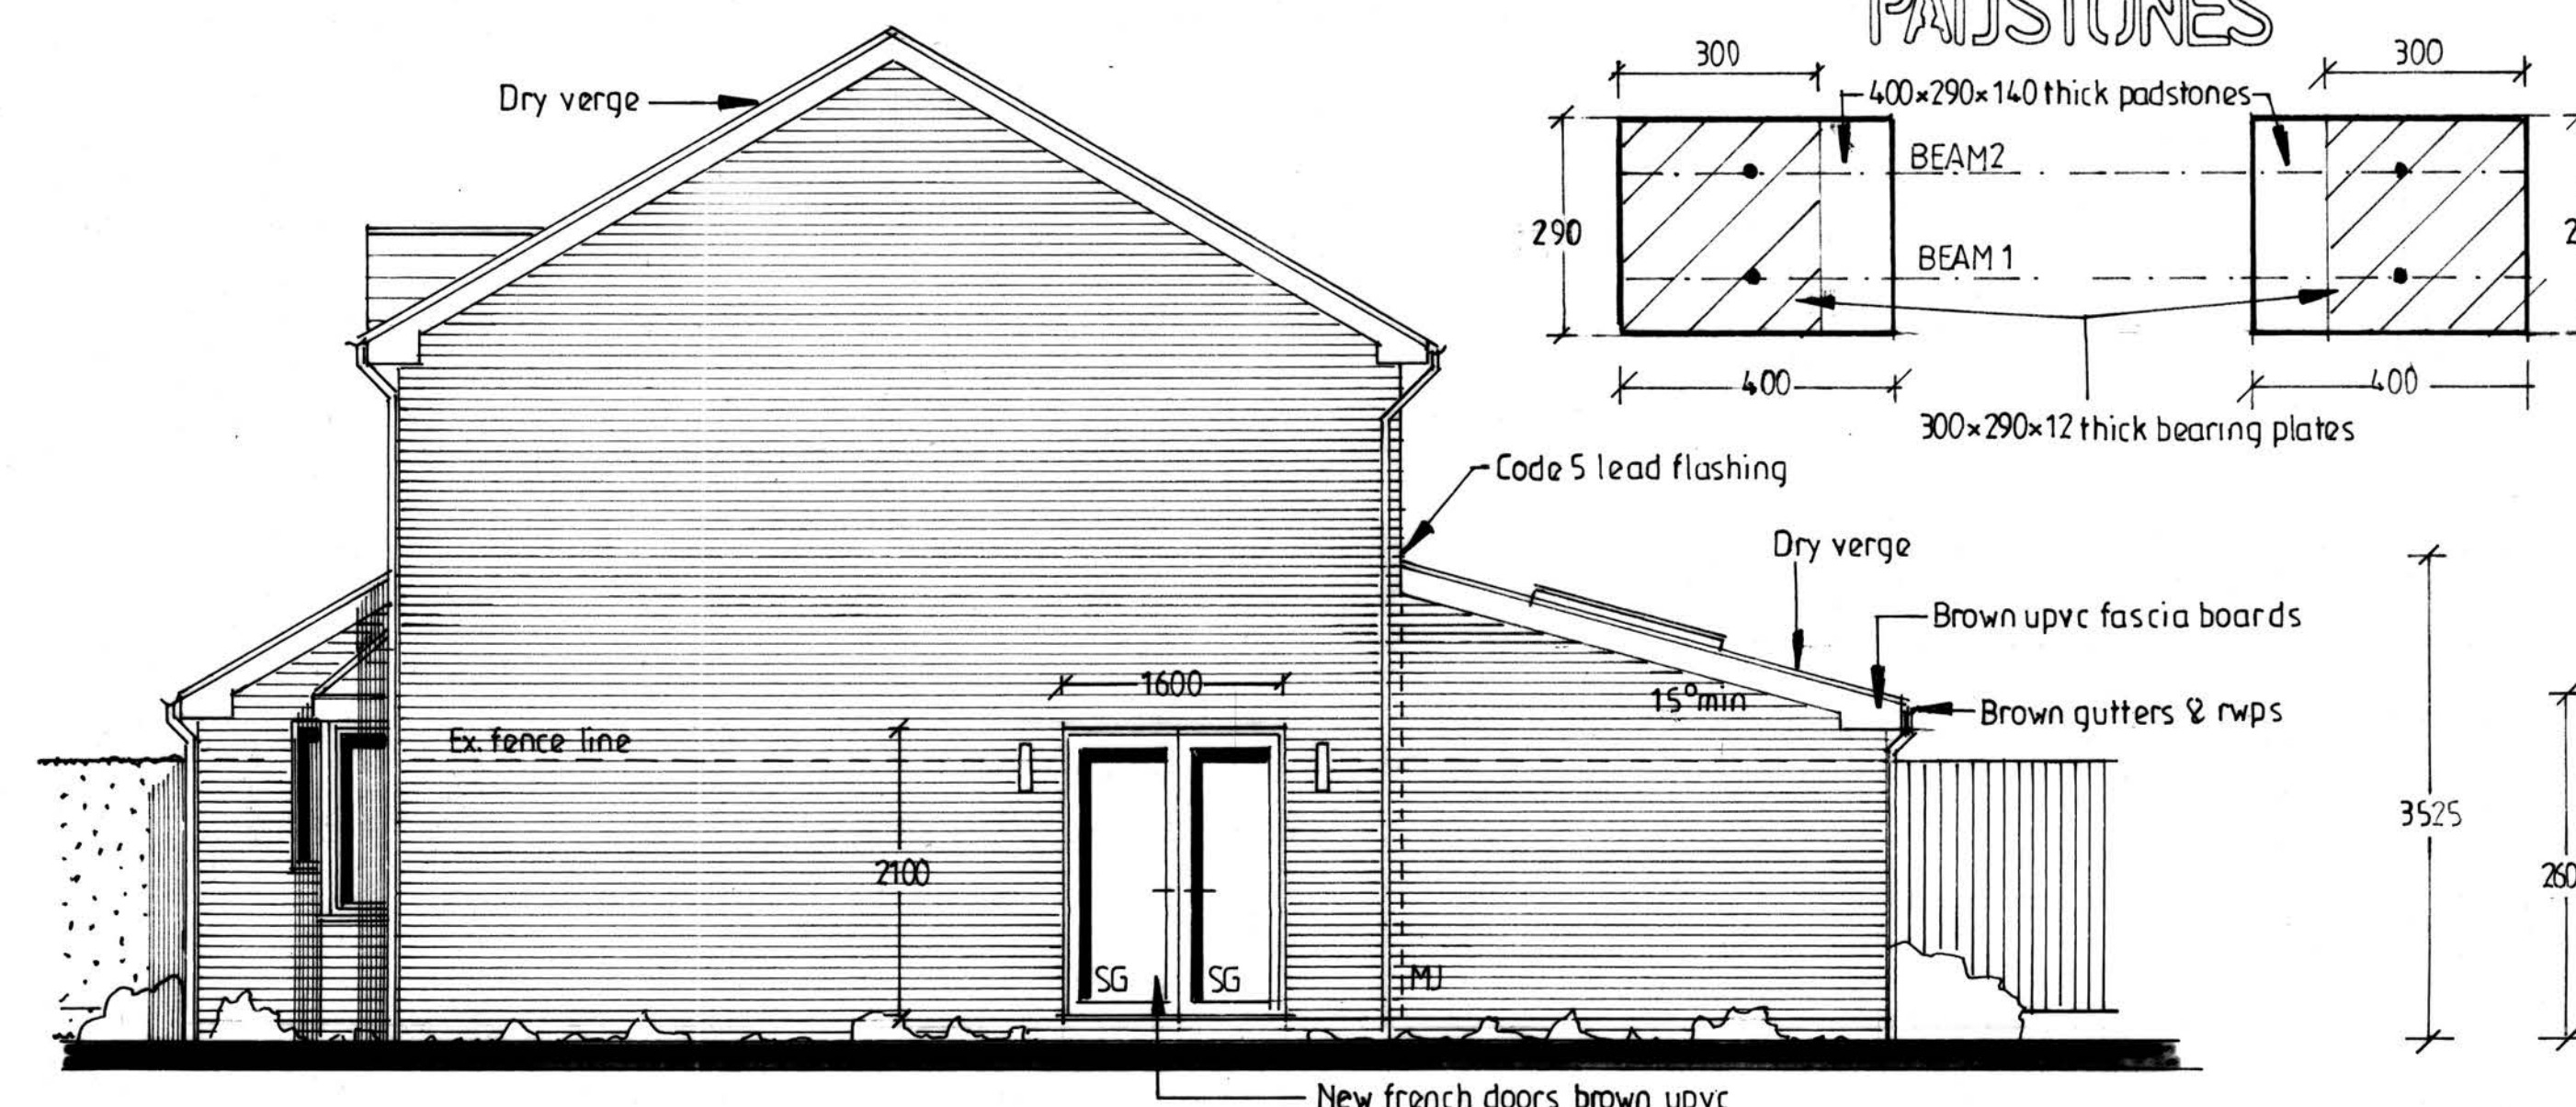

SIDE ELEVATION

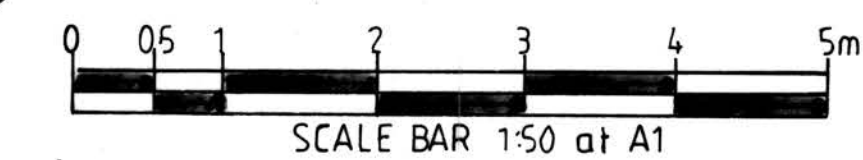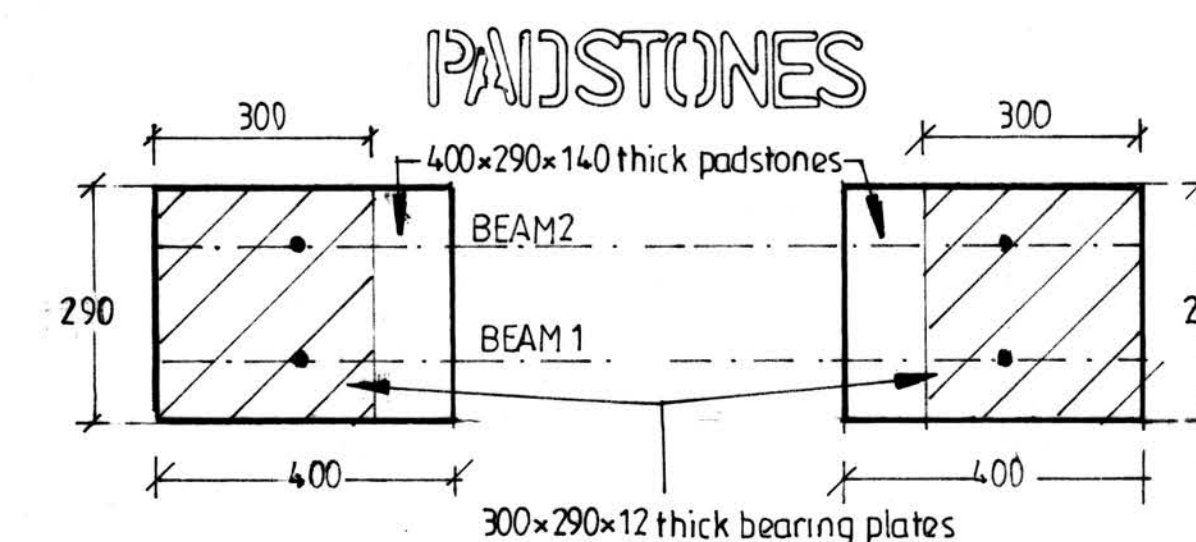

PROPOSED SINGLE STOREY EXTENSION TO REAR

FOR MR & MRS C BATEMAN
AT 228 WHITTINGHAM DRIVE
RAMSBOTTOM
BL0 9NY

ADRIAN HUGHES
ARCHITECTURAL SERVICES

SCALE 1:50 1:100

DATE MAR 2025

DRAWING NO.

2/40/2025