




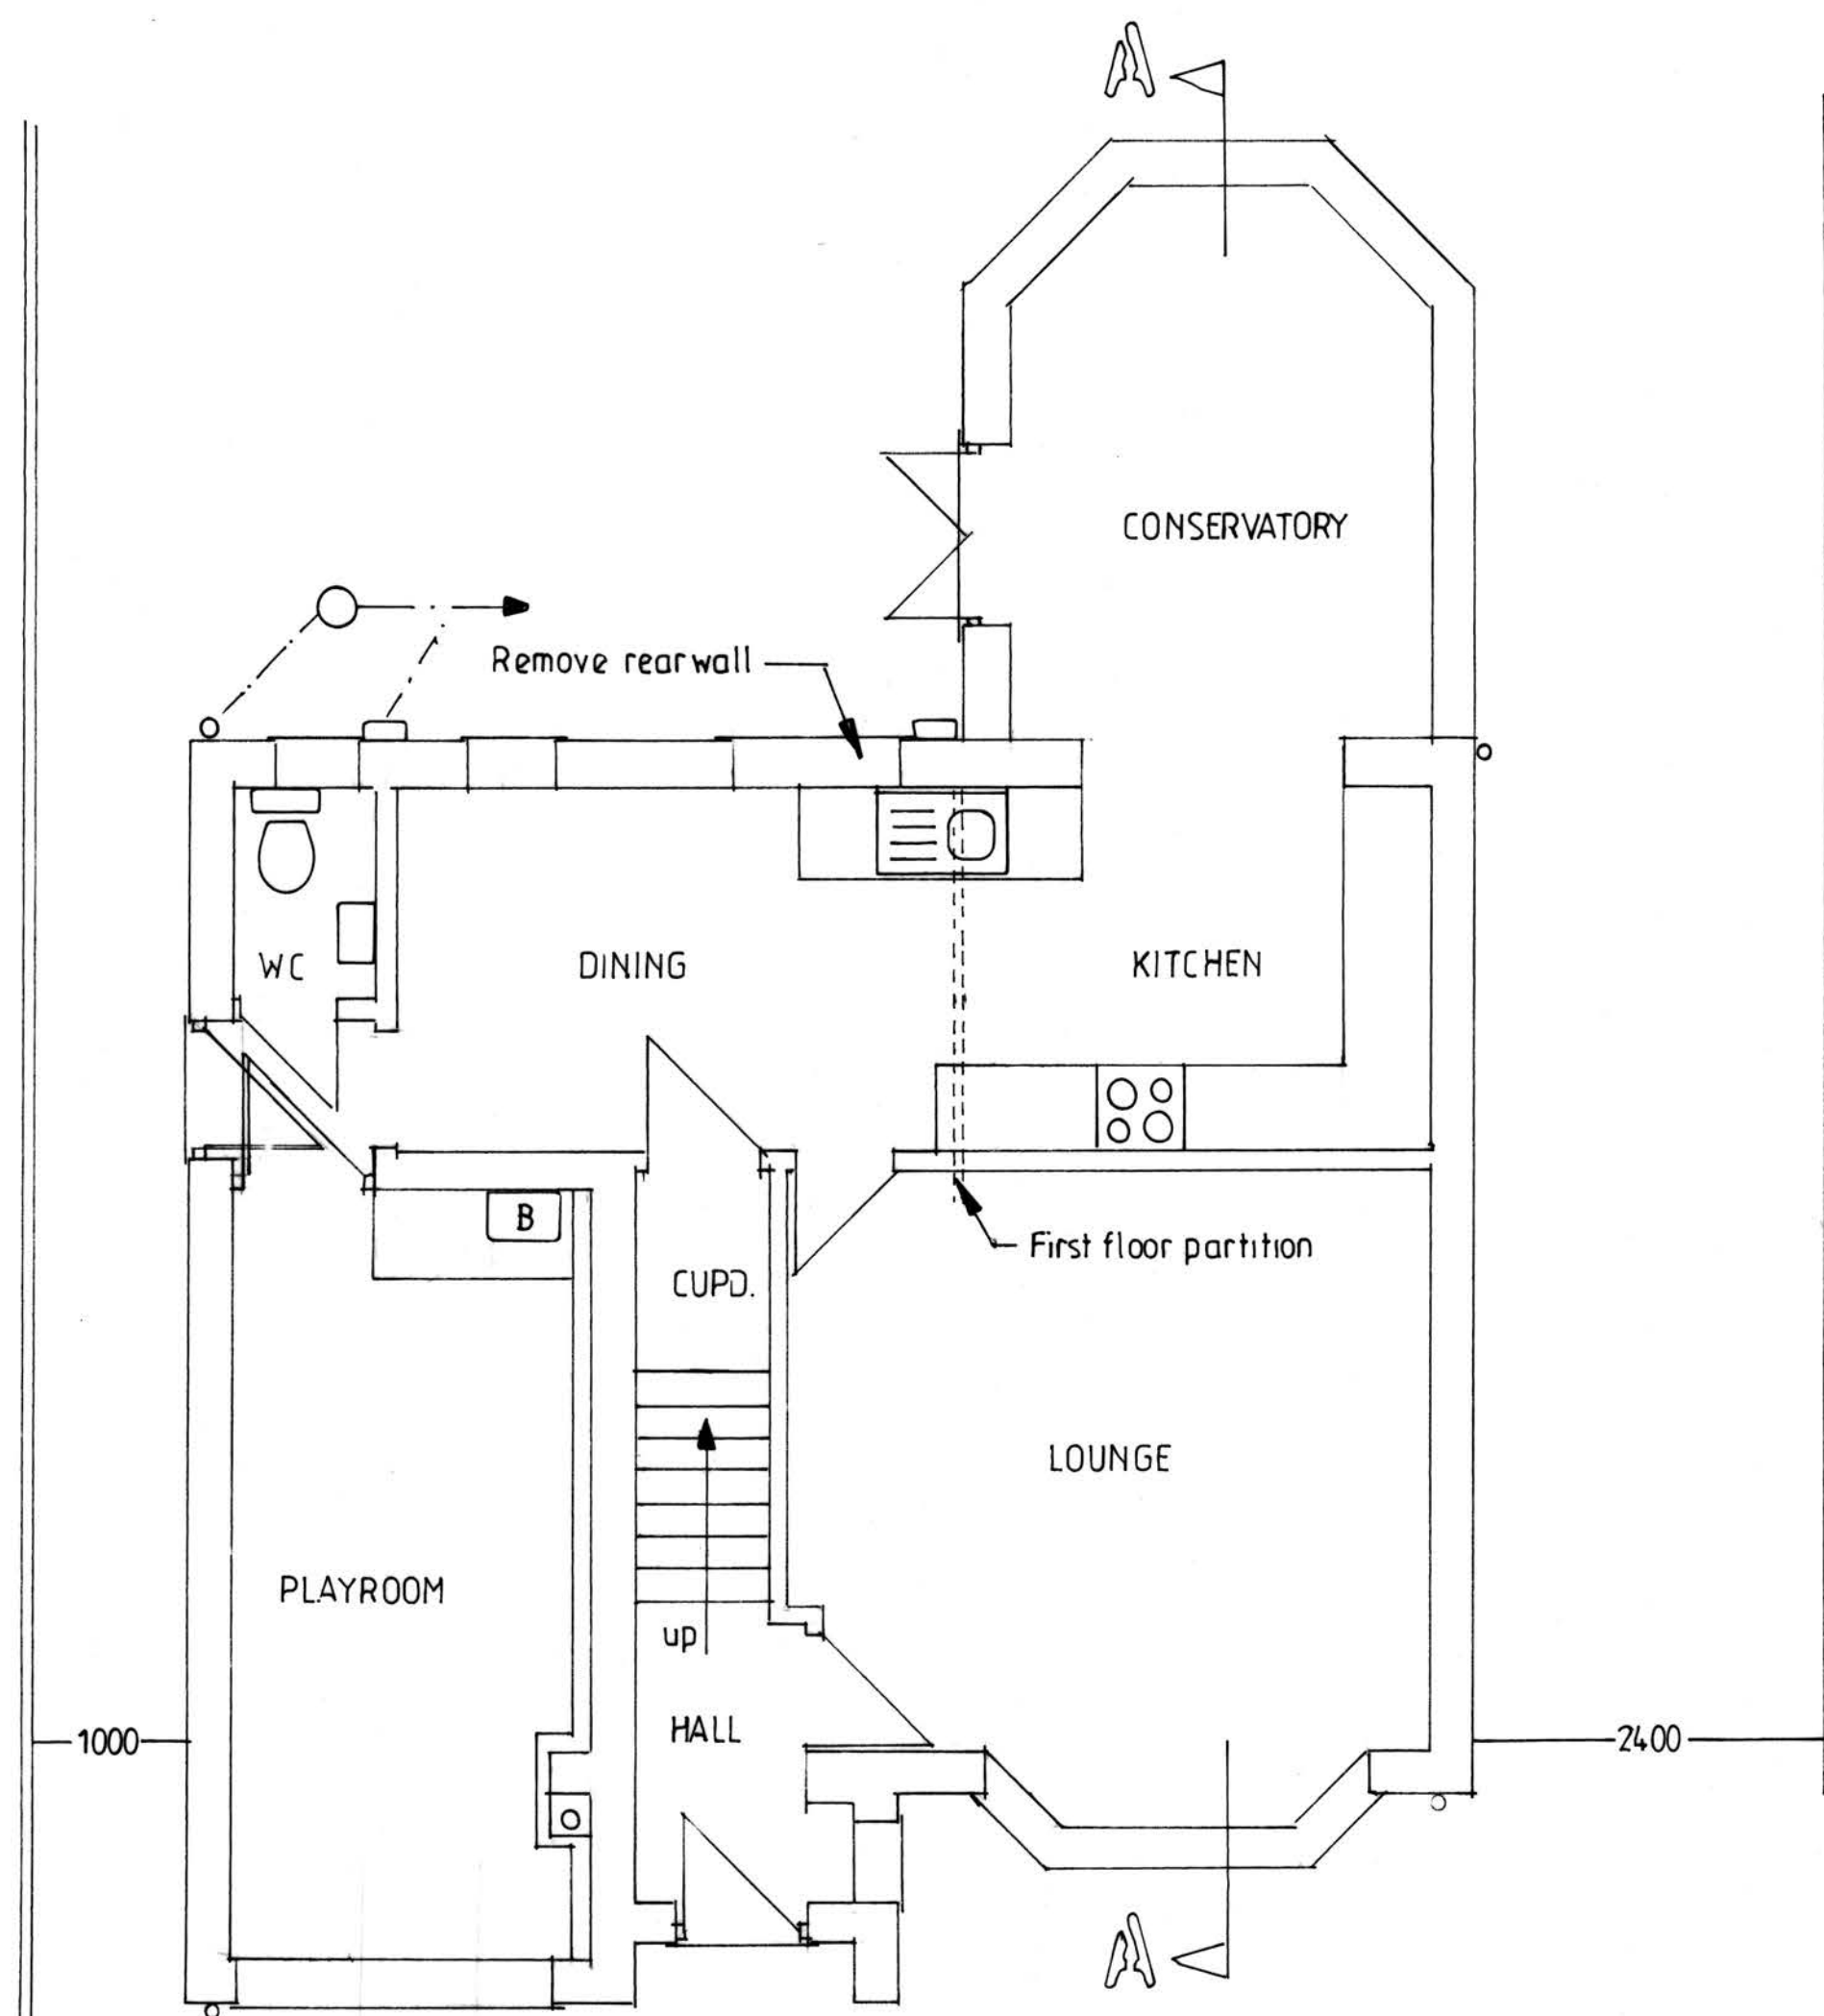


GROUND FLOOR PLAN

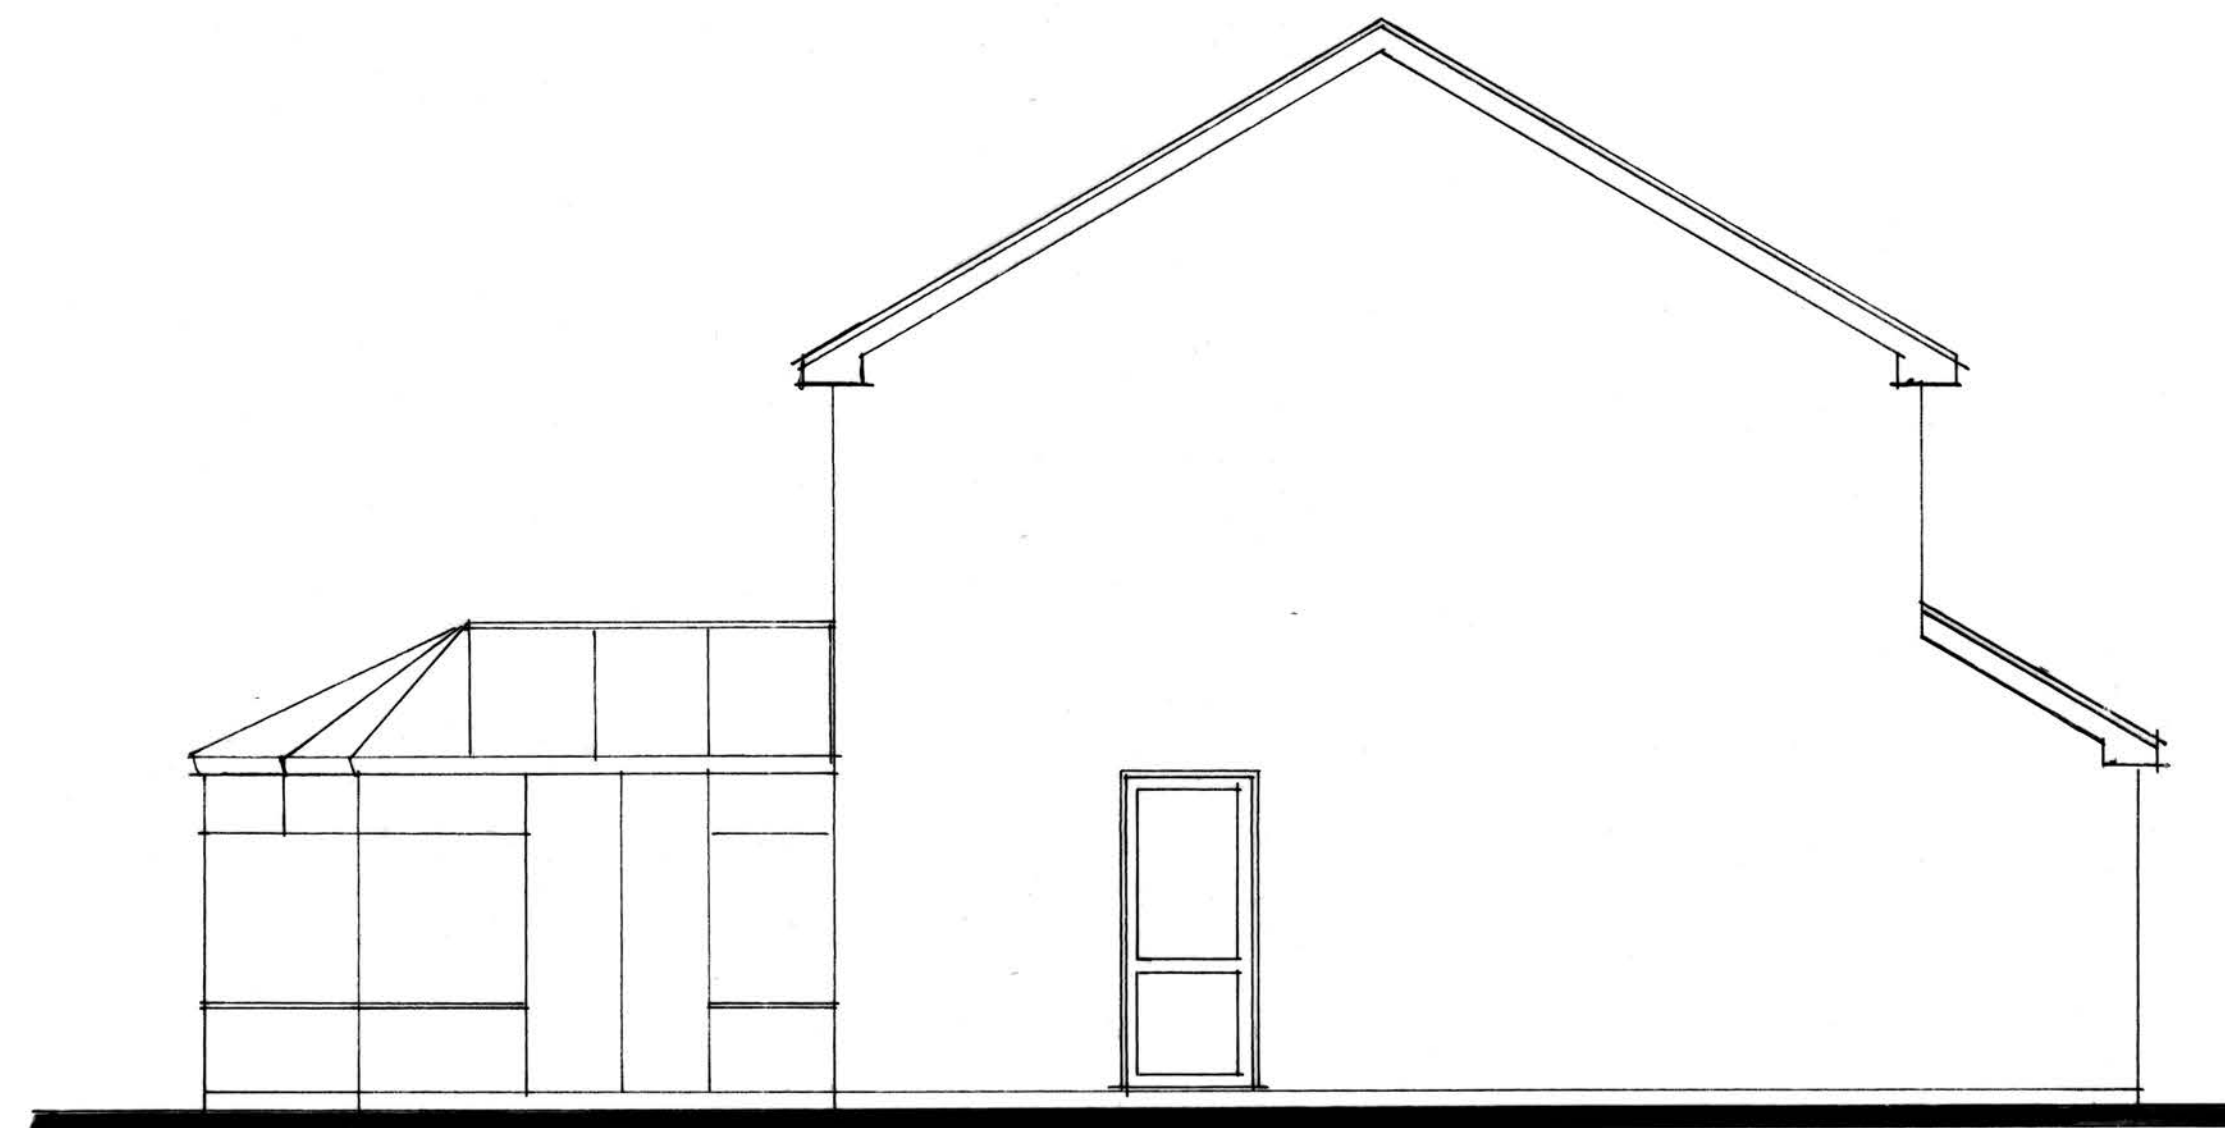


SIDE ELEVATION

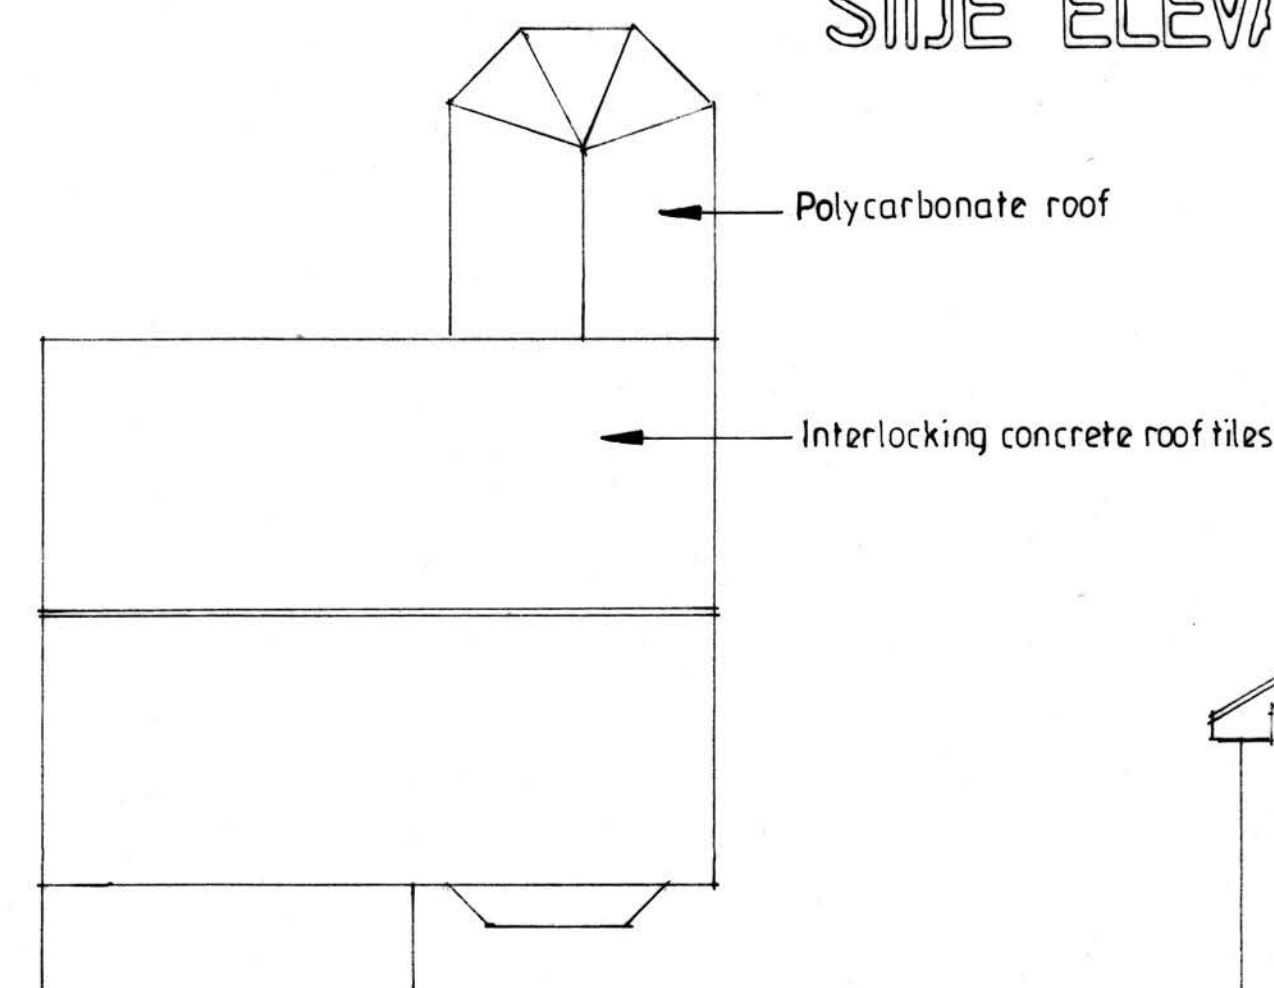

ROOF PLAN 1:100


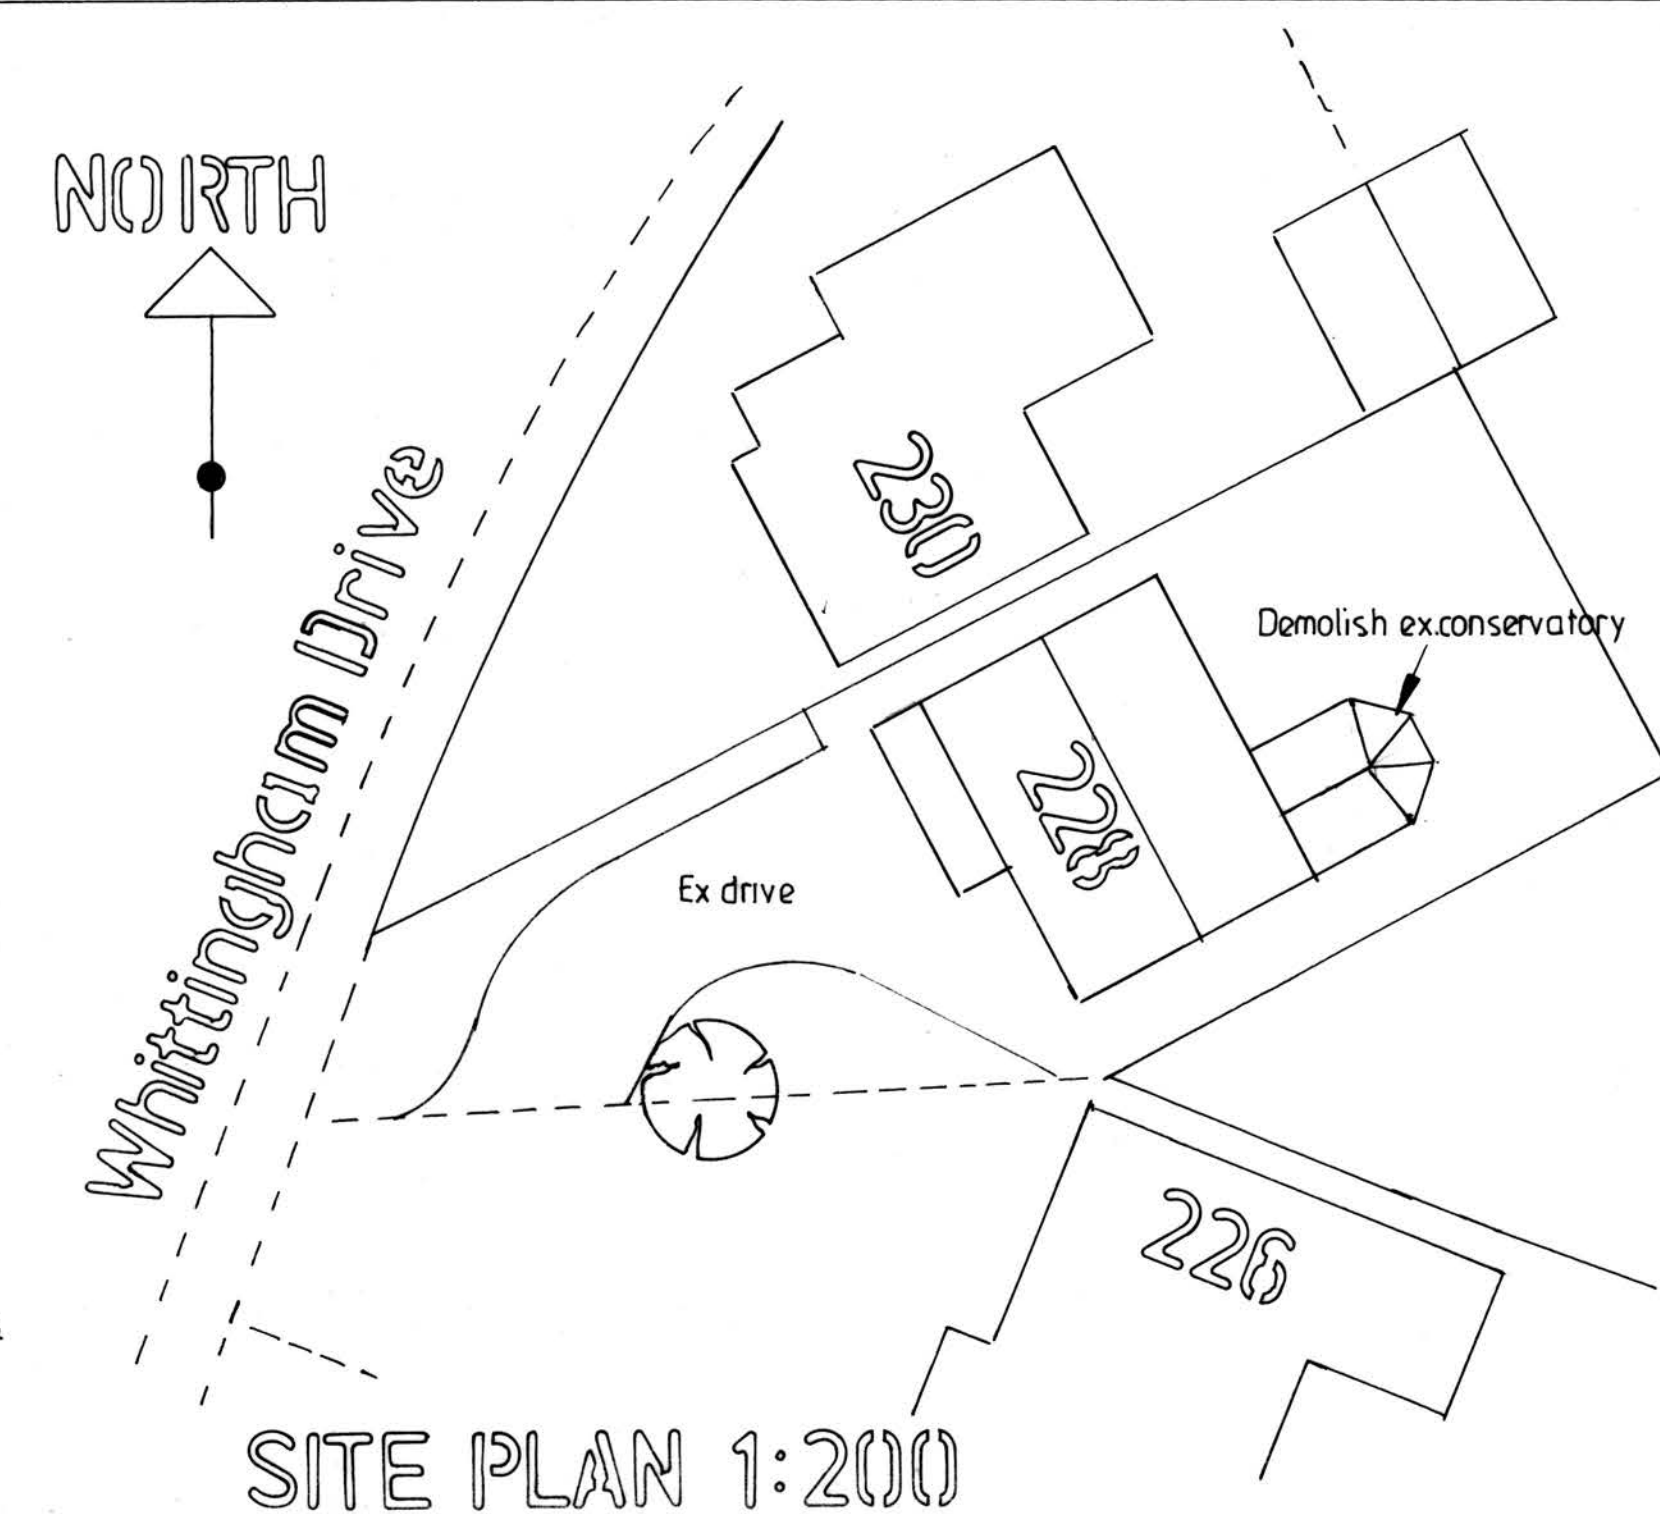


SITE PLAN 1:200

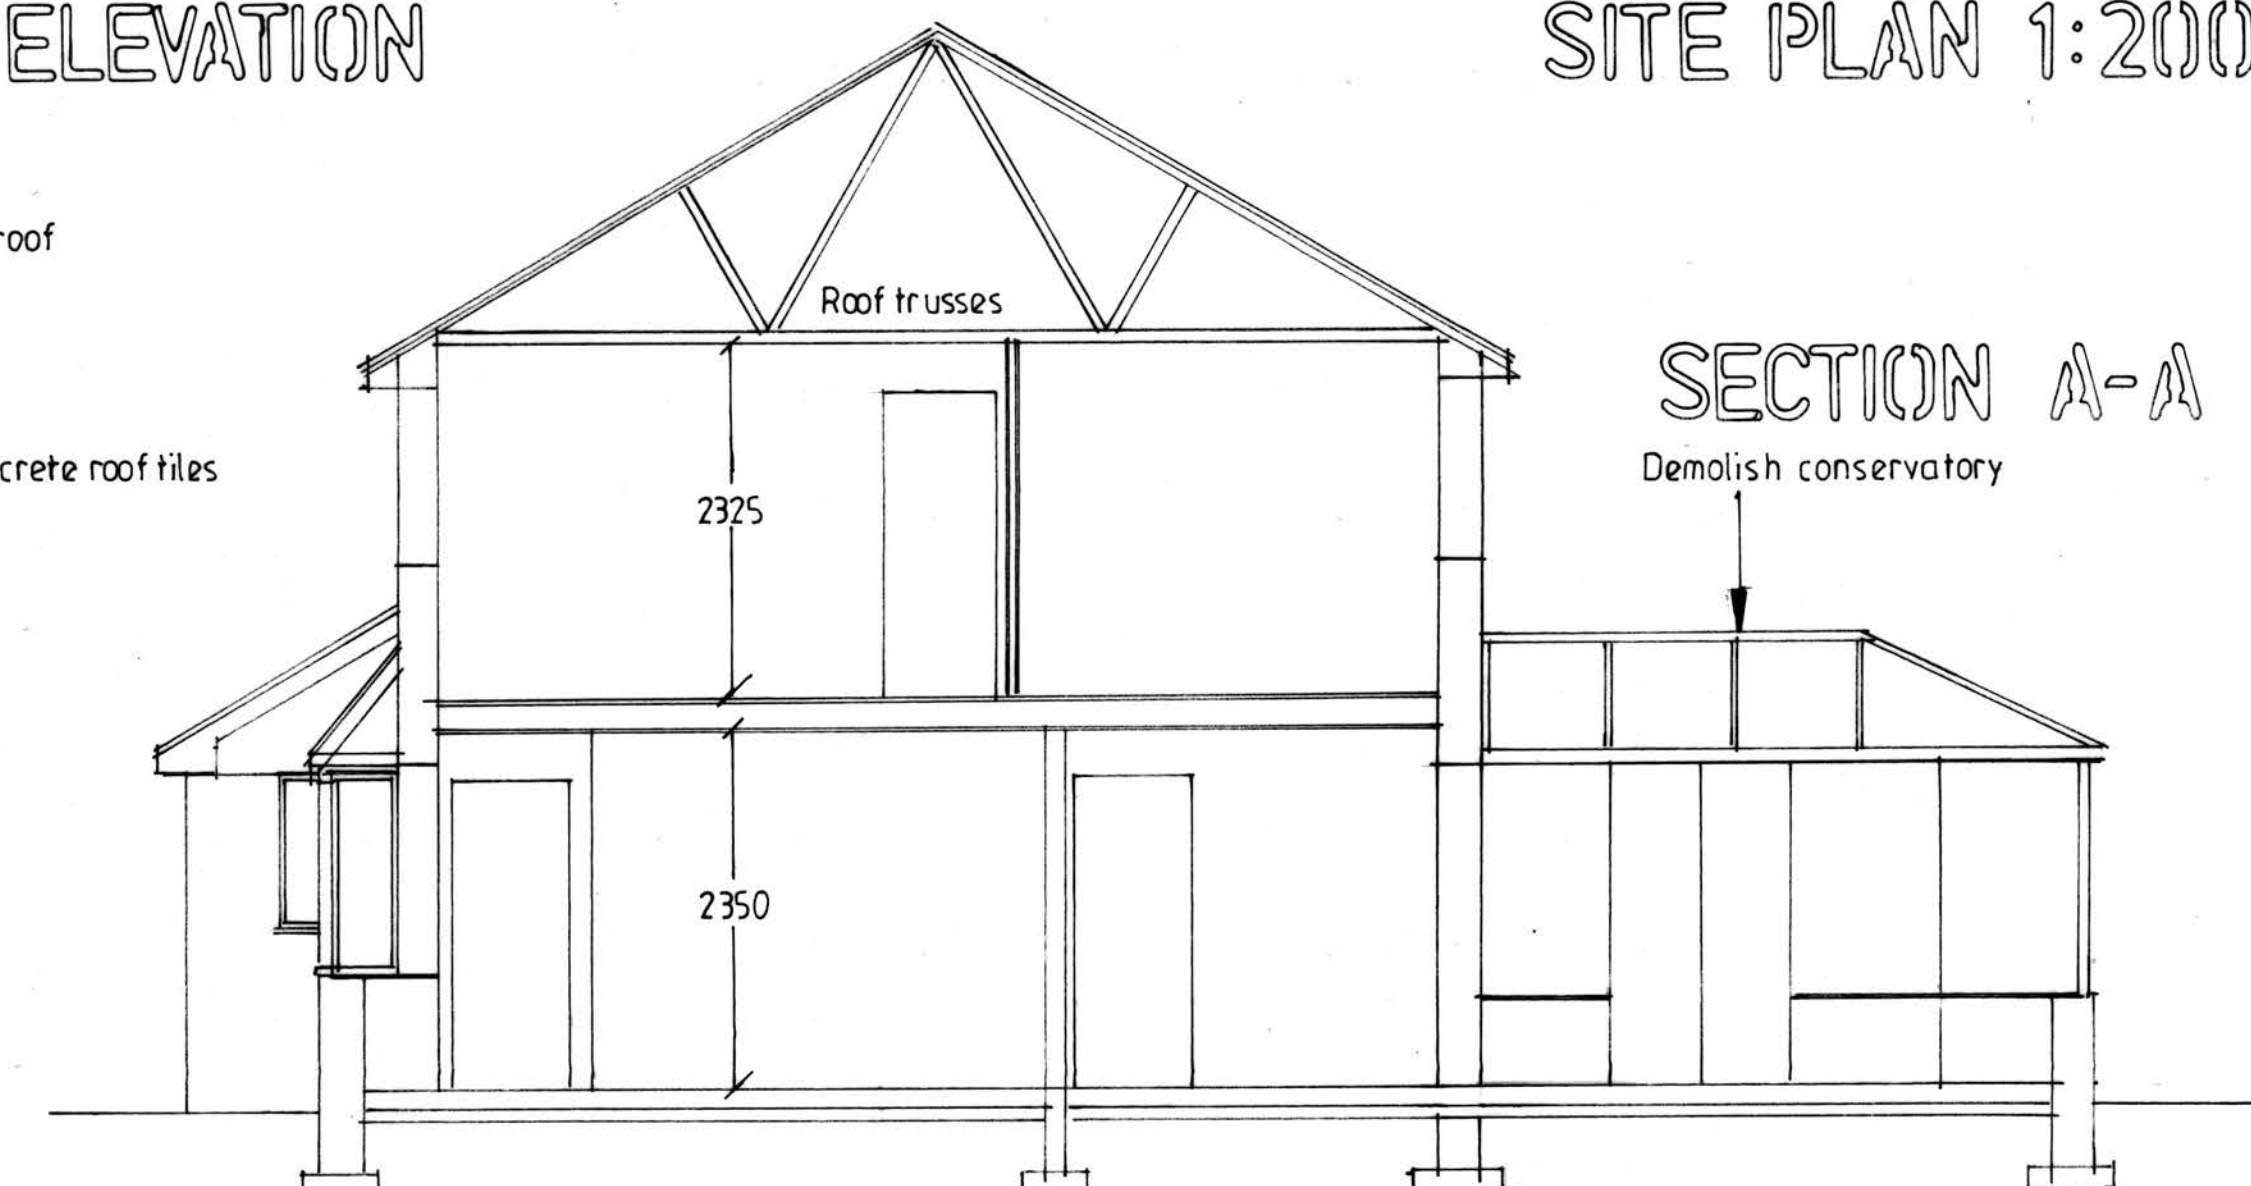


SECTION A-A

EXISTING FLOOR PLAN, ELEVATIONS, SECTION & ROOF PLAN

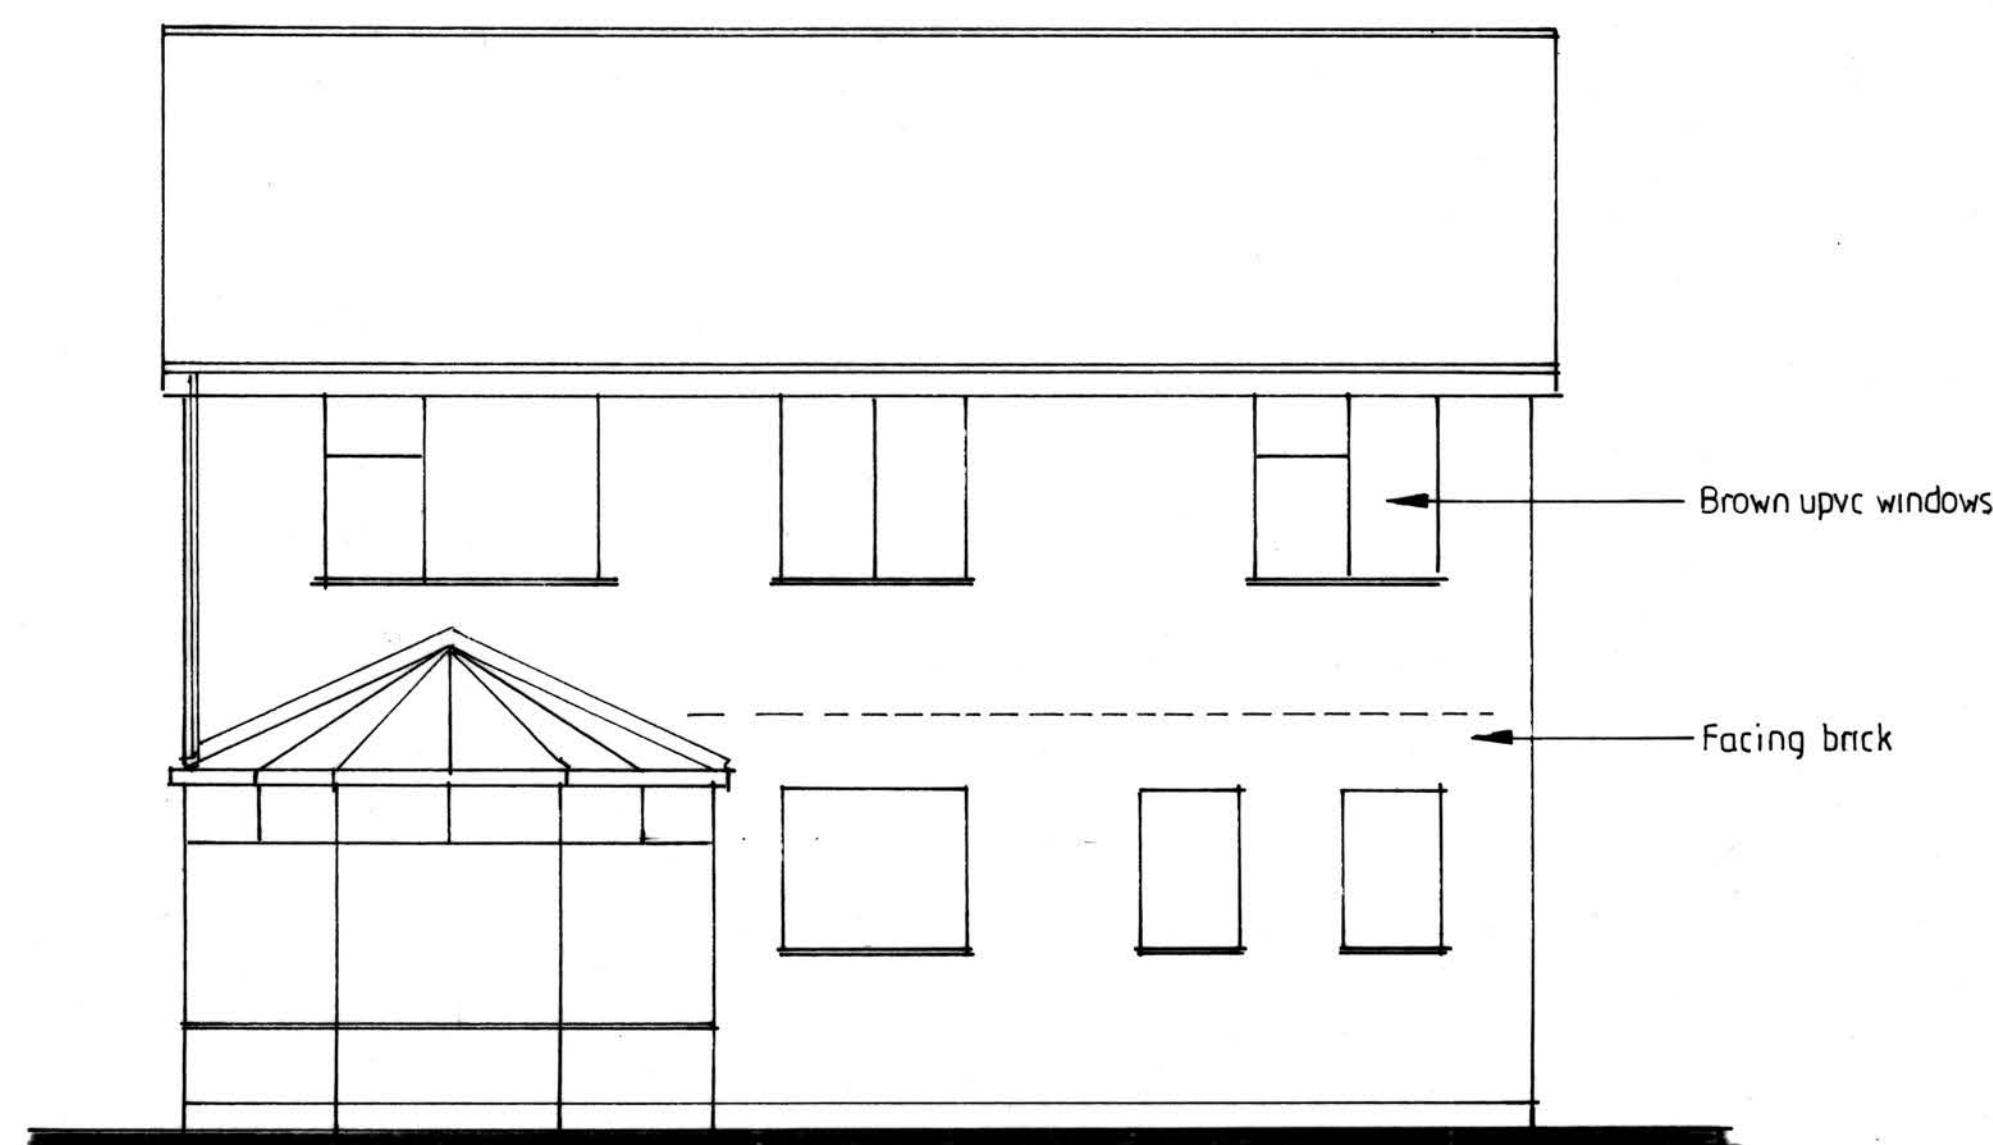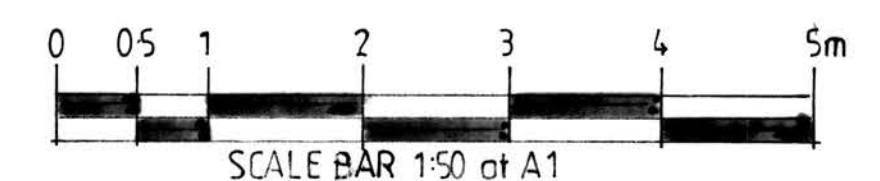

REAR ELEVATION

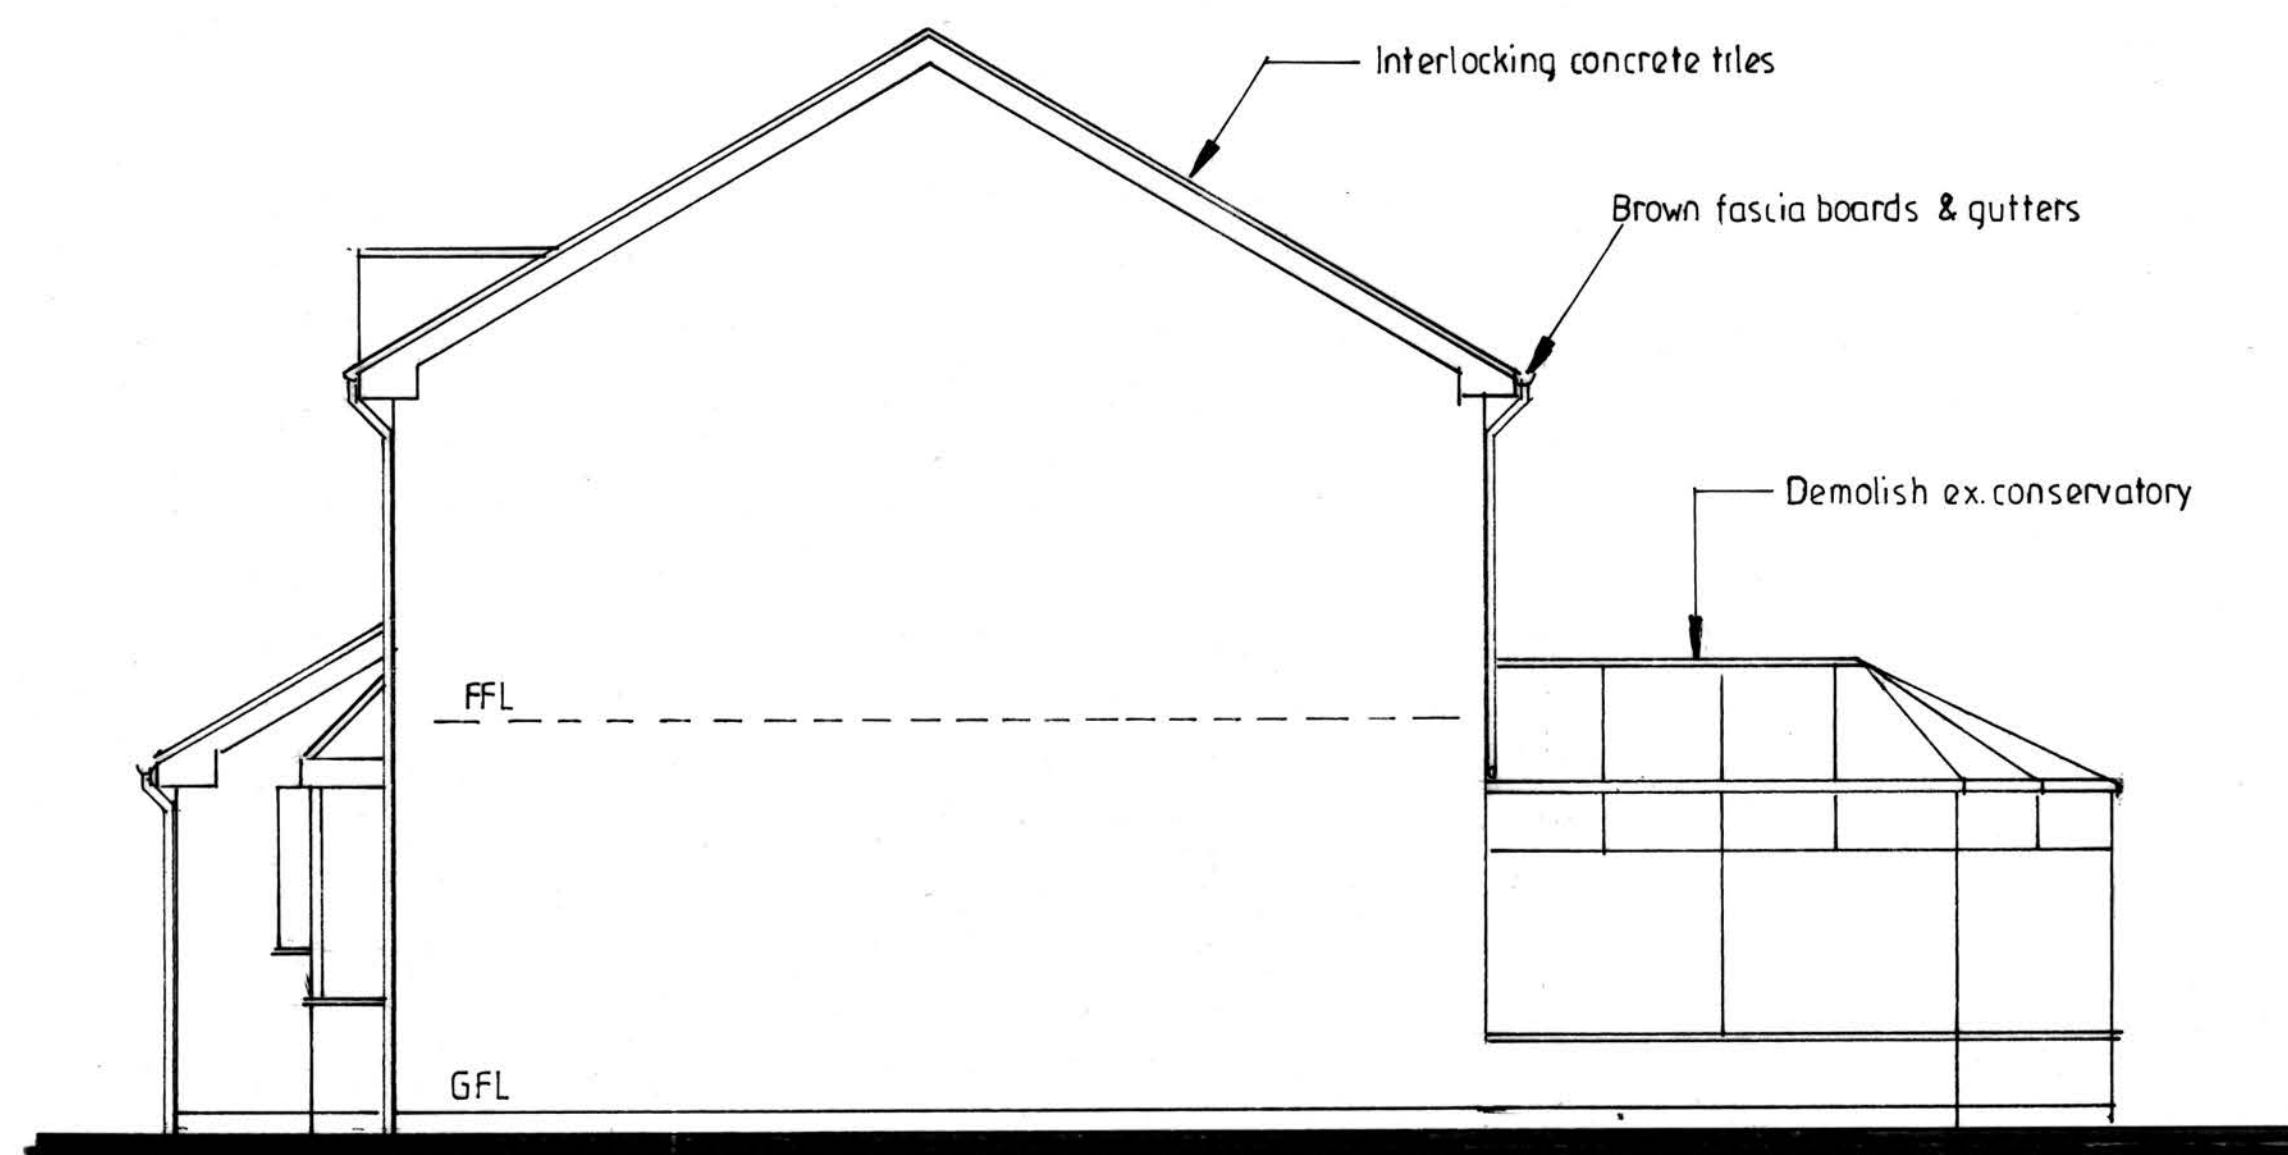

SIDE ELEVATION

PROPOSED SINGLE
STOREY EXTENSION
TO REAR

FOR MR & MRS C BATEMAN
AT 228 WHITTINGHAM DRIVE
RAMSBOTTOM
BLO 9NY

 ADRIAN HUGHES
ARCHITECTURAL SERVICES

SCALE 1:50 1:100

DATE MAR. 2025

DRAWING NO.

1/40/2025