




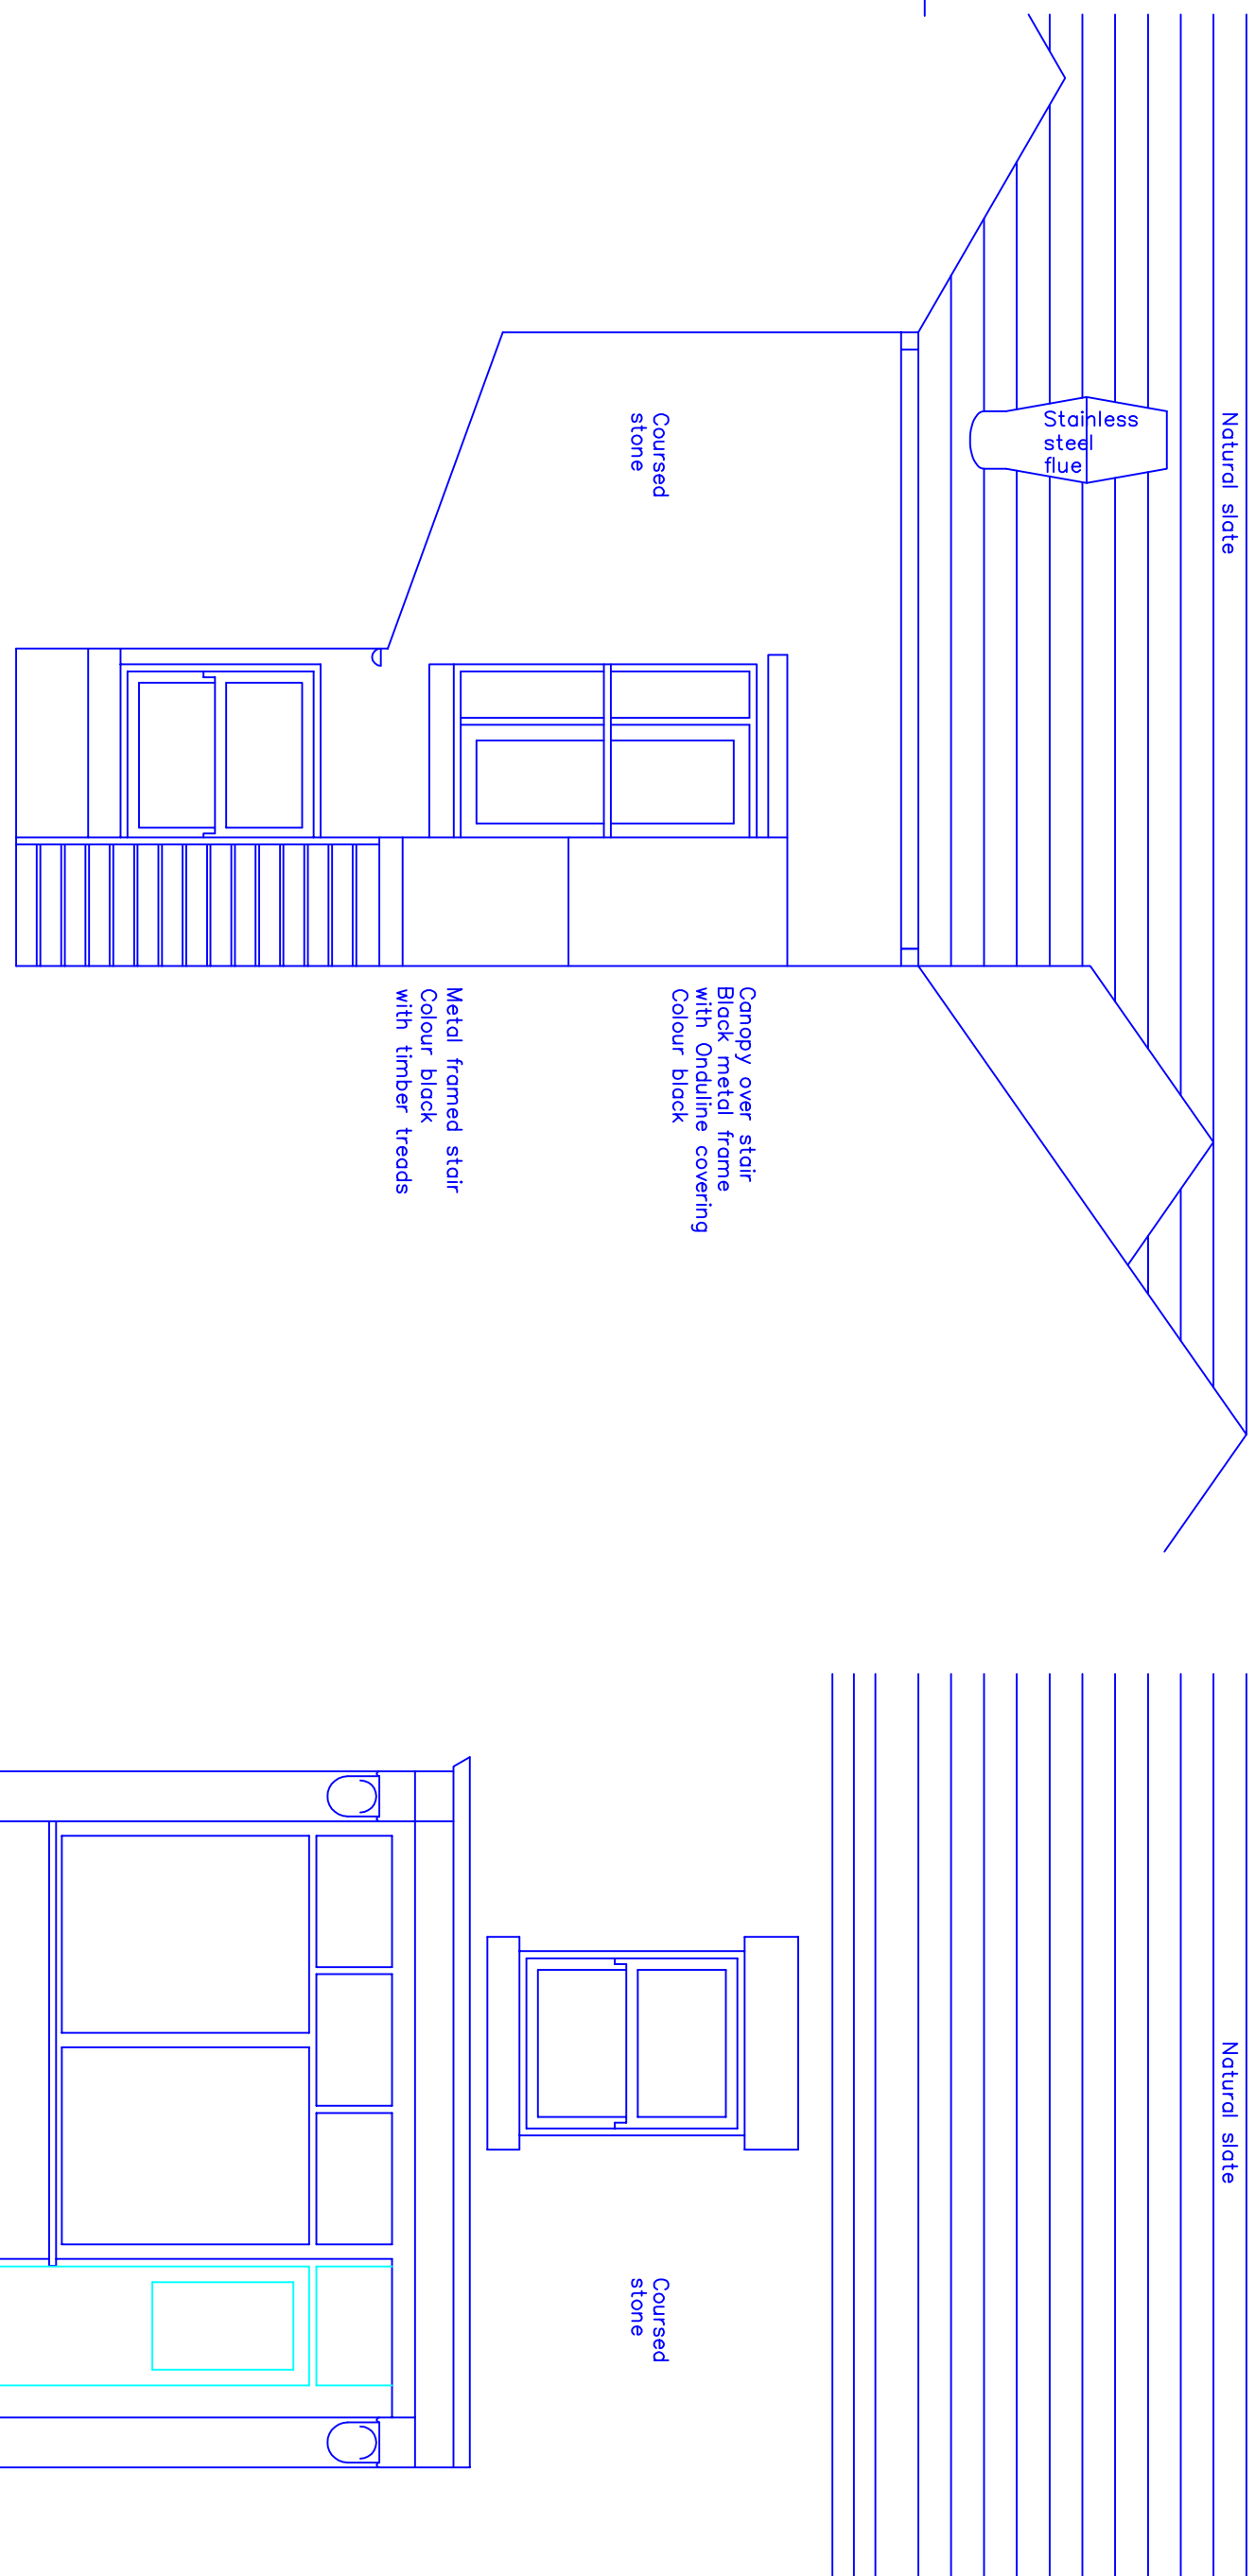


Proposed Rear Elevation

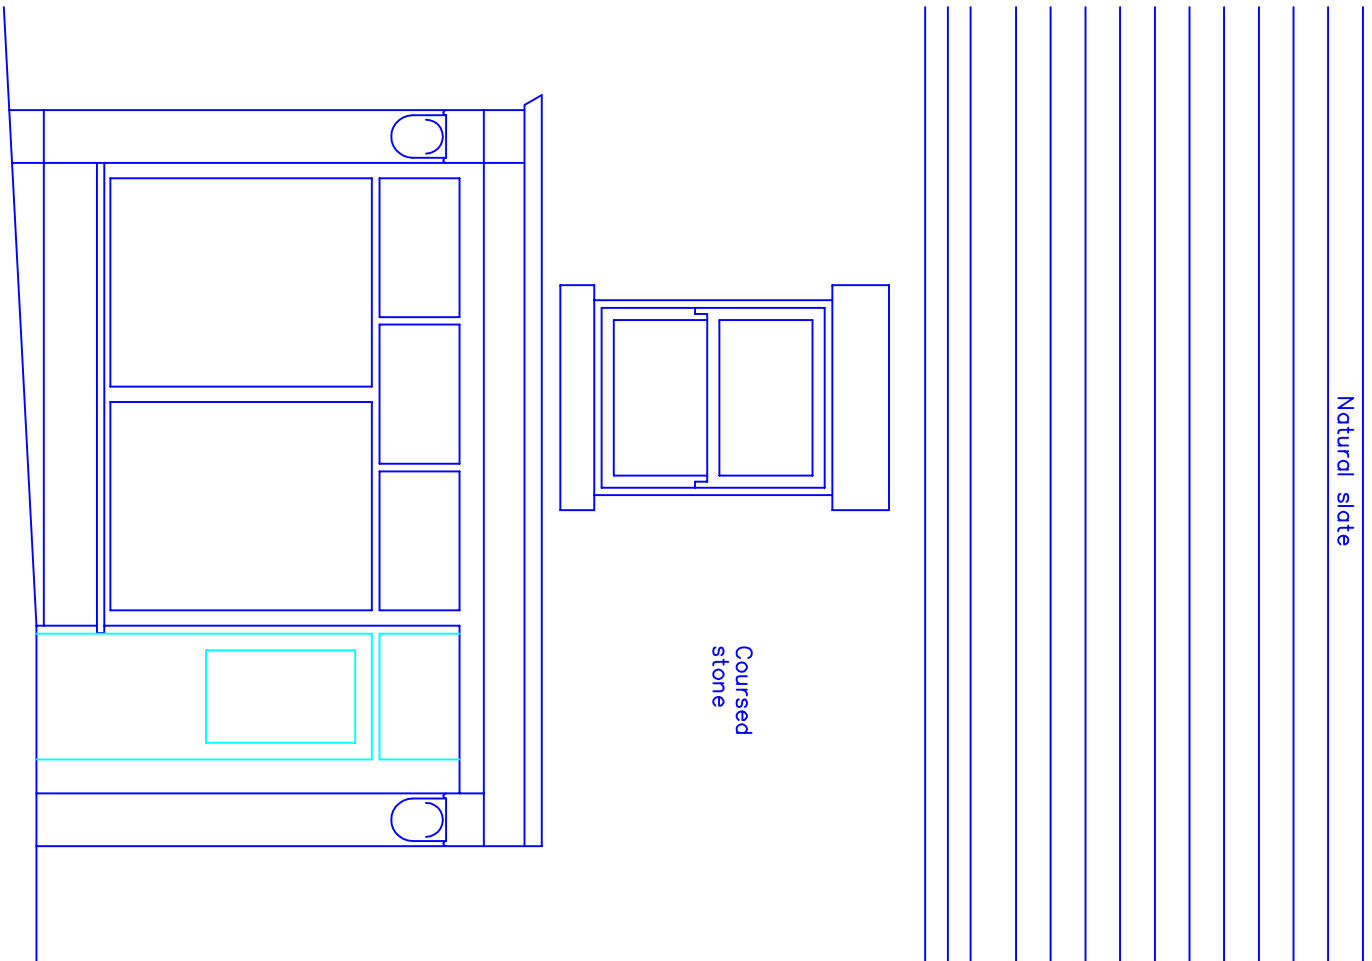


Proposed Front Elevation

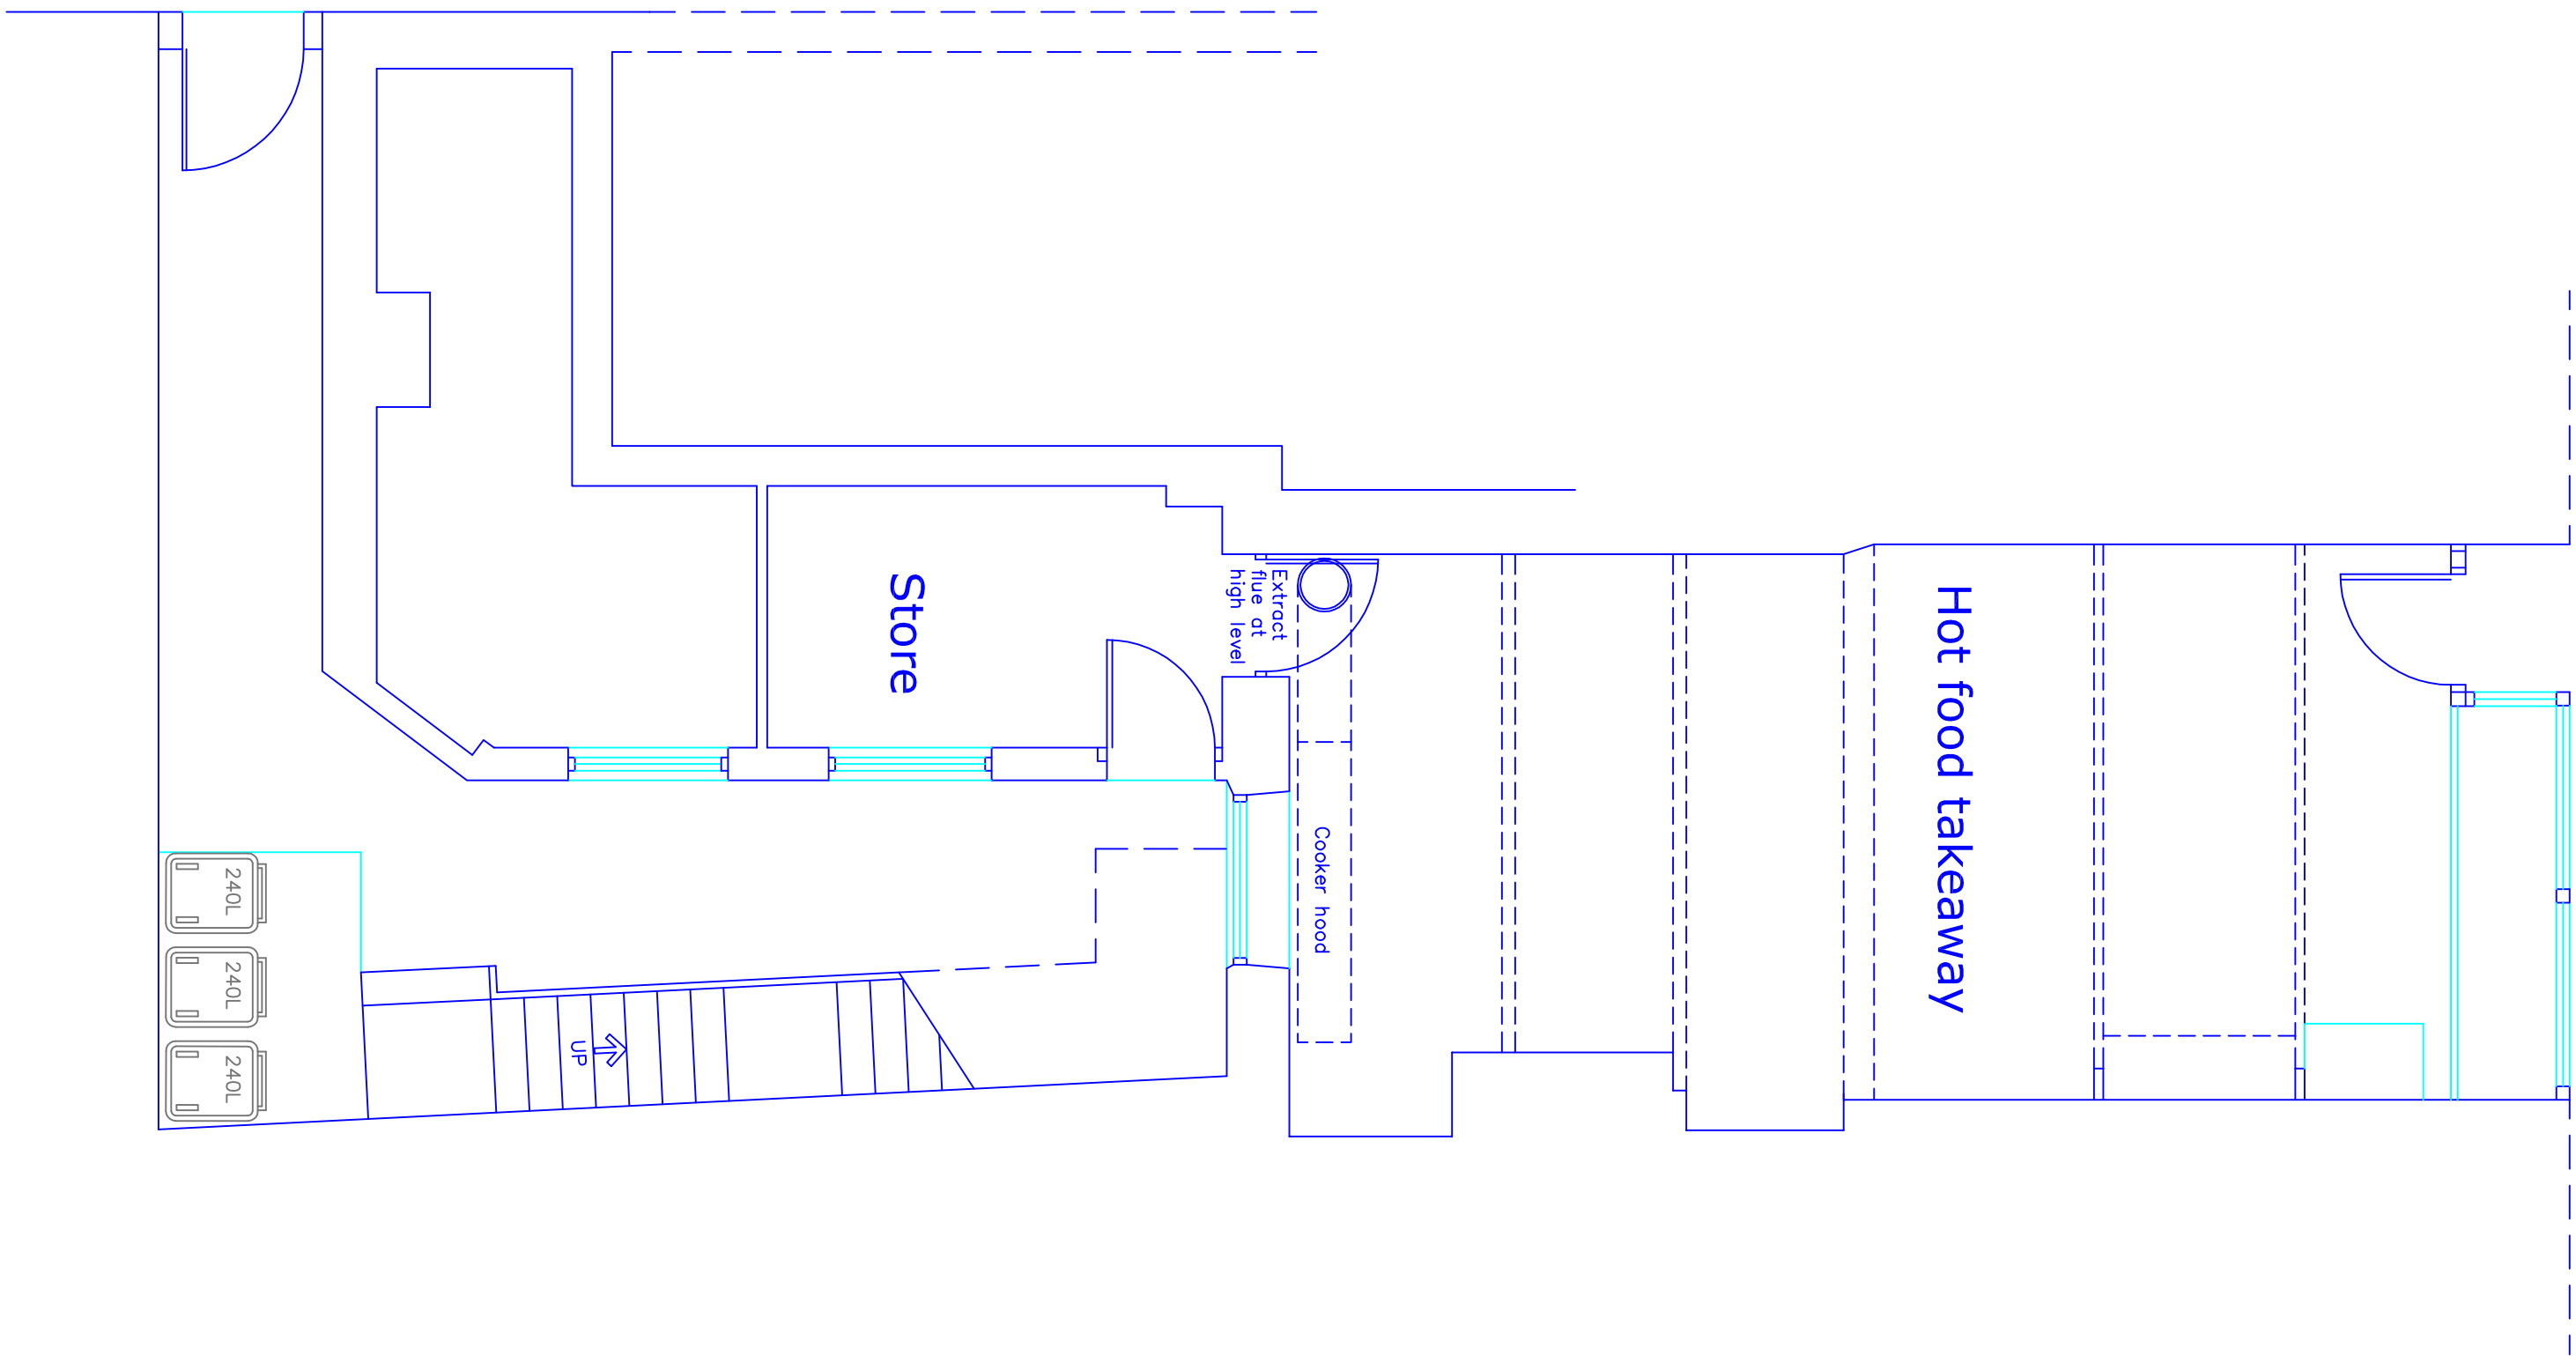


Proposed Plan
Ground Floor

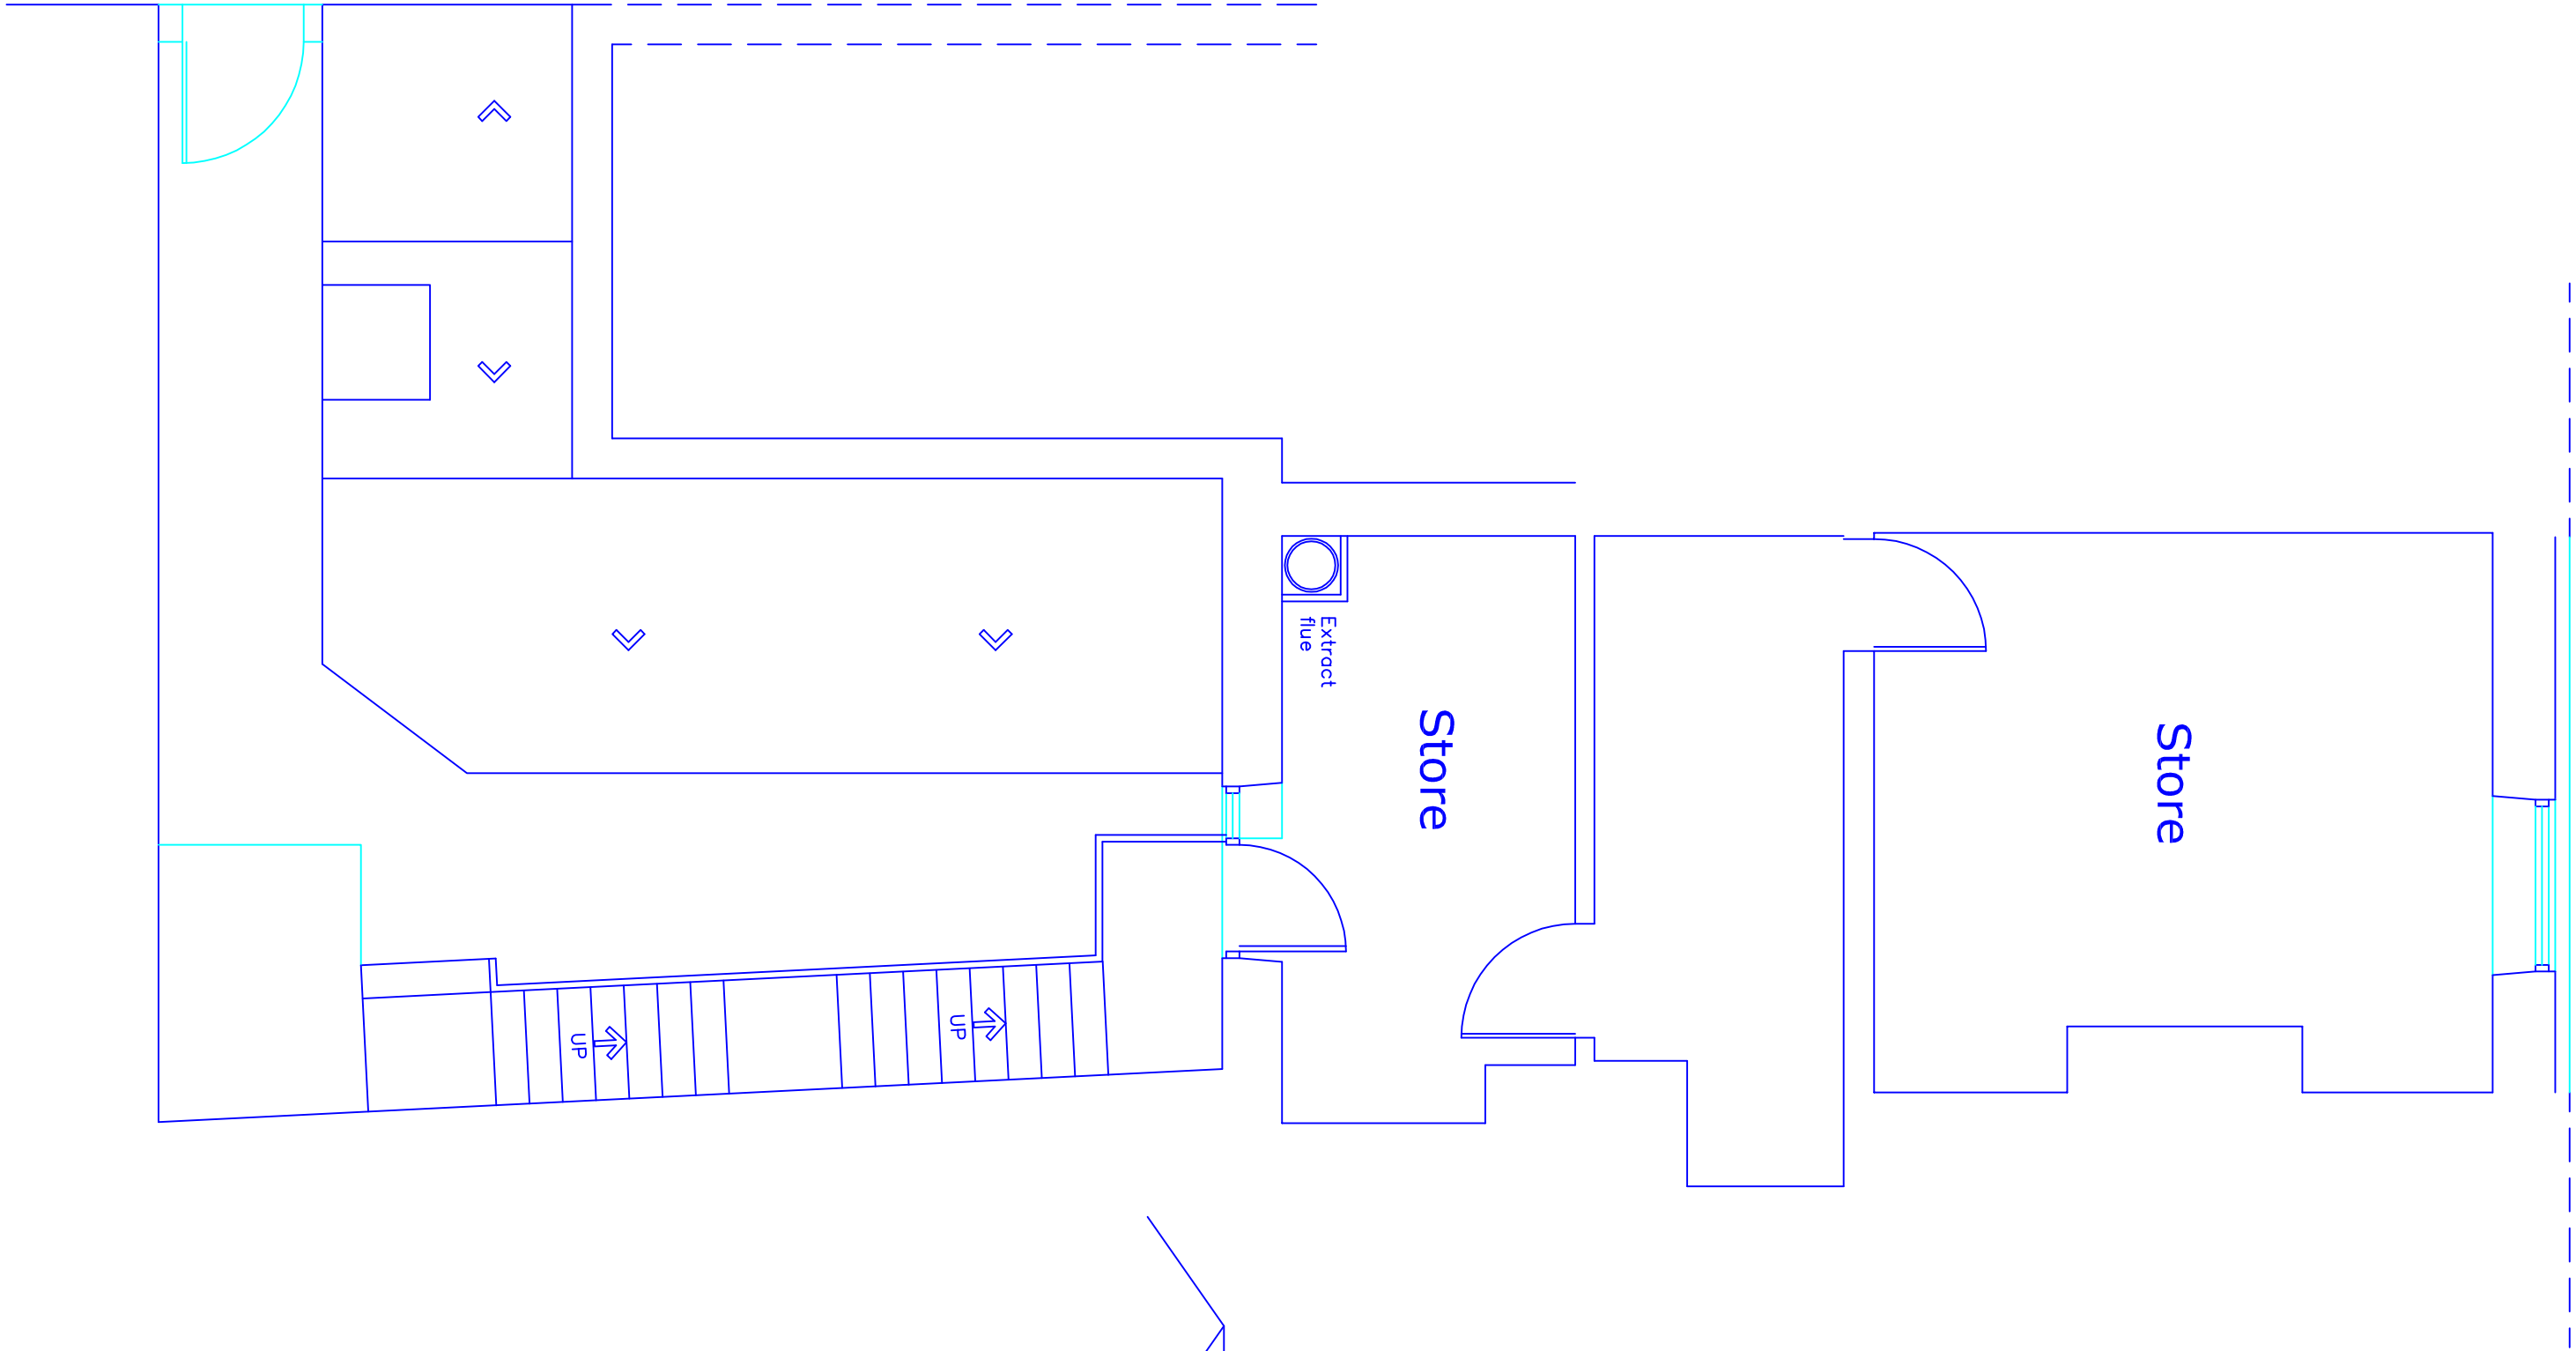

Proposed Plan
First Floor

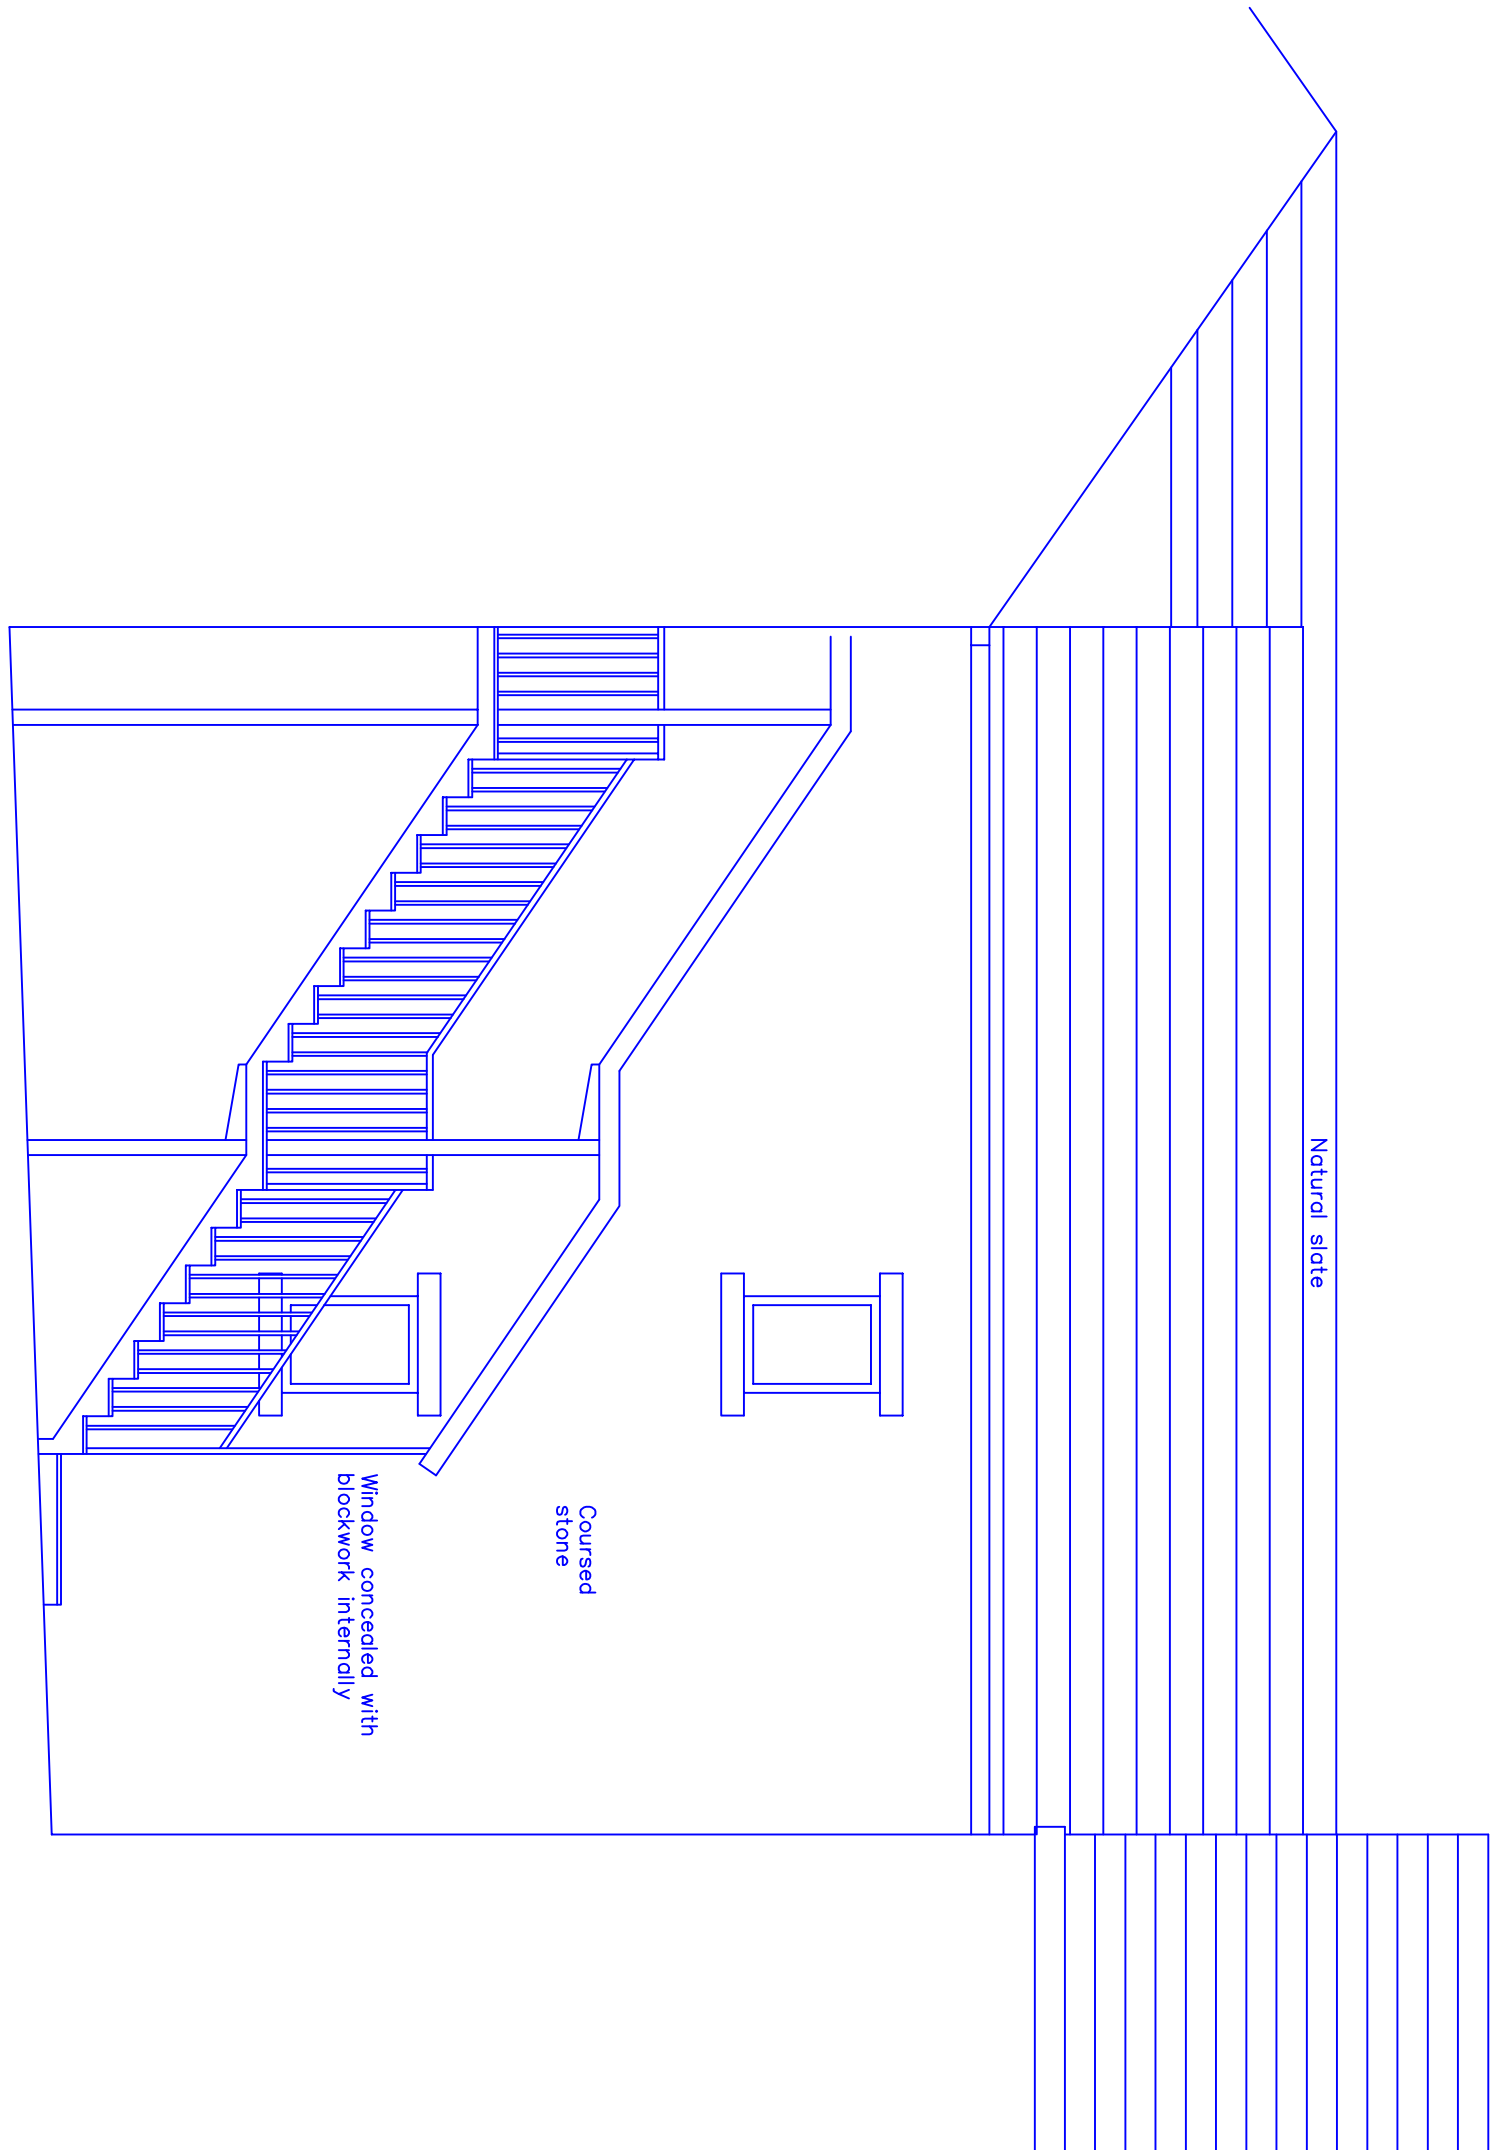

Proposed Side Elevation

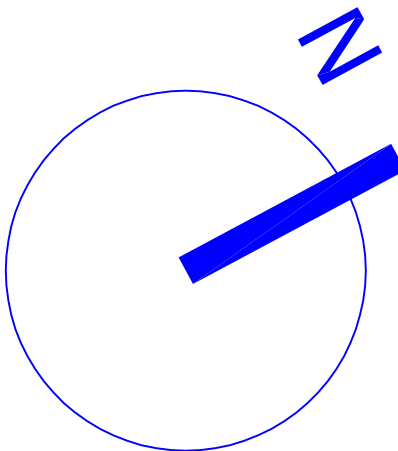

B Extract flue internal 14.09.2020
A Side elevation added with stair
Bins indicated / flue reduced in height 20.08.2020

This drawing and design concept is the property of PPV design. It should not be reproduced without written permission

0 1 2 3 m

62 Bridge Street
Ramsbottom
BL0 9AG
scale 1:50 @ A1
June 2020

PM7-02B Proposed Plans & Elevations
P P V design Ltd

2 Helmshore Road, Helmshore Village
Ramsbottom, Lancashire BL8 4PA
Gary Dearden (JK home) DpArch R3A
gar@ppv-design.co.uk www.ppv-design.co.uk
T: 0706 622751 M: 07112 669482