

job no  
**21.01**

drawing number  
**p10 C 4 A**

title  
**Site Plan**

scale  
**1 : 200**

notes:

project  
**House Extension  
and Alterations  
39 Bye Road,  
Ramsbottom, Bury  
FORM ARCHITECTS Ltd**


t - 0161 236 3669  
e - info@formarchitects.co.uk

date  
**19/03/2021**


**16/02/2024**

do not scale this drawing


this drawing is the property of  
FORM ARCHITECTS LTD and  
copyright is reserved by them  
the drawing is not to be copied or  
disclosed to any unauthorized  
person without express  
and prior written consent

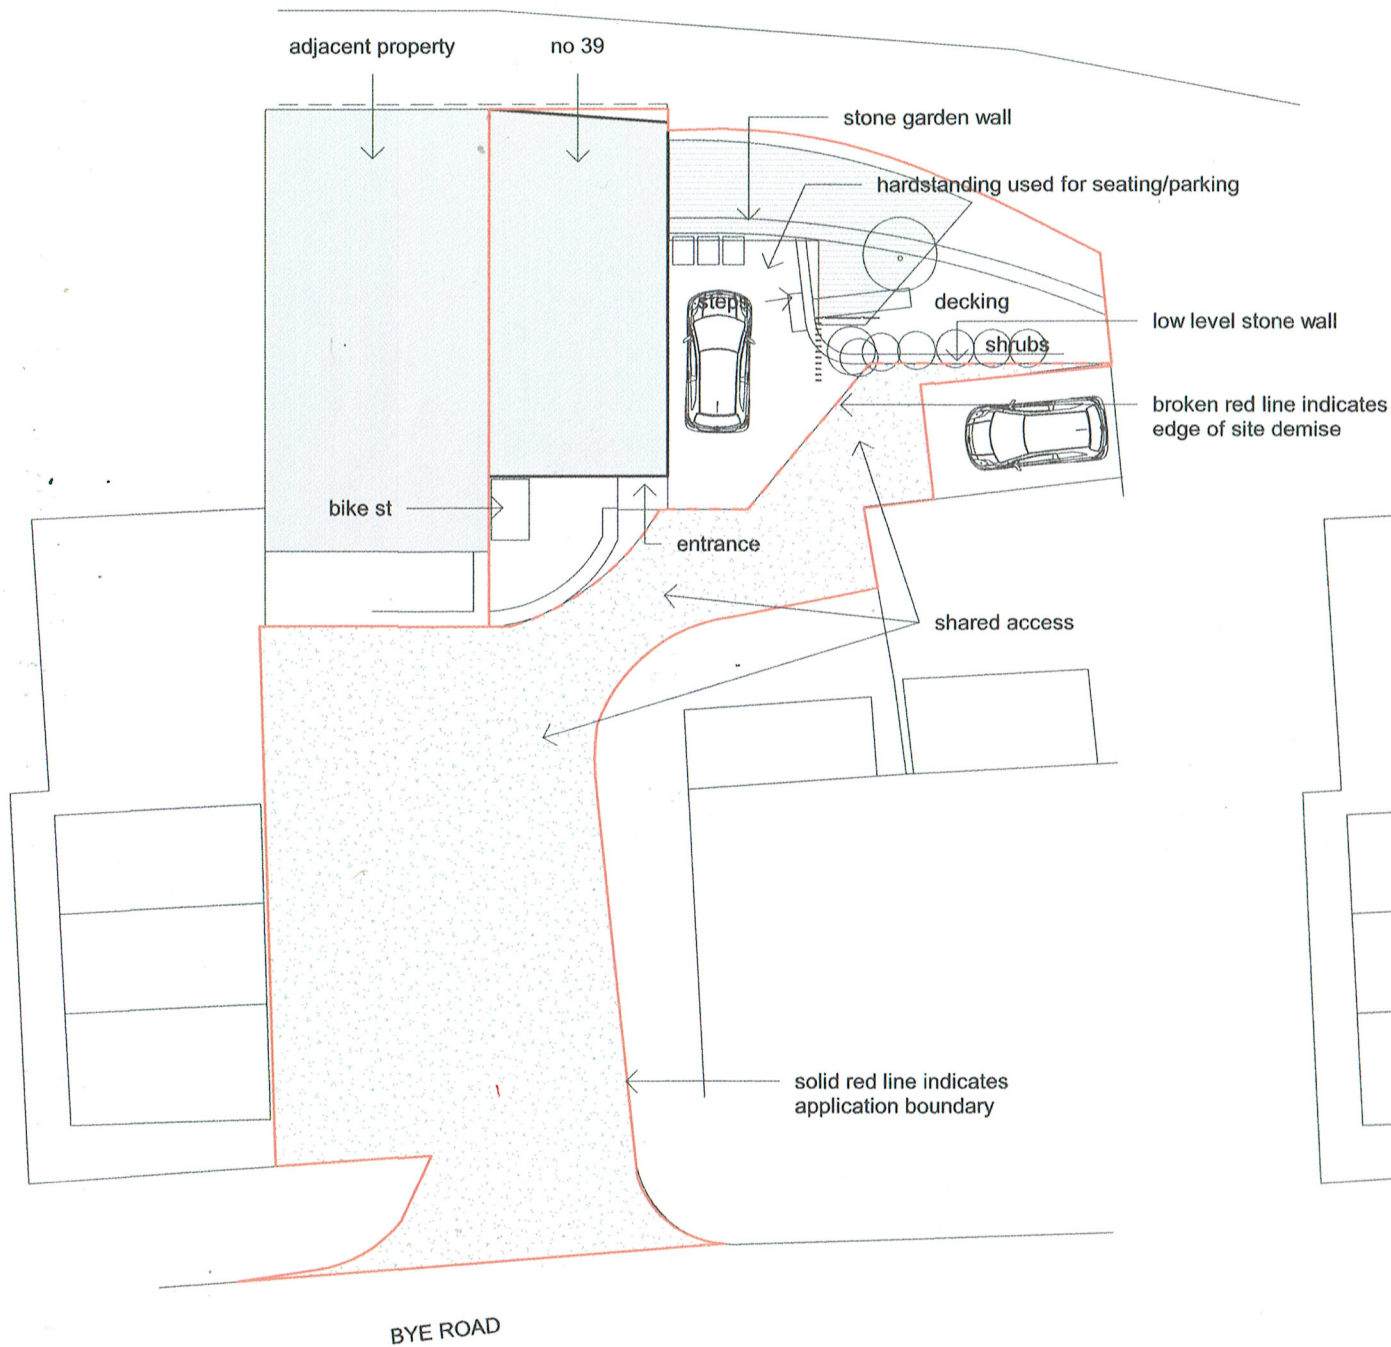

EXISTING SITE PLAN

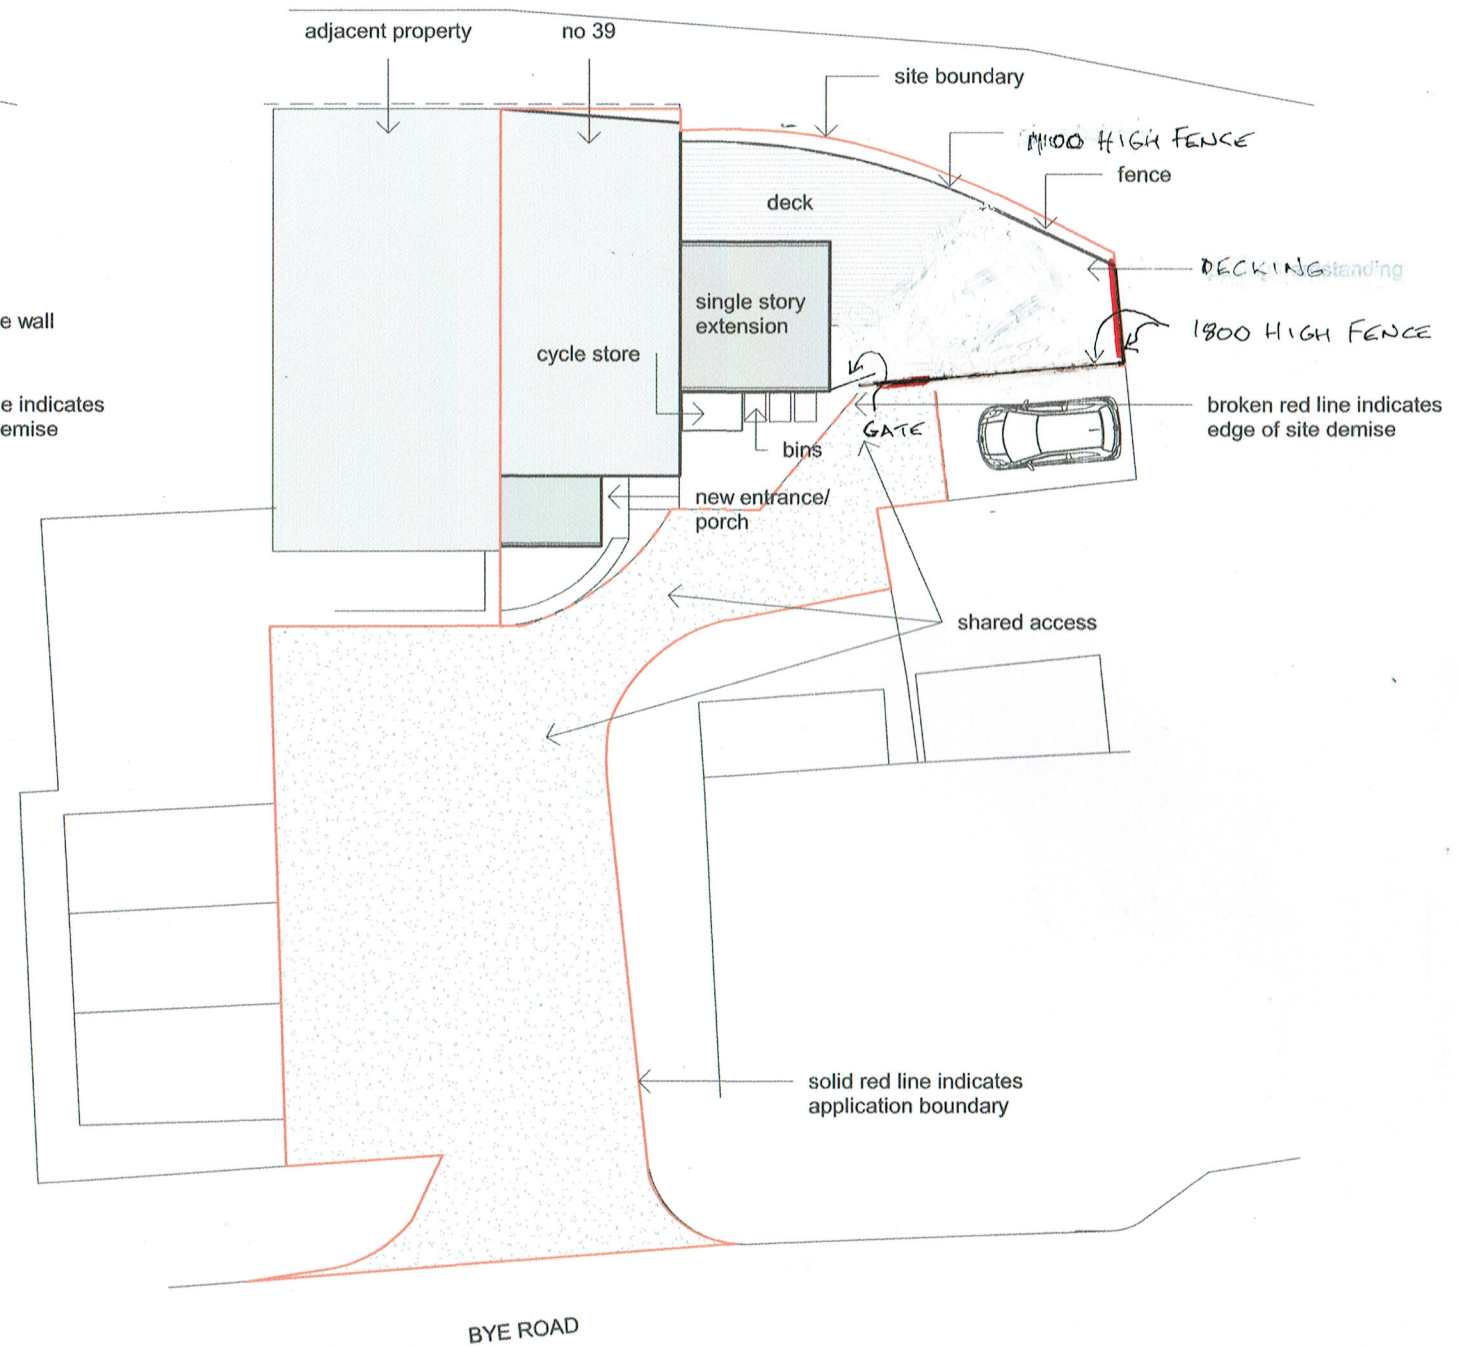

PROPOSED SITE PLAN

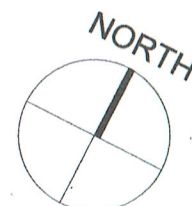

SCALE 1:200

