
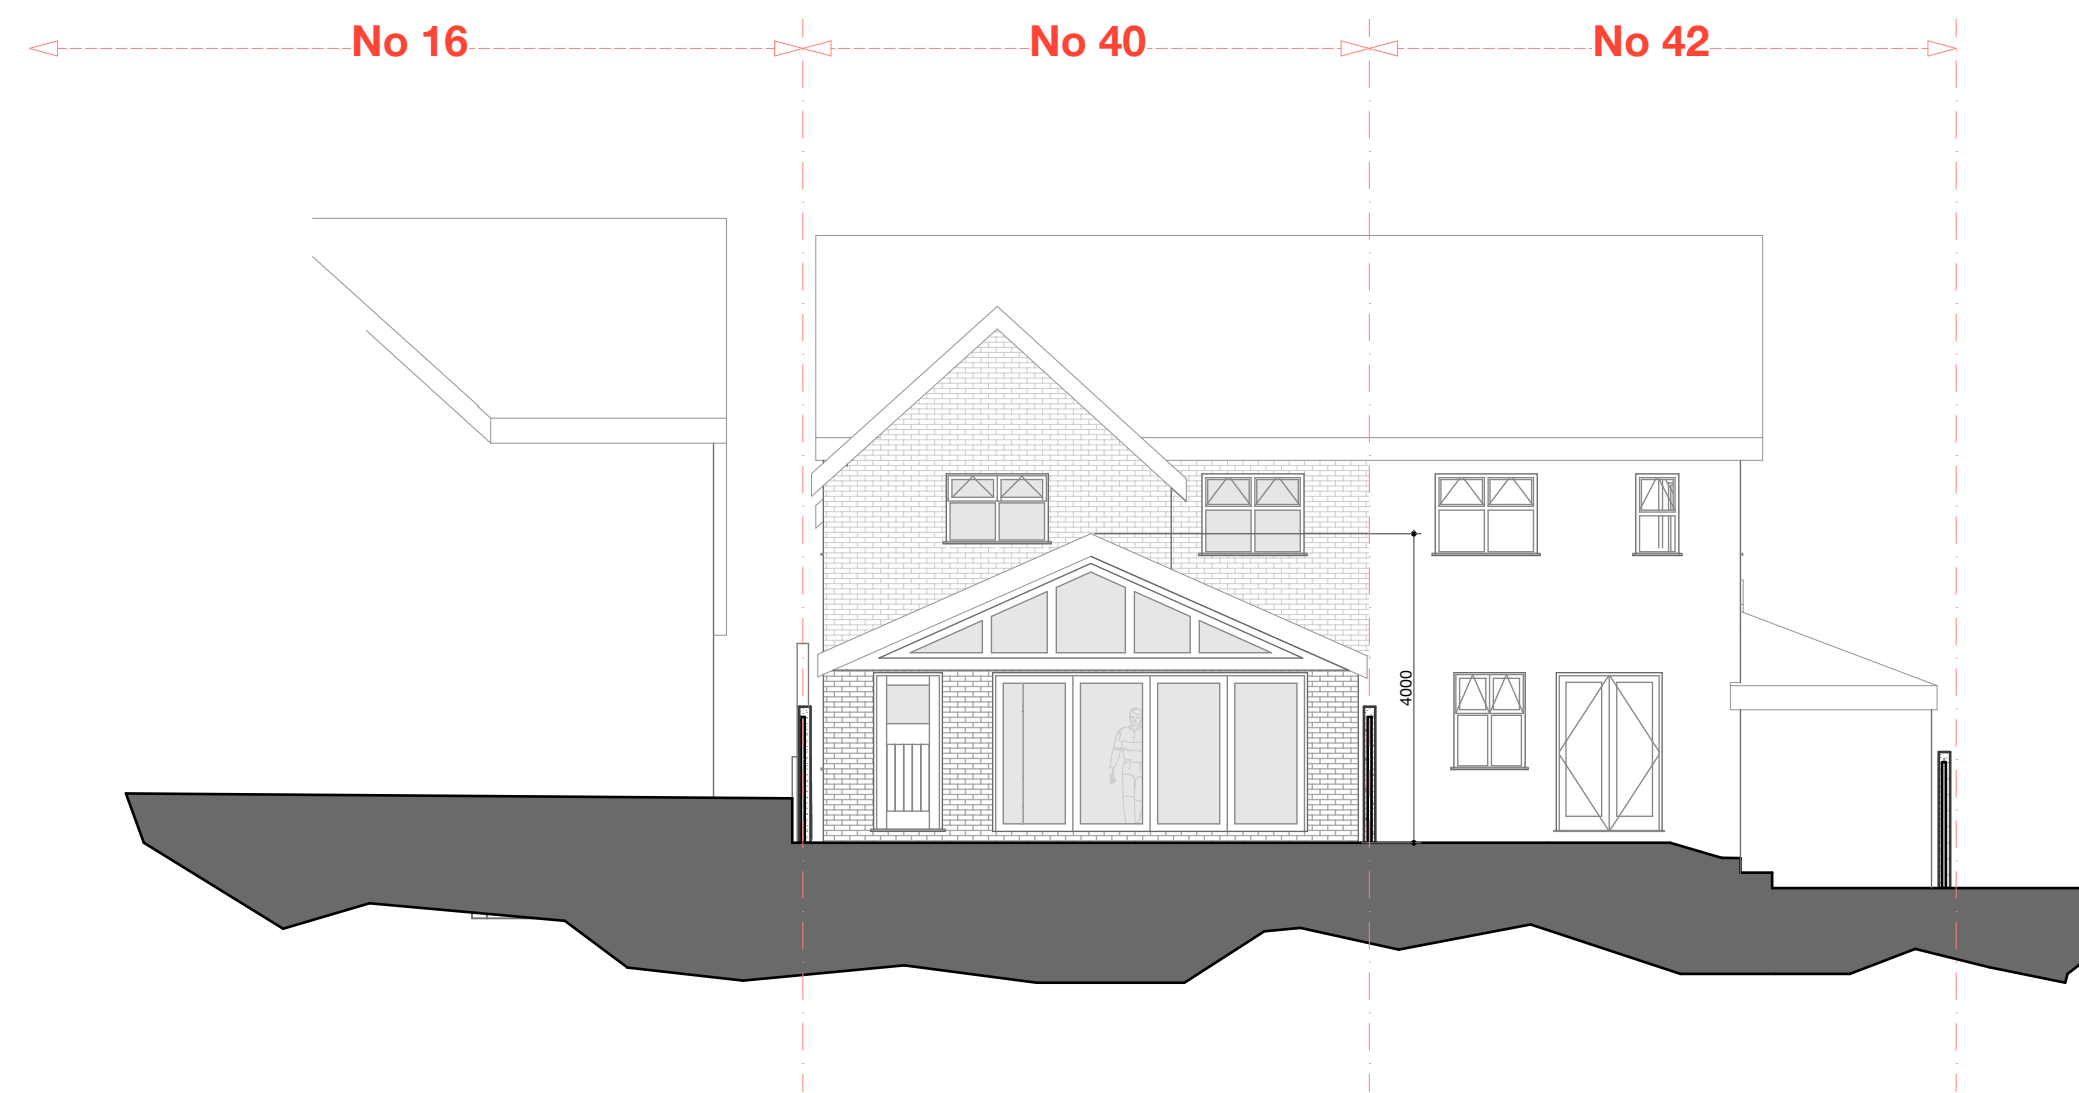


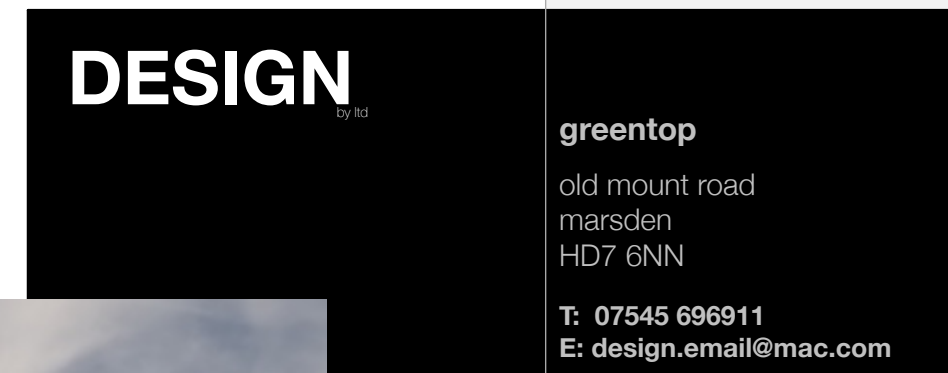

Proposed Rear Elevation

No 42, 40 & 16
scale 1:100 @ A1

[illegible]