



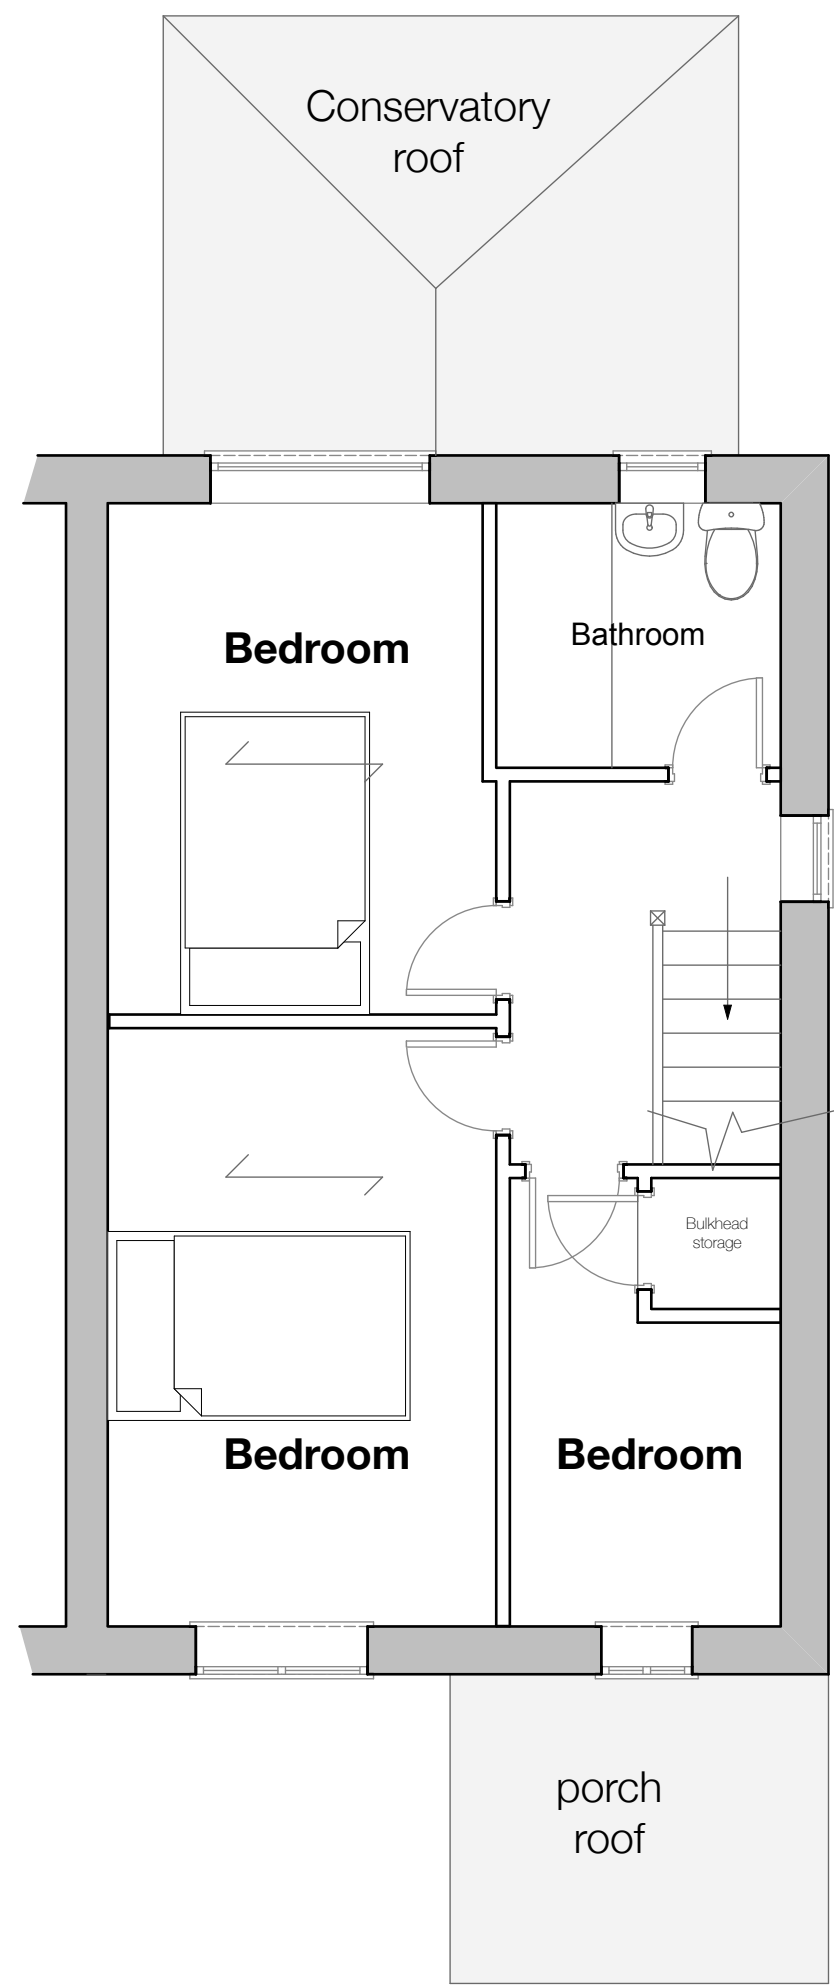

Existing First Floor
General Arrangement Layout
scale 1:50 @ A1

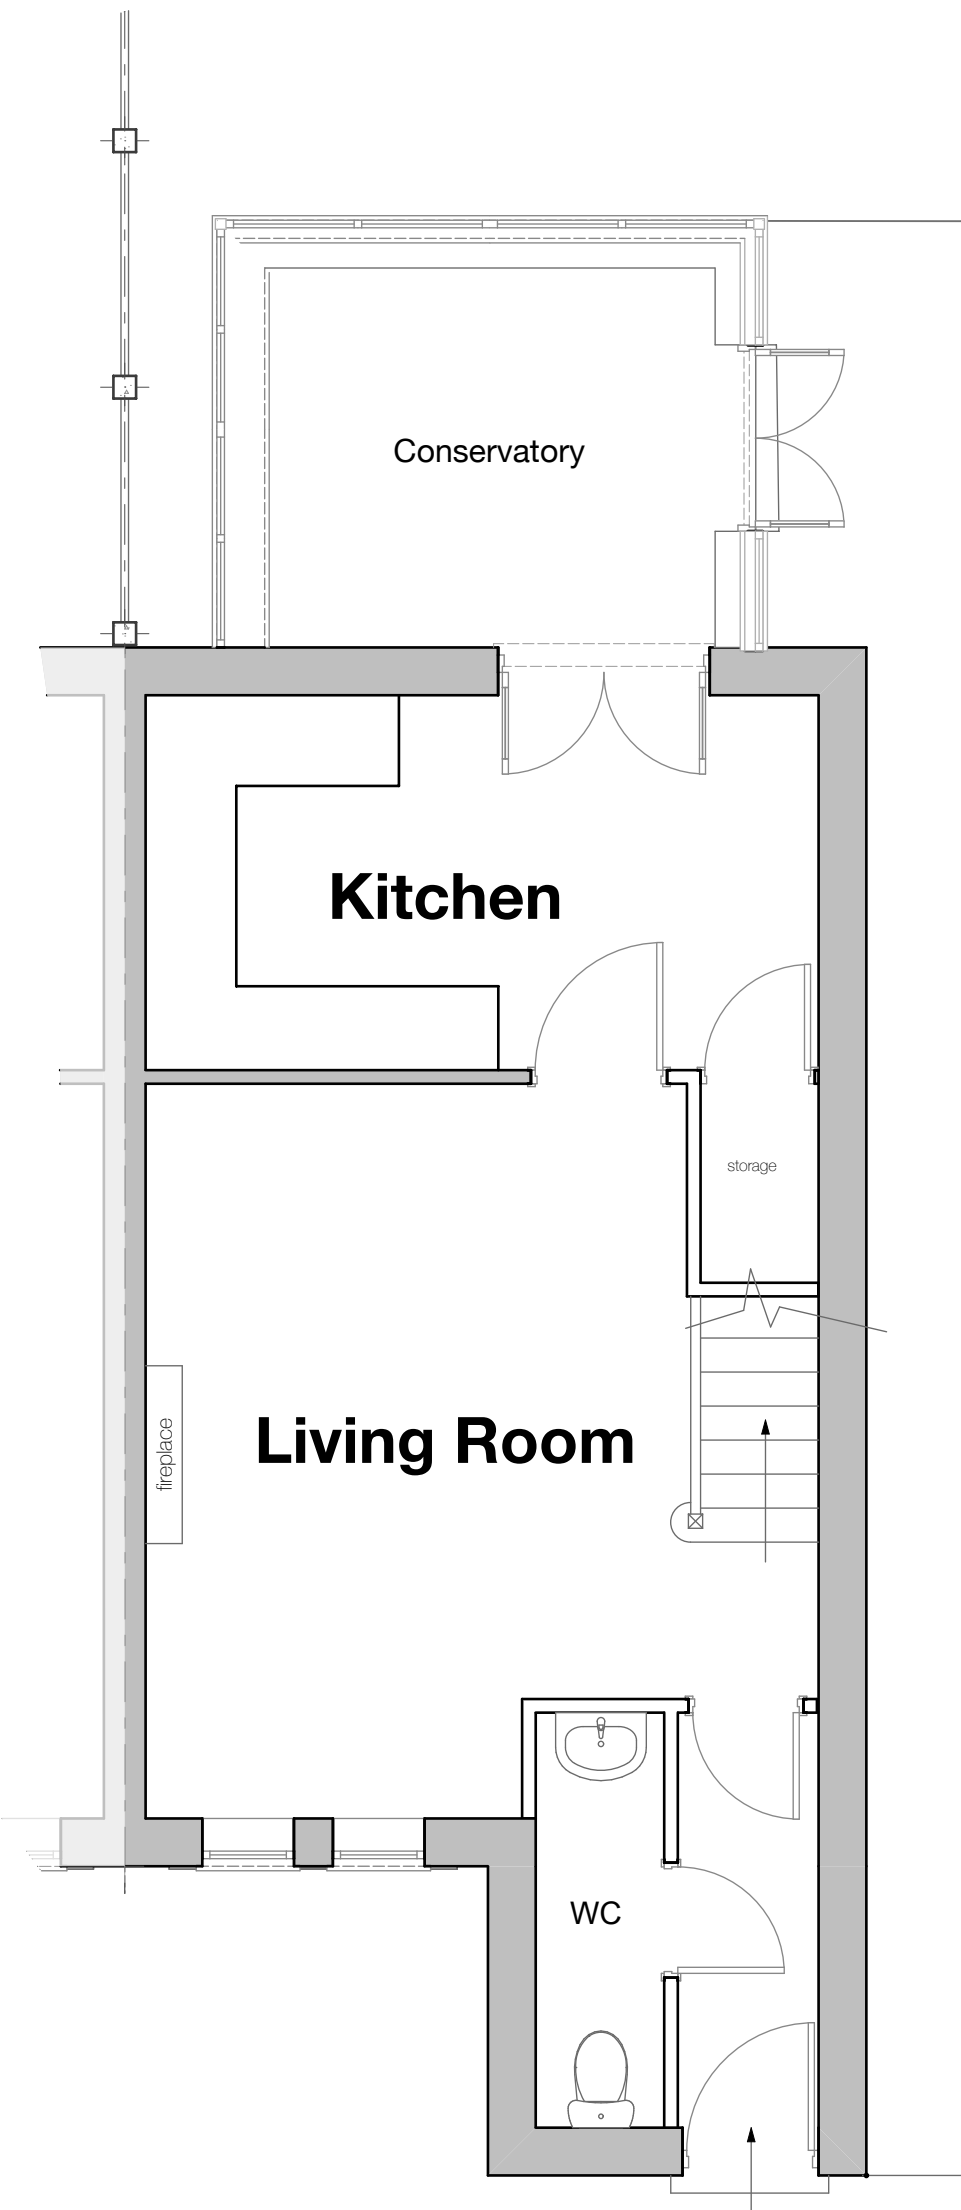


Existing Ground Floor
General Arrangement Layout
scale 1:50 @ A1




Existing Site Layout
scale 1:100 @ A1




Existing Image Front Elevation

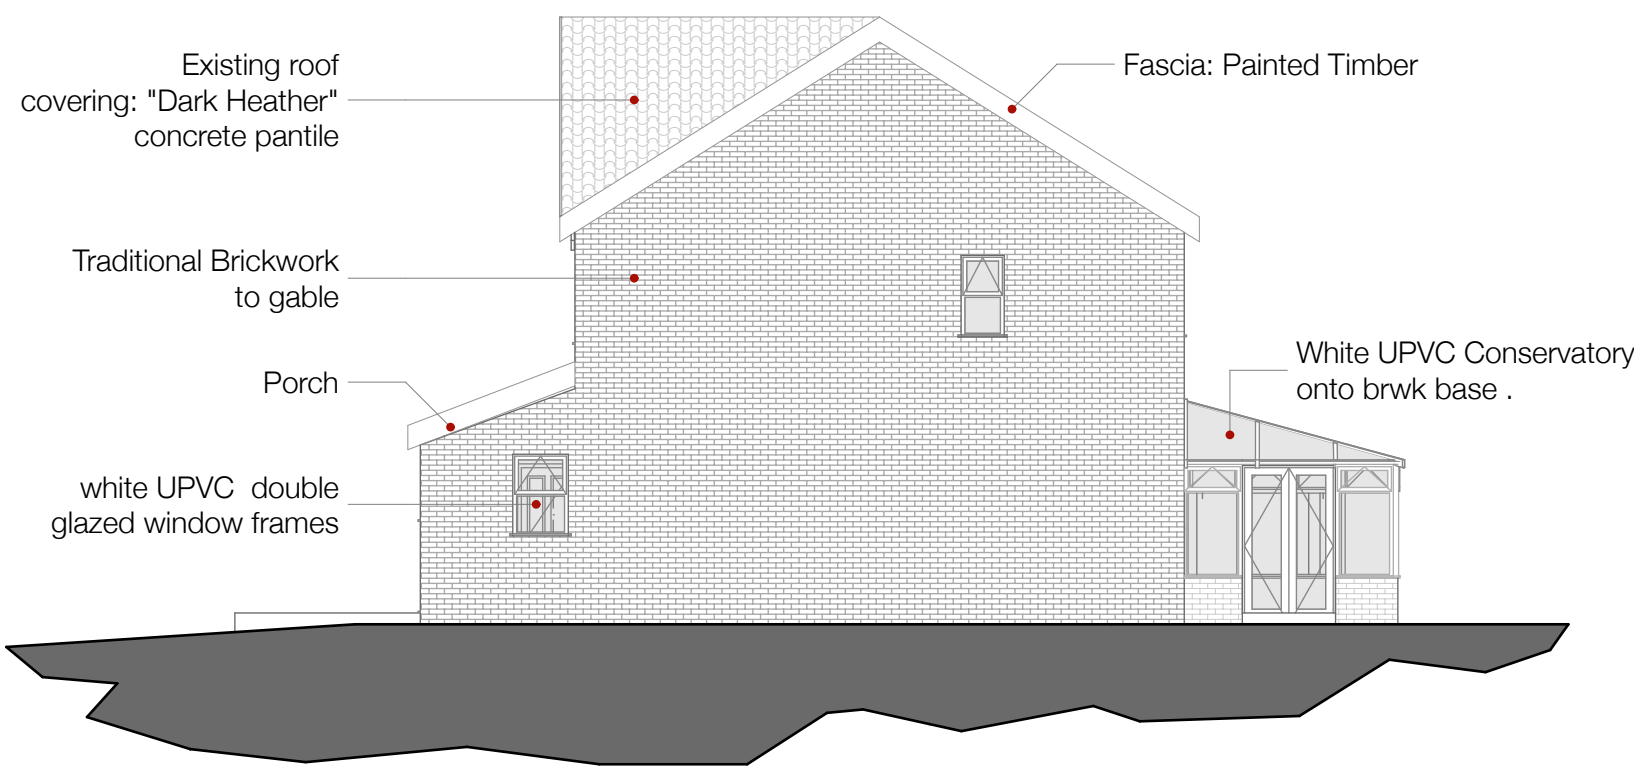

Existing Side Elevation
scale 1:100 @ A1

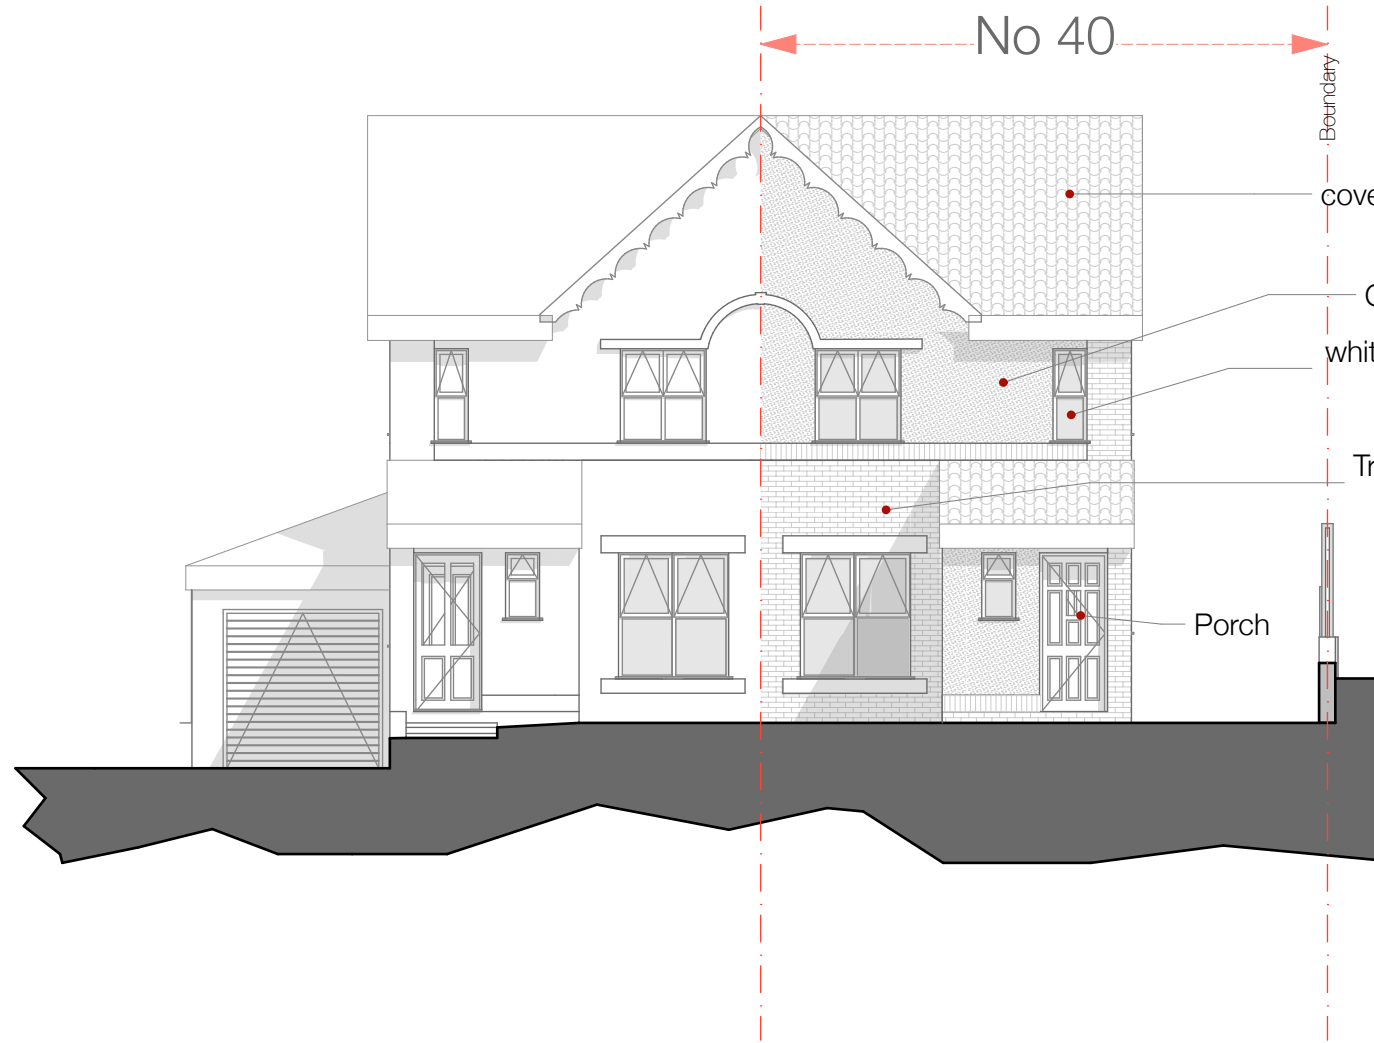

Existing Front Elevation
scale 1:100 @ A1

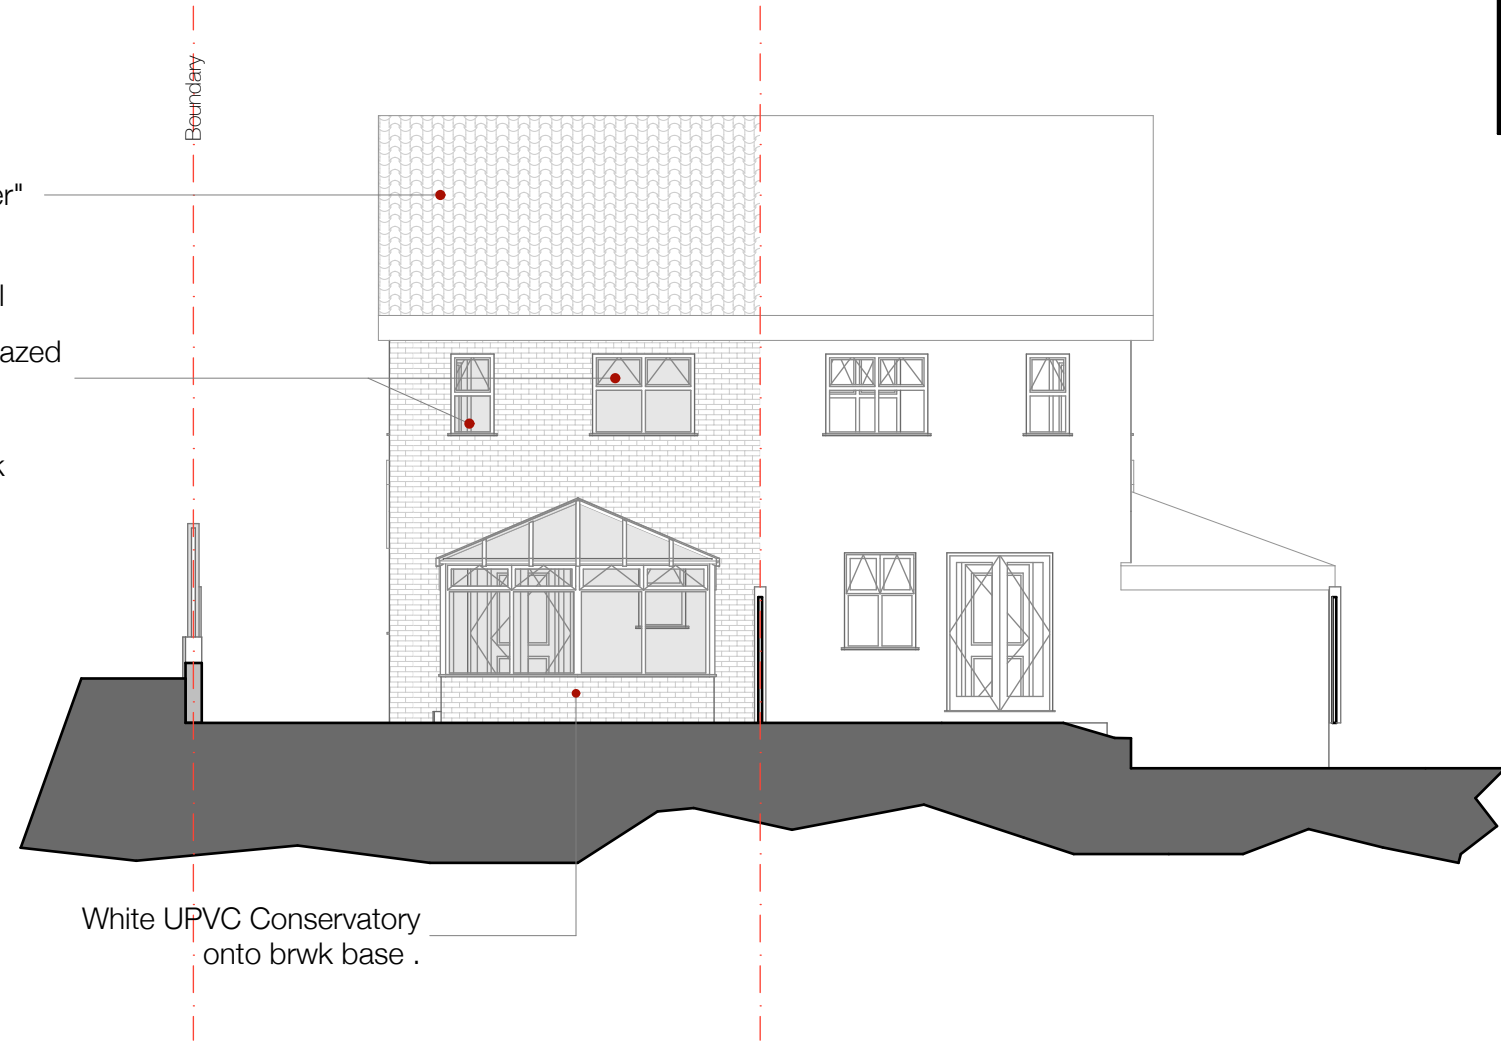

Existing Rear Elevation
scale 1:100 @ A1

DESIGN

greentop
old mount road
marsden
HD7 6NN
T: 07545 696911
E: design.email@mac.com

A1

Client
Mr Paul Chalice
Job Title
40 Shetland Drive - Extensions
Site Address
40 Shetland Drive Radcliffe Manchester
Lancs M26 4UH

Drawing Name
Existing Site and General Arrangement layouts

Drawing Status
Planning Stage

Issue Date: **07.04.2022** by: D Hobson

Drawing Scale
as indicated

Layout ID
P.001

Architecture:Interiors:Project Management.