

The Copyright of a drawing belongs to P.J.H Architectural Services Ltd and shall not be used or reproduced in any form without its express permission.

All dimensions to be checked on site prior to the commencement of any work.

For the avoidance of doubt all dimensions are measured to wall structure and not the internal/external finishes unless otherwise stated.

Where any discrepancy is found to exist within or between drawings and/or documents and site, it should be reported to the client and P.J.H Architectural Services Ltd immediately.

P.J.H Architectural Services Ltd shall not be liable for any use of drawings and documents for any purpose other than for which the same were prepared by or on behalf of P.J.H Architectural Services Ltd.

Drawing to be read in strict conjunction with structural engineers details. Note, with regards to structural elements and details these take precedence over the information shown on this drawing.

Please send any corrections and discrepancies's to: enquiry@pjhas.co.uk

Legend

hatch denotes existing perimeter walls

hatch denotes assumed existing stud walls

hatch denotes assumed existing block walls

Existing planning drawings

Rev A updated to suit on-site measurements: Potting shed increased in width by 500mm. 03/10/2024

Project Ground floor rear & side extension, porch works and internal reconfigurations

Site Address Greystones, Redisher Lane, Hawtshaw, Bury, BL8 4HX

Client Mr & Mrs Dykins


Drawing status Planning

Drawing title Existing floor & roof plans

Date March 2024


Scale 1:50 @ A1 Drawn JB CK

Dwg No. 2024-1807-P-101 Rev Rev A

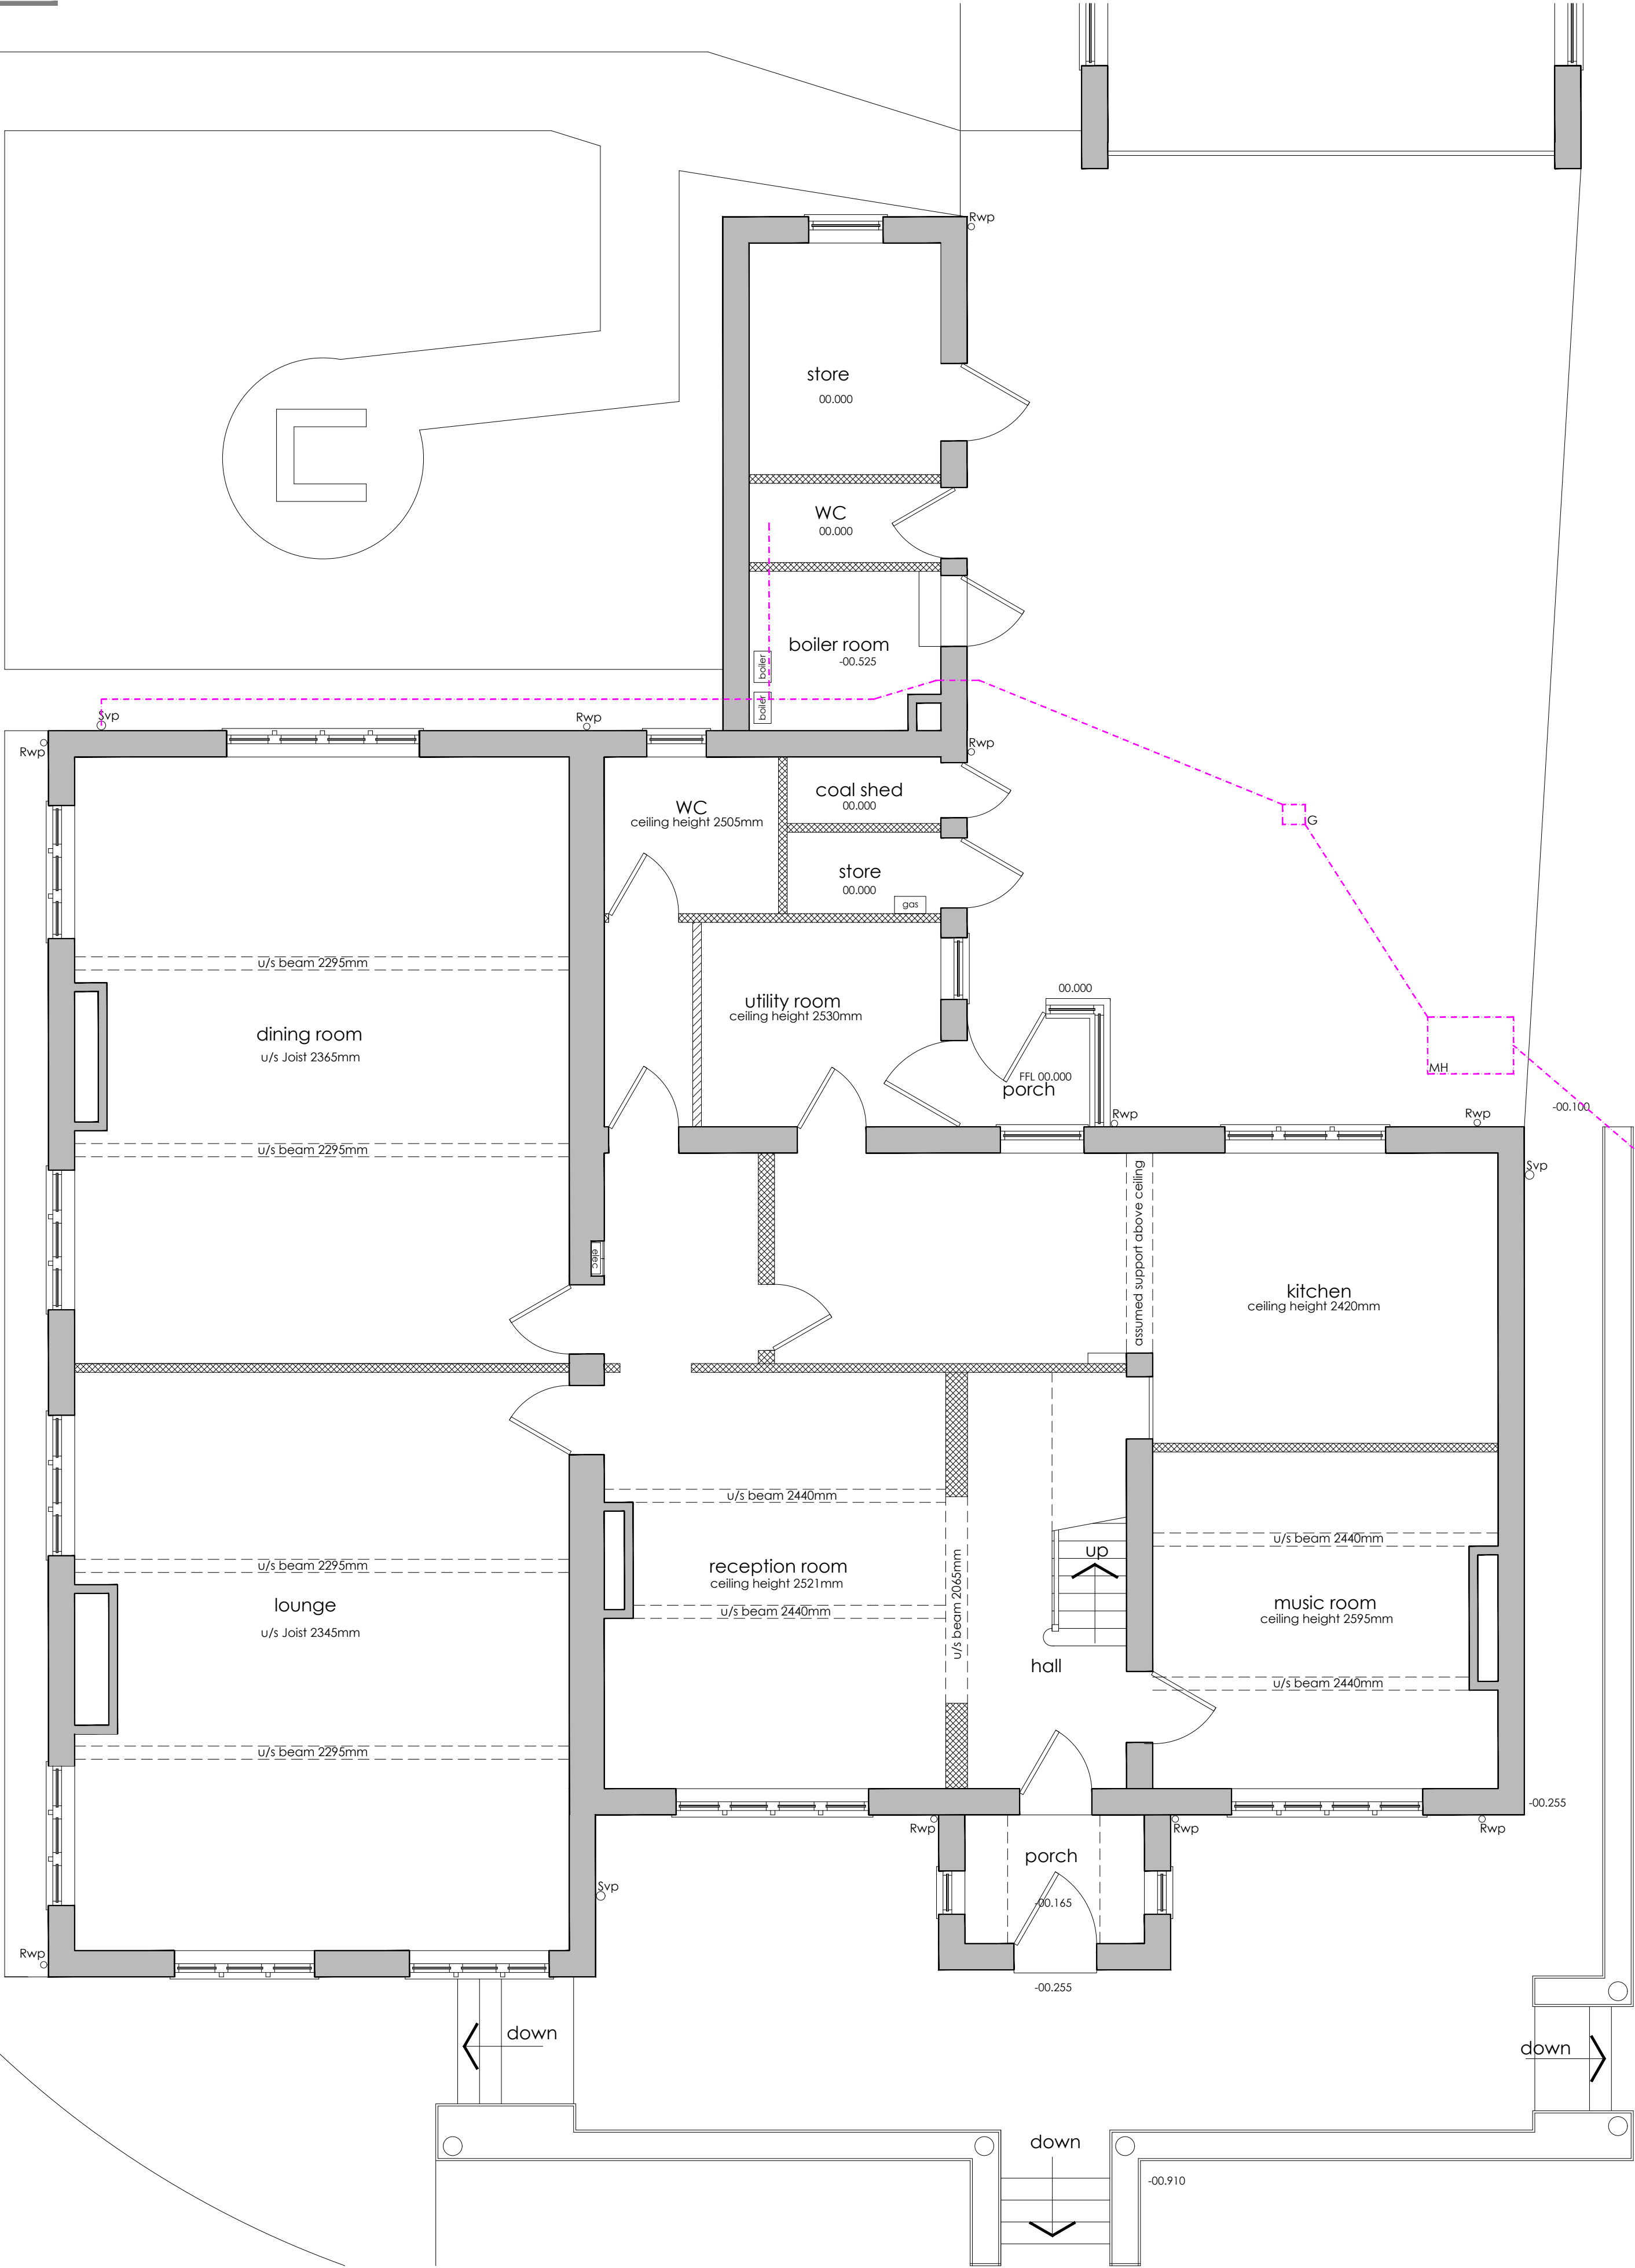

ground floor plan - as existing

scale 1:50 at A1

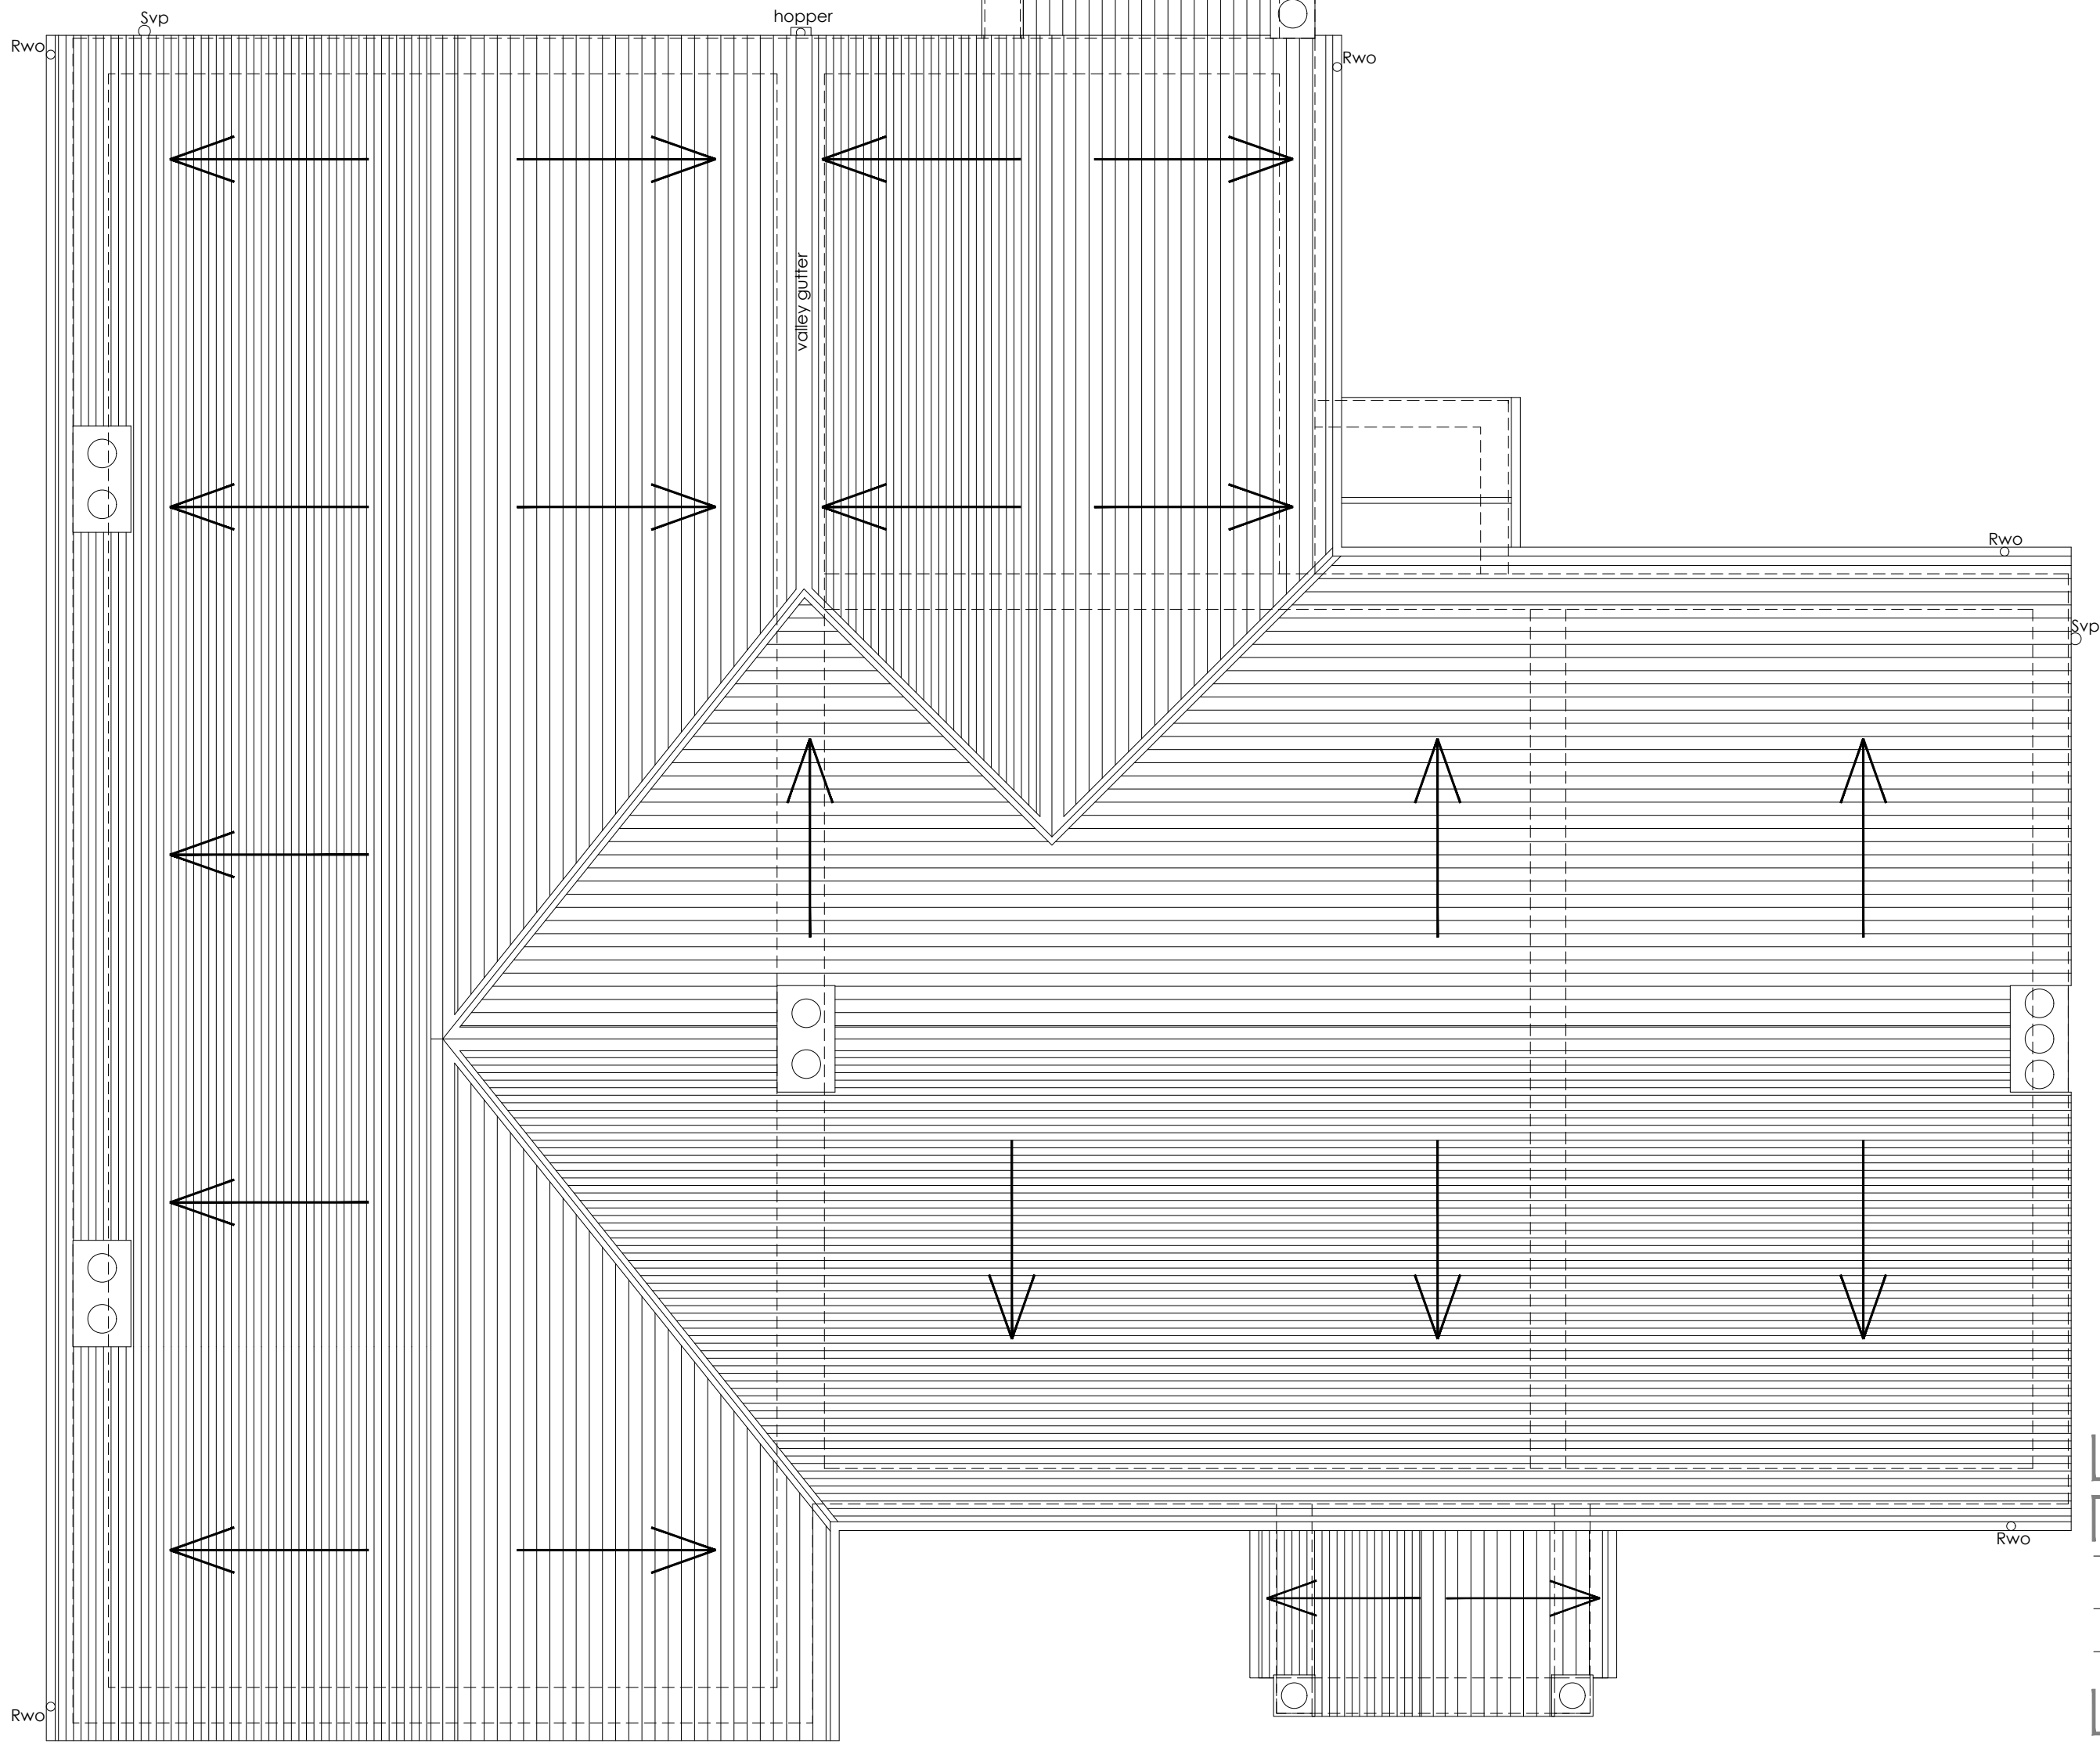

roof plan - as existing

scale 1:50 at A1