

TREE PLANTING SCHEDULE						
Name	Form	Girth	Height	Clear Stem	Root	No.
Alnus glutinosa	Standard (extra heavy)	12-14	300-350	175-200	RB	1
Betula pendula	Standard (extra heavy)	12-14	300-350	175-200	RB	1
Sorbus acuparia	Standard (extra heavy)	12-14	300-350	175-200	RB	2


Existing vegetation at the site, or falling into the watercourse has been removed.

The tree planting schedule noted above will be provided.

All remaining trees to be protected by timber posts with timber infill panels, indicated.

All to be in accordance with Planting Specification drawing 2024.03.14 M710/SSR/LAND 02
by Mulberry Tree Management.

Externally fitted bat box
1 no. Eco Kent Bat Box indicated by

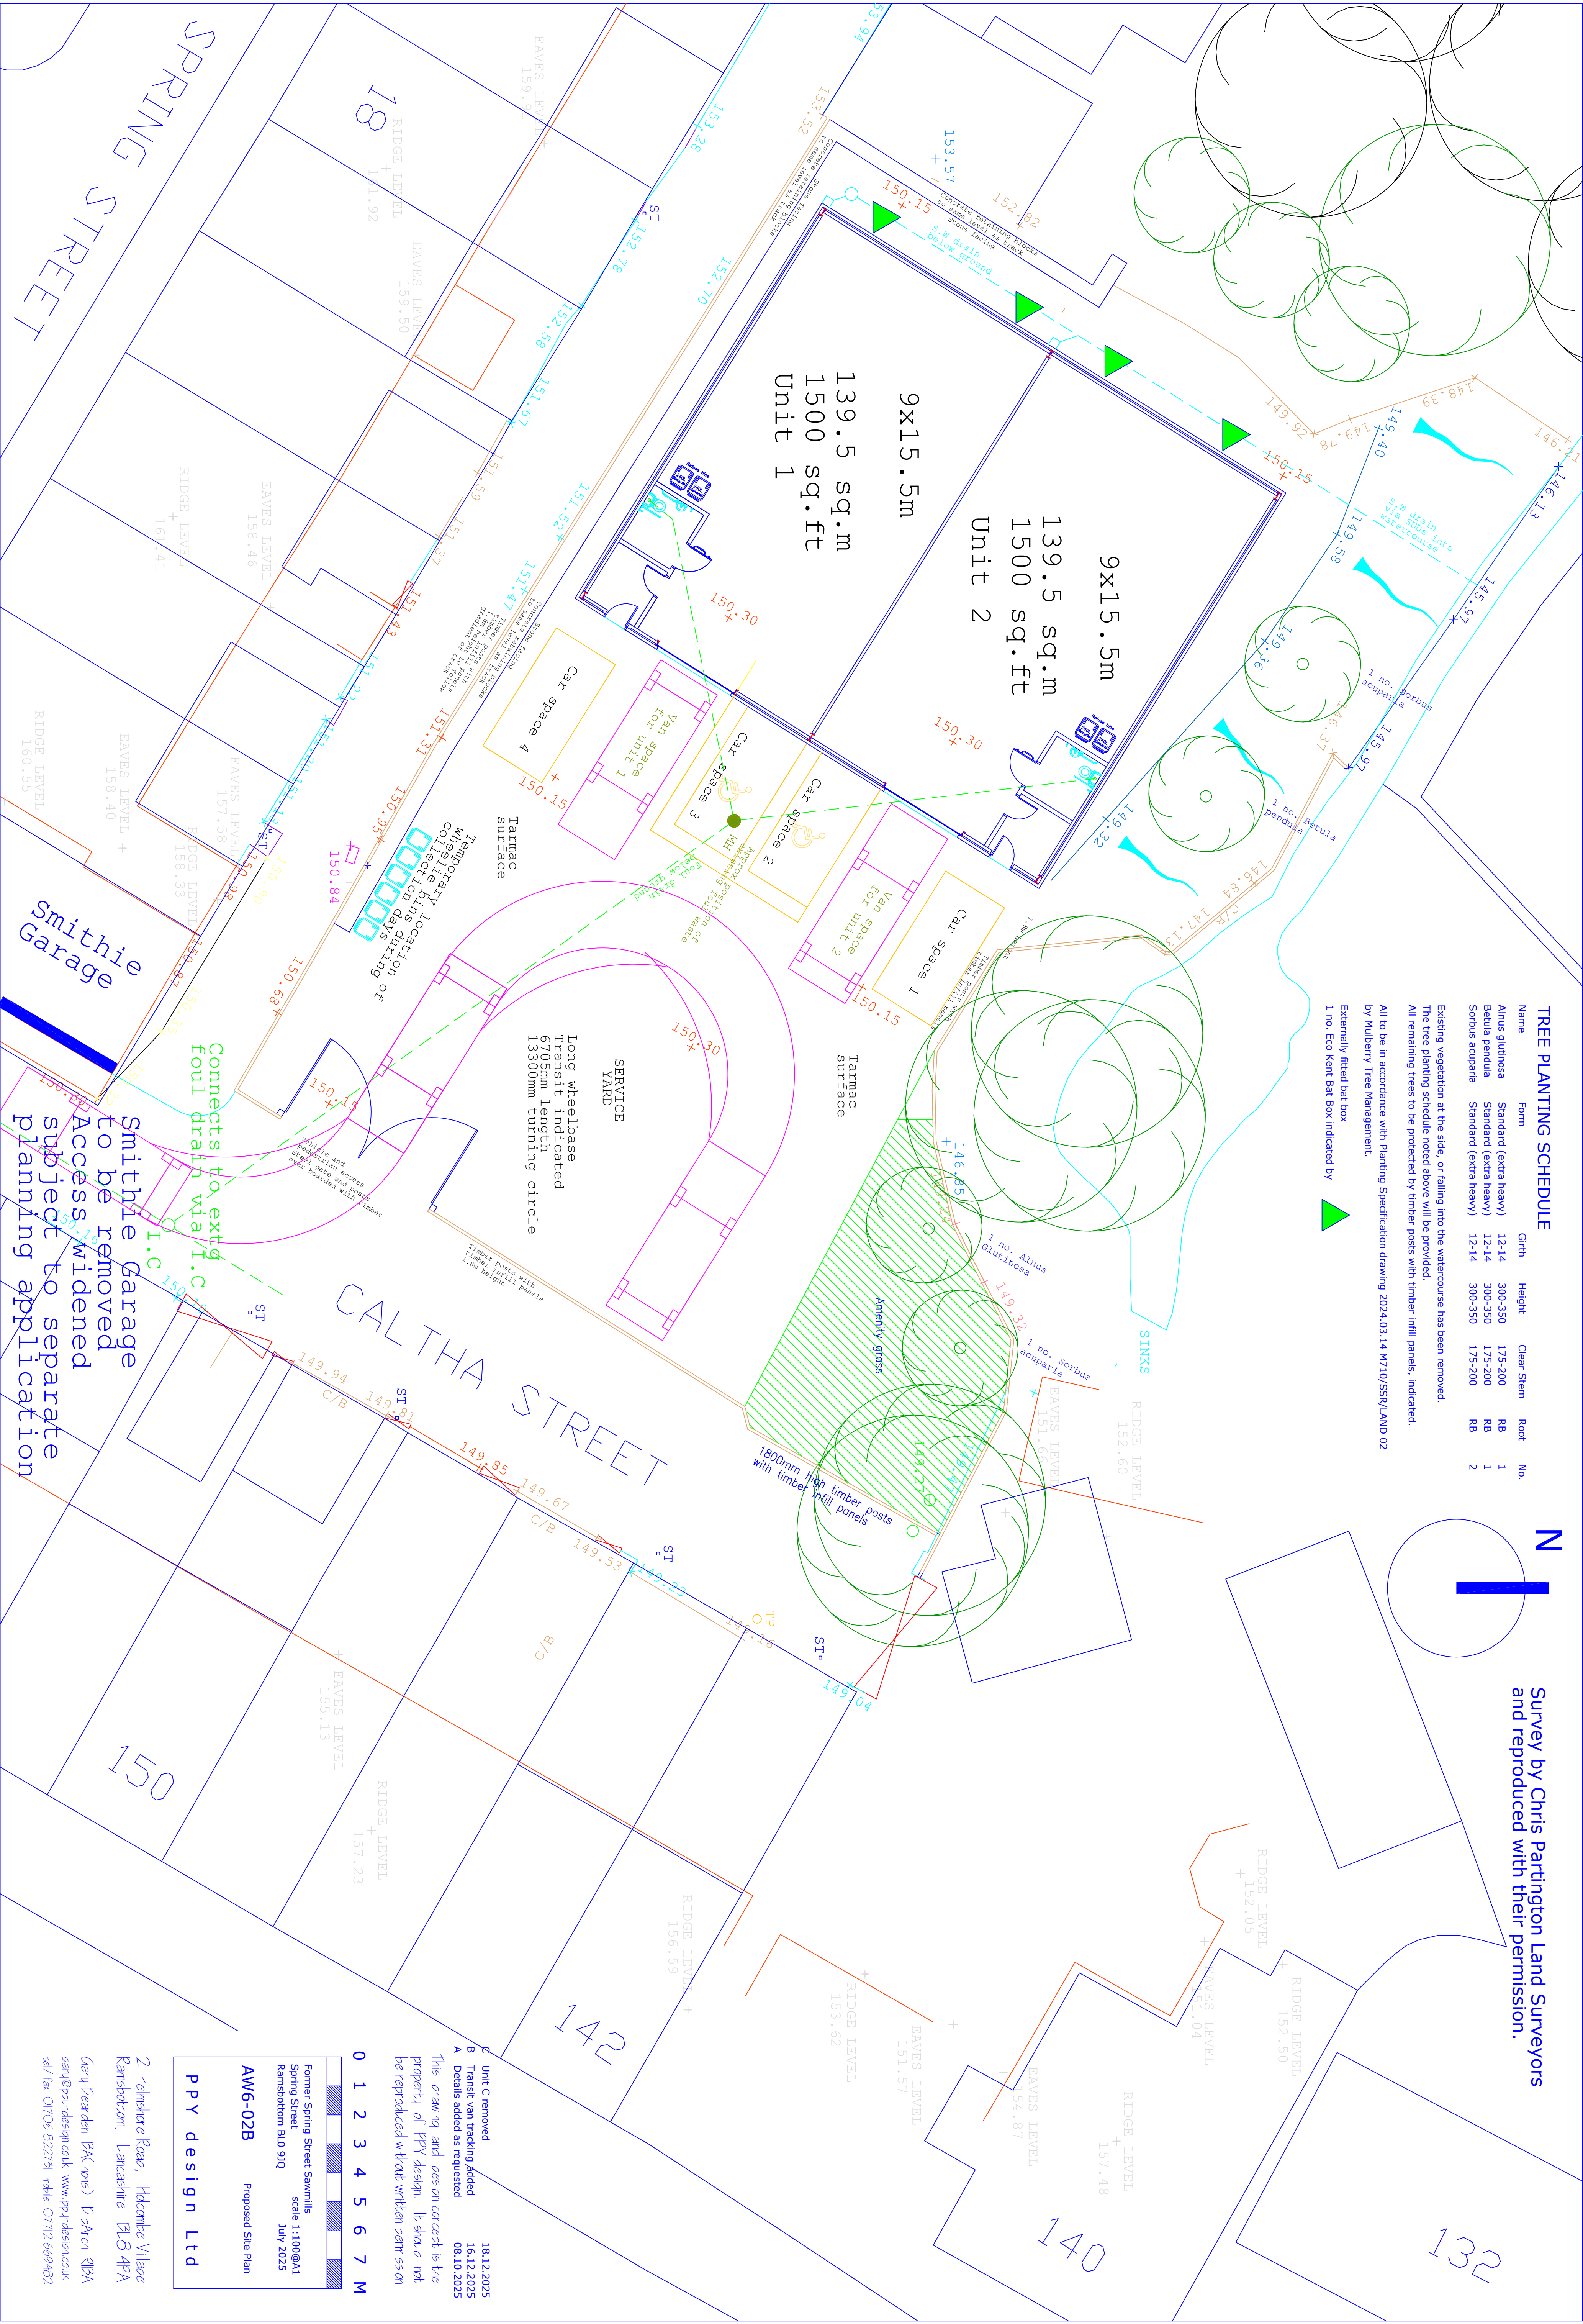

0 1 2 3 4 5 6 7 M

Former Spring Street Sawmills
Spring Street
Ramsbottom BL0 9JQ
scale 1:100@A1
July 2025

AW6-02B
Proposed Site Plan

PPY design Ltd

2 Helmshore Road, Holcombe Village
Ramsbottom, Lancashire BL8 4PA
Gary Dearden (BA Hons) Dip Arch RIBA
gdn@ppy-design.co.uk www.ppy-design.co.uk
tel / fax 01706 8227731 mobile 07172 669482