


This drawing and design concept is the property of PPV design. It should not be reproduced without written permission

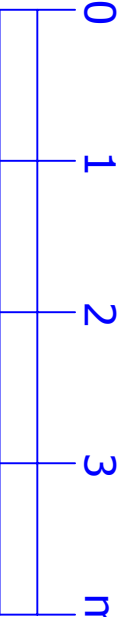

Former Spring Street Sawmills
Spring Street
Ramsbottom BL0 9JQ scale 1:50@A1
July 2025


AW6-03A Proposed Units 1 & 2

PPV design Ltd


2 Helmsdale Road, Holcombe Village
Ramsbottom, Lancashire BL8 4PA

Garry Dearden BArch (hons) DipArch RIBA
gdean@ppv-design.co.uk www.ppv-design.co.uk
tel / fax 01706 822751 mobile 07712 669482


A Length increased 1500mm 18.12.2025

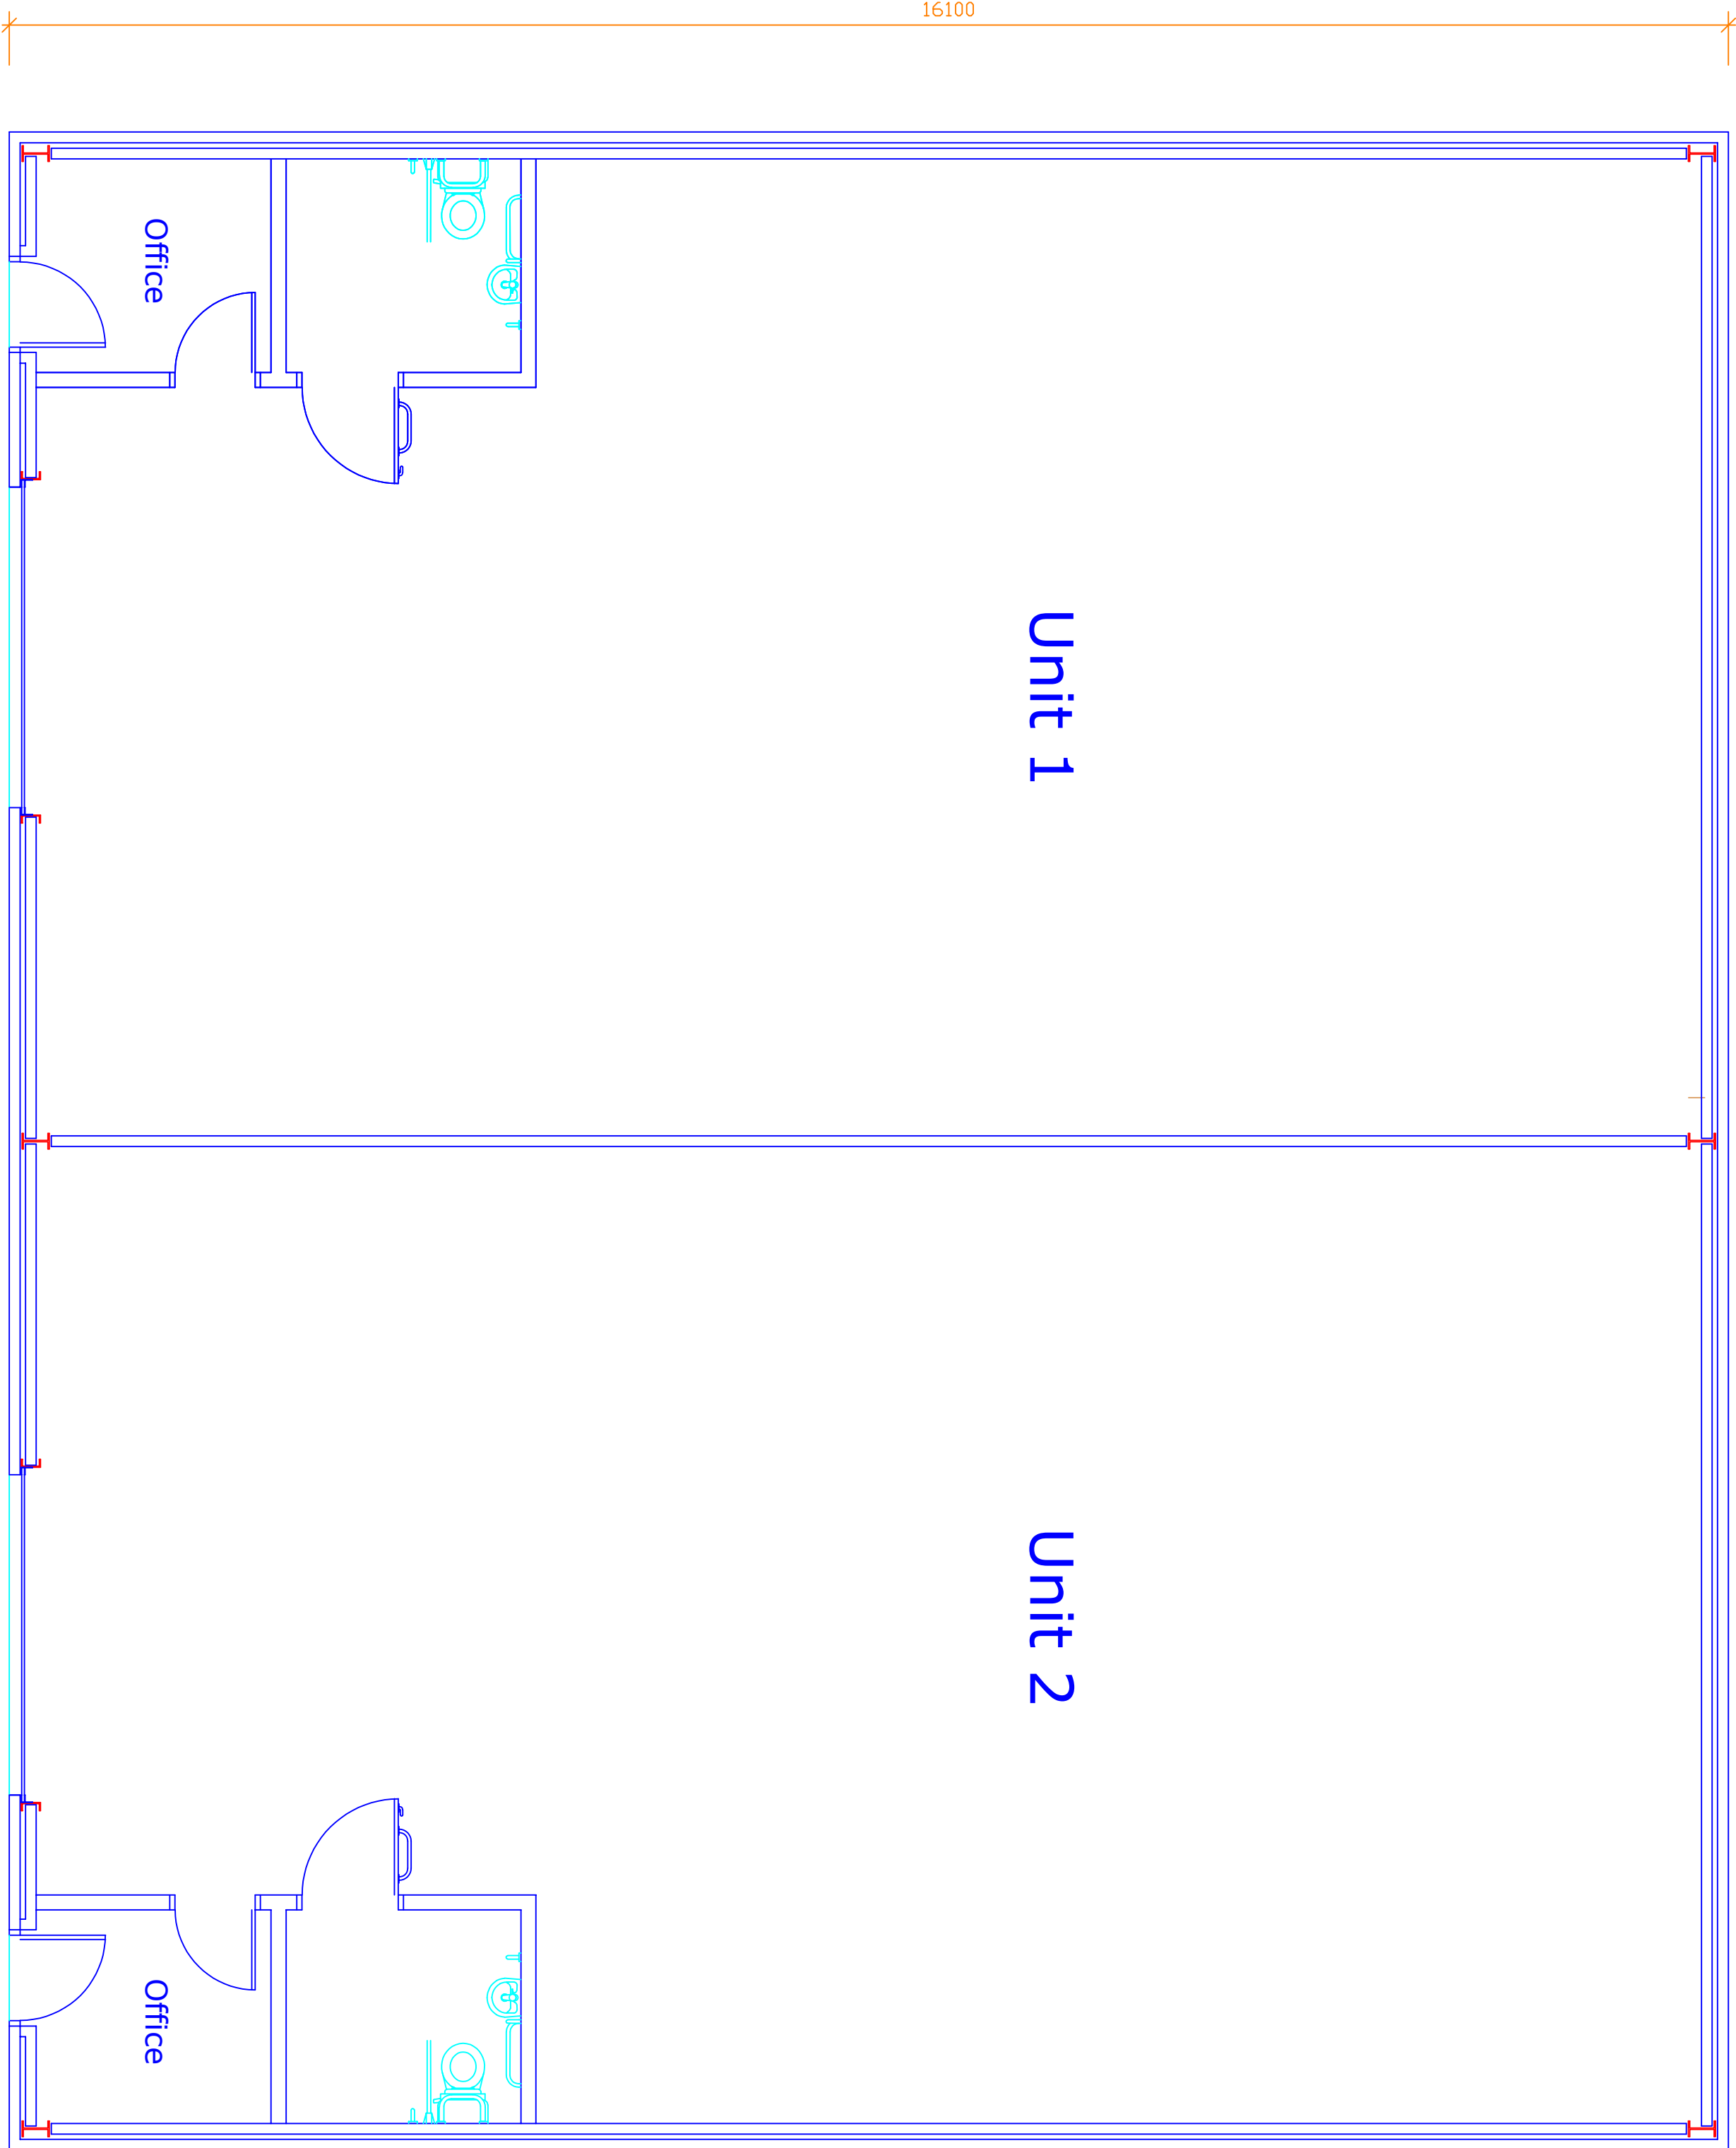

Proposed Plan

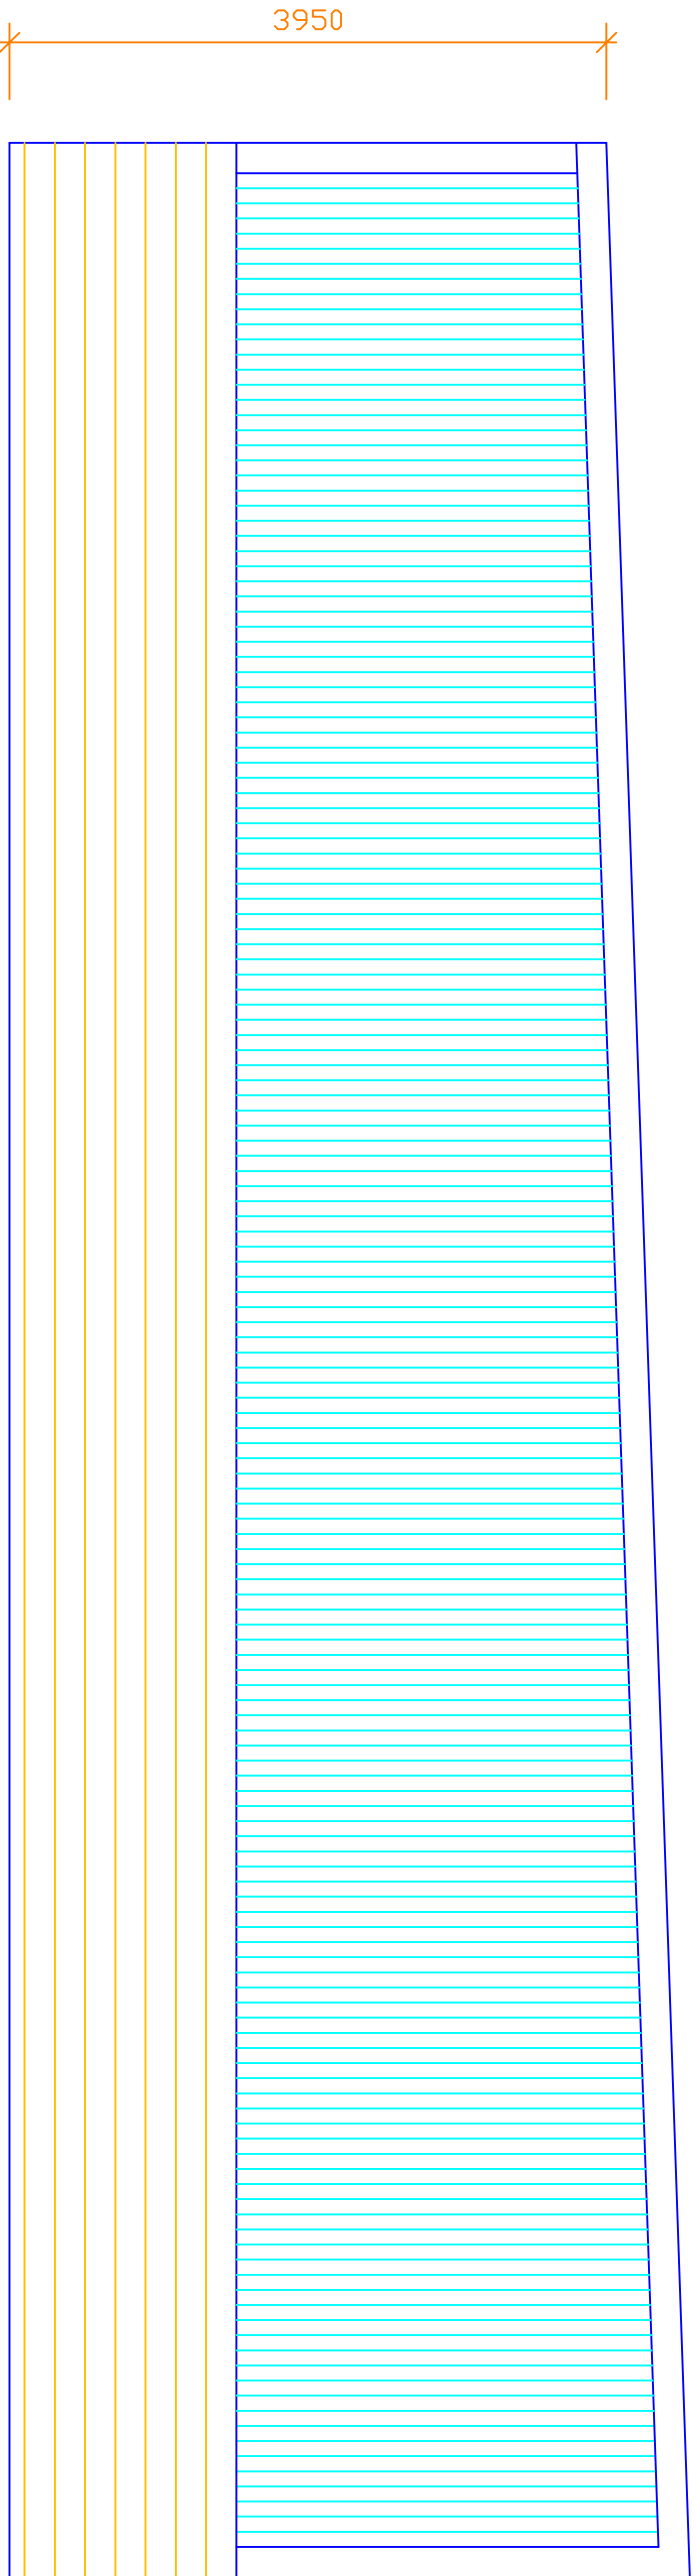

Proposed Side Elevation

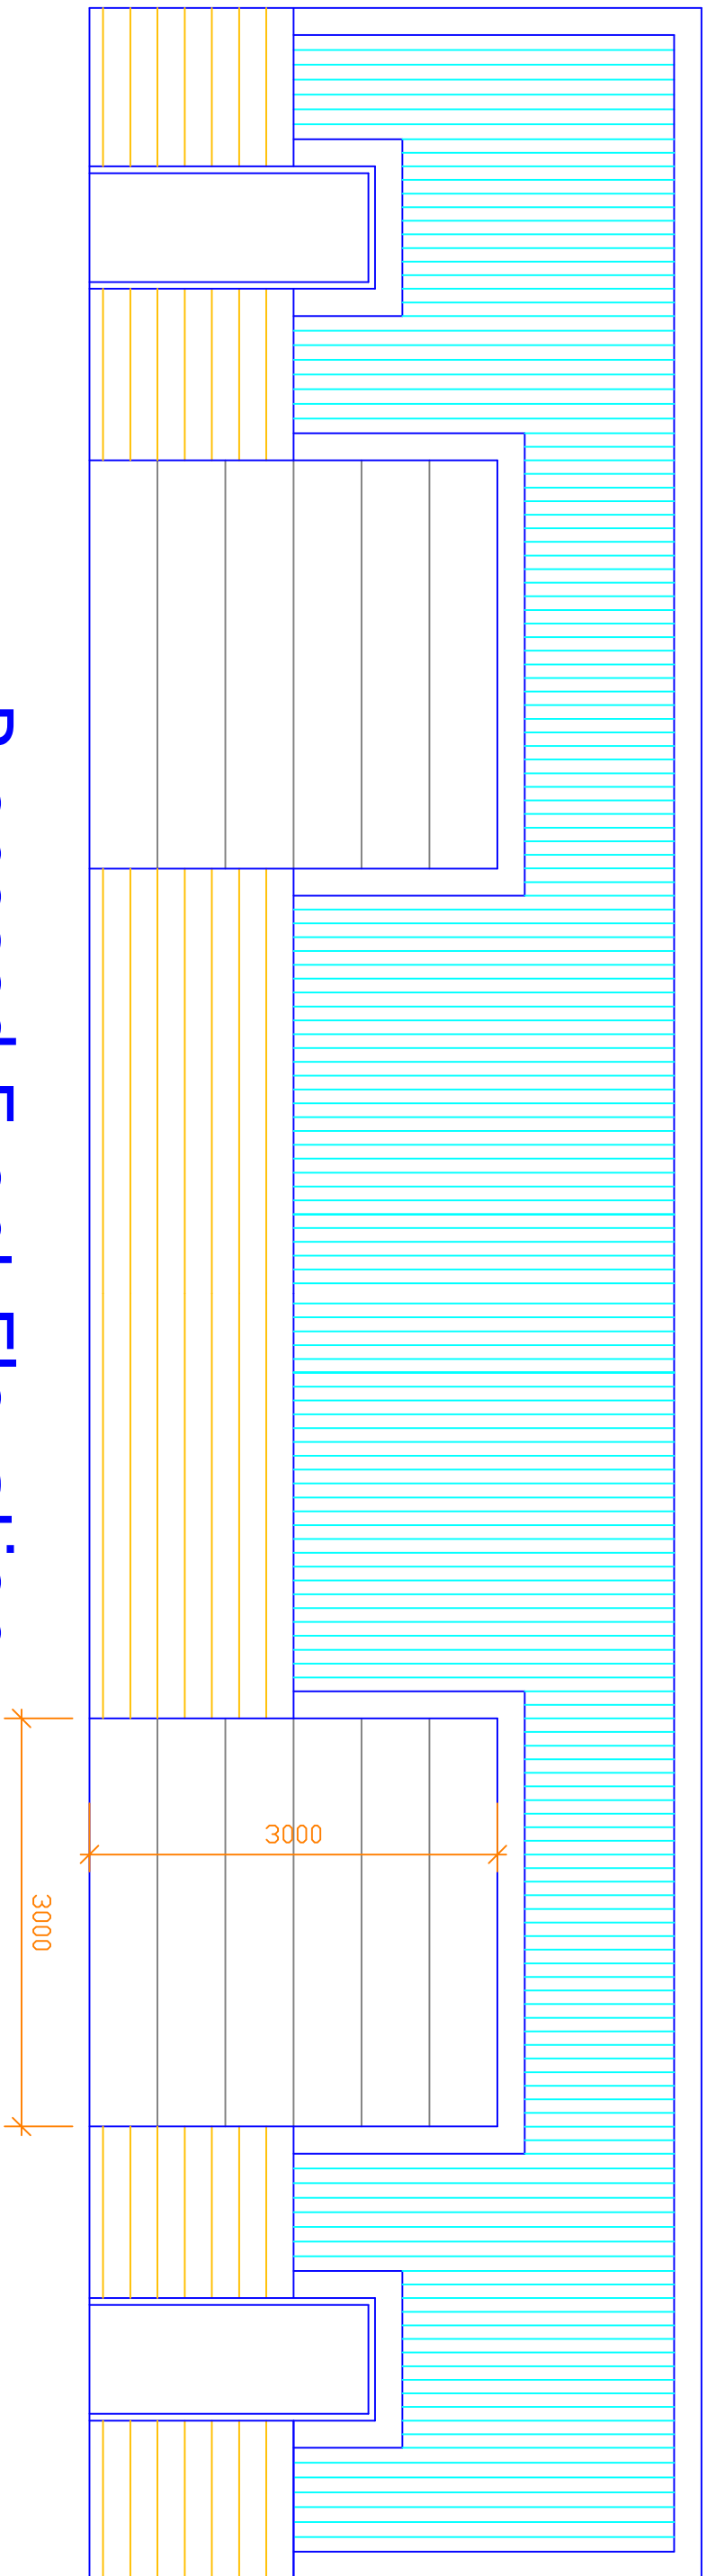

Proposed Front Elevation