



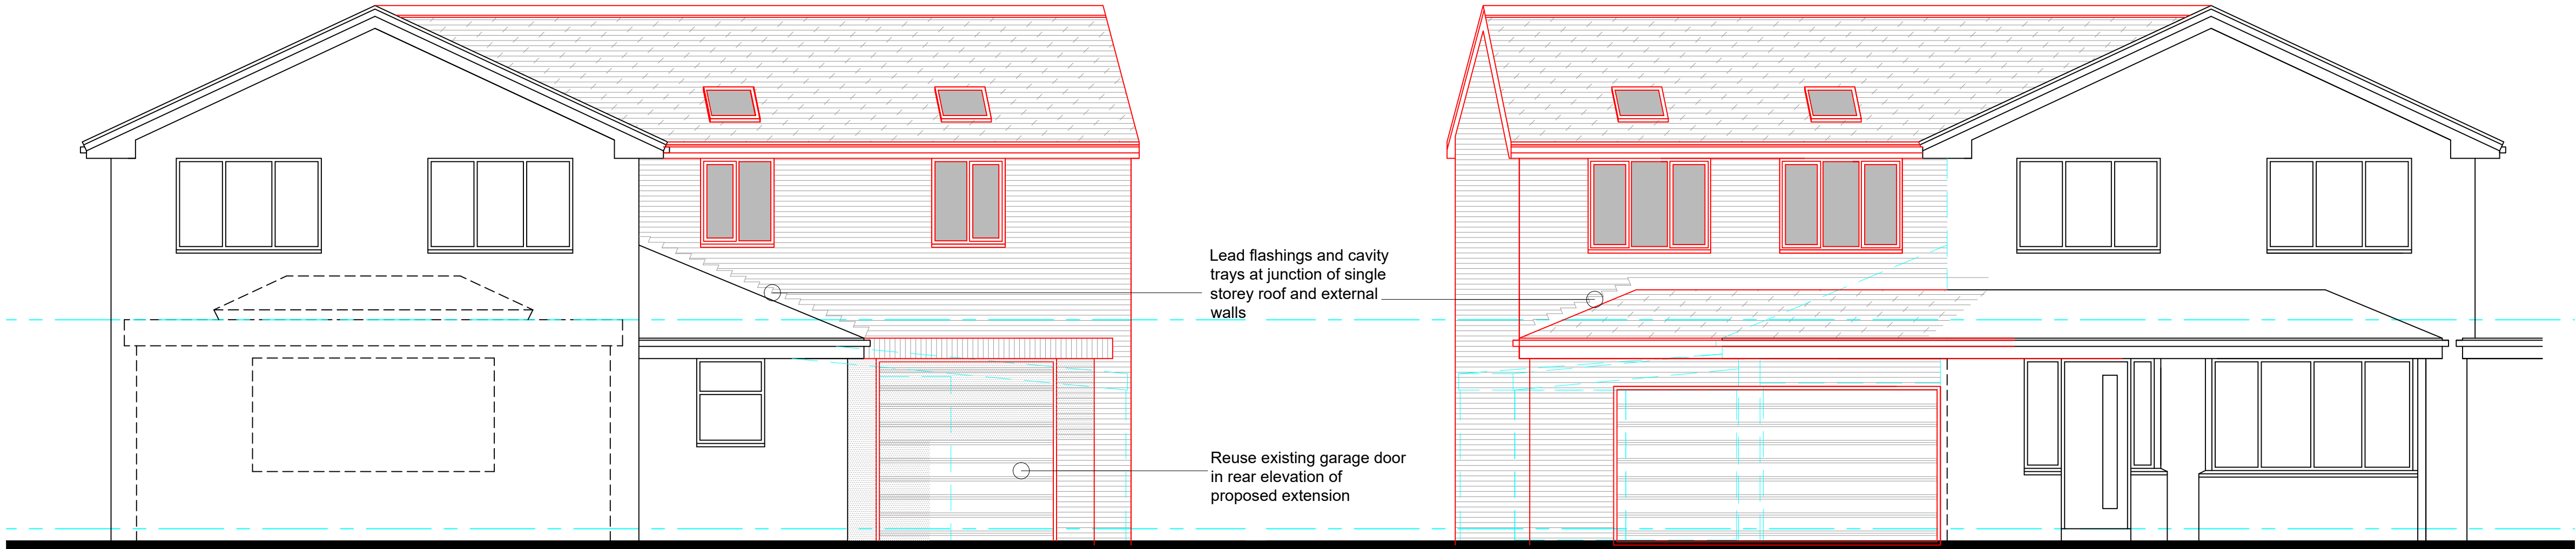


Rear Elevation

Front Elevation


Location Plan 1:1250

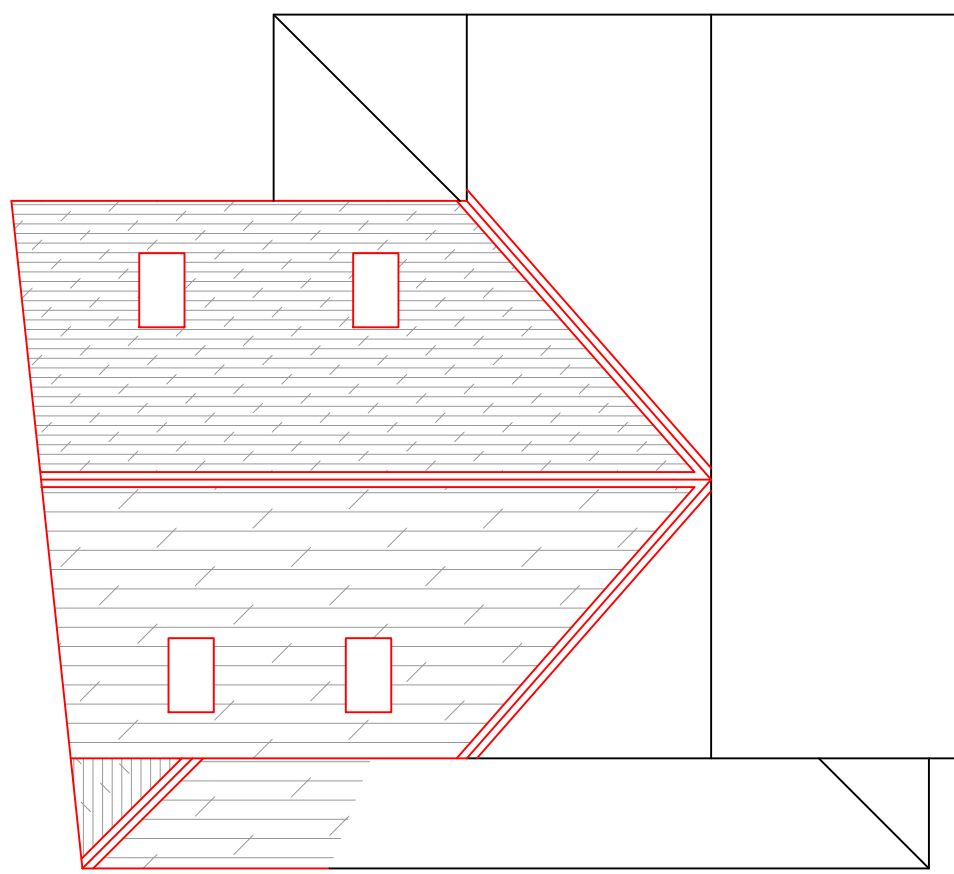


Roof Plan 1:100

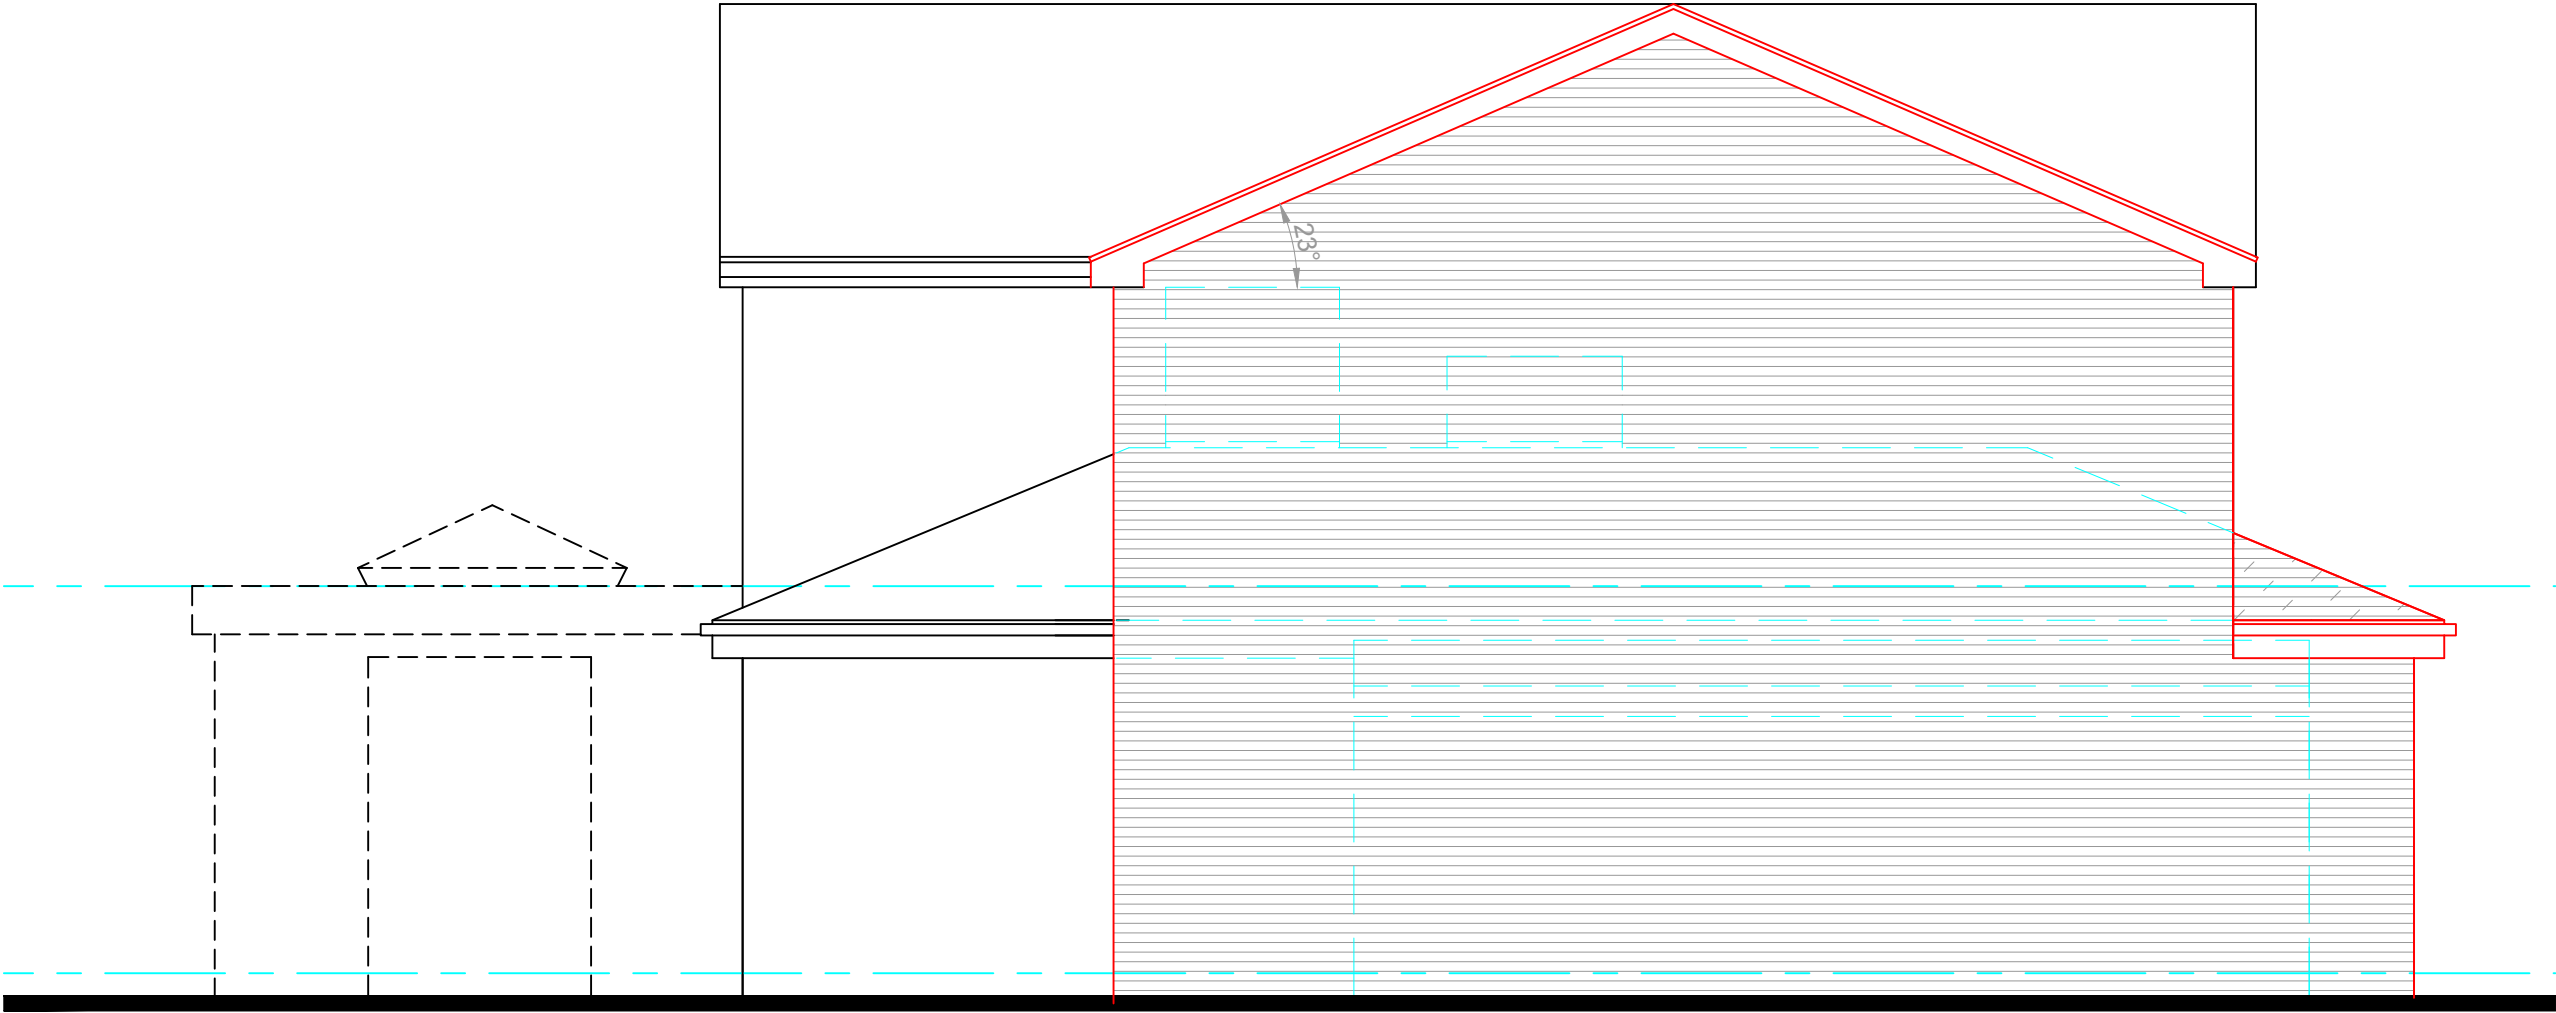


Side Elevation

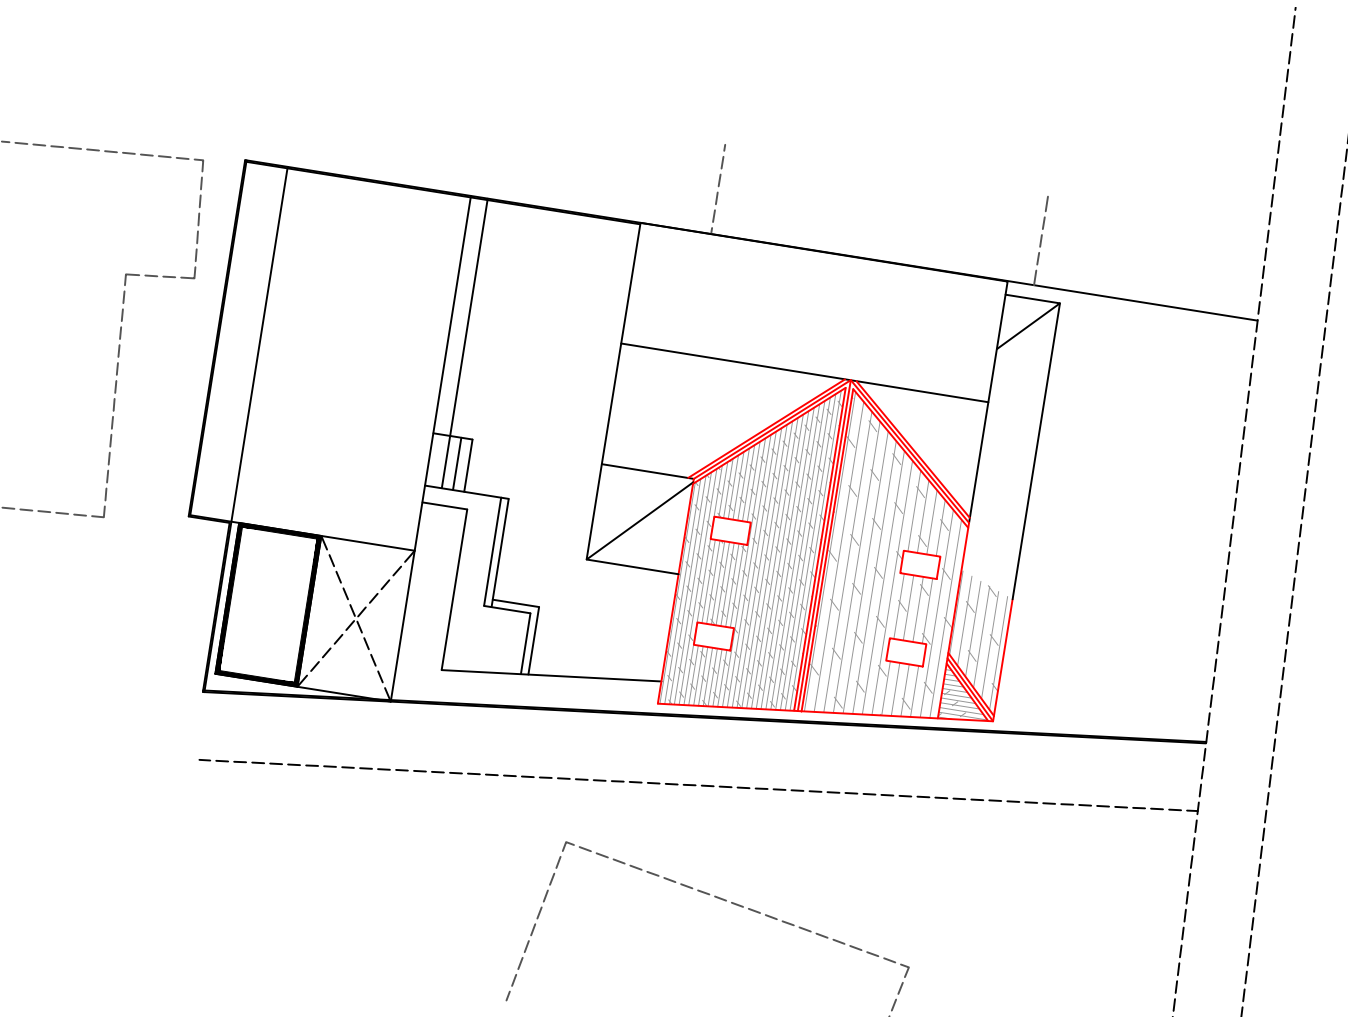

Site Plan 1:200 scale

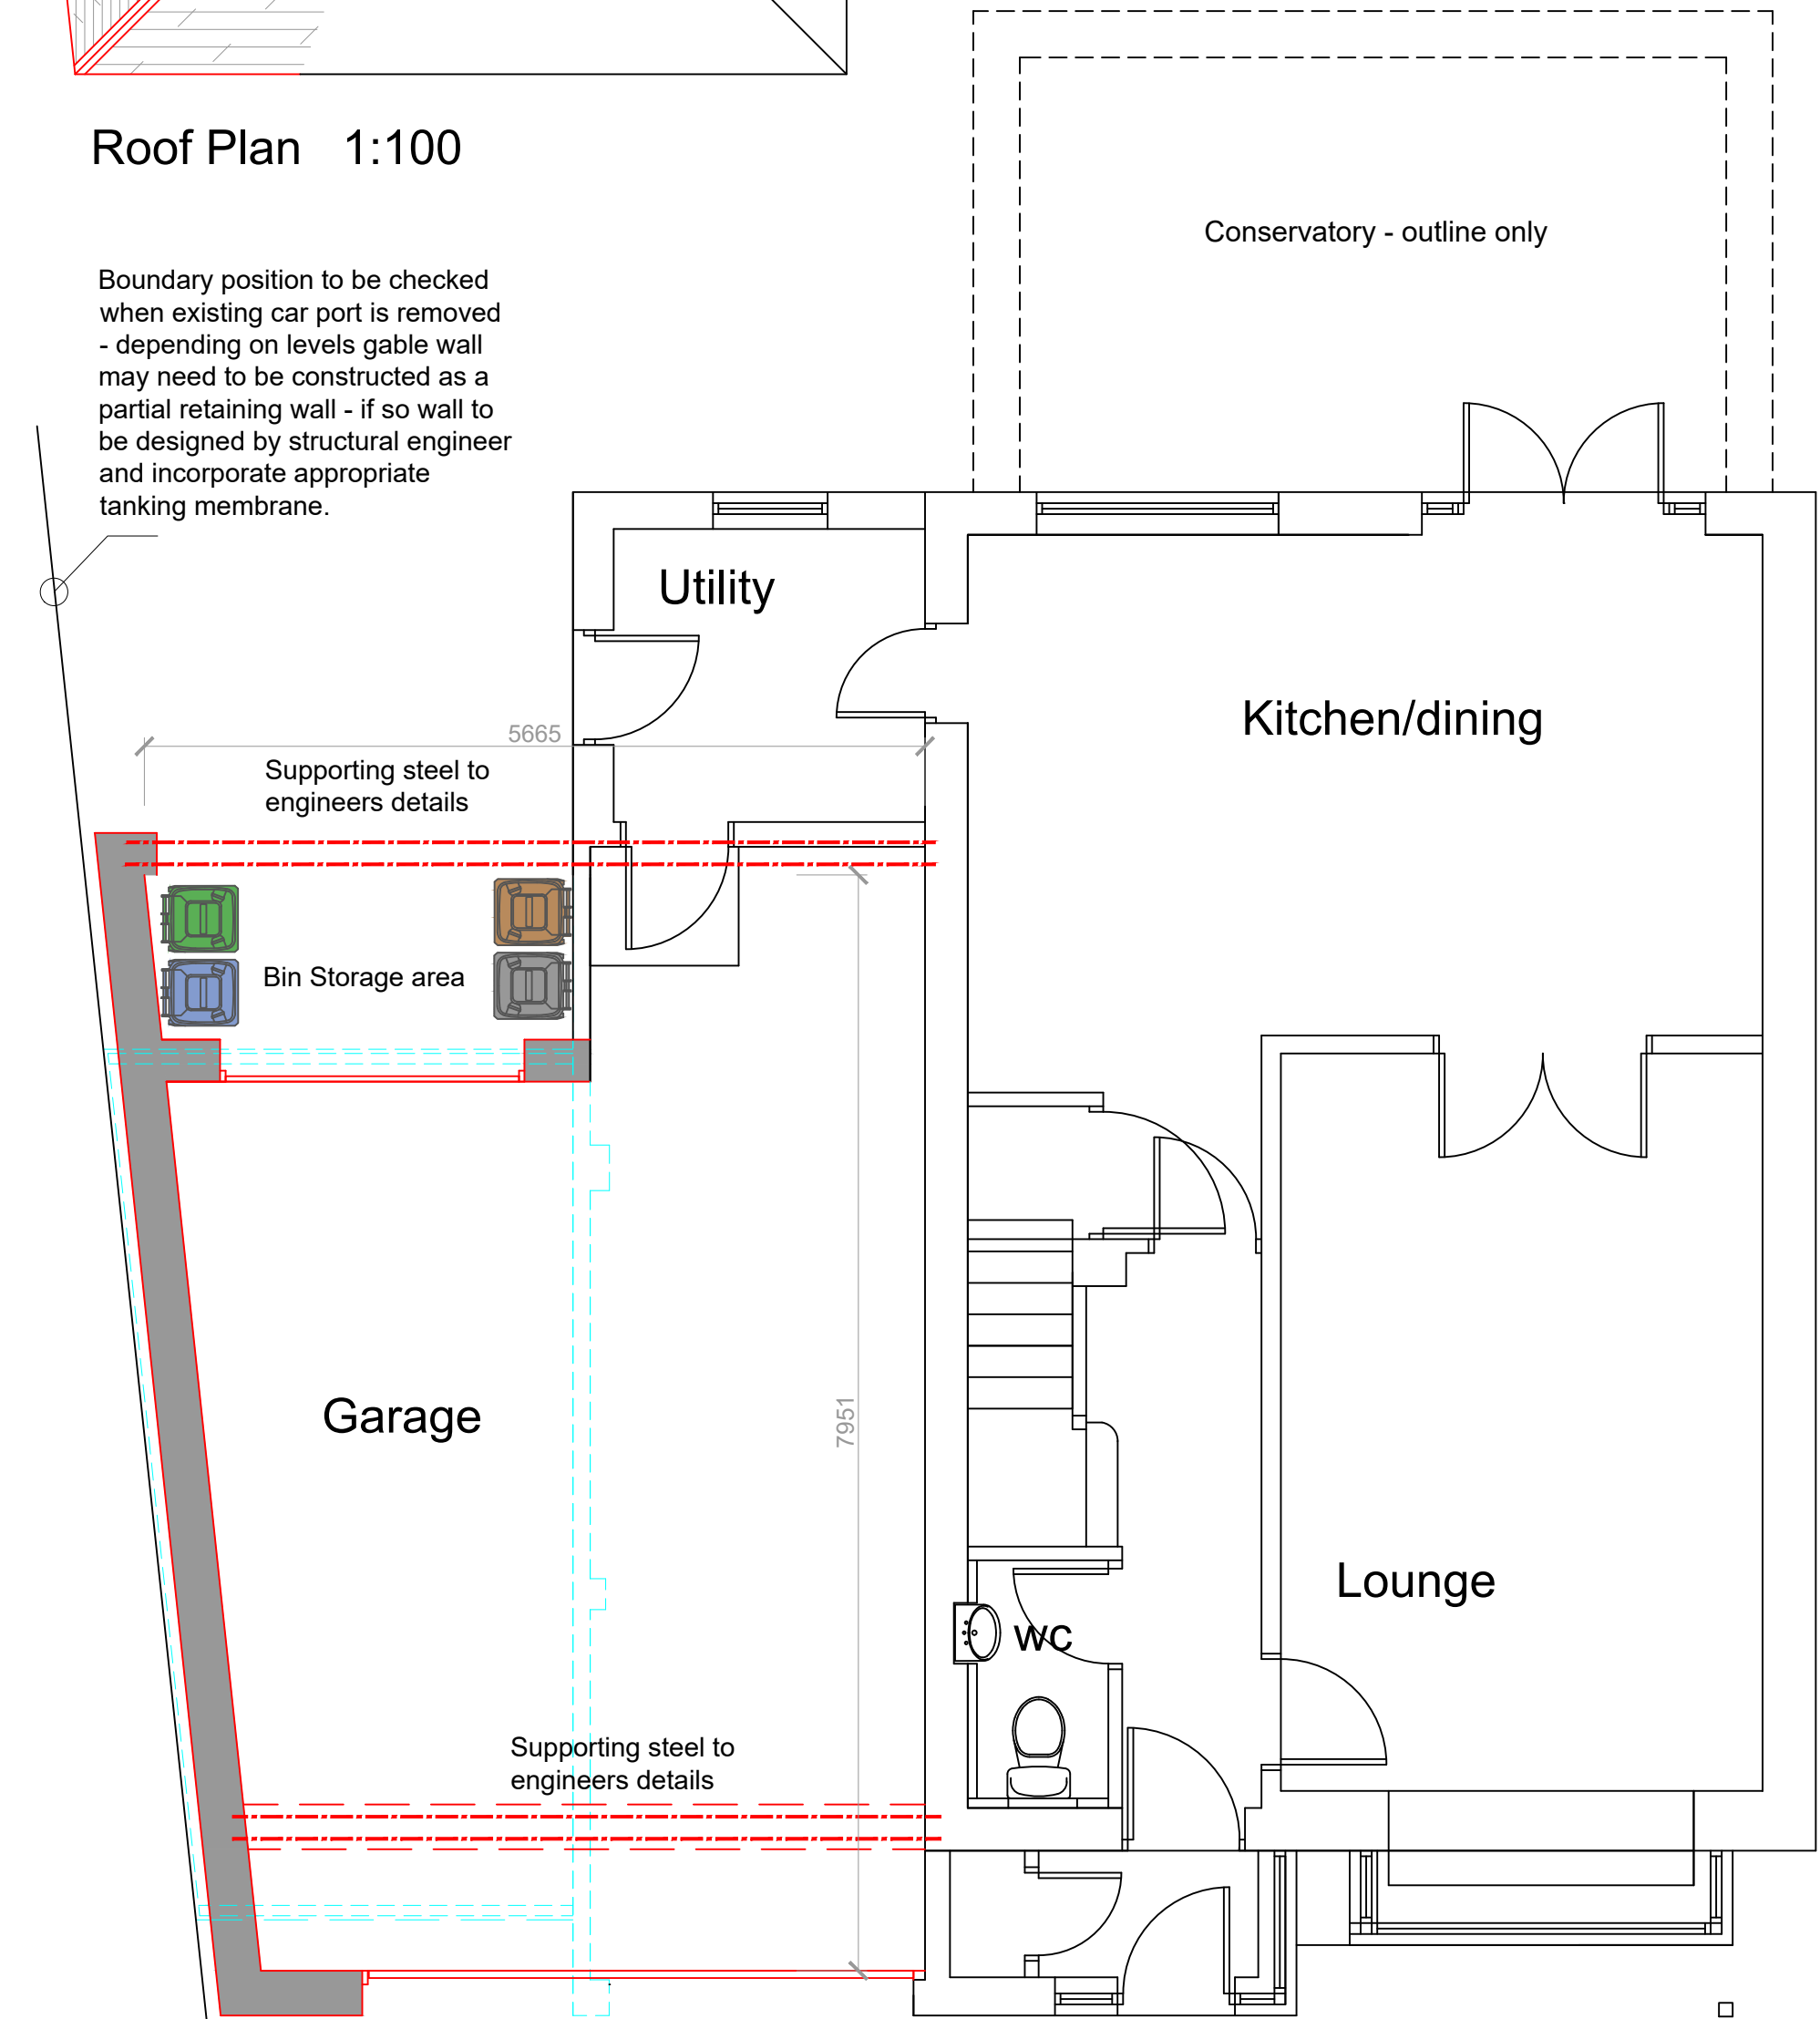

Ground Floor Plan

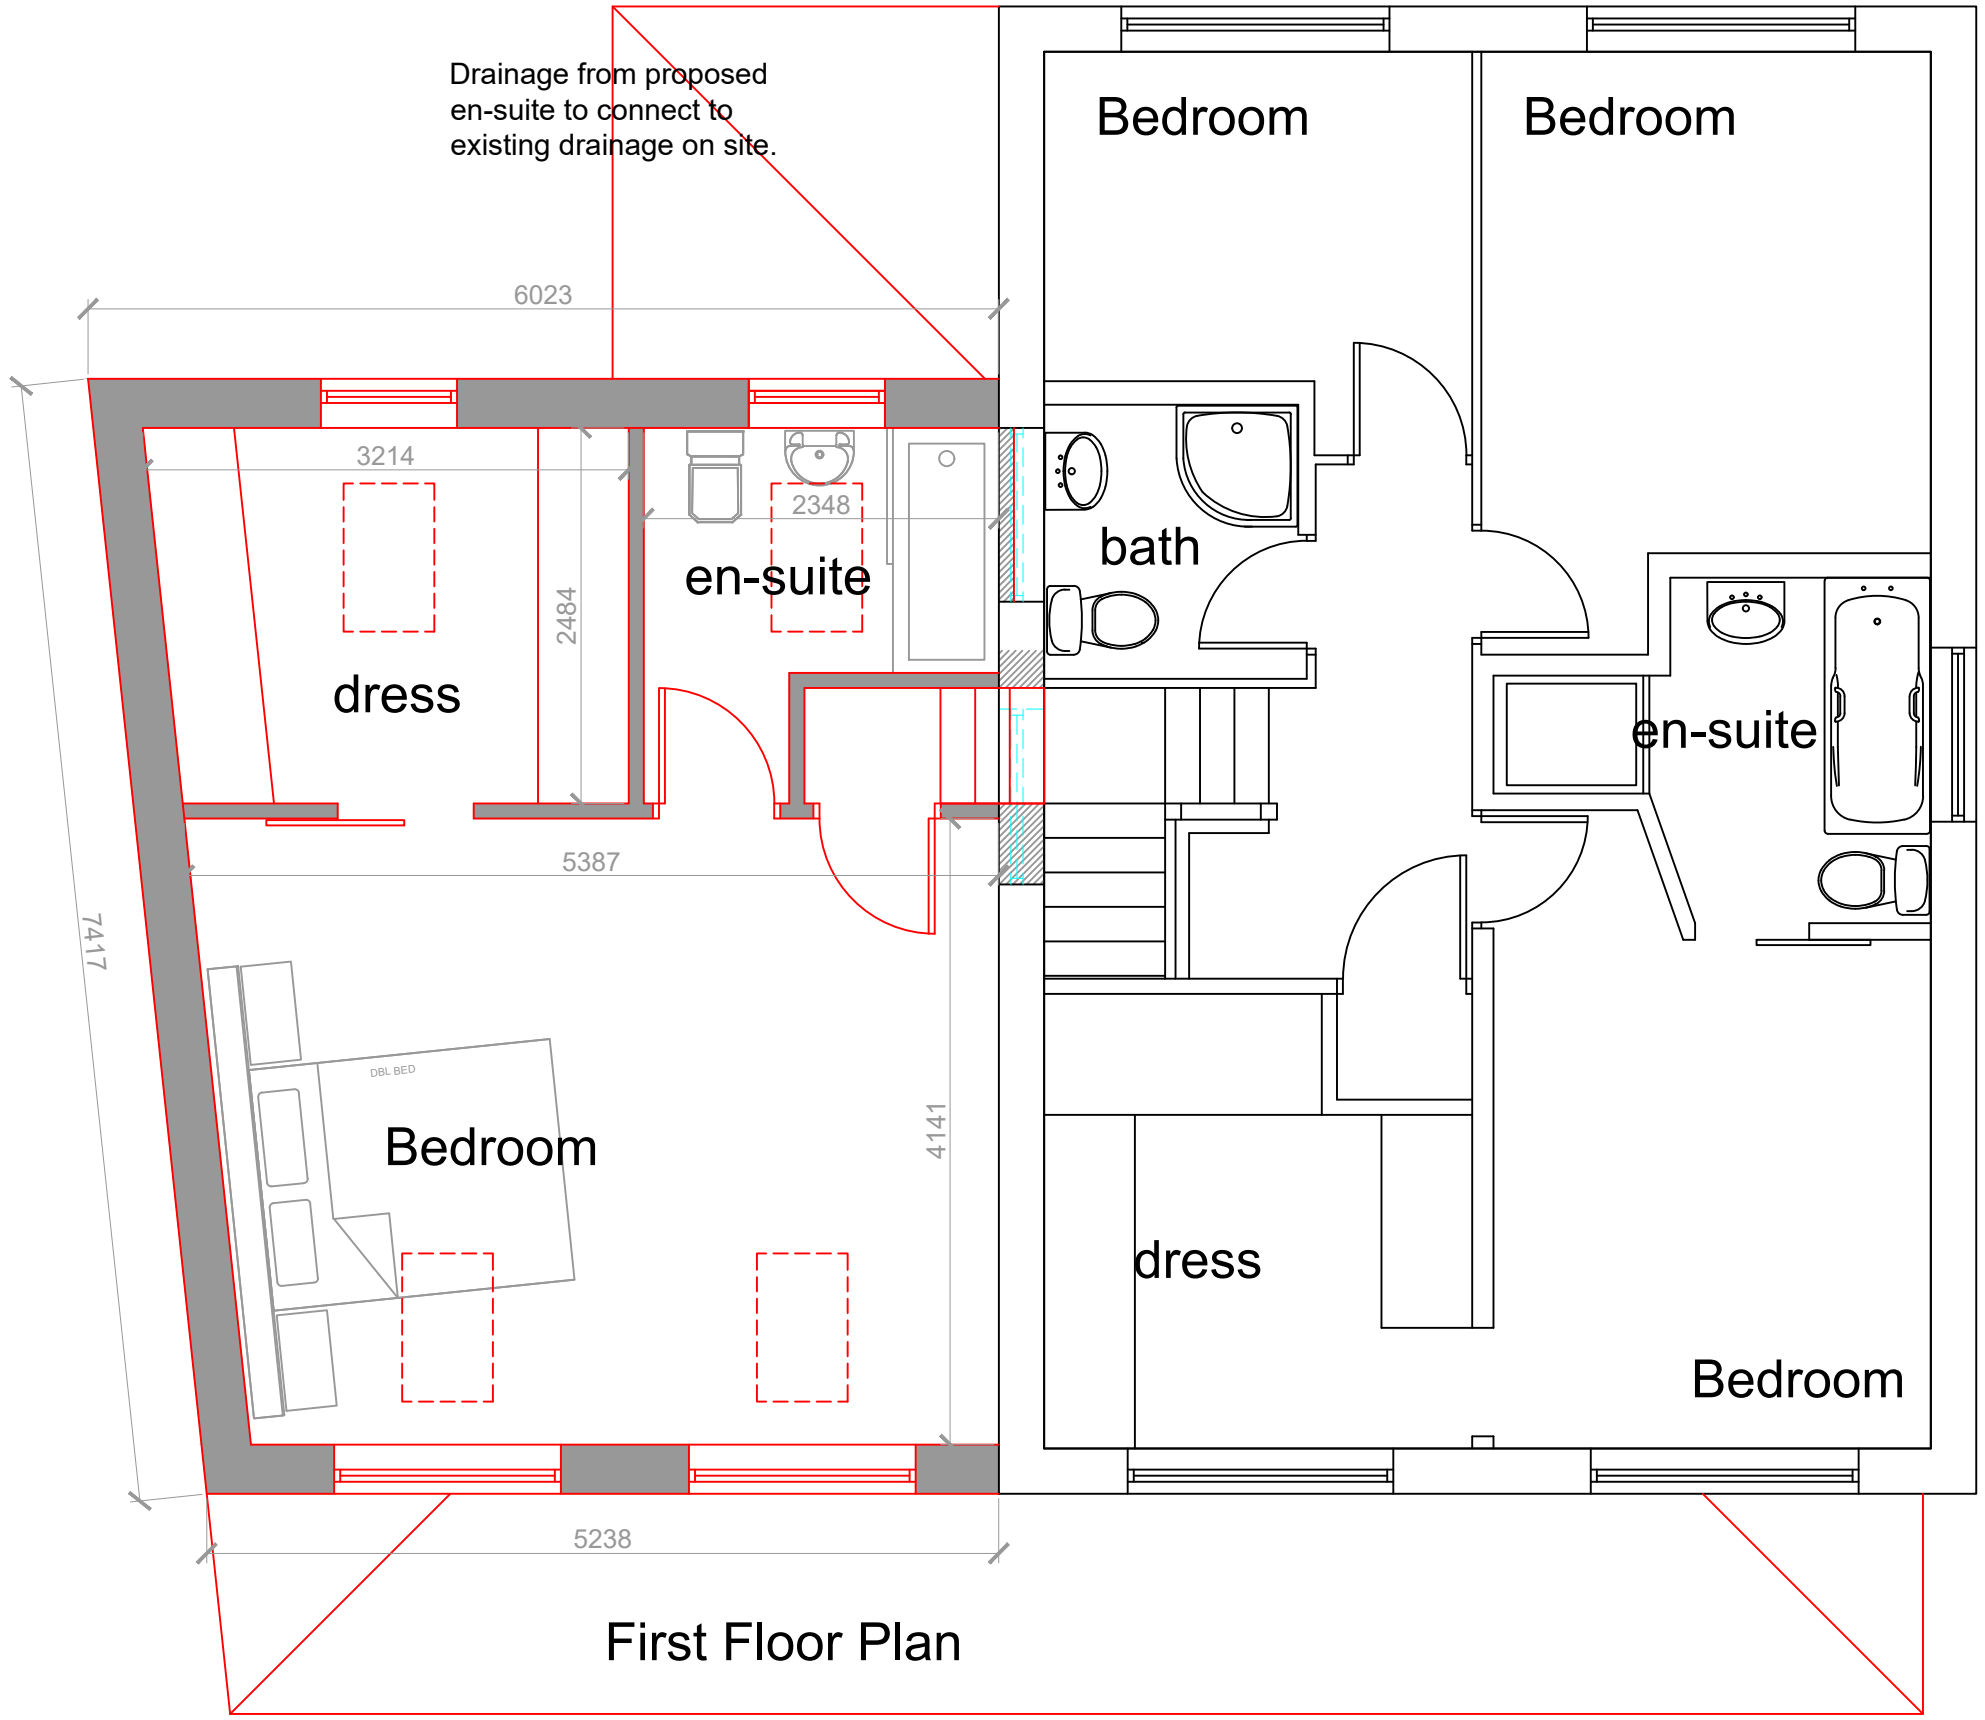

First Floor Plan

- General Notes;**
- Facing brickwork to outer walls to match existing.
 - Roofing tiles to suit roof pitch to match existing roof
 - UPVC double glazed windows to match existing.
 - Insulated garage door.
 - Velux rooflights with fitting kit suitable for roof pitch.

A	4-4-22	Information added as requested by L.A.
rev:	date:	description



AJ COCKER ASSOCIATES

CHARTERED BUILDING SURVEYORS

New Century House

176 Drake Street

Rochdale

OL16 1UP

Tel: 01706 764880

Fax: 01706 764881

www.ajcockerassociates.co.uk

mail@ajcockerassociates.co.uk



RICS

the mark of
property
professionalism
worldwide

Project:		scale: 1:50
49 Grantham Drive, Bury		date: Feb 22
Proposals		drawn: NL
Client: Mr. H. Mercer		Dwg. Nr. M430-02-A