




Project Title: Euro Garages
Starbucks Pilsworth (Visual)
GS9879

Sign Location Plan

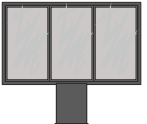

- 3 9M Totem 
- 4 Drive Thru Directional 
- 5 Height Restrictor 
- 6 Single Menu 
- 7 Drive Through Canopy 
- 8 Triple Menu 
- 9 No Entry/Thank You Directional 
- 10 Drive Thru Letters
 2 off required 
- 11 355 Wordmark 
- 12 1500mm Roundel
 2 off required 
- 13 250 Wordmark 
- 14 Window Manifestations ● ● ●

CUSTOMER/SITE			PROJECT/PRODUCT		
EURO GARAGES - PILSWORTH			STARBUCKS DRIVE THRU		
JOB N°	SCALE	PAGE SIZE	PAGE N°	all dimensions are in mm unless otherwise stated	
C-GS9879-01	1:250	A3	2 / 18		
REV	FIRST ISSUE		DATE	01/06/2023	DRAWN BY
					K C

Perspective Site CGI




All images displayed have reduced resolution to manage document file size


Steel Grade & Condition used S355JR or 235
Weld size 6mm fillet
Execution Class EXC 2

CUSTOMER/SITE			PROJECT/PRODUCT		
EURO GARAGES - PILSWORTH			STARBUCKS DRIVE THRU		
JOB N°	SCALE	PAGE SIZE	PAGE N°	all dimensions are in mm unless otherwise stated	
C-GS9879-01	1:200	A3	3 /18		
REV	FIRST ISSUE		DATE	01/06/2023	DRAWN BY
					K C

Elevations

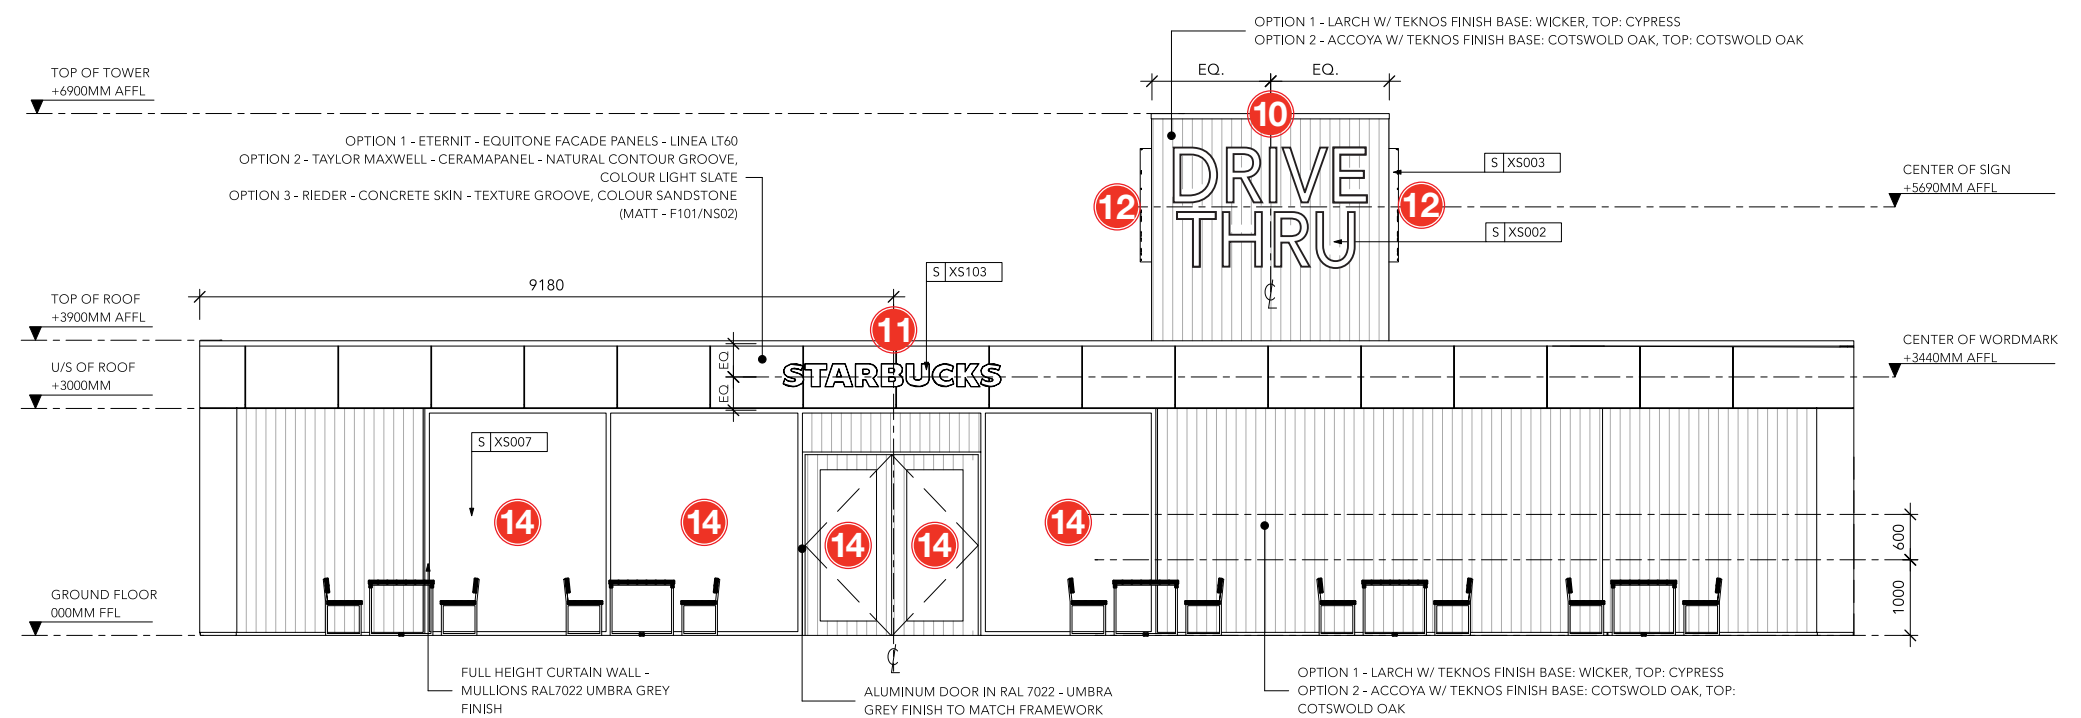

FRONT ELEVATION

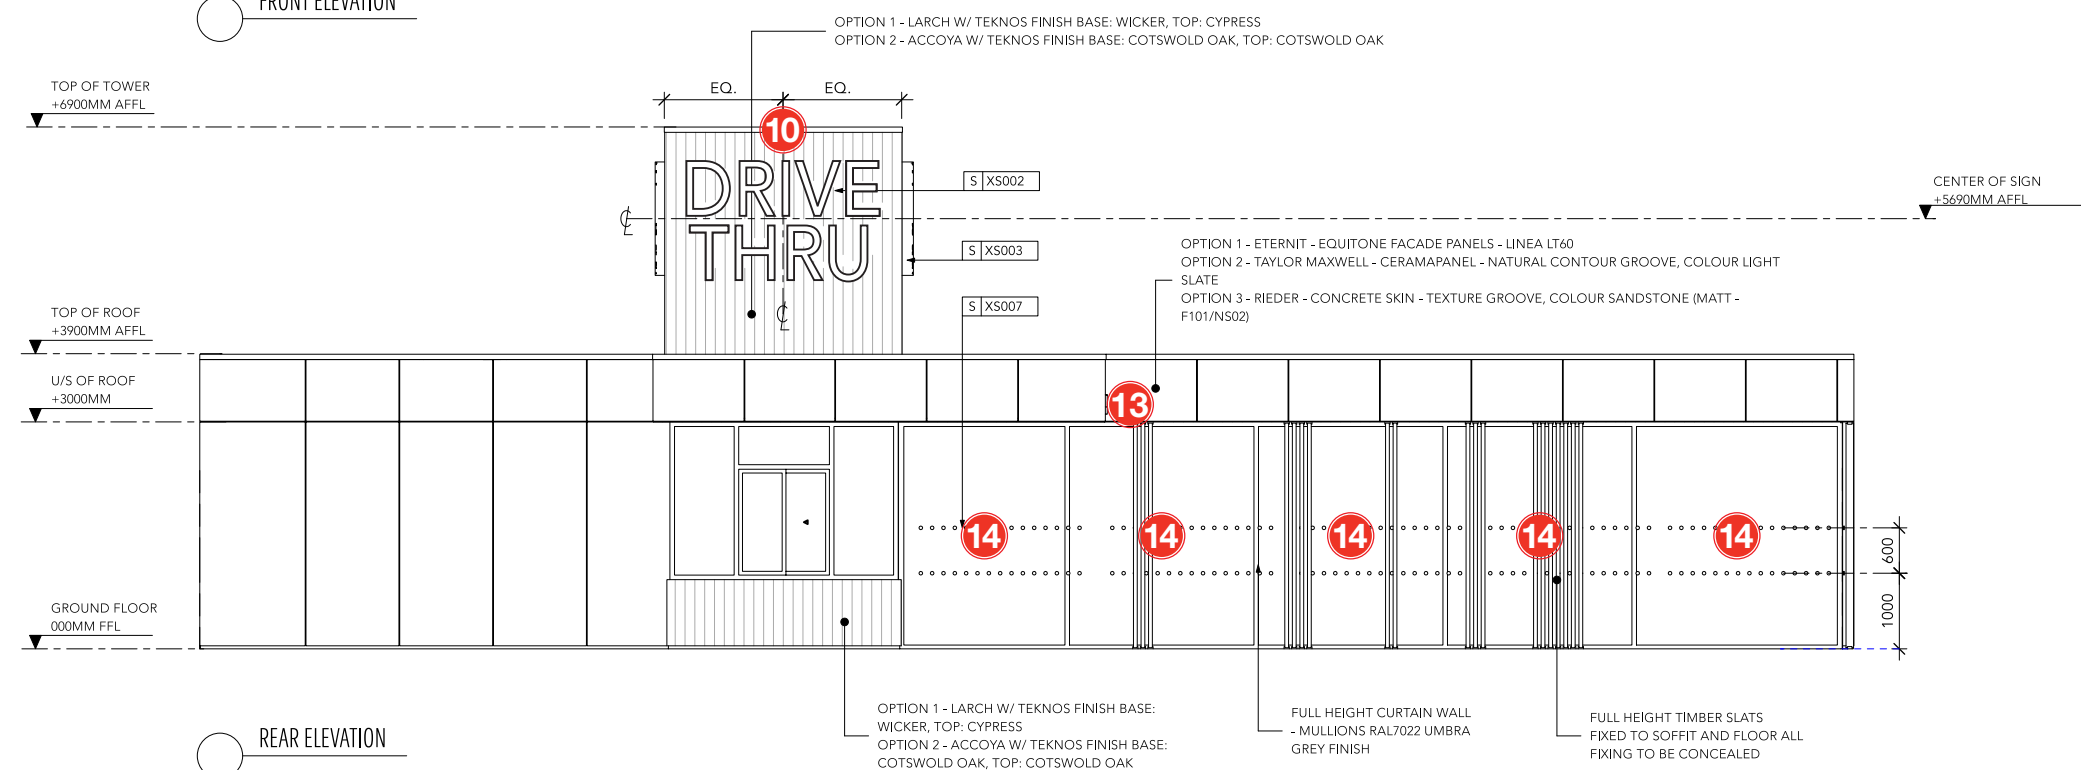

REAR ELEVATION

10 Drive Thru Letters
2 off required

DRIVE
THRU

11 355 Wordmark

STARBUCKS

12 1500mm Roundel
2 off required



13 250 Wordmark


STARBUCKS

14 Window Manifestations



All images displayed have reduced resolution to manage document file size

Elevations

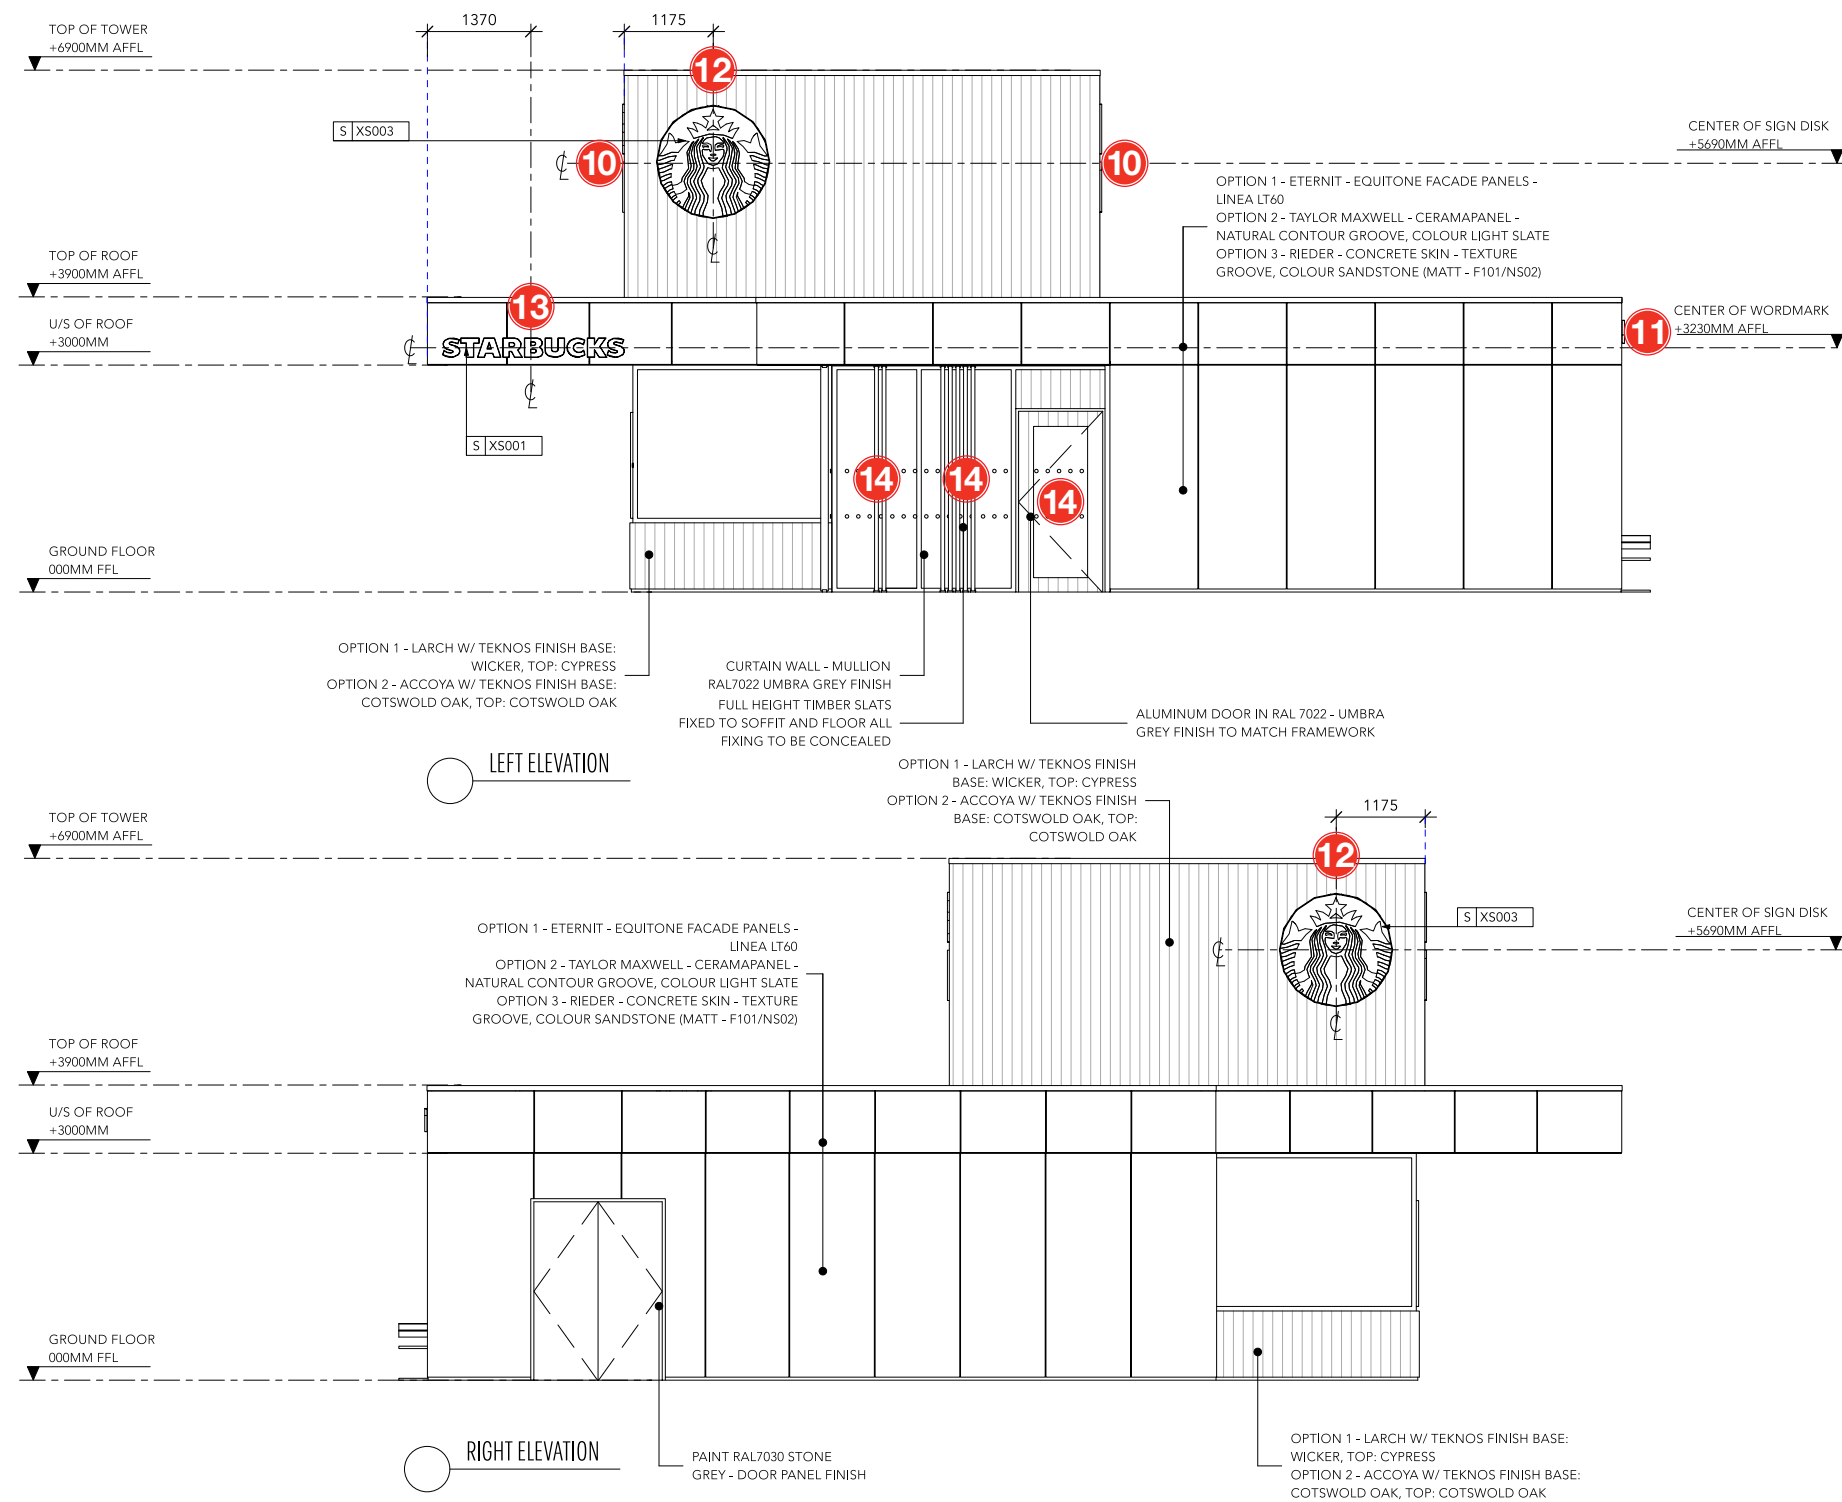

- 10 Drive Thru Letters 2 off required
- 11 355 Wordmark
- 12 1500mm Roundel 2 off required
- 13 250 Wordmark
- 14 Window Manifestations

DRIVE
THRU

STARBUCKS



STARBUCKS

All images displayed have reduced resolution to manage document file size

CUSTOMER/SITE			PROJECT/PRODUCT		
EURO GARAGES - PILSWORTH			STARBUCKS DRIVE THRU		
JOB N°	SCALE	PAGE SIZE	PAGE N°	all dimensions are in mm unless otherwise stated	
C-GS9879-01	1:100	A3	5 /18		
REV	FIRST ISSUE		DATE	01/06/2023	DRAWN BY
					K C

Architects CGIs



VIEW AT DT ENTRANCE



VIEW AT ORDER POINT



VIEW AT PICK UP POINT





VIEW AT PARKING

All images displayed have reduced resolution to manage document file size

CUSTOMER/SITE			PROJECT/PRODUCT		
EURO GARAGES - PILSWORTH			STARBUCKS DRIVE THRU		
JOB N°	SCALE	PAGE SIZE	PAGE N°	all dimensions are in mm unless otherwise stated	
C-GS9879-01	NTS	A3	6 /18		
REV	FIRST ISSUE		DATE	DRAWN BY	
			01/06/2023	K C	

ITEM 3 - 9MTR PYLON SIGN

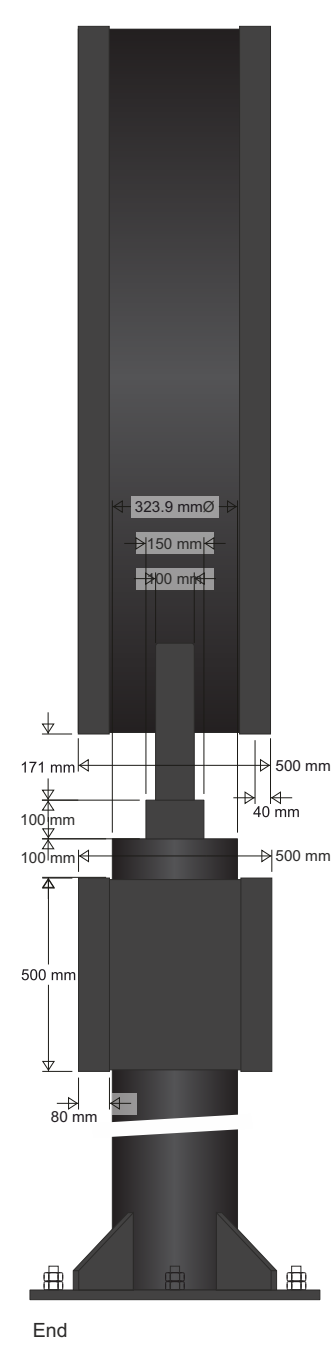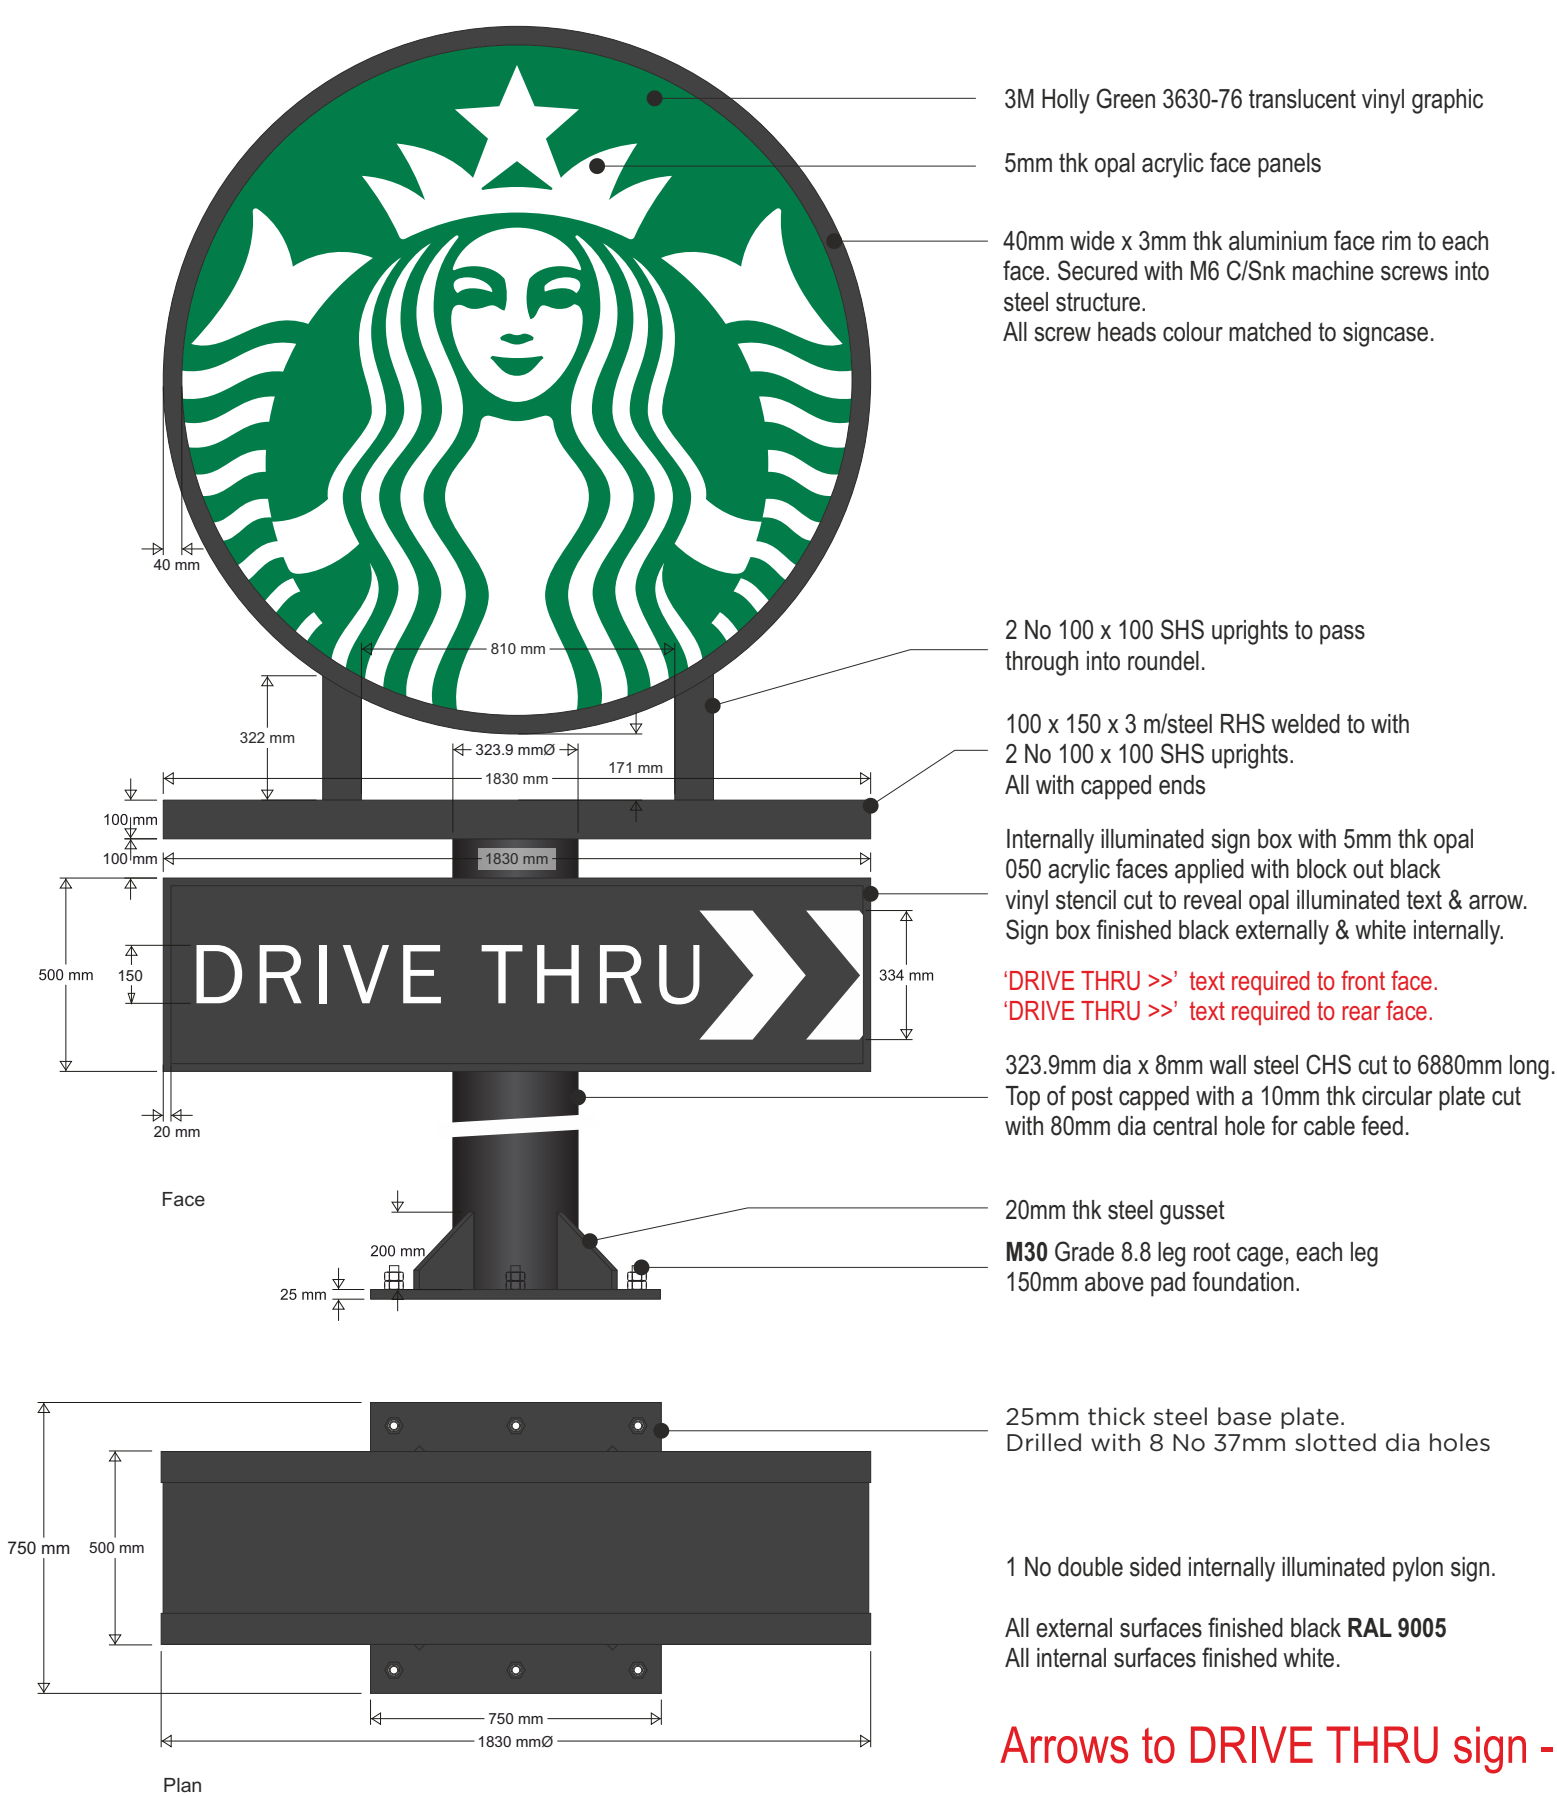

1200mm x 150mm x 100mm x 6mm RHS bar with M24 eyebolts to either end to be temporarily bolted down to top of RHS in sign to allow hoisting into position fully assembled



Photo example

Arrows to DRIVE THRU sign - to be confirmed.




Steel Grade & Condition used S355JR or 235
Weld size 6mm fillet
Execution Class EXC 2

All images displayed have reduced resolution to manage document file size

CUSTOMER/SITE			PROJECT/PRODUCT		
EURO GARAGES - PILSWORTH			STARBUCKS DRIVE THRU		
JOB Nr	SCALE	PAGE SIZE	PAGE Nr	all dimensions are in mm unless otherwise stated	
C-GS9879-01	1:20	A3	7 /18		
REV	FIRST ISSUE		DATE	01/06/2023	DRAWN BY
					K C


Copyright IVC Signs Ltd. No part of this drawing may be copied or reproduced without the express written permission of IVC Signs Ltd.

ITEM 4 - DIRECTIONAL ENTRY SIGN

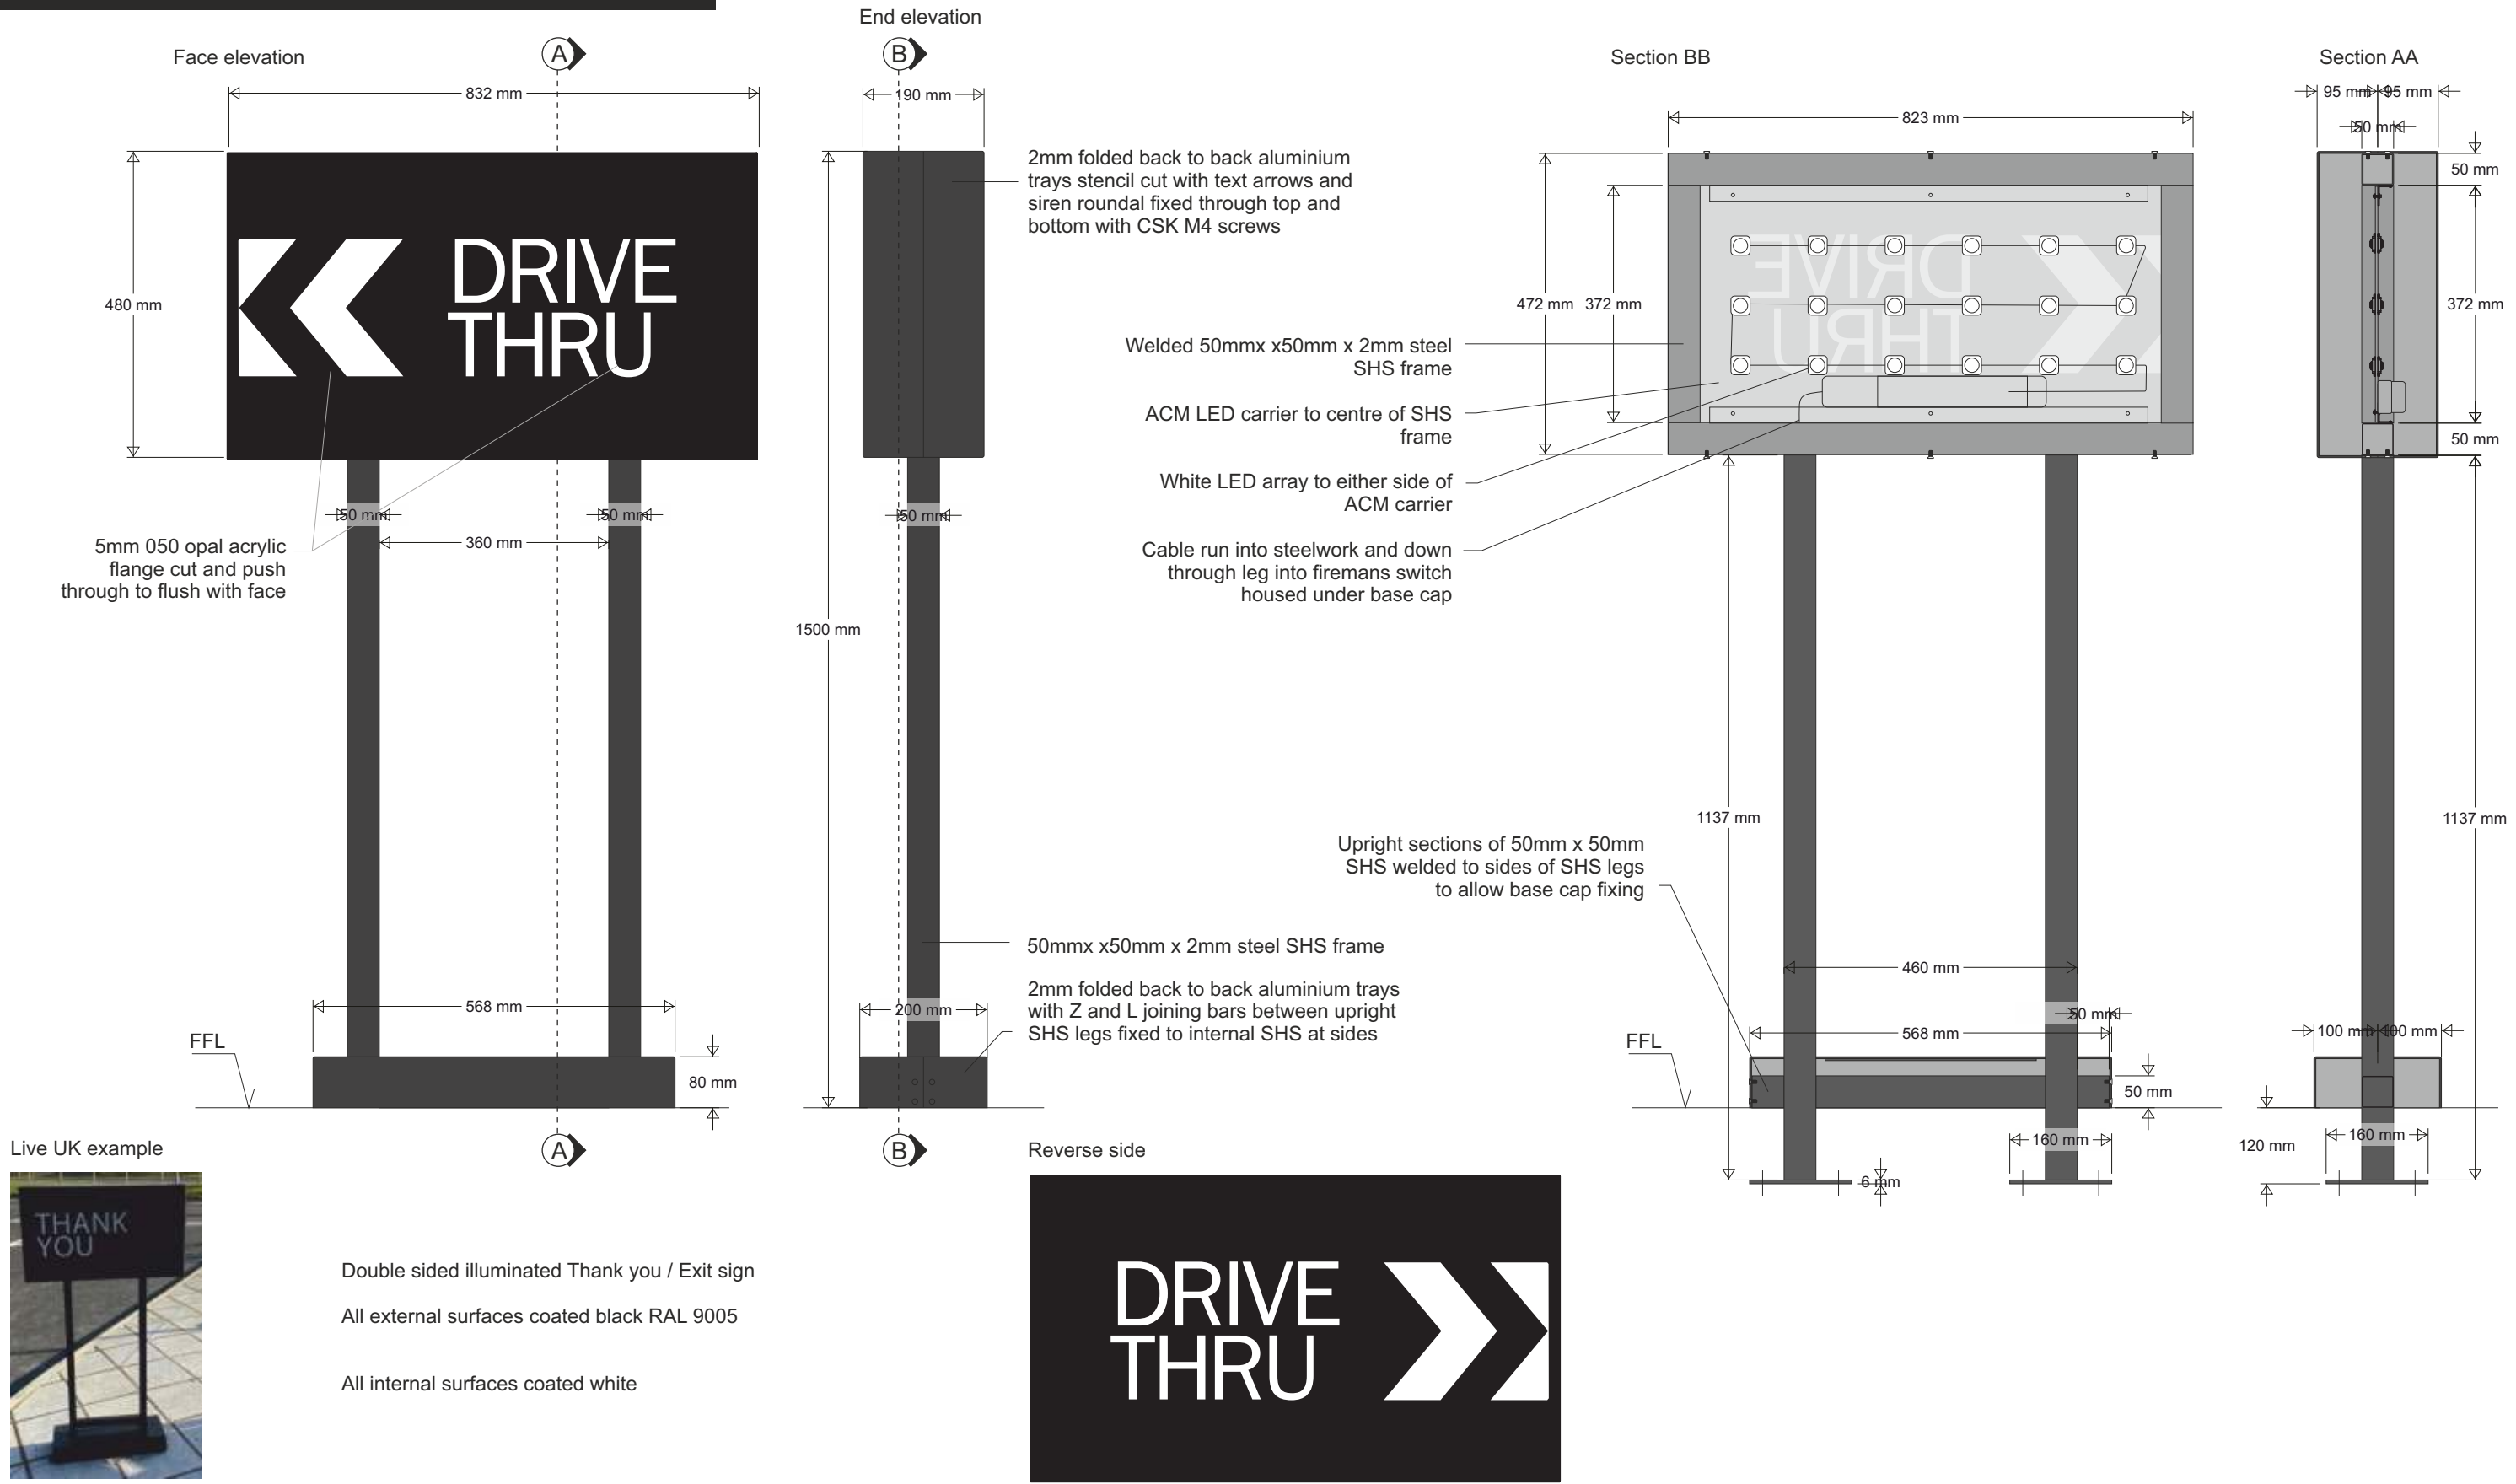

CUSTOMER/SITE			PROJECT/PRODUCT		
EURO GARAGES - PILSWORTH			STARBUCKS DRIVE THRU		
JOB N°	SCALE	PAGE SIZE	PAGE N°	all dimensions are in mm unless otherwise stated	
C-GS9879-01	1:10	A3	8 / 18		
REV	FIRST ISSUE		DATE	01/06/2023	DRAWN BY
					K C

ITEM 5 - HEIGHT RESTRICTOR

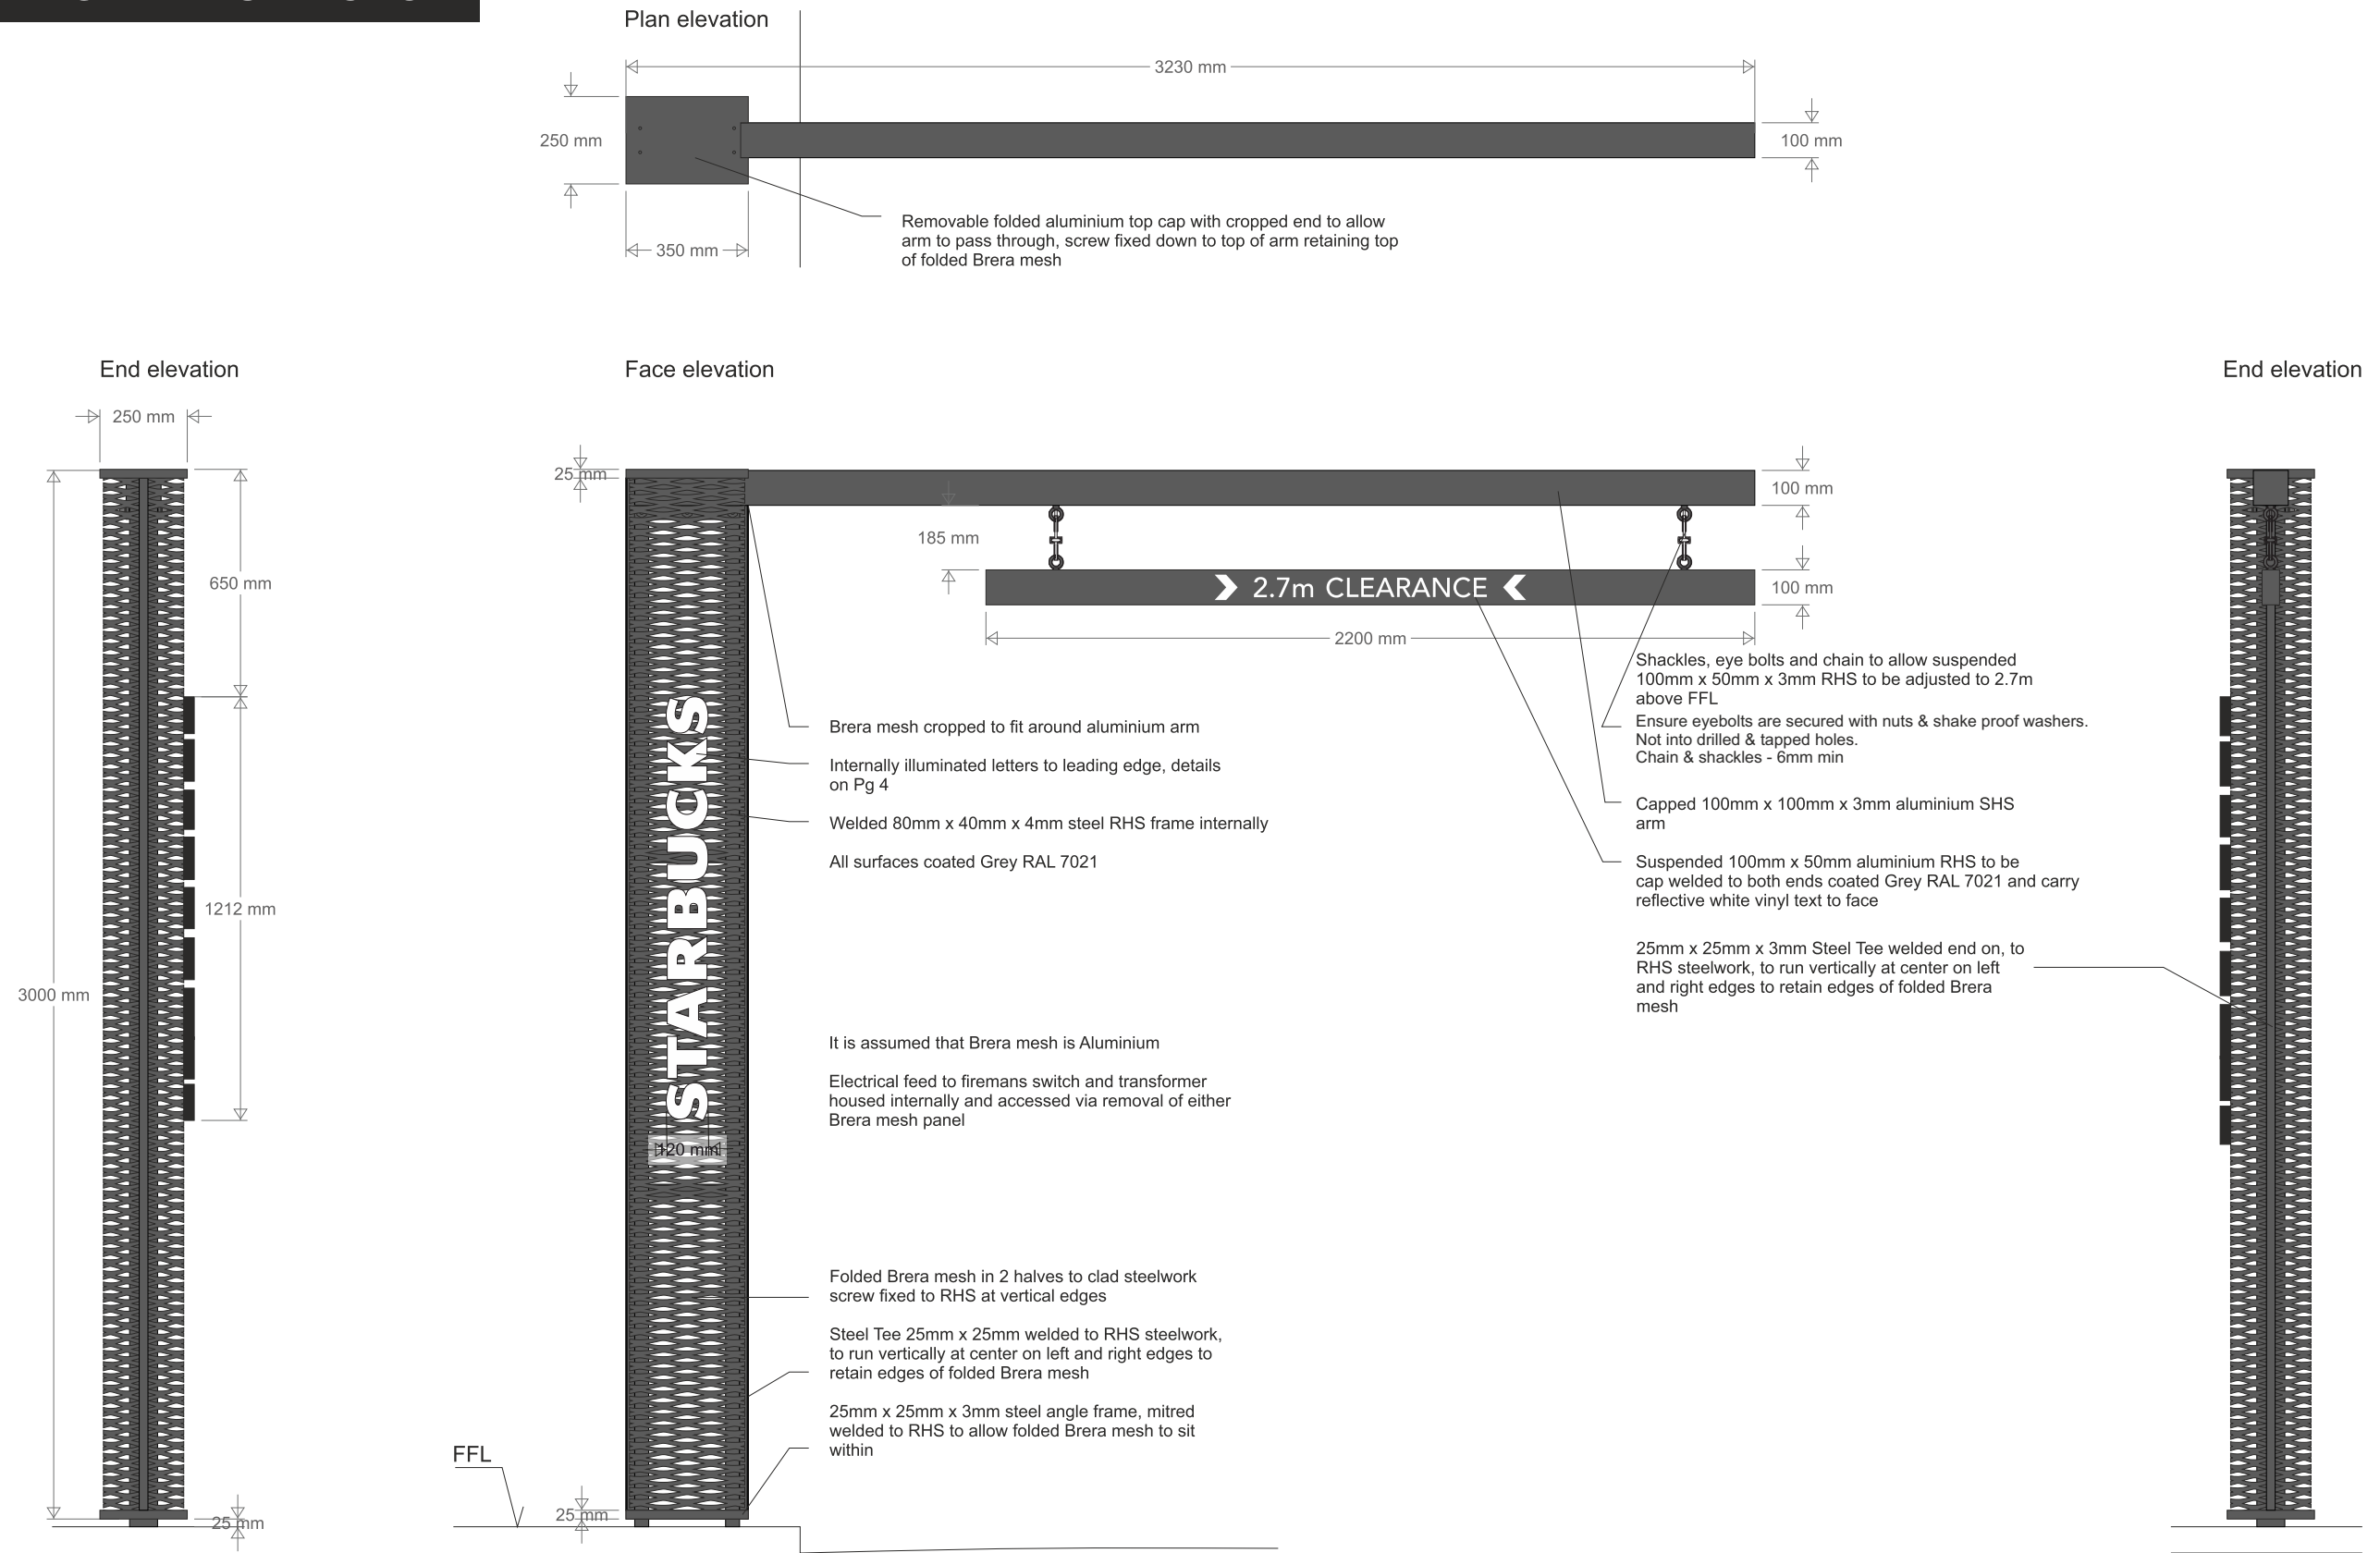


All images displayed have reduced resolution to manage document file size

Steel Grade & Condition used S355JR or 235
Weld size 6mm fillet
Execution Class EXC 2

CUSTOMER/SITE			PROJECT/PRODUCT		
EURO GARAGES - PILSWORTH			STARBUCKS DRIVE THRU		
JOB Nr	SCALE	PAGE SIZE	PAGE Nr	all dimensions are in mm unless otherwise stated	
C-GS9879-01	1:20	A3	9 /18		
REV	FIRST ISSUE		DATE	01/06/2023	DRAWN BY
					K C

ITEM 6 - PRE MENU BOARD

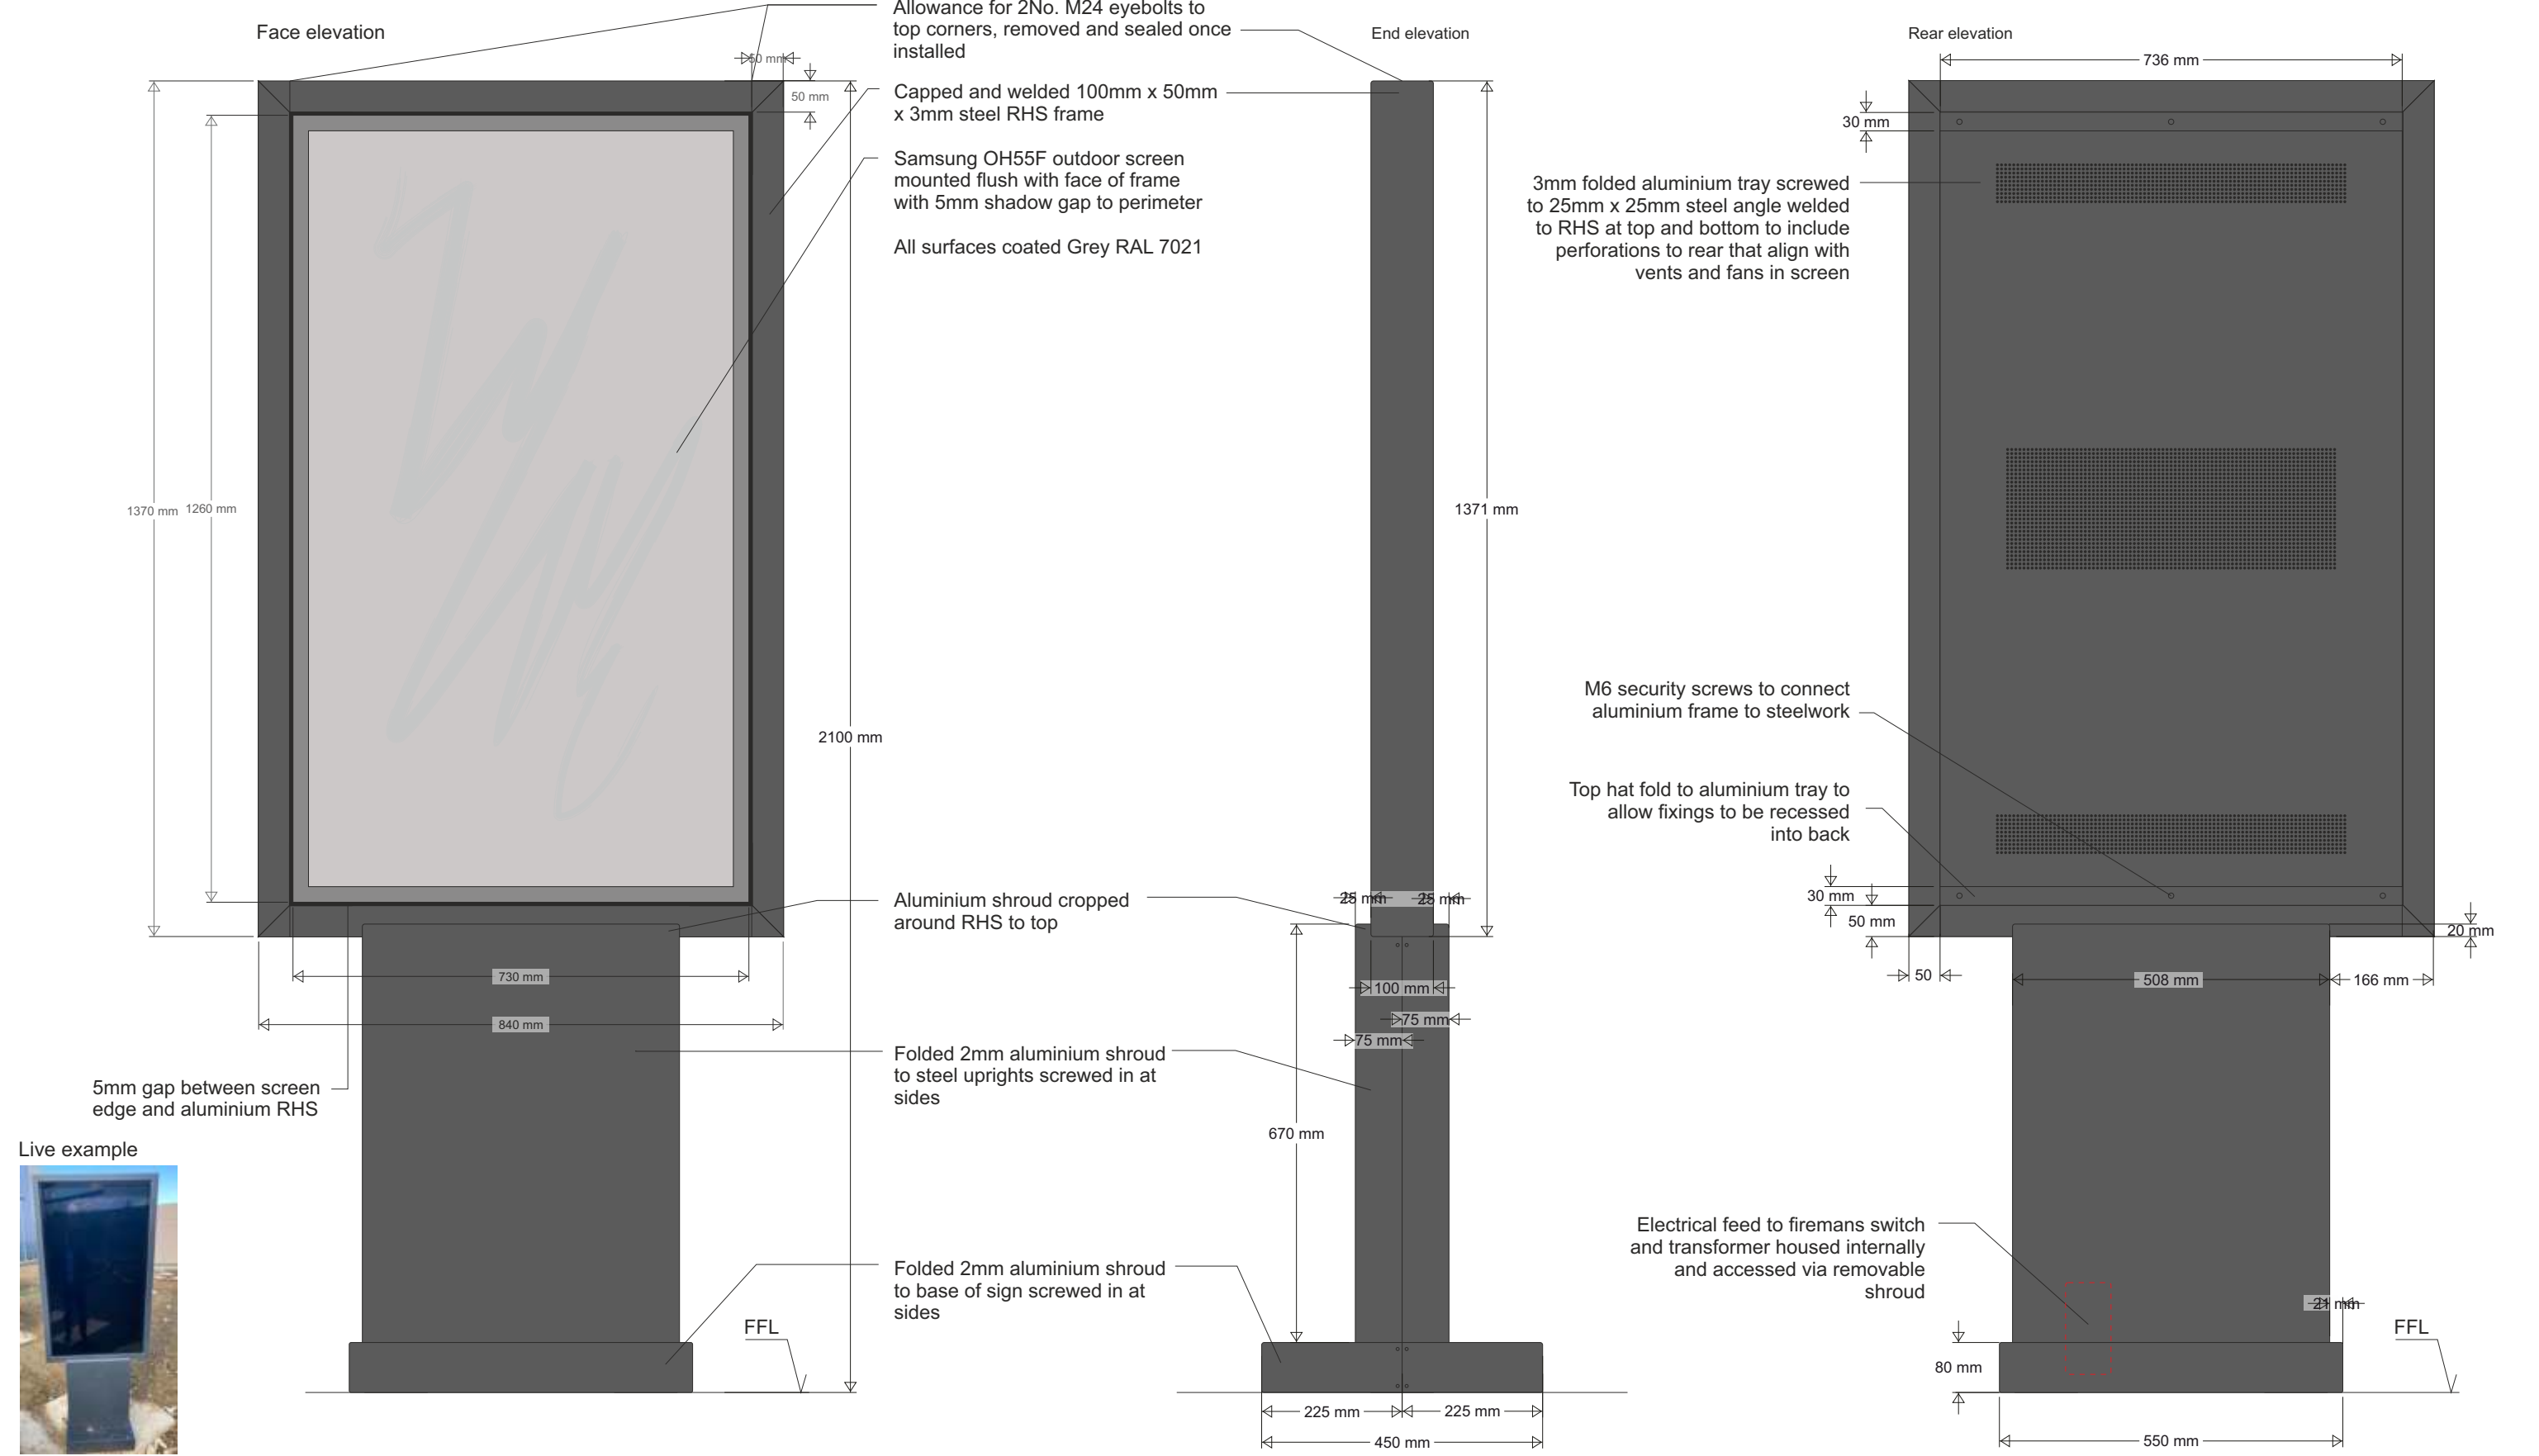

All images displayed have reduced resolution to manage document file size


Steel Grade & Condition used S355JR or 235
Weld size 6mm fillet
Execution Class EXC 2

CUSTOMER/SITE			PROJECT/PRODUCT		
EURO GARAGES - PILSWORTH			STARBUCKS DRIVE THRU		
JOB N°	SCALE	PAGE SIZE	PAGE N°	all dimensions are in mm unless otherwise stated	
C-GS9879-01		A3	10/18		
REV	FIRST ISSUE		DATE	01/06/2023	DRAWN BY K C


ITEM 7 - ORDER CANOPY




Plan elevation

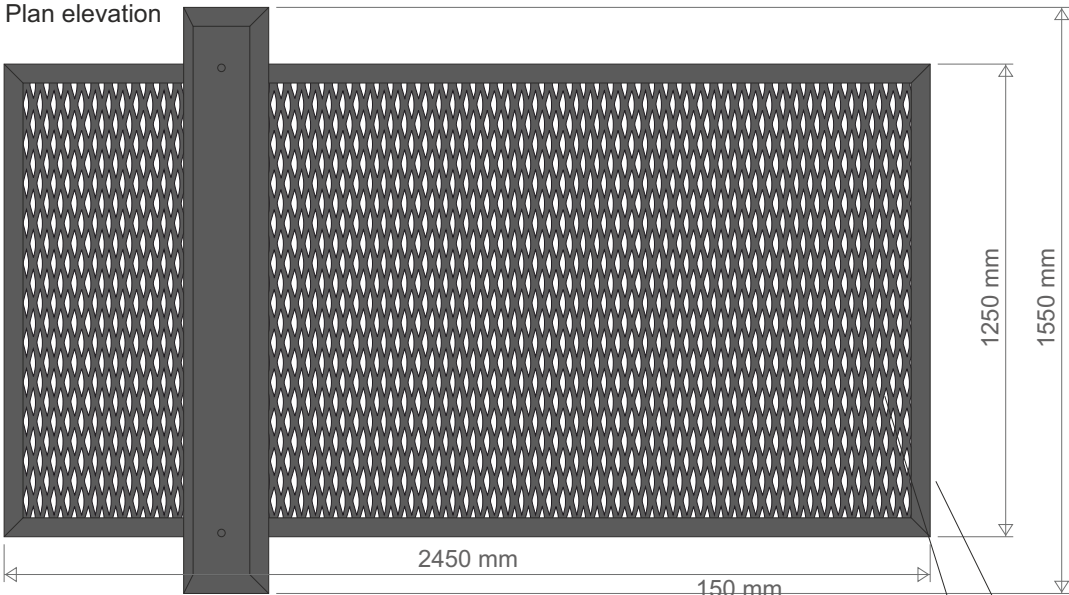


Face elevation

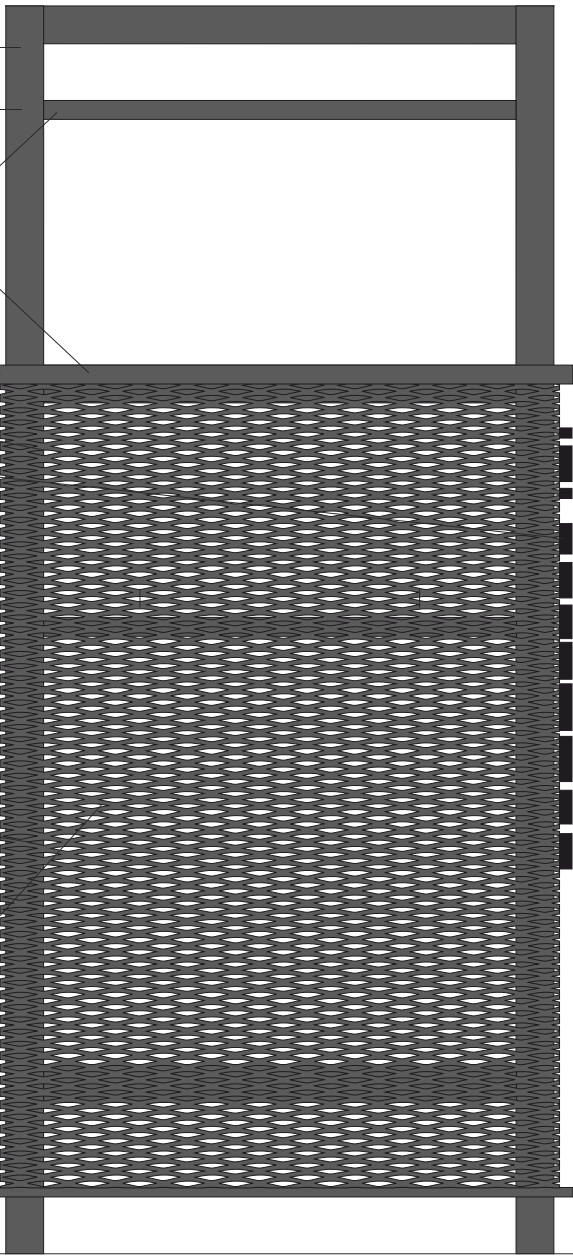

End elevation

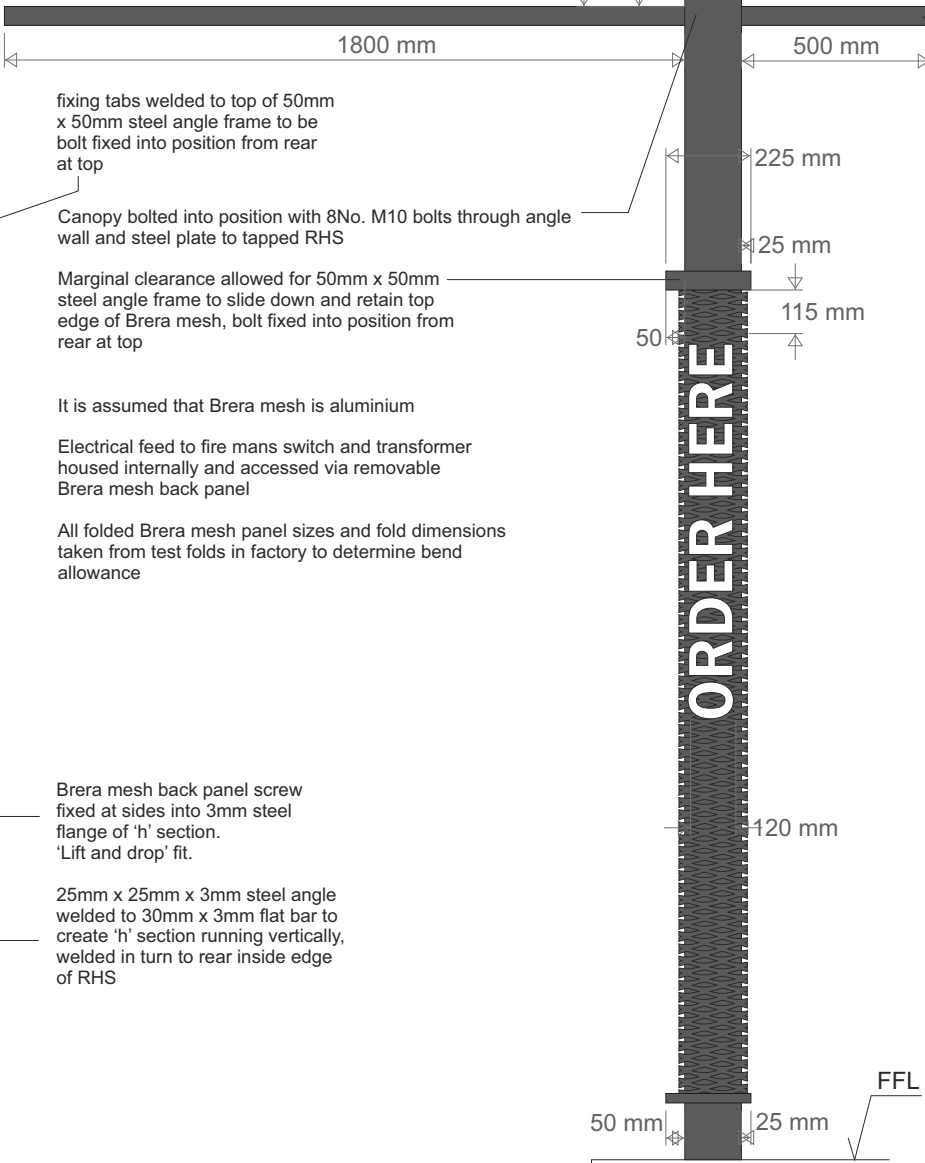

Rear elevation

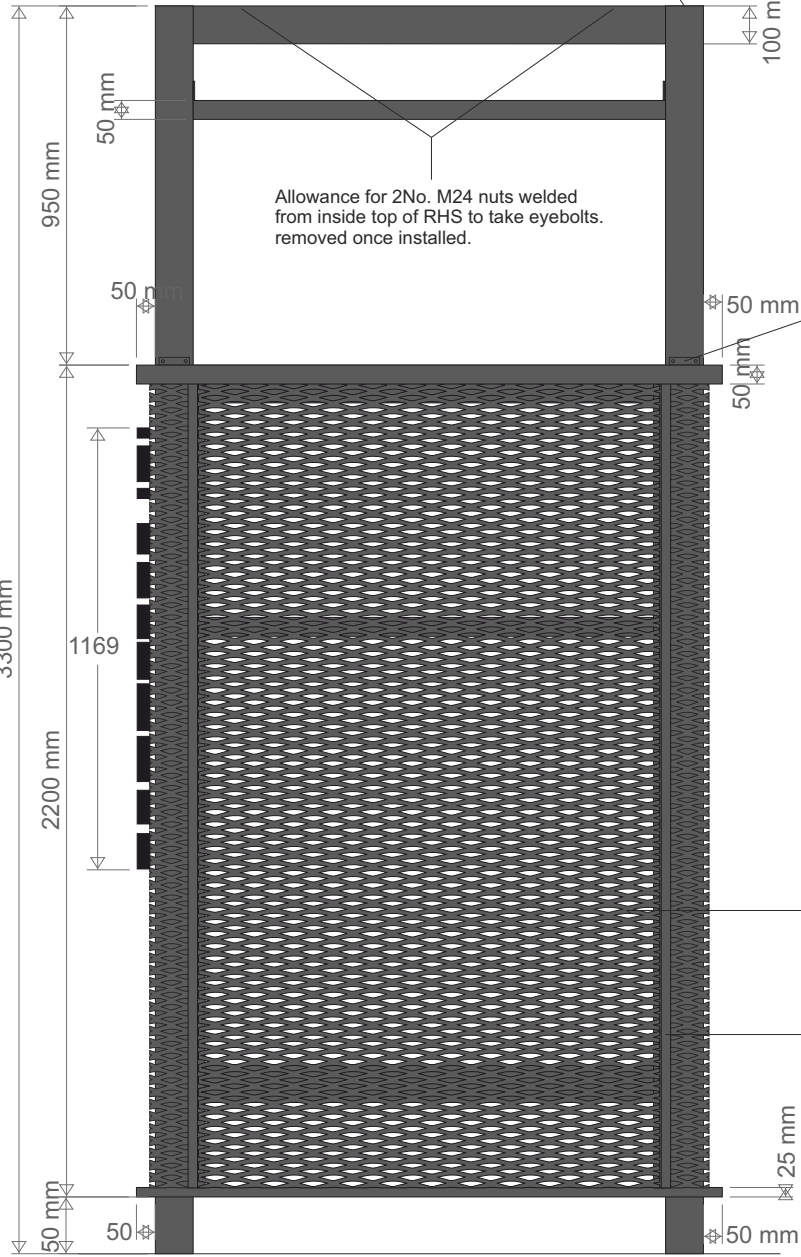

- White IP68 LED strip to perimeter inside of angle frame faced inwards
- 100mm x 150mm x 5mm RHS steel frame, capped and welded
- All surfaces coated Grey RAL 7021
- Brera mesh tack welded to frame to form canopy
- 50mm x 50mm x 3mm mitred and welded Alu Angle frame
- 50mm x 50mm x 3mm mitred and welded steel Angle frame to front and sides, 25mm x 50mm x 3mm to rear, screw fixed to RHS allowing for Brera mesh assembly
- White IP68 LED strip to inside of angle frame faced inwards
- Brera mesh folded to close fit surround RHS uprights, to include overlap on face elevation (pictured below)
- Internally illuminated letters to leading edge, details on Pg 5
- Use a full mesh sheet to wrap around the front face to avoid a vertical joint in the face.
- Vertical joints in mesh to be at ends.
- Electrical feed / transformer to be housed inside with access from rear
- Original brera mesh sheet edge used at vertical overlap to avoid guillotine crushing of profile
- 50mm x 25mm x 3mm welded steel Angle frame to front and sides, 25mm x 25mm x 3mm to rear, to be welded to RHS to allow folded Brera mesh to sit within
- White IP68 LED strip to inside of angle frame faced inwards

Allowance for 2No. M24 nuts welded from inside top of RHS to take eyebolts. removed once installed.

fixing tabs welded to top of 50mm x 50mm steel angle frame to be bolt fixed into position from rear at top

Canopy bolted into position with 8No. M10 bolts through angle wall and steel plate to tapped RHS

Marginal clearance allowed for 50mm x 50mm steel angle frame to slide down and retain top edge of Brera mesh, bolt fixed into position from rear at top

It is assumed that Brera mesh is aluminium

Electrical feed to fire mans switch and transformer housed internally and accessed via removable Brera mesh back panel

All folded Brera mesh panel sizes and fold dimensions taken from test folds in factory to determine bend allowance

Brera mesh back panel screw fixed at sides into 3mm steel flange of 'h' section. 'Lift and drop' fit.

25mm x 25mm x 3mm steel angle welded to 30mm x 3mm flat bar to create 'h' section running vertically, welded in turn to rear inside edge of RHS

All images displayed have reduced resolution to manage document file size

CUSTOMER/SITE			PROJECT/PRODUCT		
EURO GARAGES - PILSWORTH			STARBUCKS DRIVE THRU		
JOB N°	SCALE	PAGE SIZE	PAGE N°	all dimensions are in mm unless otherwise stated	
C-GS9879-01		A3	11/18		
REV	FIRST ISSUE		DATE	01/06/2023	DRAWN BY
					K C


ITEM 8 - TRIPLE MENU



CUSTOMER/SITE		PROJECT/PRODUCT	
EURO GARAGES - PILSWORTH		STARBUCKS DRIVE THRU	
JOB N°	SCALE	PAGE SIZE	PAGE N°
C-GS9879-01		A3	12/18
			all dimensions are in mm unless otherwise stated
	FIRST ISSUE	DATE	DRAWN BY
		01/06/2023	K C
REV			

Copyright IVC Signs Ltd. No part of this drawing may be copied or reproduced without the express written permission of IVC Signs Ltd.

ITEM 9 - DRIVE THRU THANK YOU / NO ENTRY

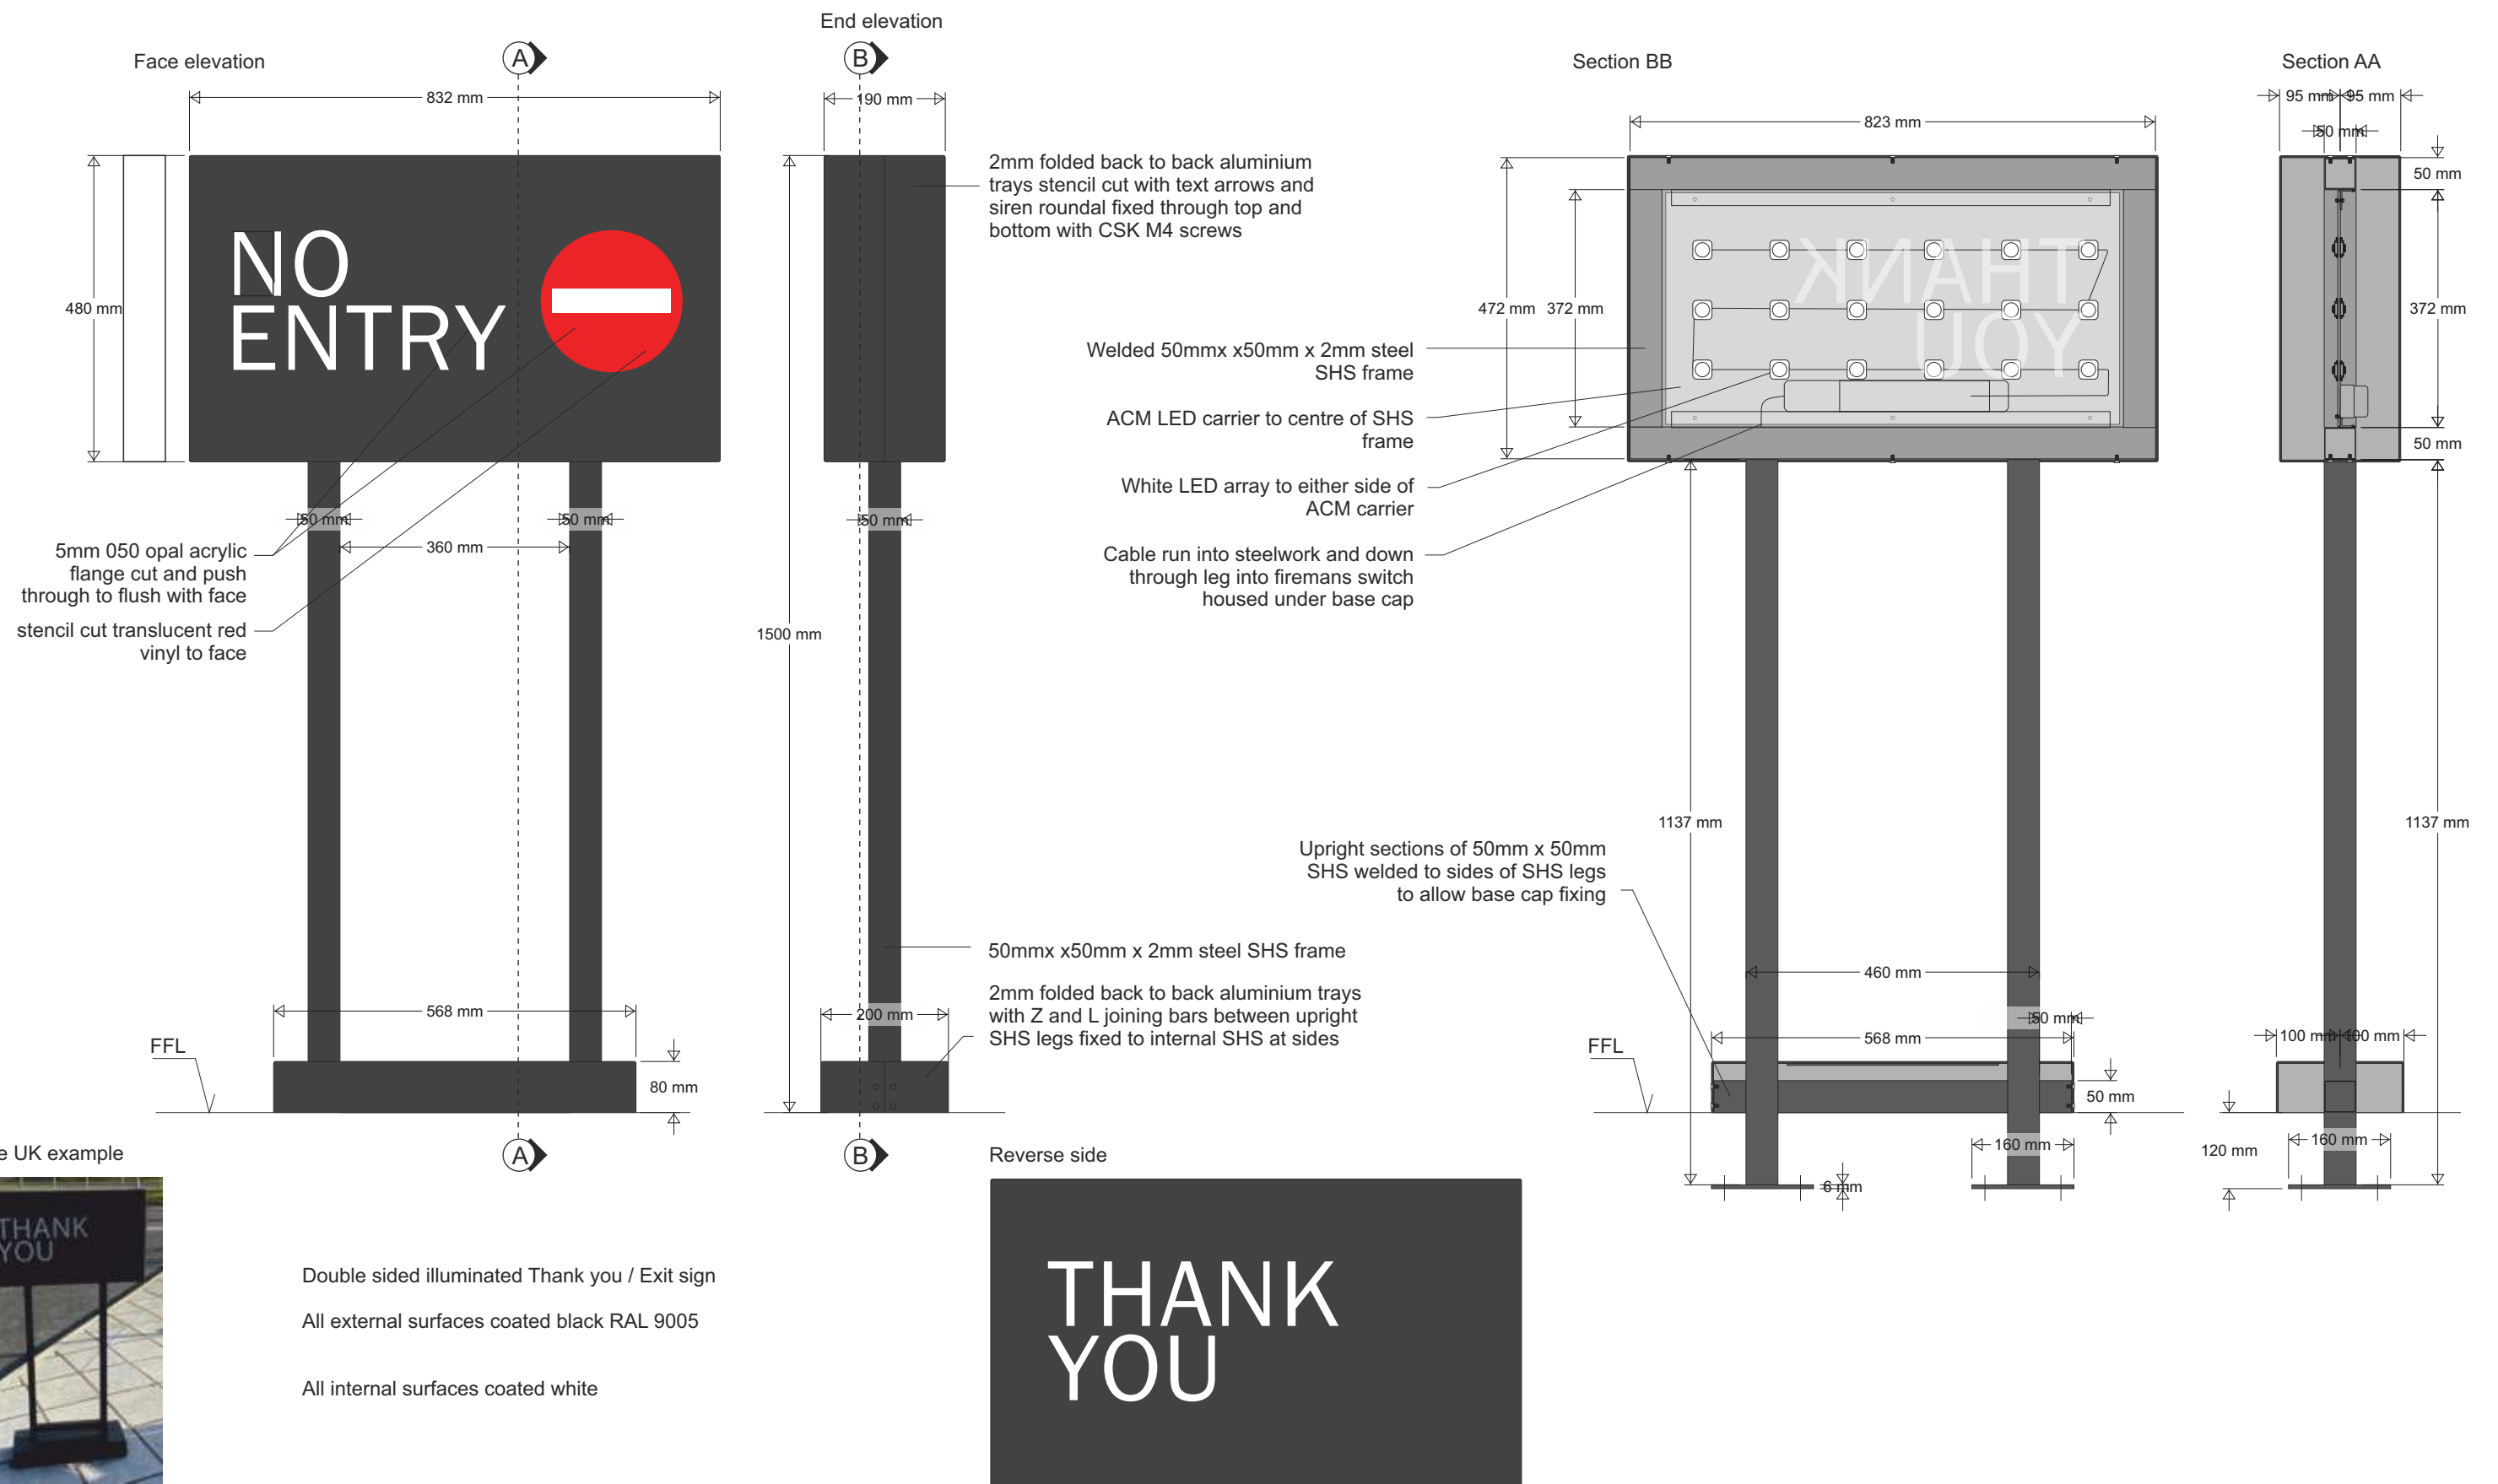

Live UK example



Double sided illuminated Thank you / Exit sign


All external surfaces coated black RAL 9005

All internal surfaces coated white

CUSTOMER/SITE			PROJECT/PRODUCT		
EURO GARAGES - PILSWORTH			STARBUCKS DRIVE THRU		
JOB Nr	SCALE	PAGE SIZE	PAGE Nr	all dimensions are in mm unless otherwise stated	
C-GS9879-01		A3	13/18		
REV	FIRST ISSUE		DATE	01/06/2023	DRAWN BY
					K C

ITEM 10 - SHOPFRONT AND REAR ELEVATION DRIVE THRU TEXT

725mm DRIVE THRU lettering - 2 Sets Req'd
2 OFF REQUIRED

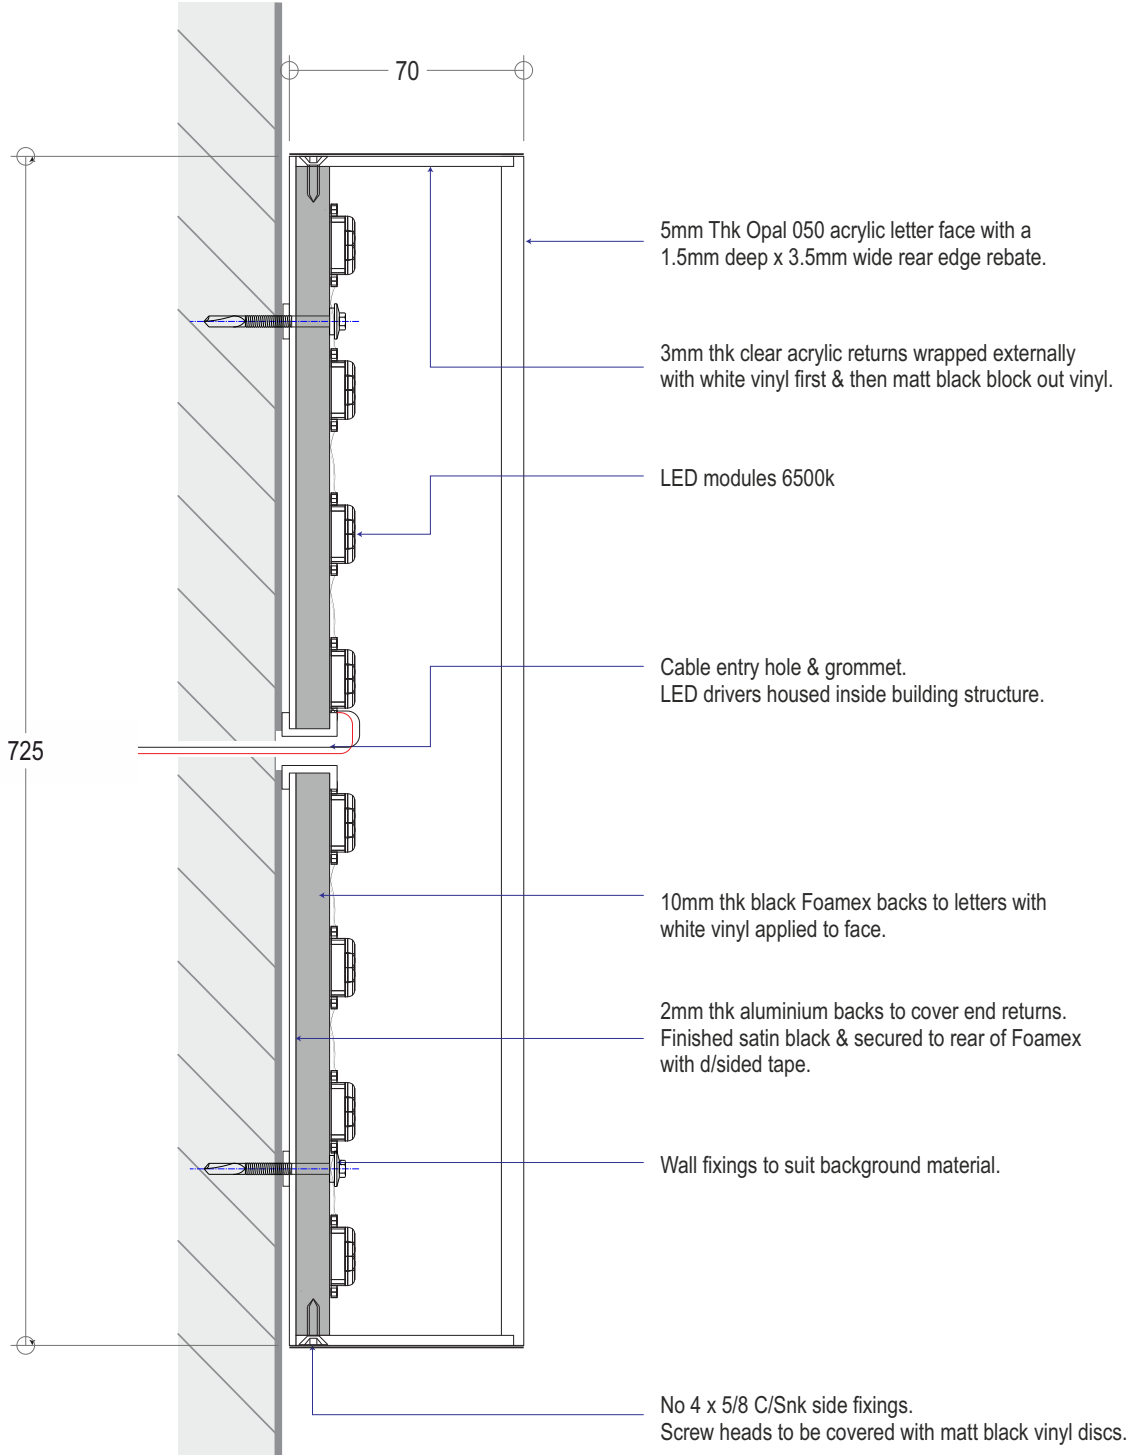

Typical Section





All images displayed have reduced resolution to manage document file size

Steel Grade & Condition used S355JR or 235
Weld size 6mm fillet
Execution Class EXC 2

CUSTOMER/SITE			PROJECT/PRODUCT	
EURO GARAGES - PILSWORTH			STARBUCKS DRIVE THRU	
JOB Nr	SCALE	PAGE SIZE	PAGE Nr	all dimensions are in mm unless otherwise stated
C-GS9879-01	1:20	A3	14/18	
REV	FIRST ISSUE		DATE	DRAWN BY
			01/06/2023	K C

ITEM 11 - SHOPFRONT ELEVATION - STARBUCKS LETTERING

355mm Wordmark - Wall Mounted

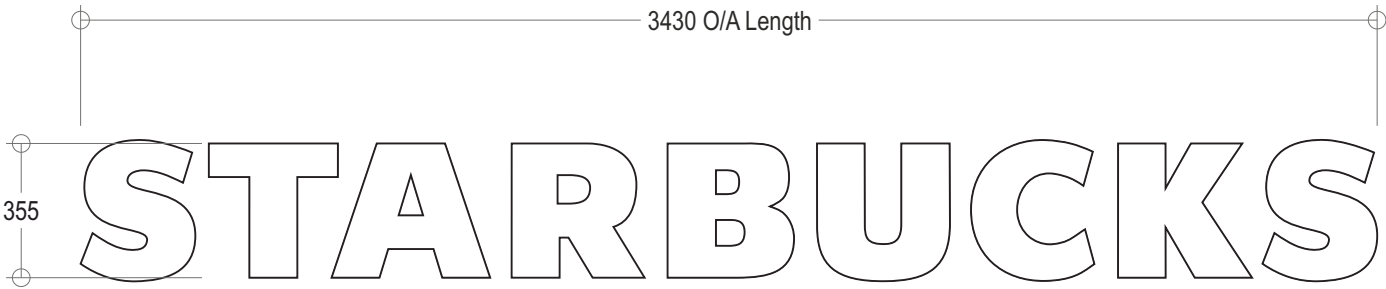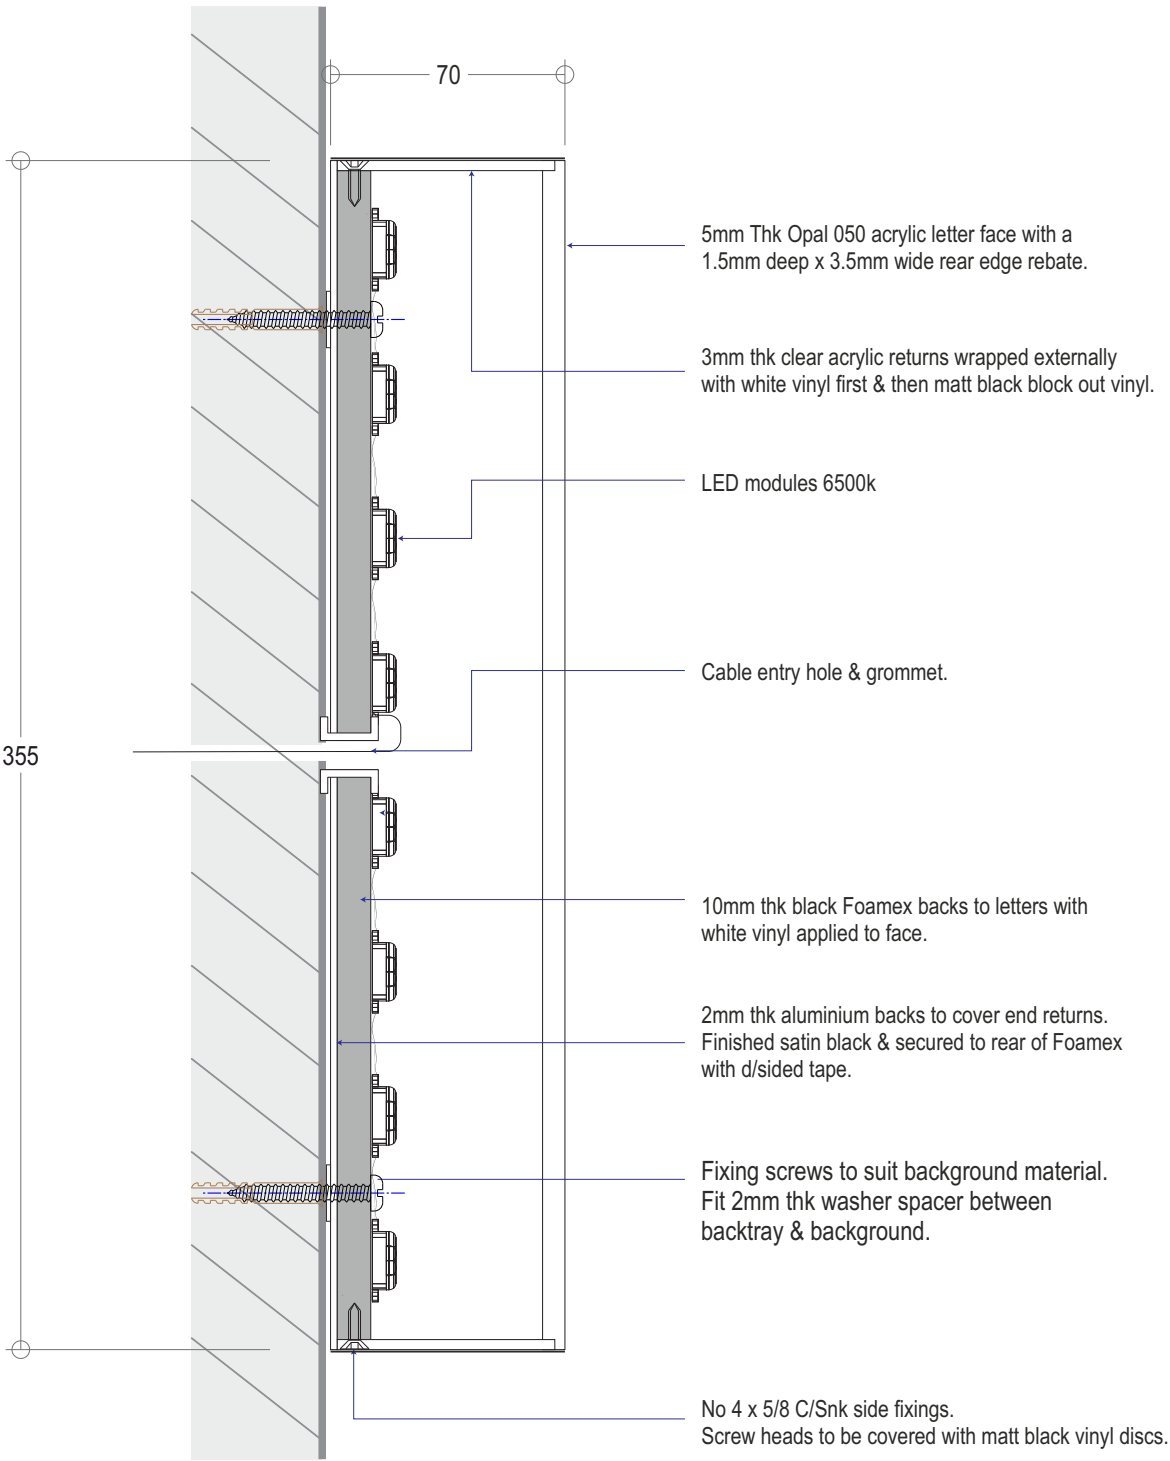

Typical Section



Steel Grade & Condition used S355JR or 235
Weld size 6mm fillet
Execution Class EXC 2

All images displayed have reduced resolution to manage document file size

CUSTOMER/SITE			PROJECT/PRODUCT		
EURO GARAGES - PILSWORTH			STARBUCKS DRIVE THRU		
JOB Nr	SCALE	PAGE SIZE	PAGE Nr	all dimensions are in mm unless otherwise stated	
C-GS9879-01		A3	15/18		
REV	FIRST ISSUE		DATE	01/06/2023	DRAWN BY
					K C


Copyright IVC Signs Ltd. No part of this drawing may be copied or reproduced without the express written permission of IVC Signs Ltd.

2 OFF REQUIRED

Face elevation



End elevation

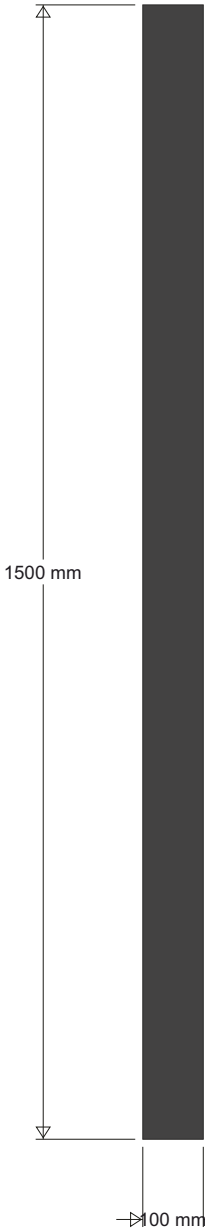


Plan elevation



Live example





ITEM 12 - RIGHT AND LEFT SIDE ELEVATION STARBUCKS SIREN LOGOS

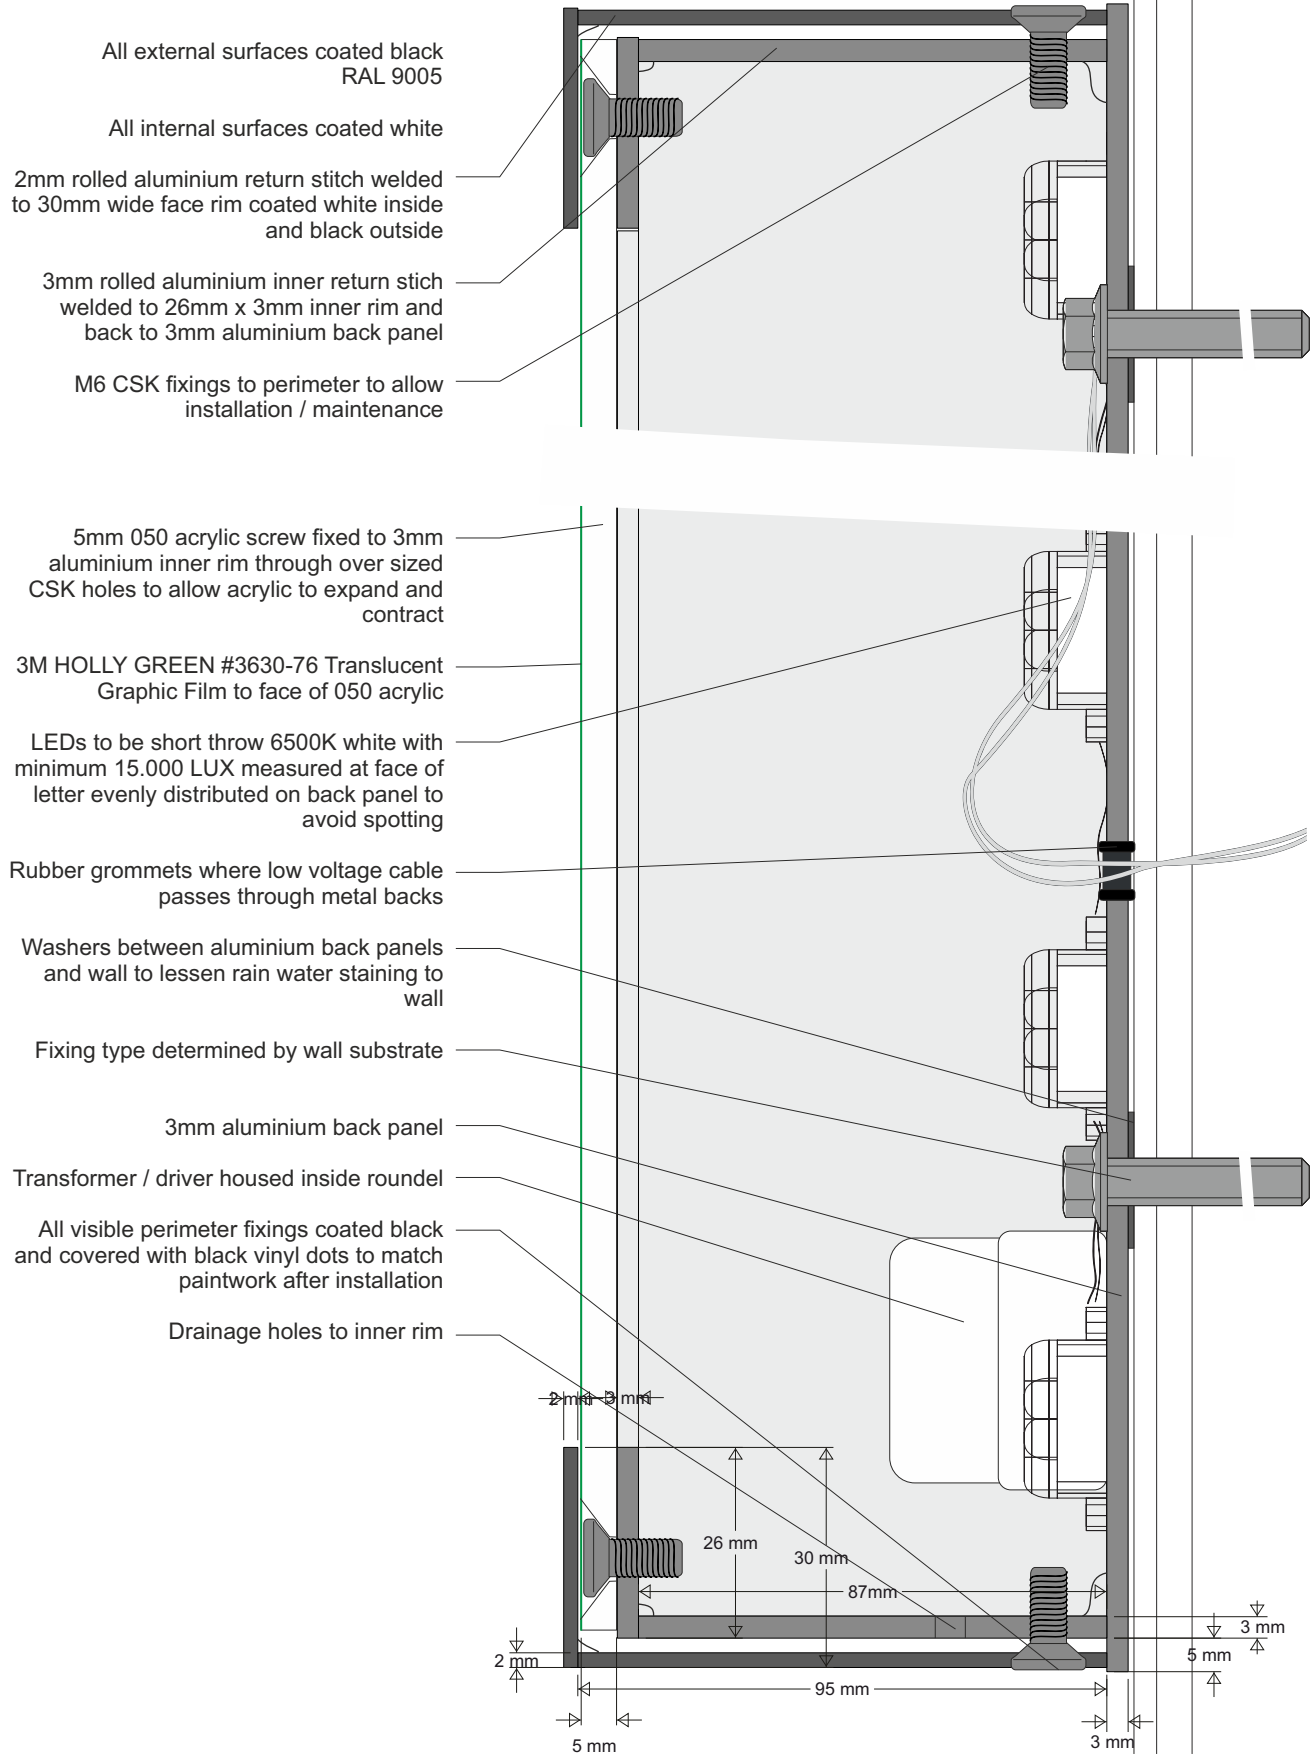

All images displayed have reduced resolution to manage document file size

ITEM 13 - LEFT SIDE - STARBUCKS WORDMARK

250mm Wordmark - Wall Mounted

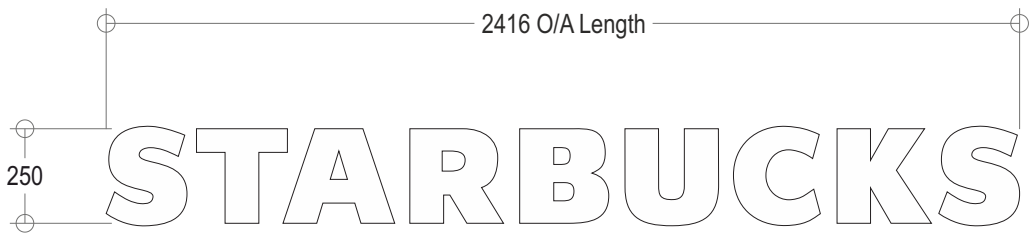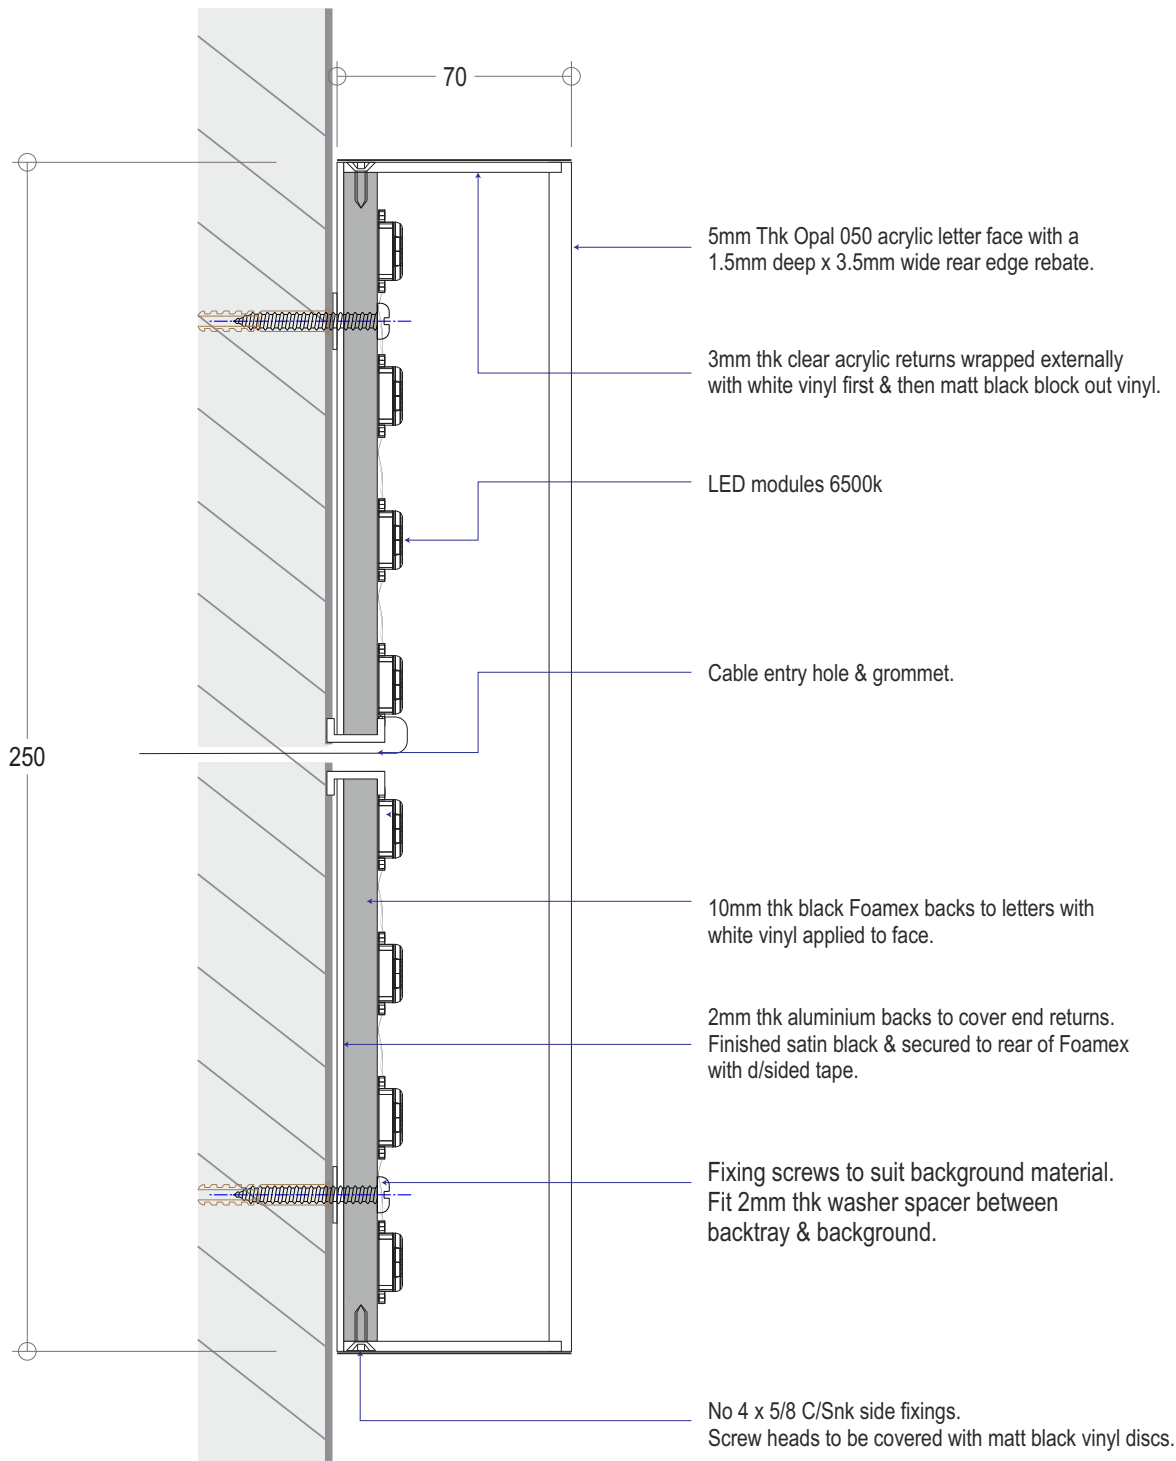

Typical Section



Steel Grade & Condition used S355JR or 235
Weld size 6mm fillet
Execution Class EXC 2

All images displayed have reduced resolution to manage document file size

CUSTOMER/SITE			PROJECT/PRODUCT		
EURO GARAGES - PILSWORTH			STARBUCKS DRIVE THRU		
JOB Nr	SCALE	PAGE SIZE	PAGE Nr	all dimensions are in mm unless otherwise stated	
C-GS9879-01		A3	17/18		
REV	FIRST ISSUE		DATE	01/06/2023	DRAWN BY
					K C

Copyright IVC Signs Ltd. No part of this drawing may be copied or reproduced without the express written permission of IVC Signs Ltd.

ITEM 14 - WINDOW MANIFESTATIONS



Frosted vinyl Window manifestation to external glazing.
installed at 950mm and 1600mm above FFL.

Minimum 32m required per site
Linear meter length to be determined by individual site

Live example



Typical installation

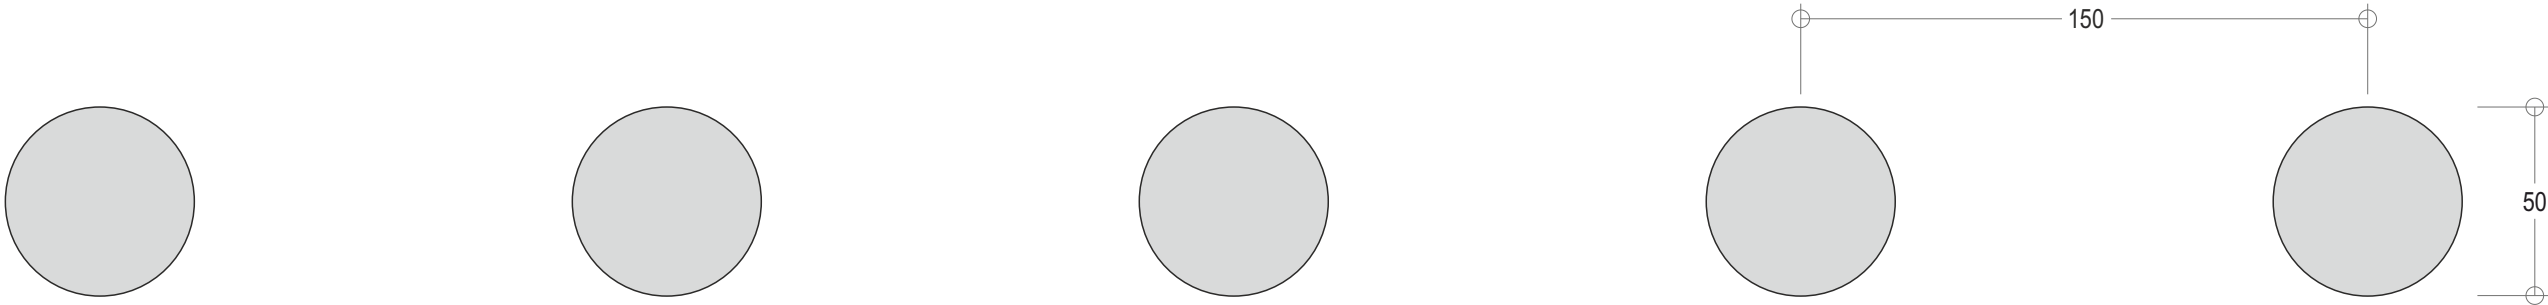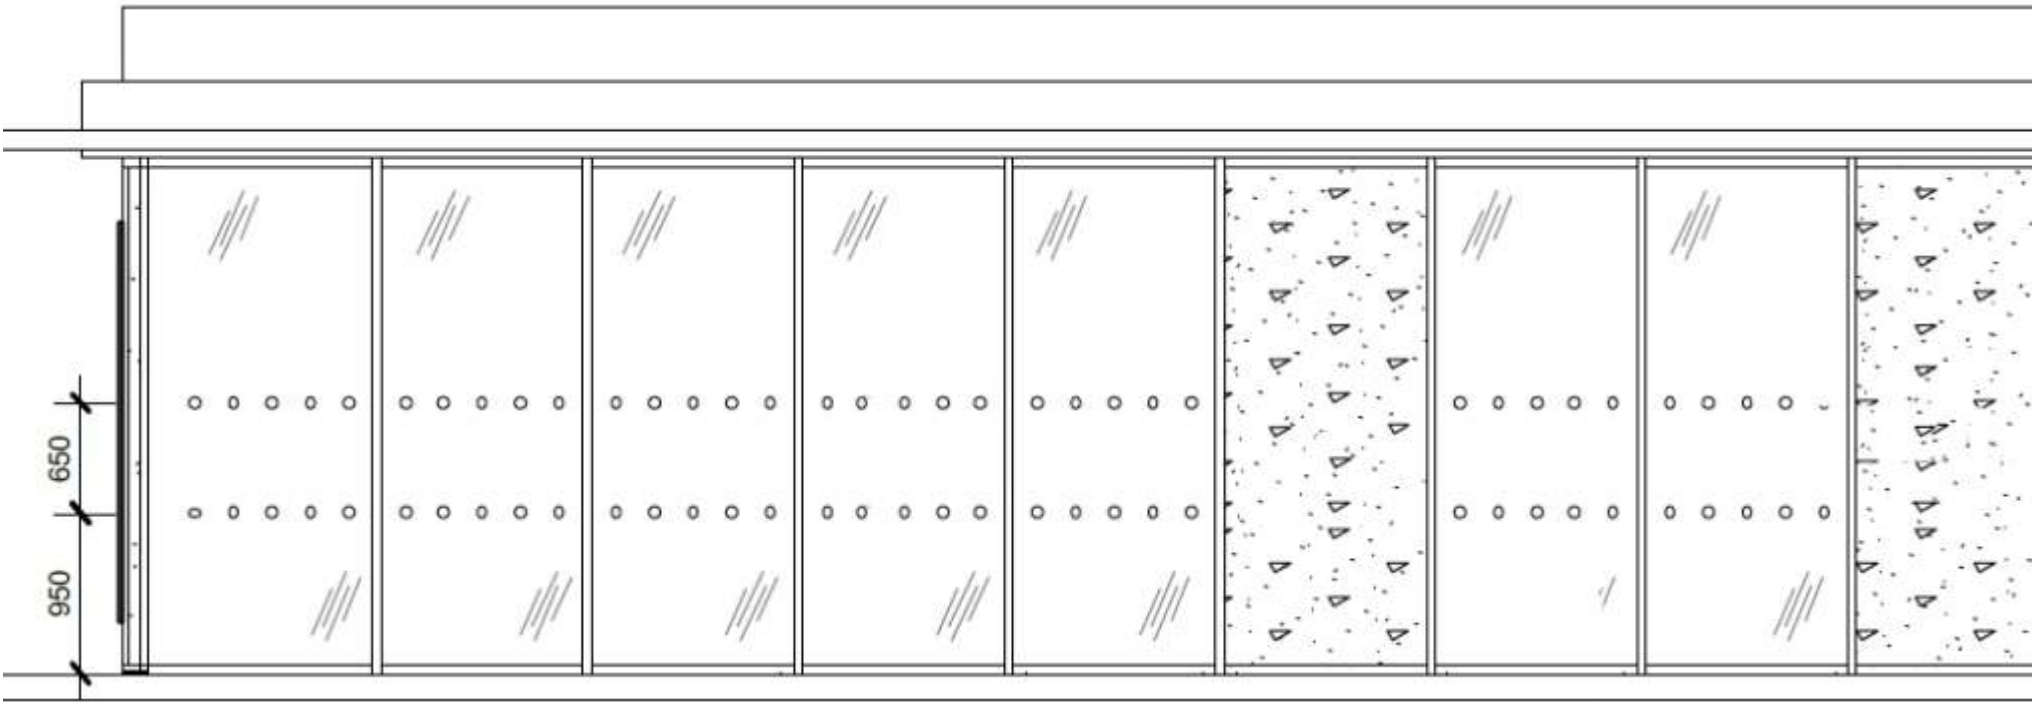

CUSTOMER/SITE			PROJECT/PRODUCT		
EURO GARAGES - PILSWORTH			STARBUCKS DRIVE THRU		
JOB N°	SCALE	PAGE SIZE	PAGE N°	all dimensions are in mm unless otherwise stated	
C-GS9879-01		A3	18/18		
REV	FIRST ISSUE		DATE	01/06/2023	DRAWN BY
					K C