




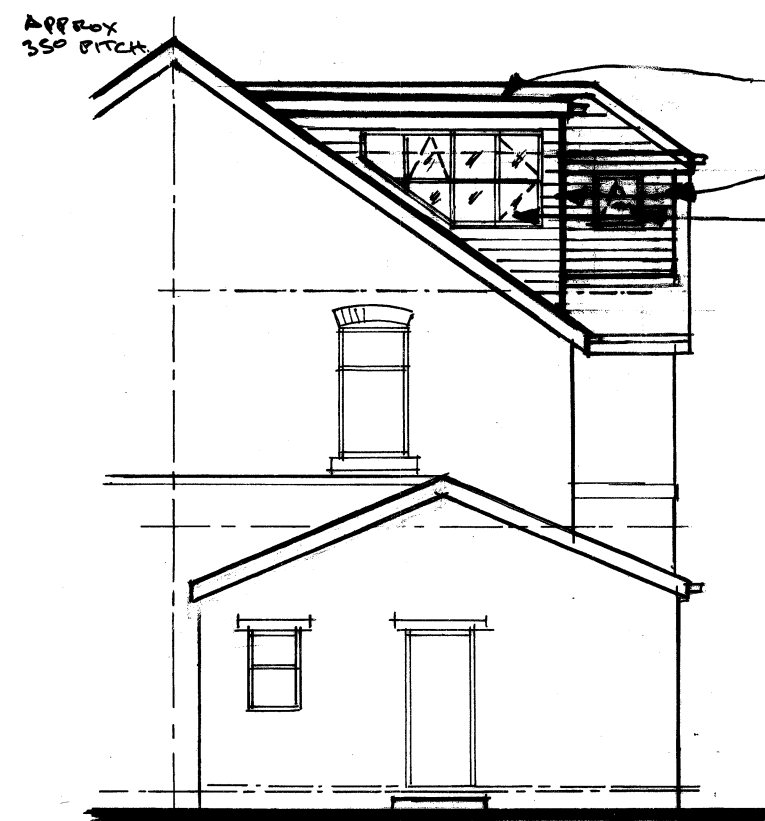


REAR ELEVATION

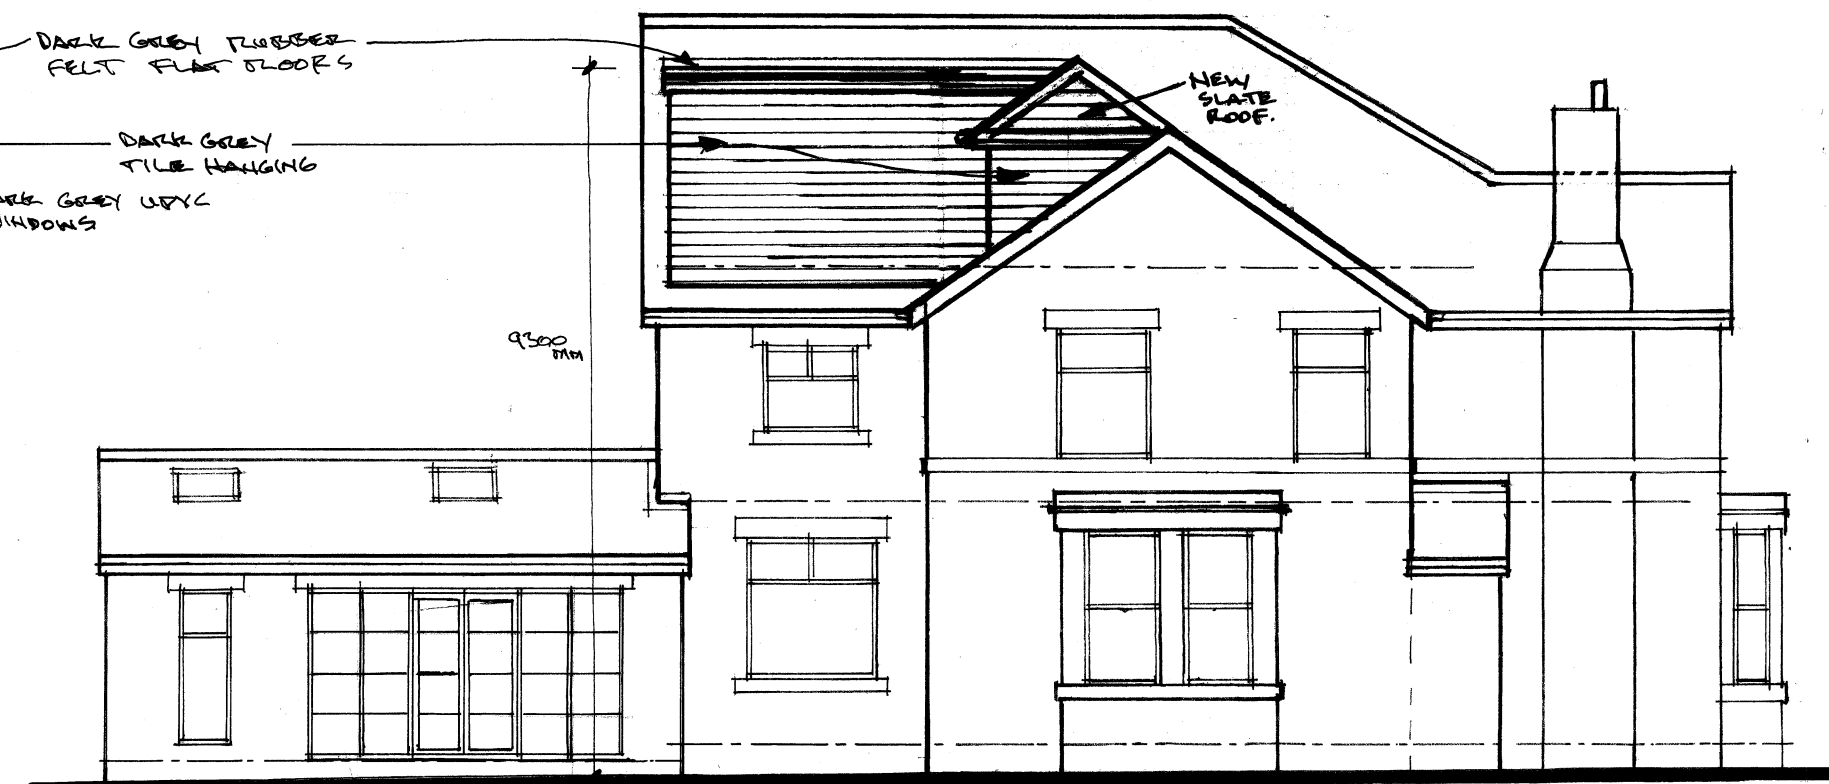


SIDE ELEVATION.

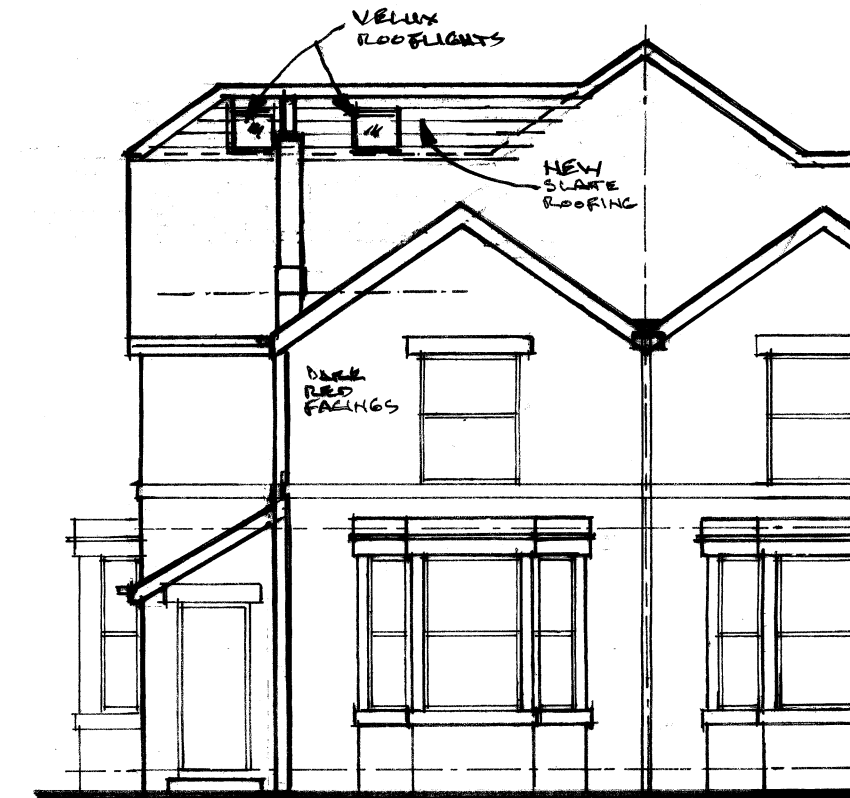


FRONT ELEVATION.

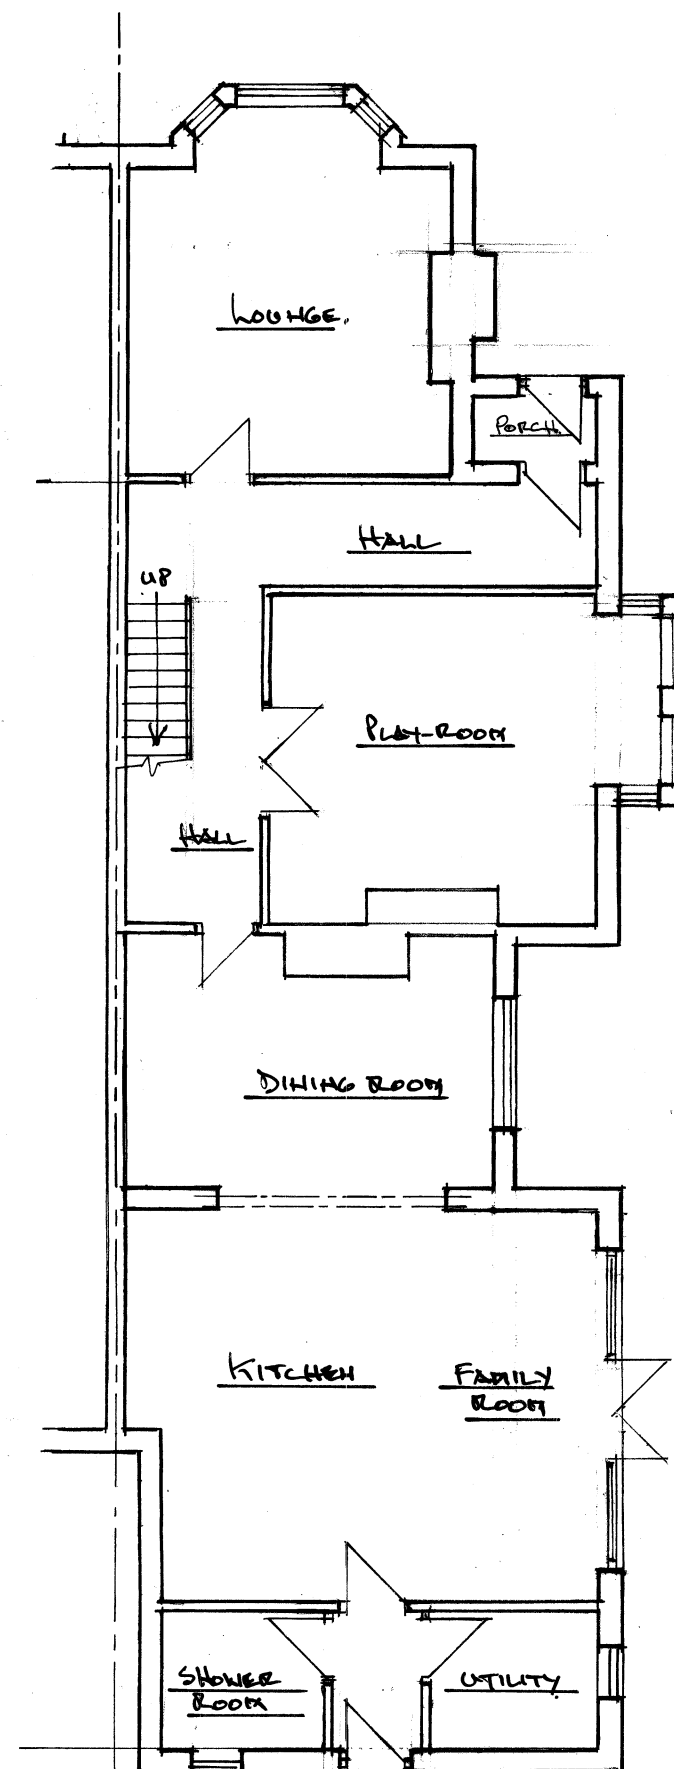

GROUND FLOOR PLAN

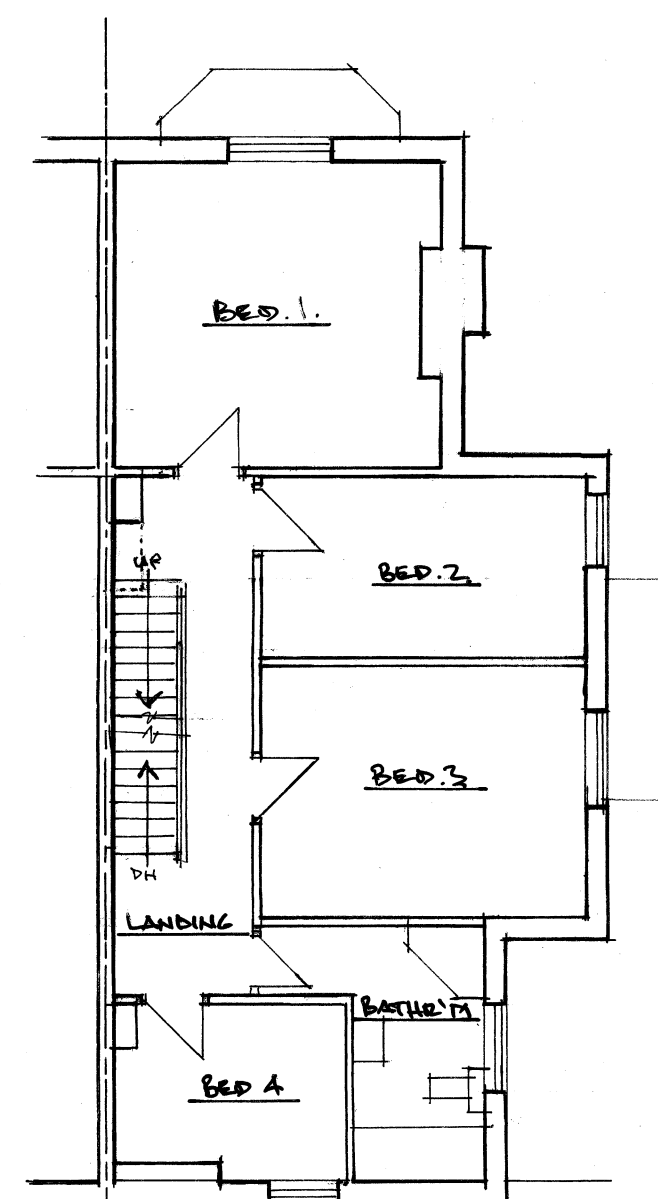

FIRST FLOOR PLAN

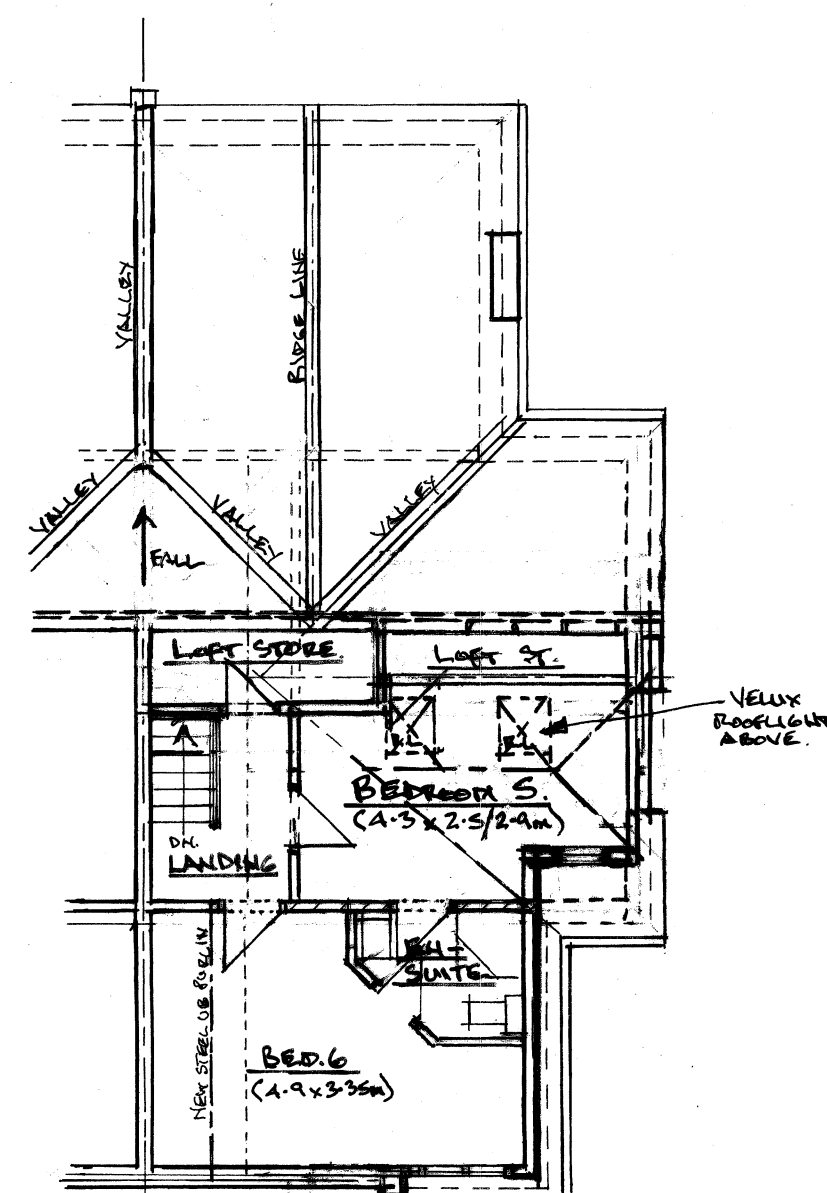

SECOND FLOOR PLAN.

REV. - FLAT ROOF DORMER TO FRONT OMITTED, BUT SLATE ROOF EXTENDED HIGHER, TO SIDE OUTRIGGER, 11.1.23. NB. ROOFLIGHTS ADDED.



Architectural & Building Services

NEIL BUTTERWORTH

Tel:
Mobile: 07785 275483

89 Higher Ainsworth Road, Radcliffe,
Manchester, M26 4JJ.

Job Title PROPOSED LOFT CONVERSION, WITH
SIDE & REAR DORMERS,
AT 240 STAND LANE, RADCLIFFE,
FOR MR & MRS

Drawing Title PLANS & ELEVATIONS (PROPOSED)

Scale

1:100

Date

MAR 21

Drawn by

N.B.

Drawing No.

2