



Front Elevation

Side Elevation

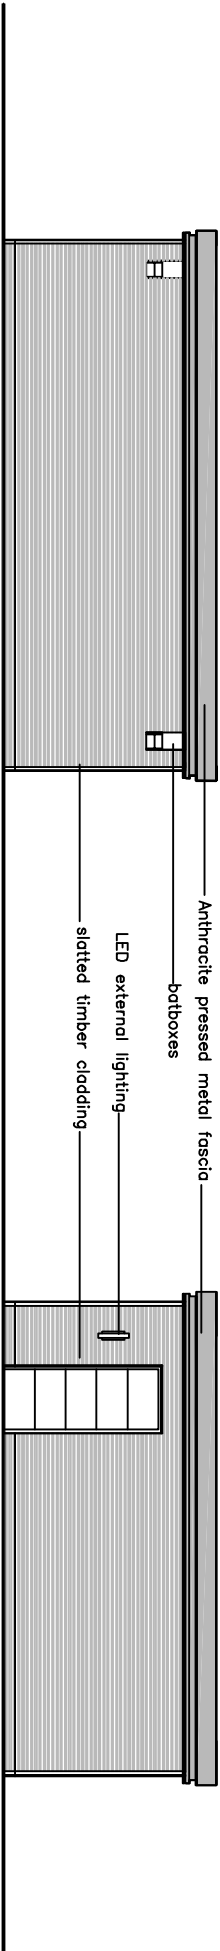


Rear Elevation

Side Elevation

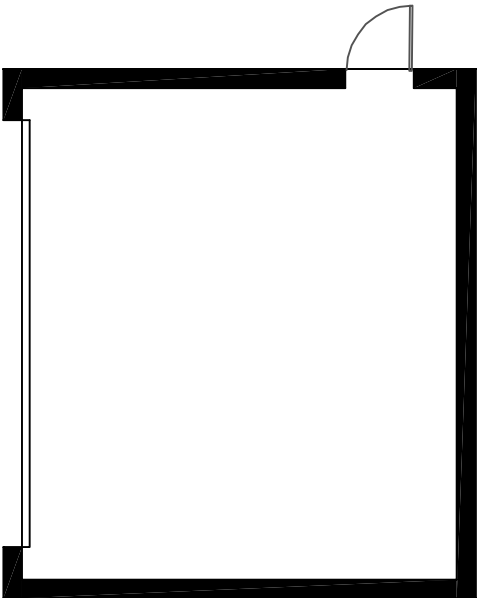

Garage Plan

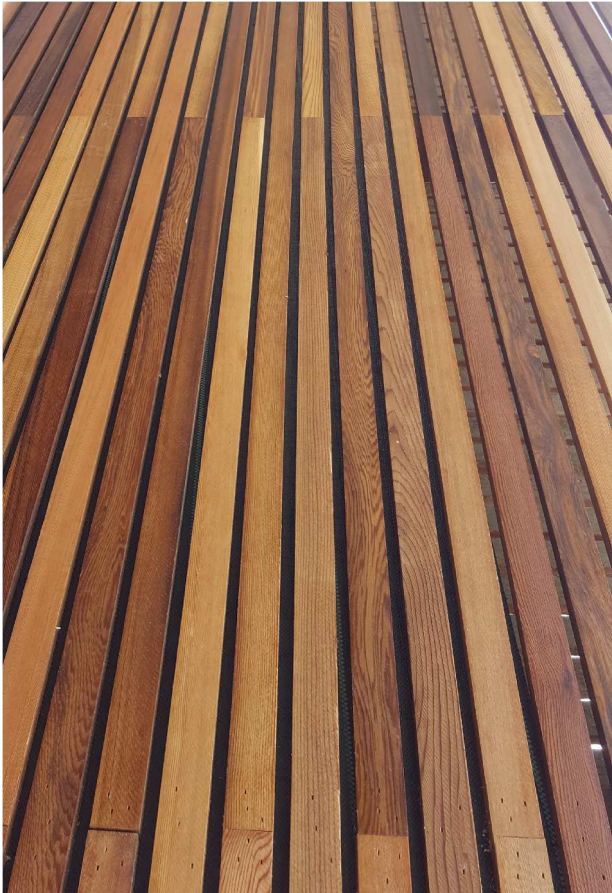

Slatted Timber Cladding

FPA
architects

2 TRAFORD RD ALDERLEY EDGE CHESHIRE SK9 7NT
+44 (0) 1625 599 605 INFO@FPARCHITECTS.CO.UK

PROJECT :

NEW GARAGE - CLAREMOUNT
HOLLYMOUNT LANE, GREENMOUNT

DRAWING TITLE :

PROPOSED GARAGE
PLANS AND ELEVATIONS

SCALE : DRAWN BY : DATE :

1:100 A3 GCP NOV 22

DWG N° : REVISION : CHECKED :

794.03-P10 .