




Rev	Description	Date

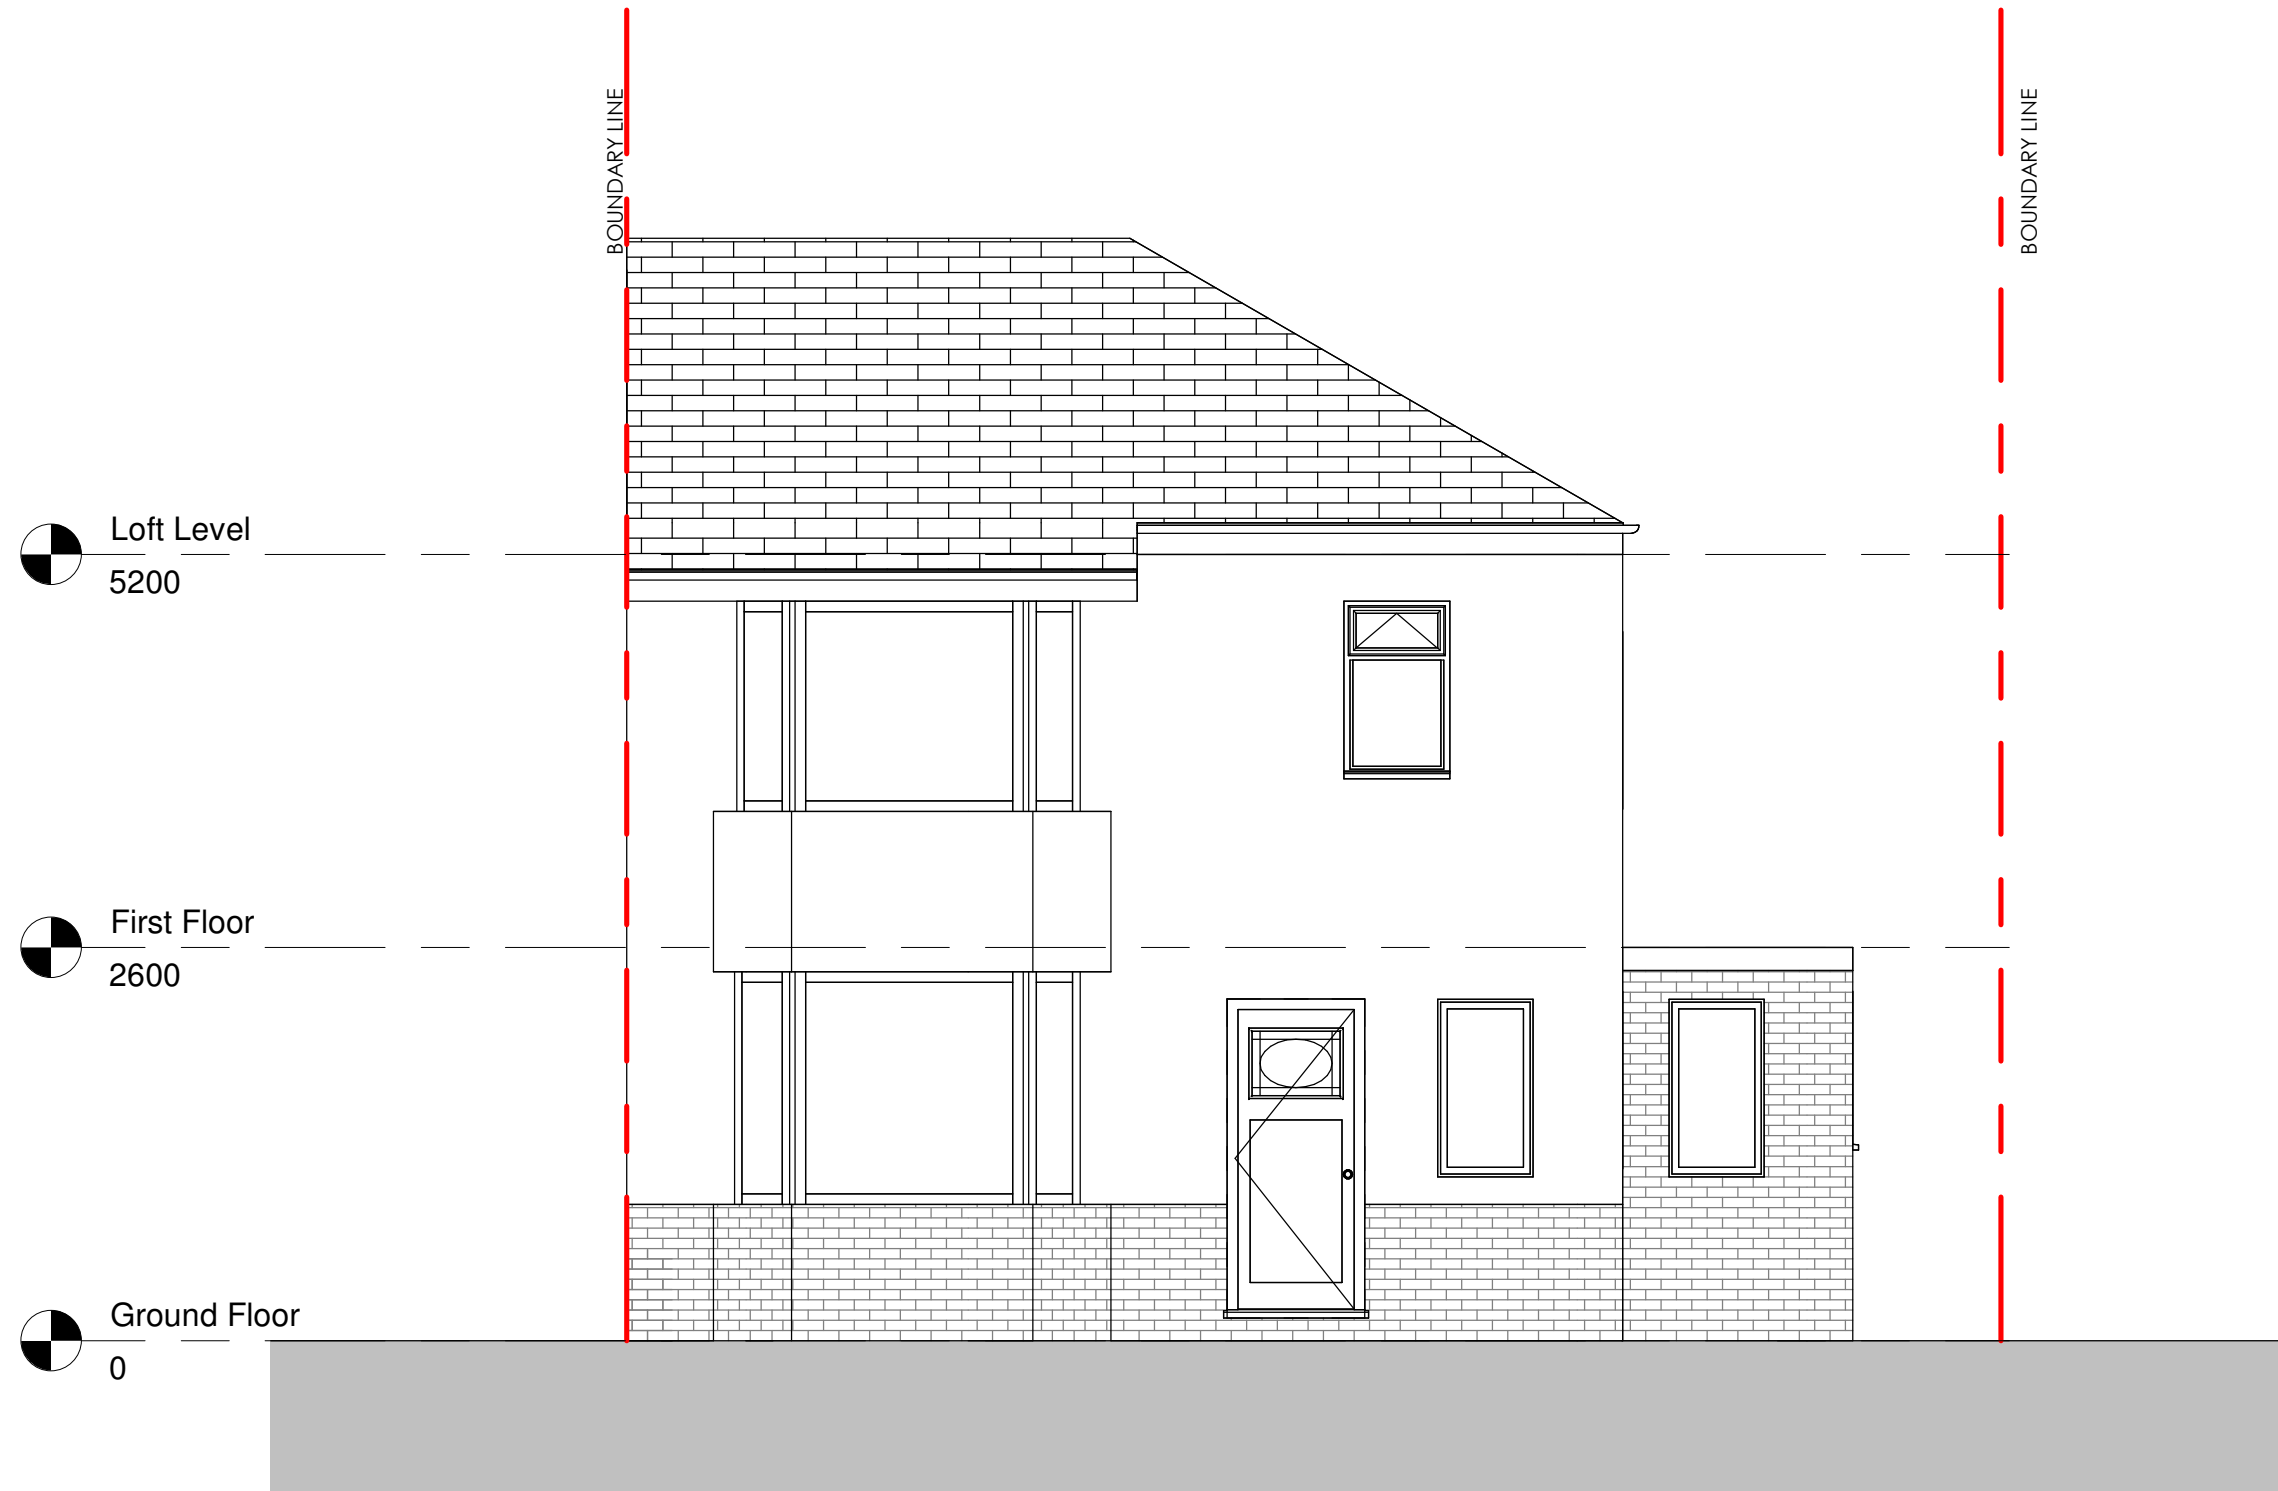

1 FRONT ELEVATION
1 : 50

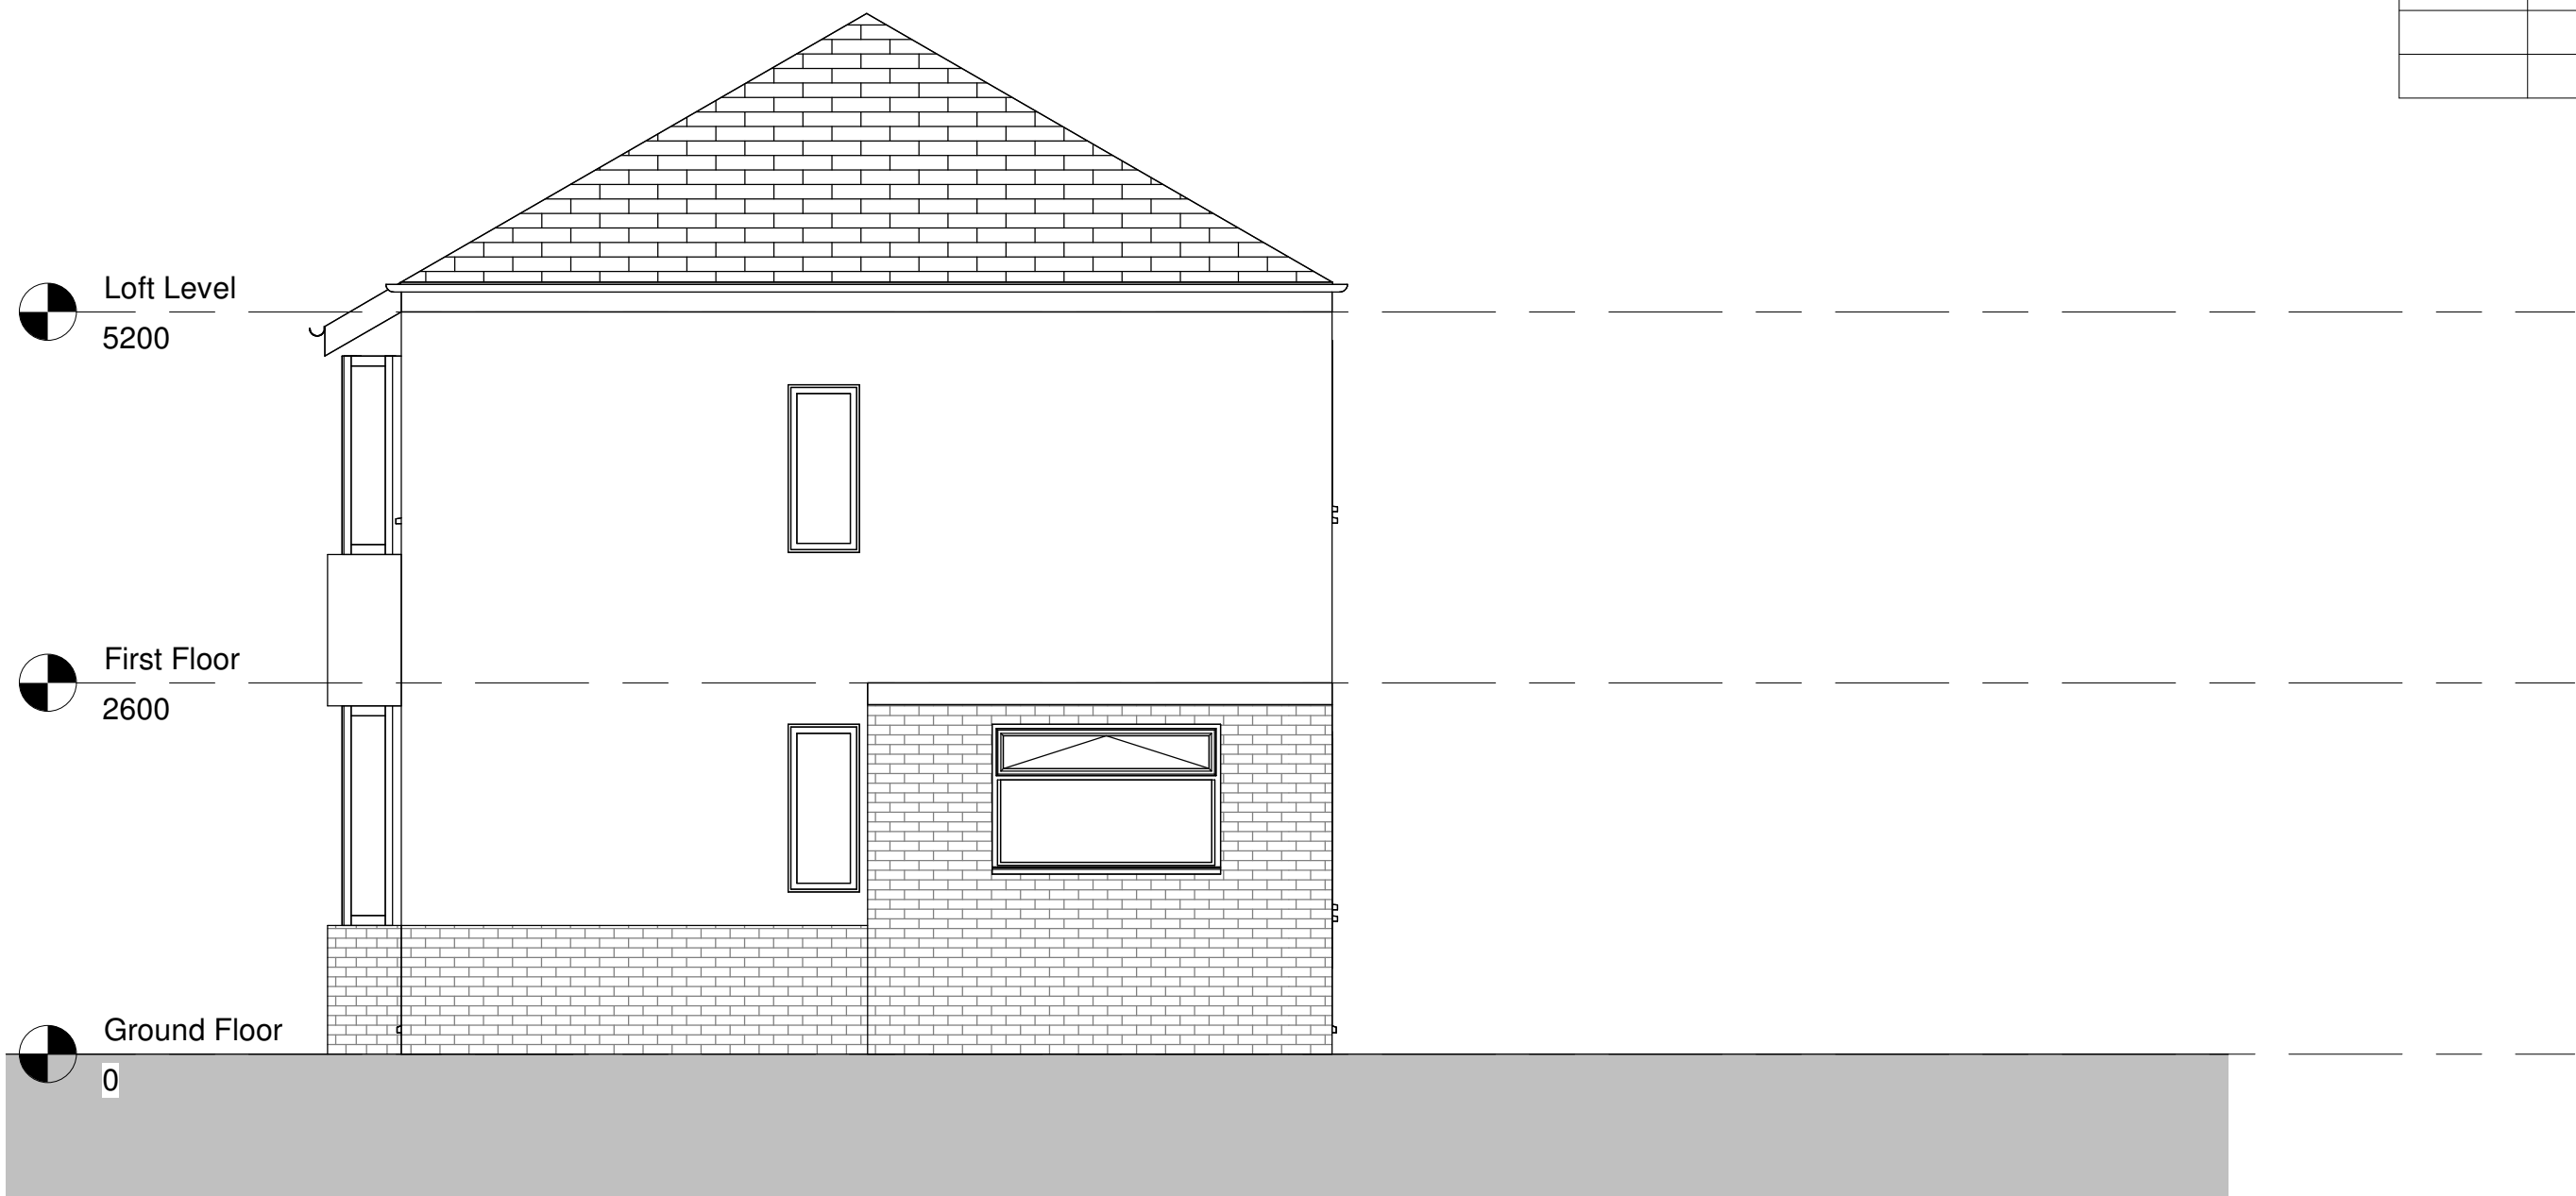

2 SIDE ELEVATION
1 : 50

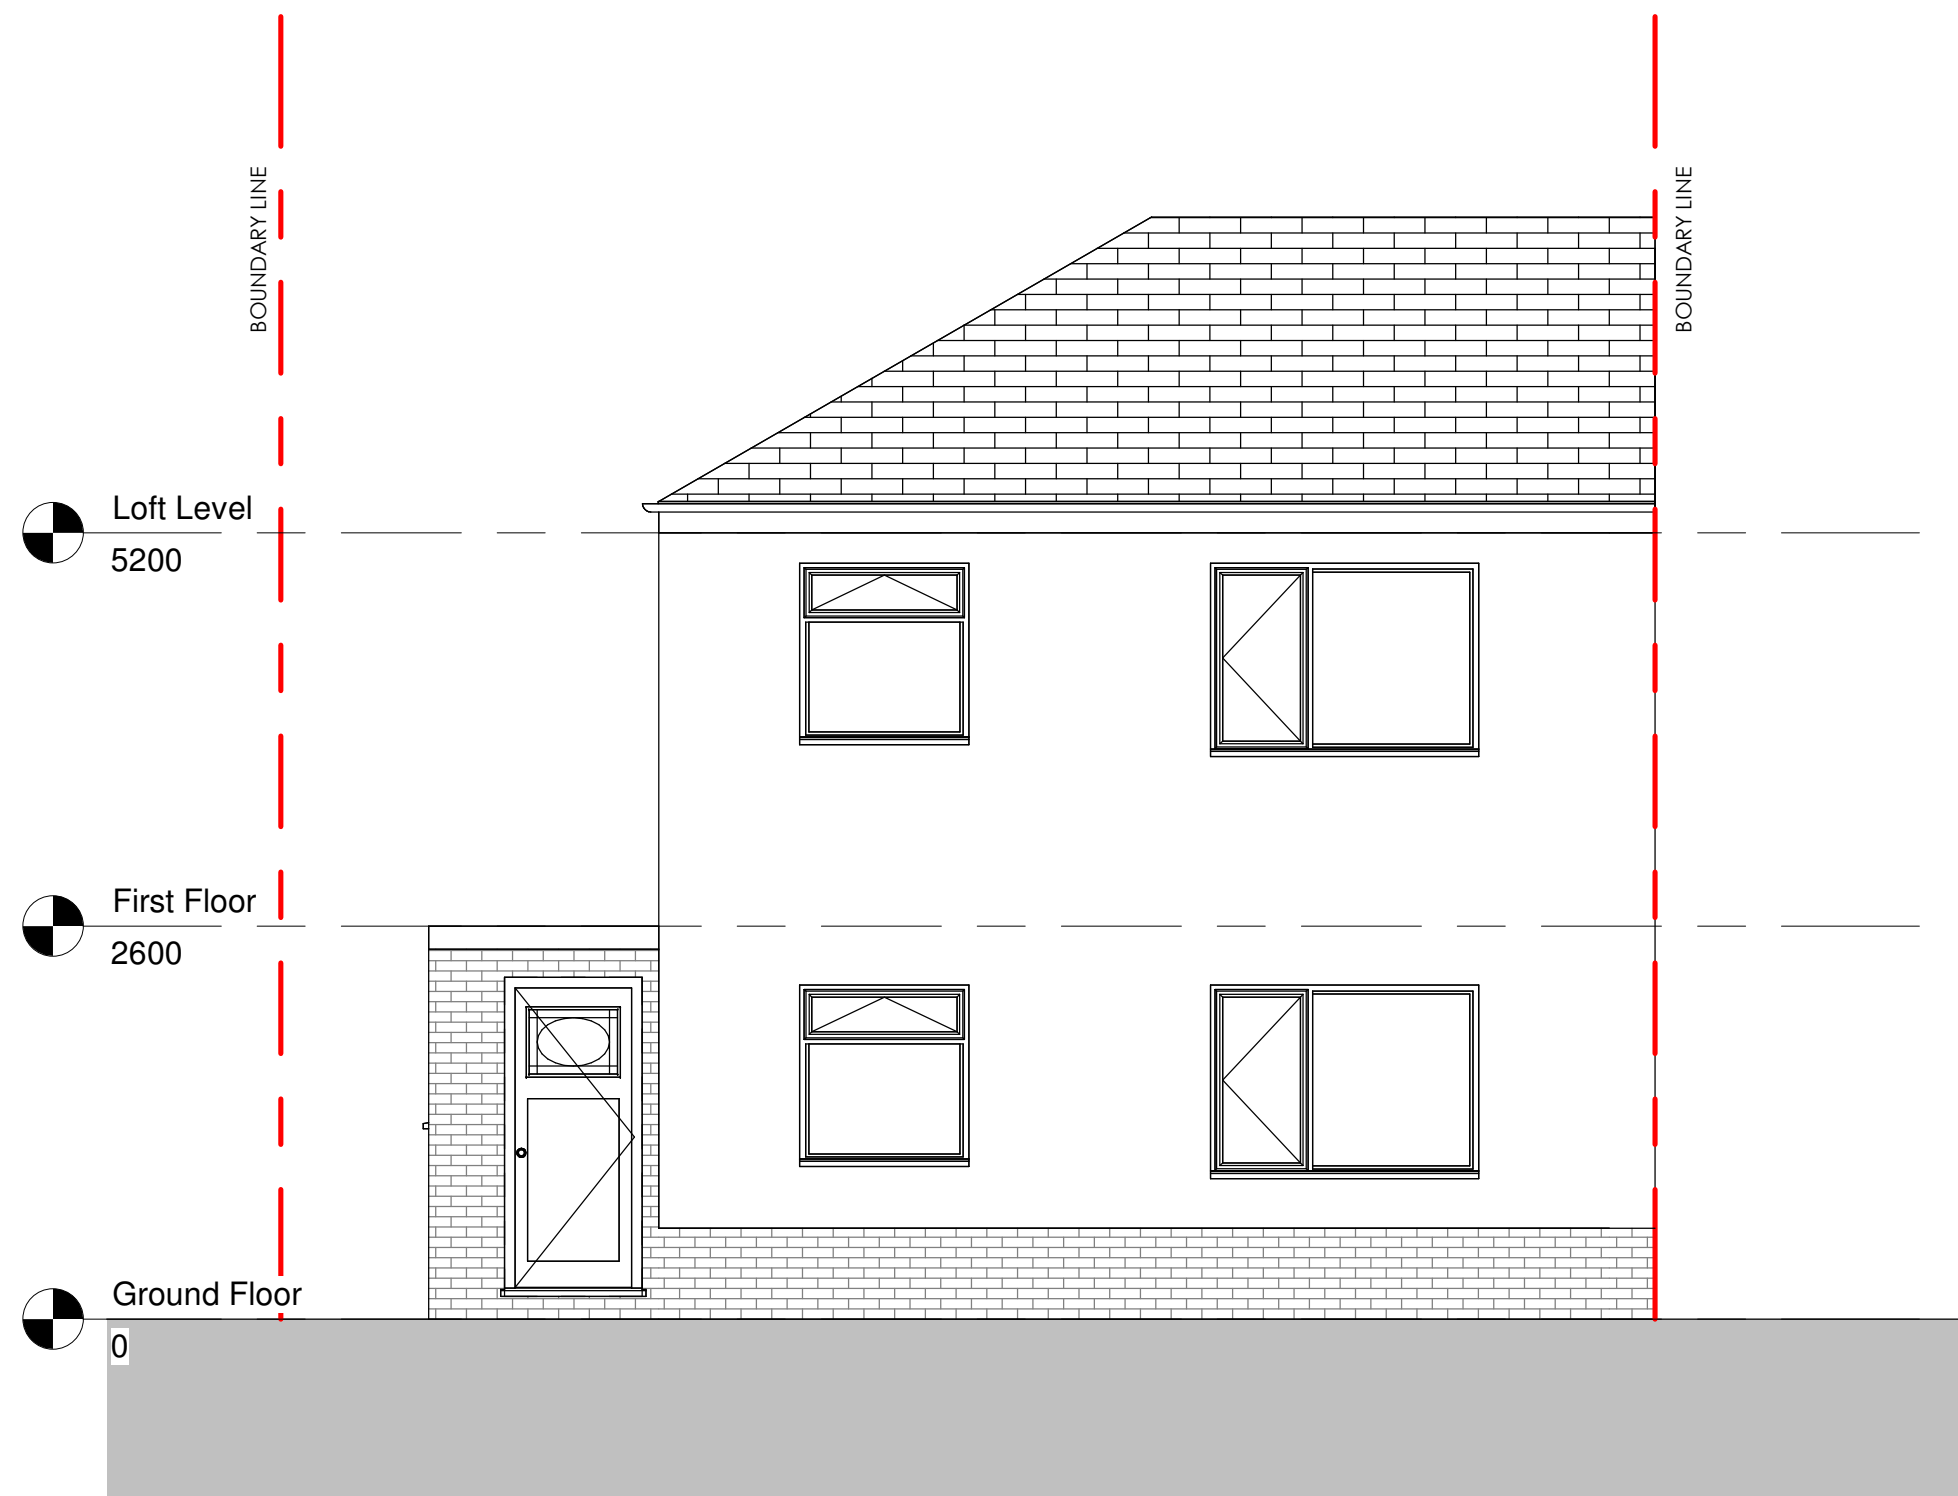

3 REAR ELEVATION
1 : 50

Figured dimensions only to be taken from this drawing. DO NOT SCALE.
All contractors must visit the site and be responsible for checking all
setting out dimensions and notifying the architect of any discrepancies
prior to any manufacture or construction work.

NOTES:

STATUS	PURPOSE OF ISSUE



SLH Home Design
M: 07999322120
E: info@slhomedesign.co.uk
W: www.slhomedesign.co.uk

PROJECT
2 STOREY SIDE EXTENSION

TITLE
EXISTING ELEVATIONS

ADDRESS		
358 Bolton Rd West, Ramsbottom, Bury BL0 9QY		
DRAWN BY	CHECKED BY	DATE
SH	Checker	15-01-2023
SCALE (B1 A1)		PROJECT NUMBER
1 : 50		2091
DRAWING NUMBER		REV
A102		

