





North Elevation

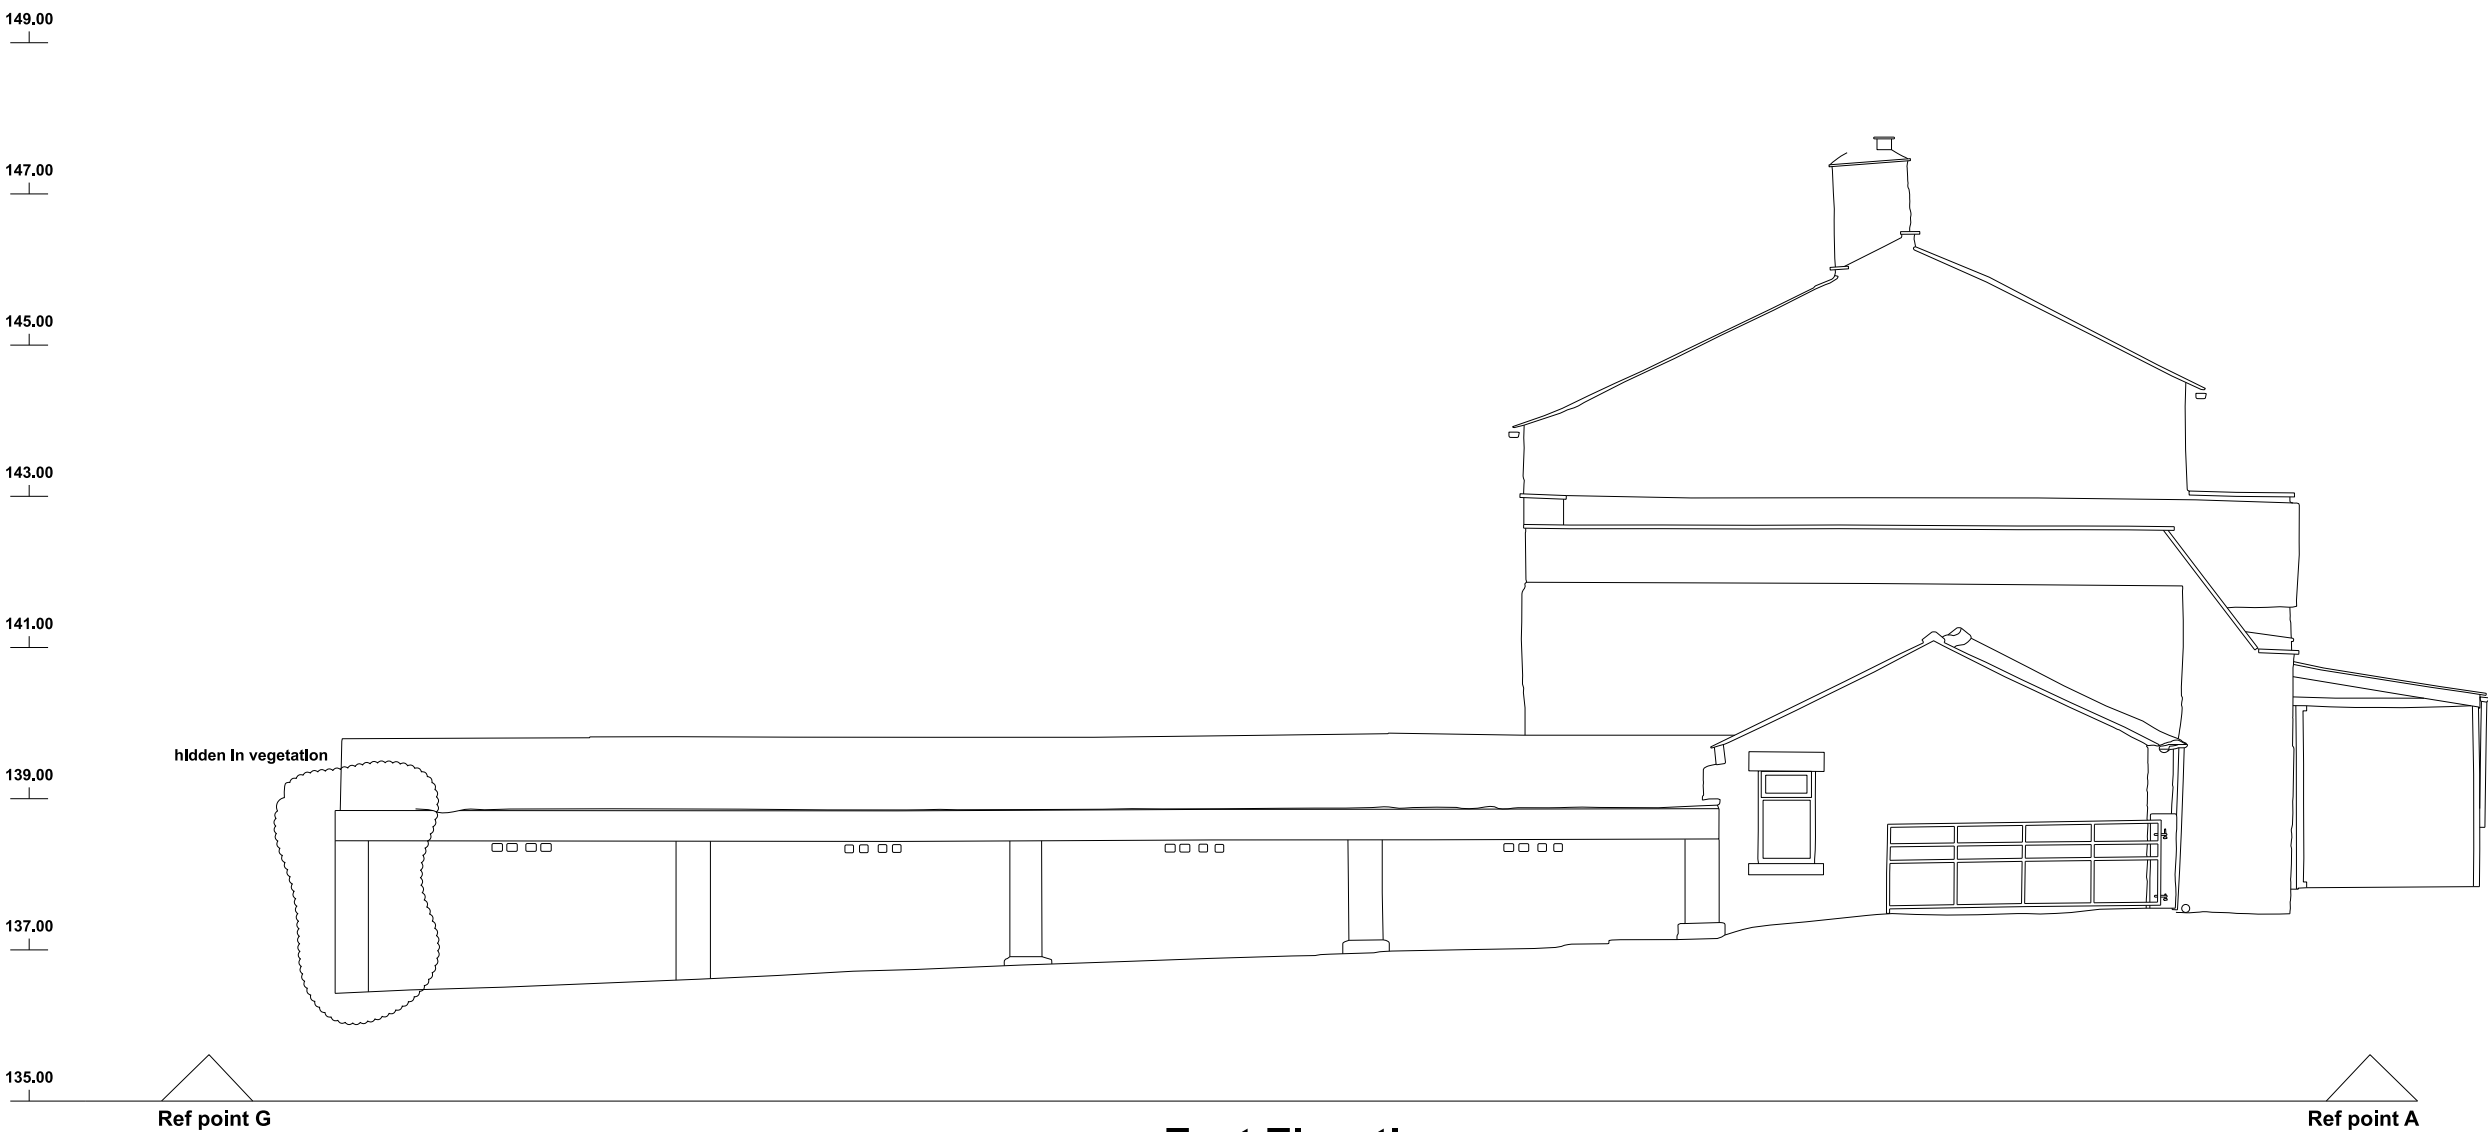


East Elevation



South Elevation

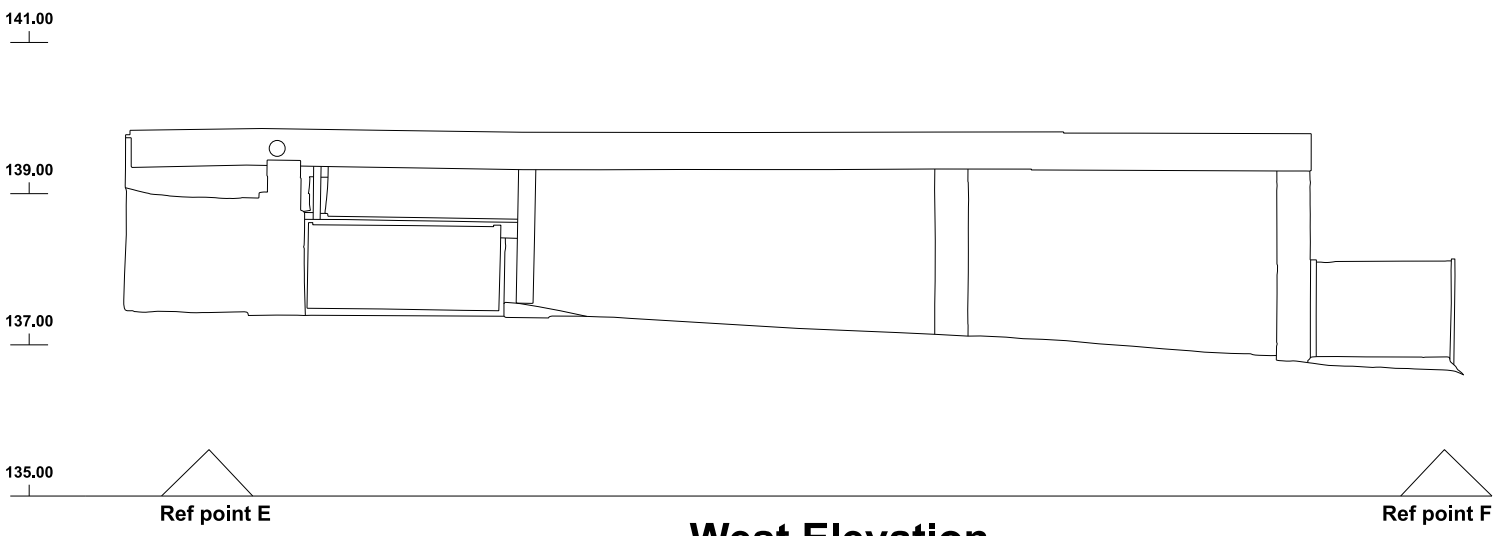

West Elevation

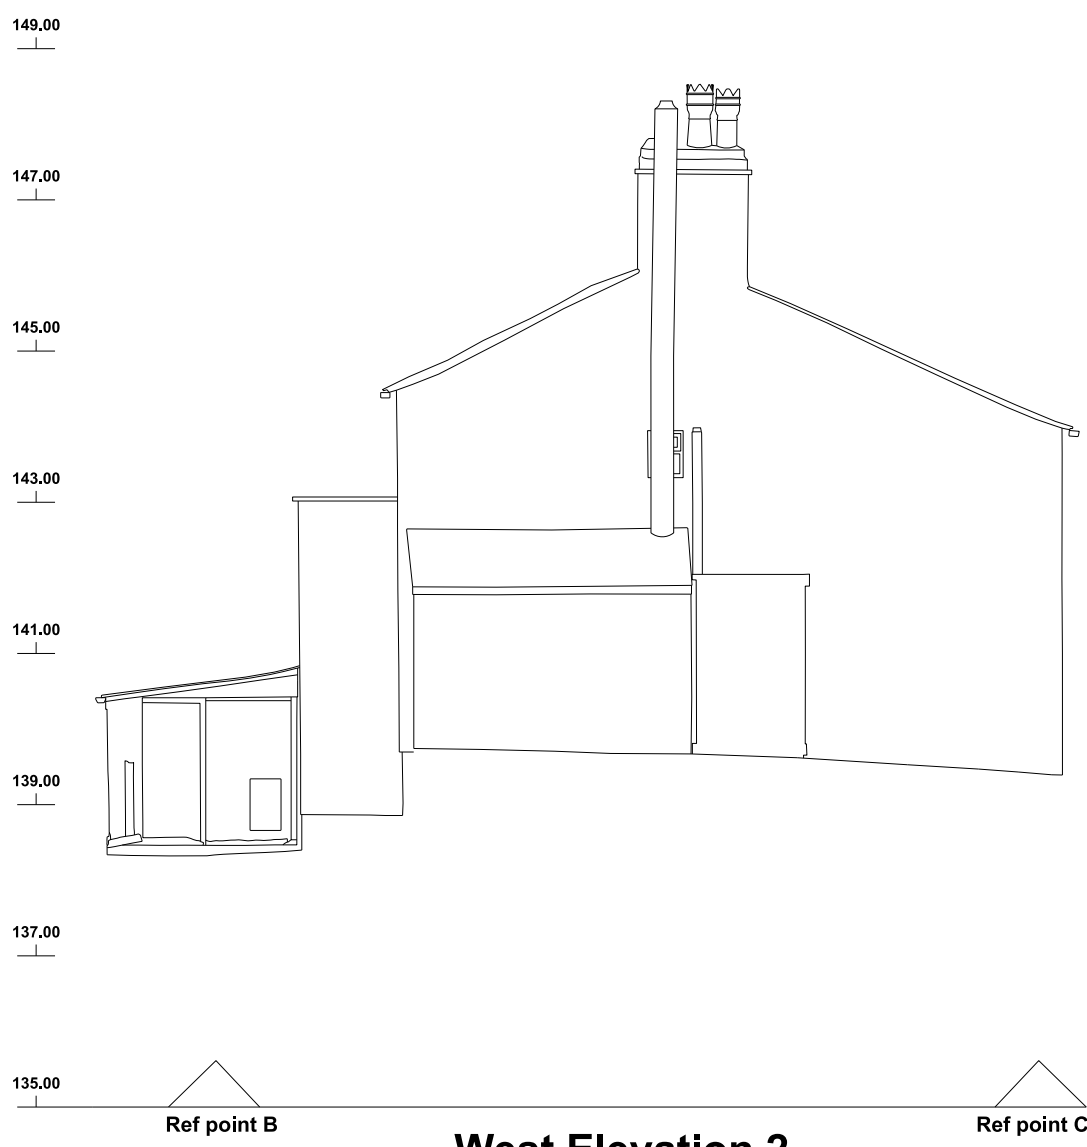

West Elevation 2




South Elevation 2

THIS DRAWING IS PROTECTED BY COPYRIGHT AND MUST NOT BE COPIED OR REPRODUCED WITHOUT THE WRITTEN CONSENT OF HAWTHORN ESTATES LIMITED. NO DIMENSIONS ARE TO BE SCALED FROM THIS DRAWING. ALL DIMENSIONS AND AIDS TO BE CHECKED ON SITE. NORTH POINTS SHOWN ARE INDICATIVE. ©

SITE SPECIFIC HAZARDS

IN ACCORDANCE WITH THE REQUIREMENTS OF THE CDM REGULATIONS 2015 THE FOLLOWING SIGNIFICANT RESIDUAL HAZARDS HAVE NOT BEEN DESIGNATED OUT OF THIS PROJECT AND MUST BE TAKEN INTO CONSIDERATION BY CONTRACTORS PLANNING TO UNDERTAKE THE WORKS SHOWN ON THIS DRAWING.

 

Ref point B

REV.	DATE	NOTES	INT.
------	------	-------	------

CLIENT / PROJECT
J.BUCKLEY PROPERTIES
HOLLYMOUNT FARM
GREENMOUNT

DRAWING TITLE
EXISTING FARMHOUSE
AND BARN ELEVATIONS 1 OF 2

STATUS
PLANNING

DATE
MAR 22

DRAWN
SSS

SCALE @ A1
1:100

PROJECT
NUMBER

PLAN /
BUILD

TYPE

NUMBER

REVISION
LETTER

DRAWING NO.
107

PLN

E

01

-

2D Location Plans
Sections

GA Plans
Details

P
D

Elevations
Profile Colour

HAWTHORN DESIGN PARTNERSHIP

HAWTHORN ESTATES LTD
LUMB, ROSSDALE, BB4 9ND

T. 08453 995 444

E. design@hawthornestates.co.uk
www.hawthornestates.co.uk

