




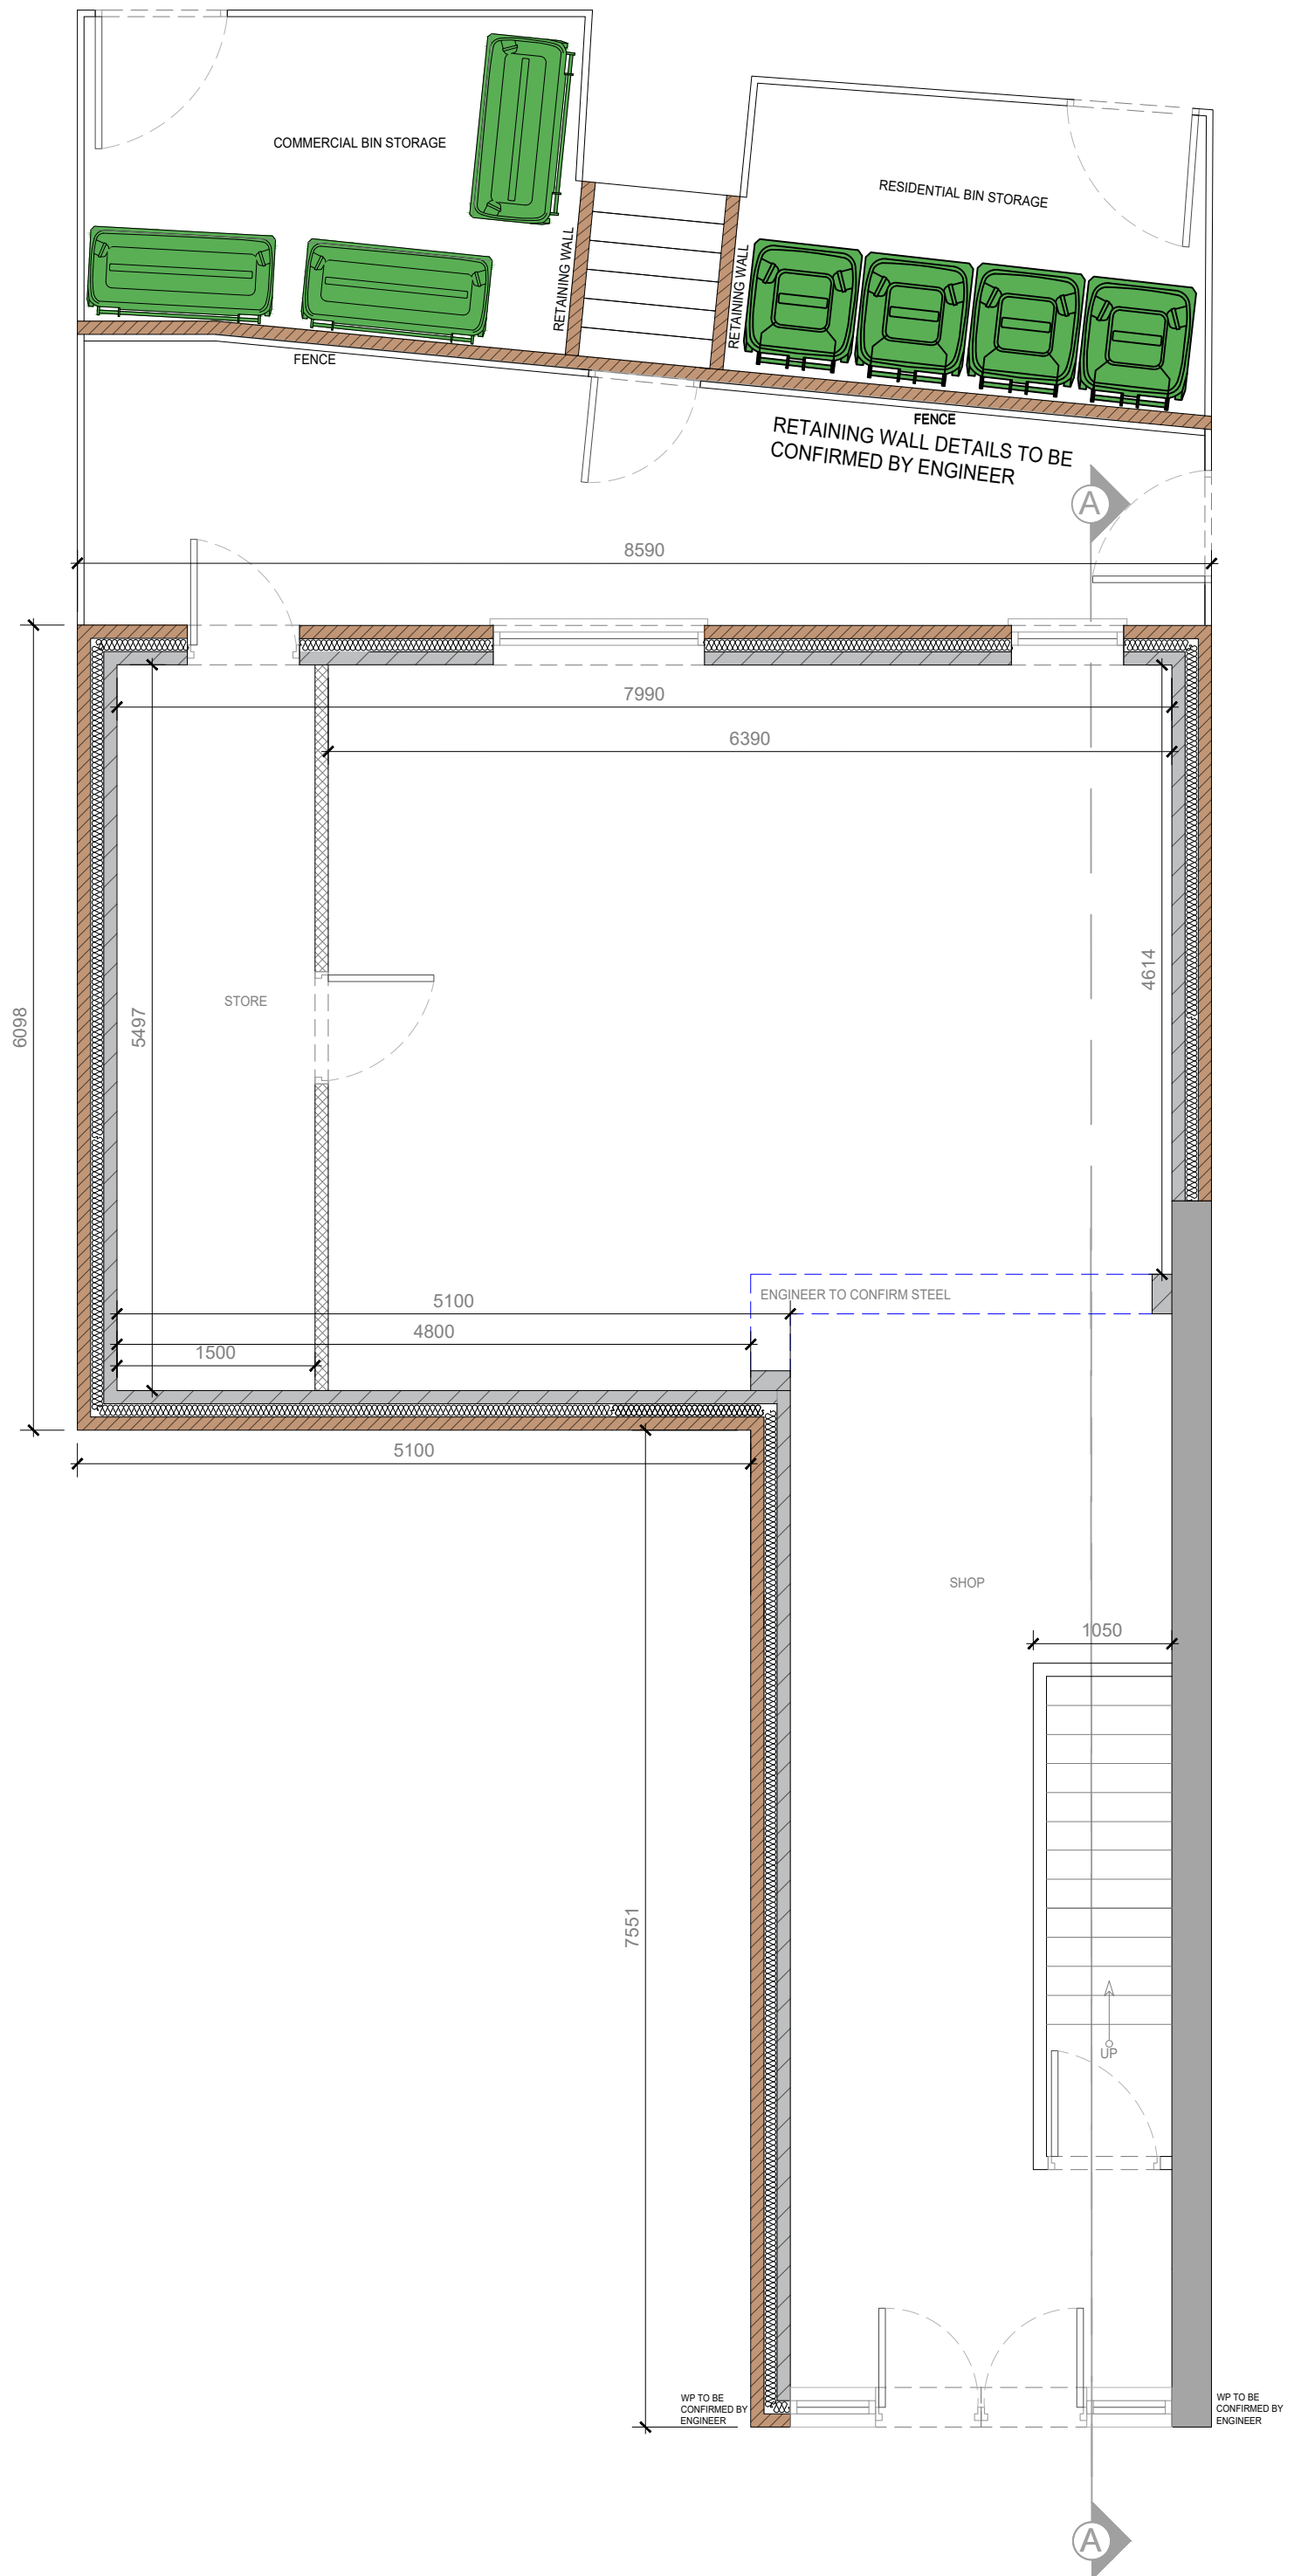

PROPOSED GROUND FLOOR PLAN
SCALE 1:50

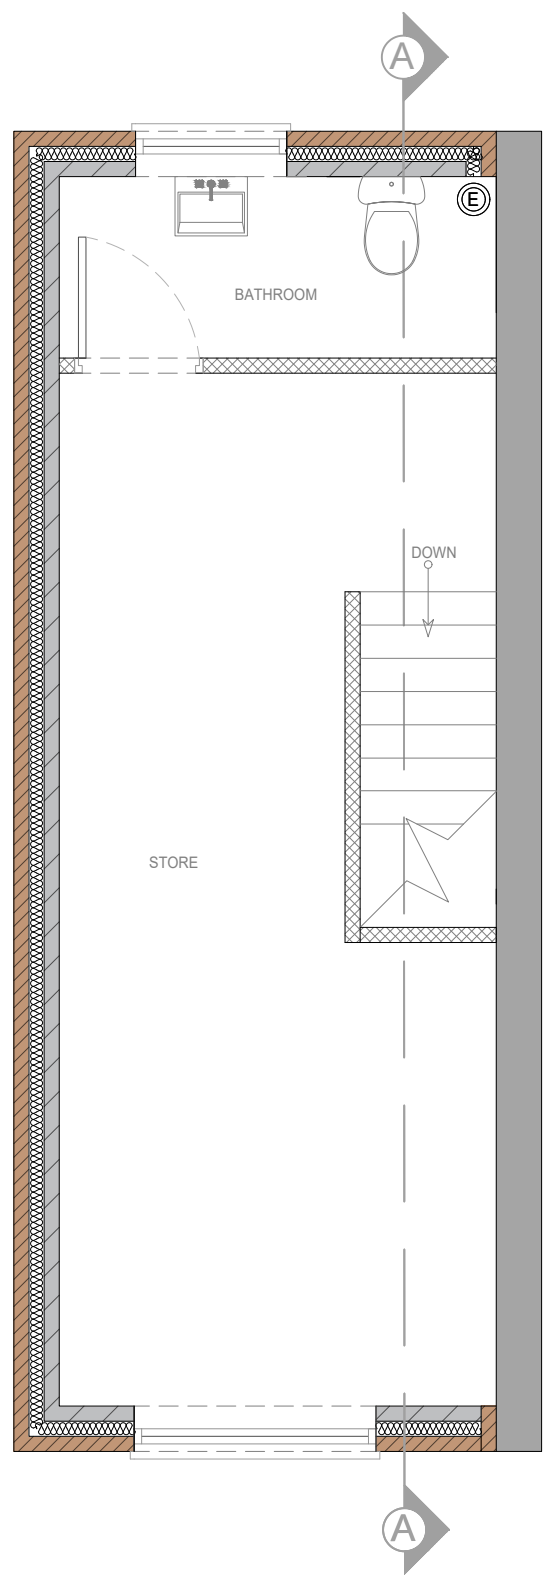





PROPOSED FIRST FLOOR PLAN
SCALE 1:50

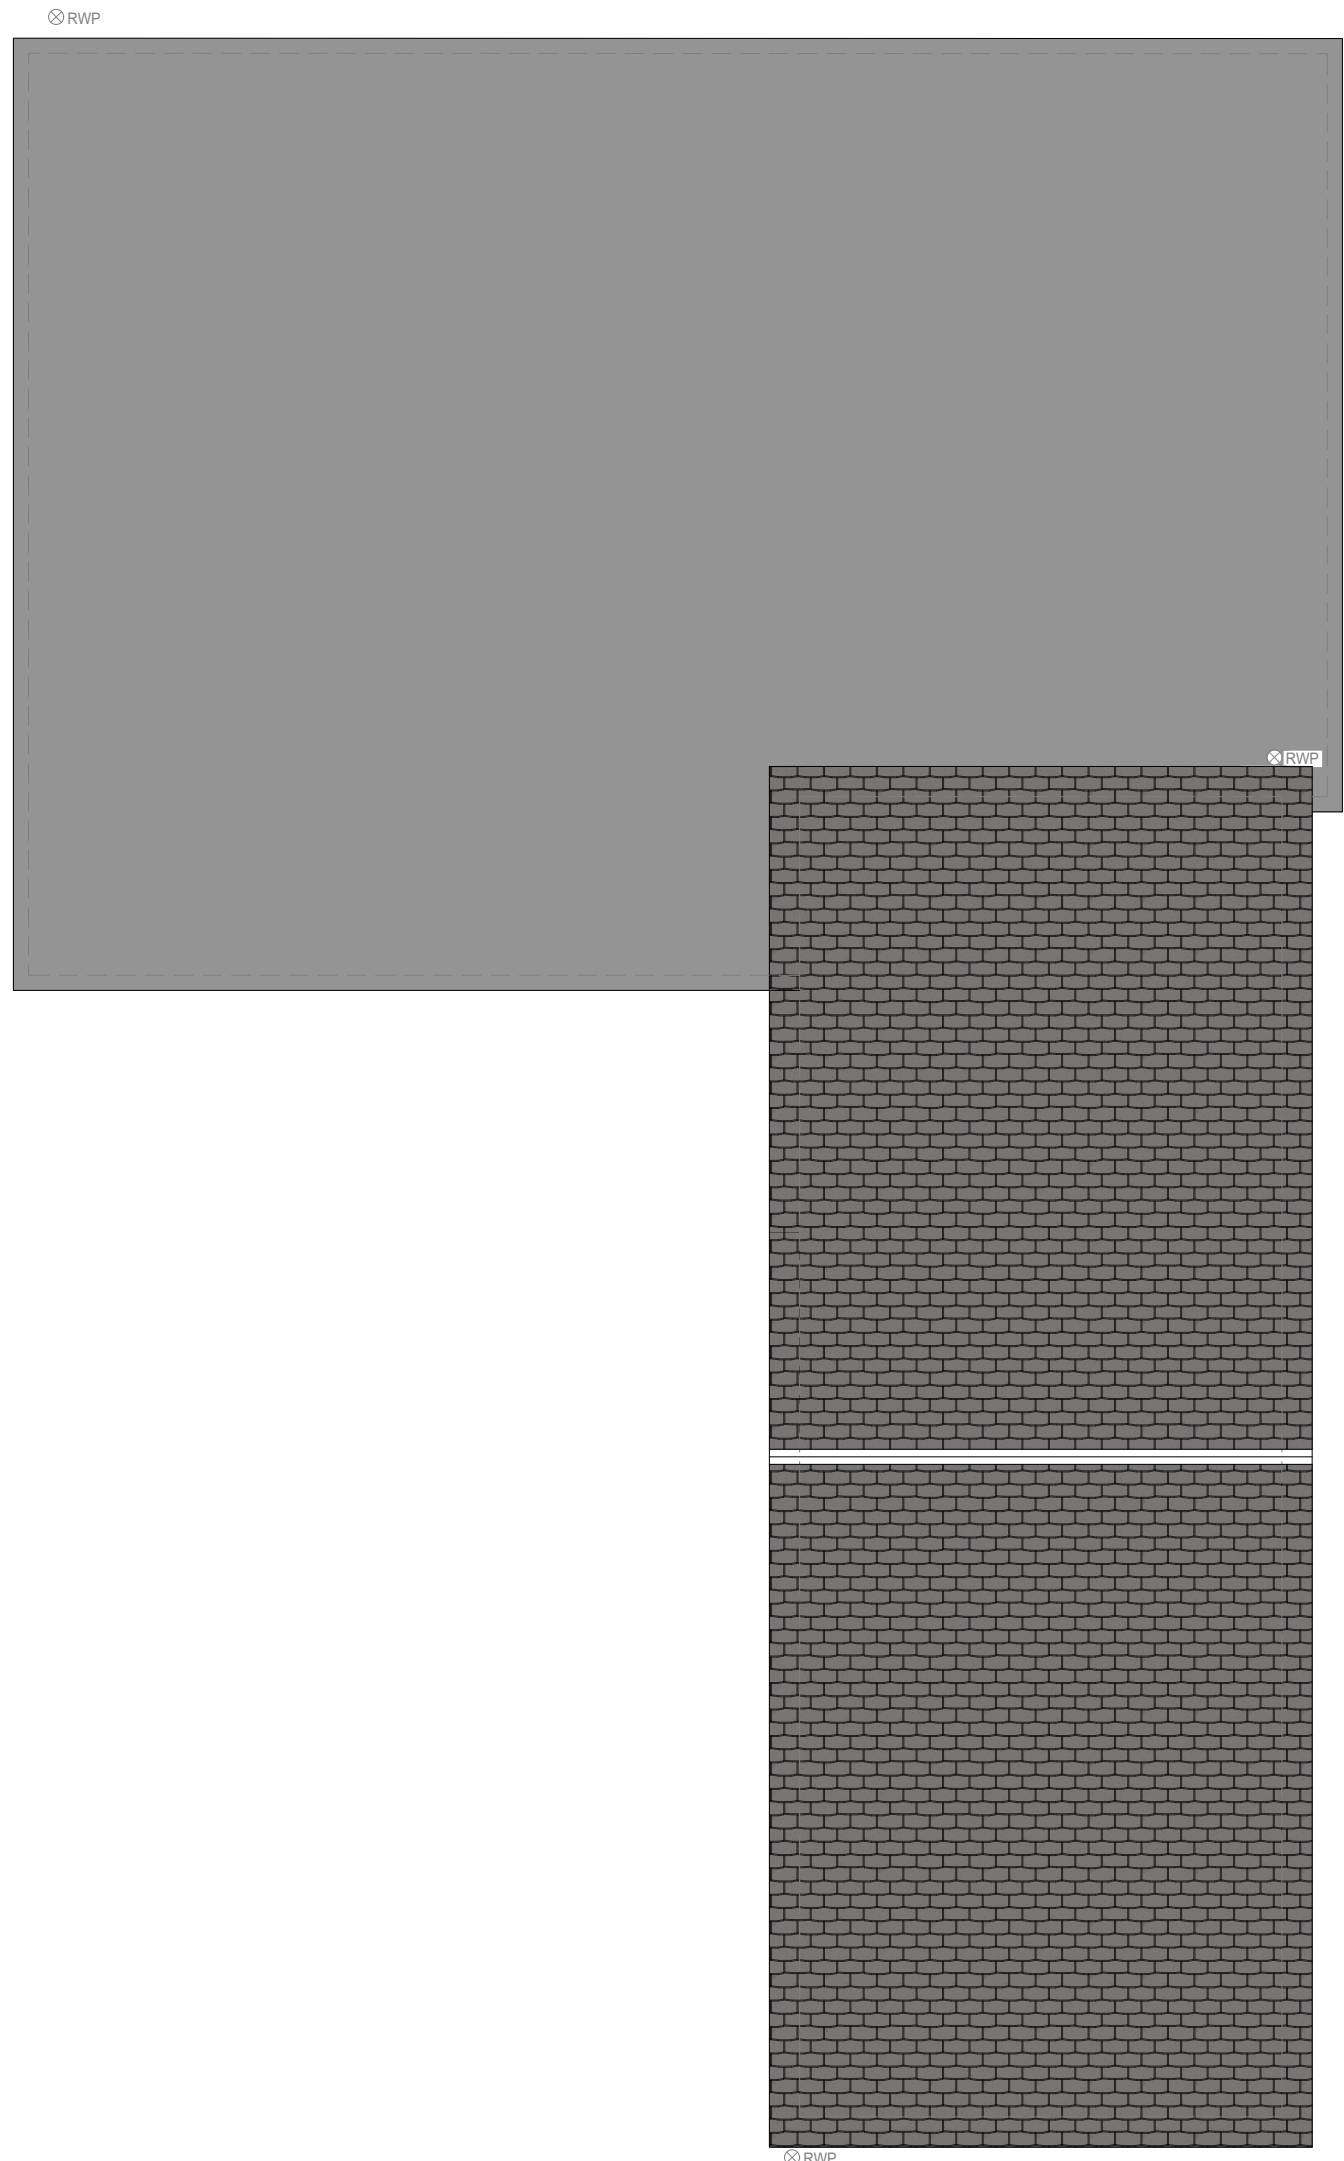


PROPOSED ROOF PLAN
SCALE 1:50


	EXISTING EXTERIOR/STRUCTURAL WALL
	PROPOSED INTERNAL STUD WALLS
	PROPOSED EXTERIOR WALL 100mm BRICK WORK + 100mm INSULATED CAVITY + 100mm BLOCK
	PROPOSED STRUCTURAL ELEMENTS TO ENGINEER SPECIFICATION AND DETAILS

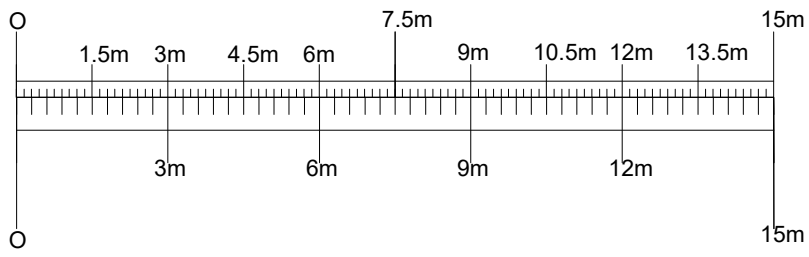

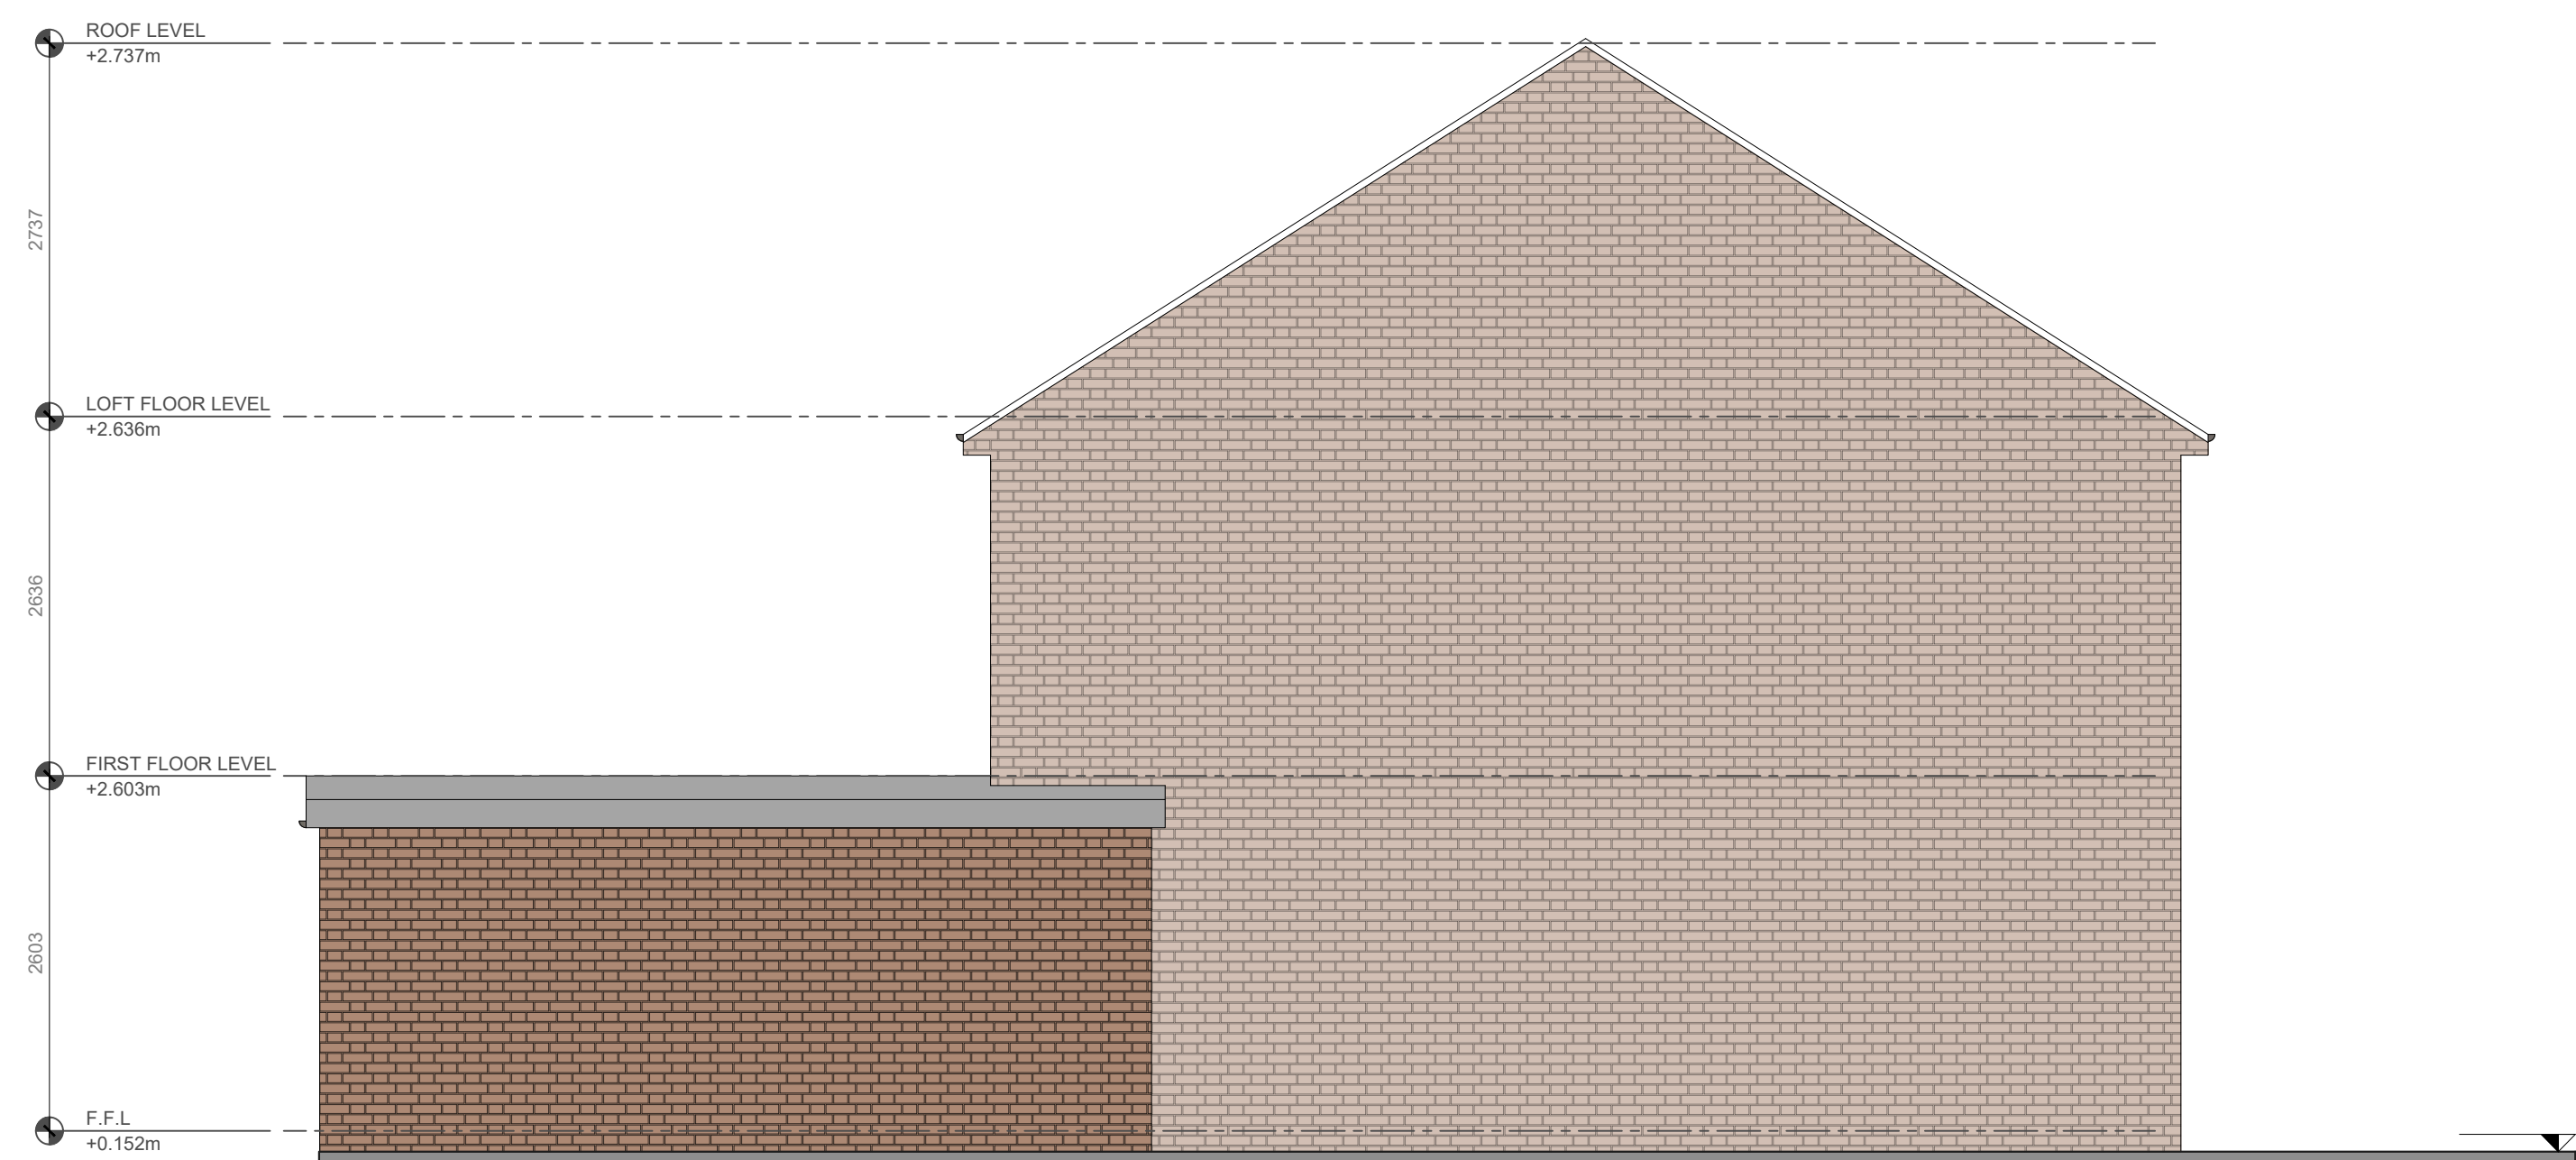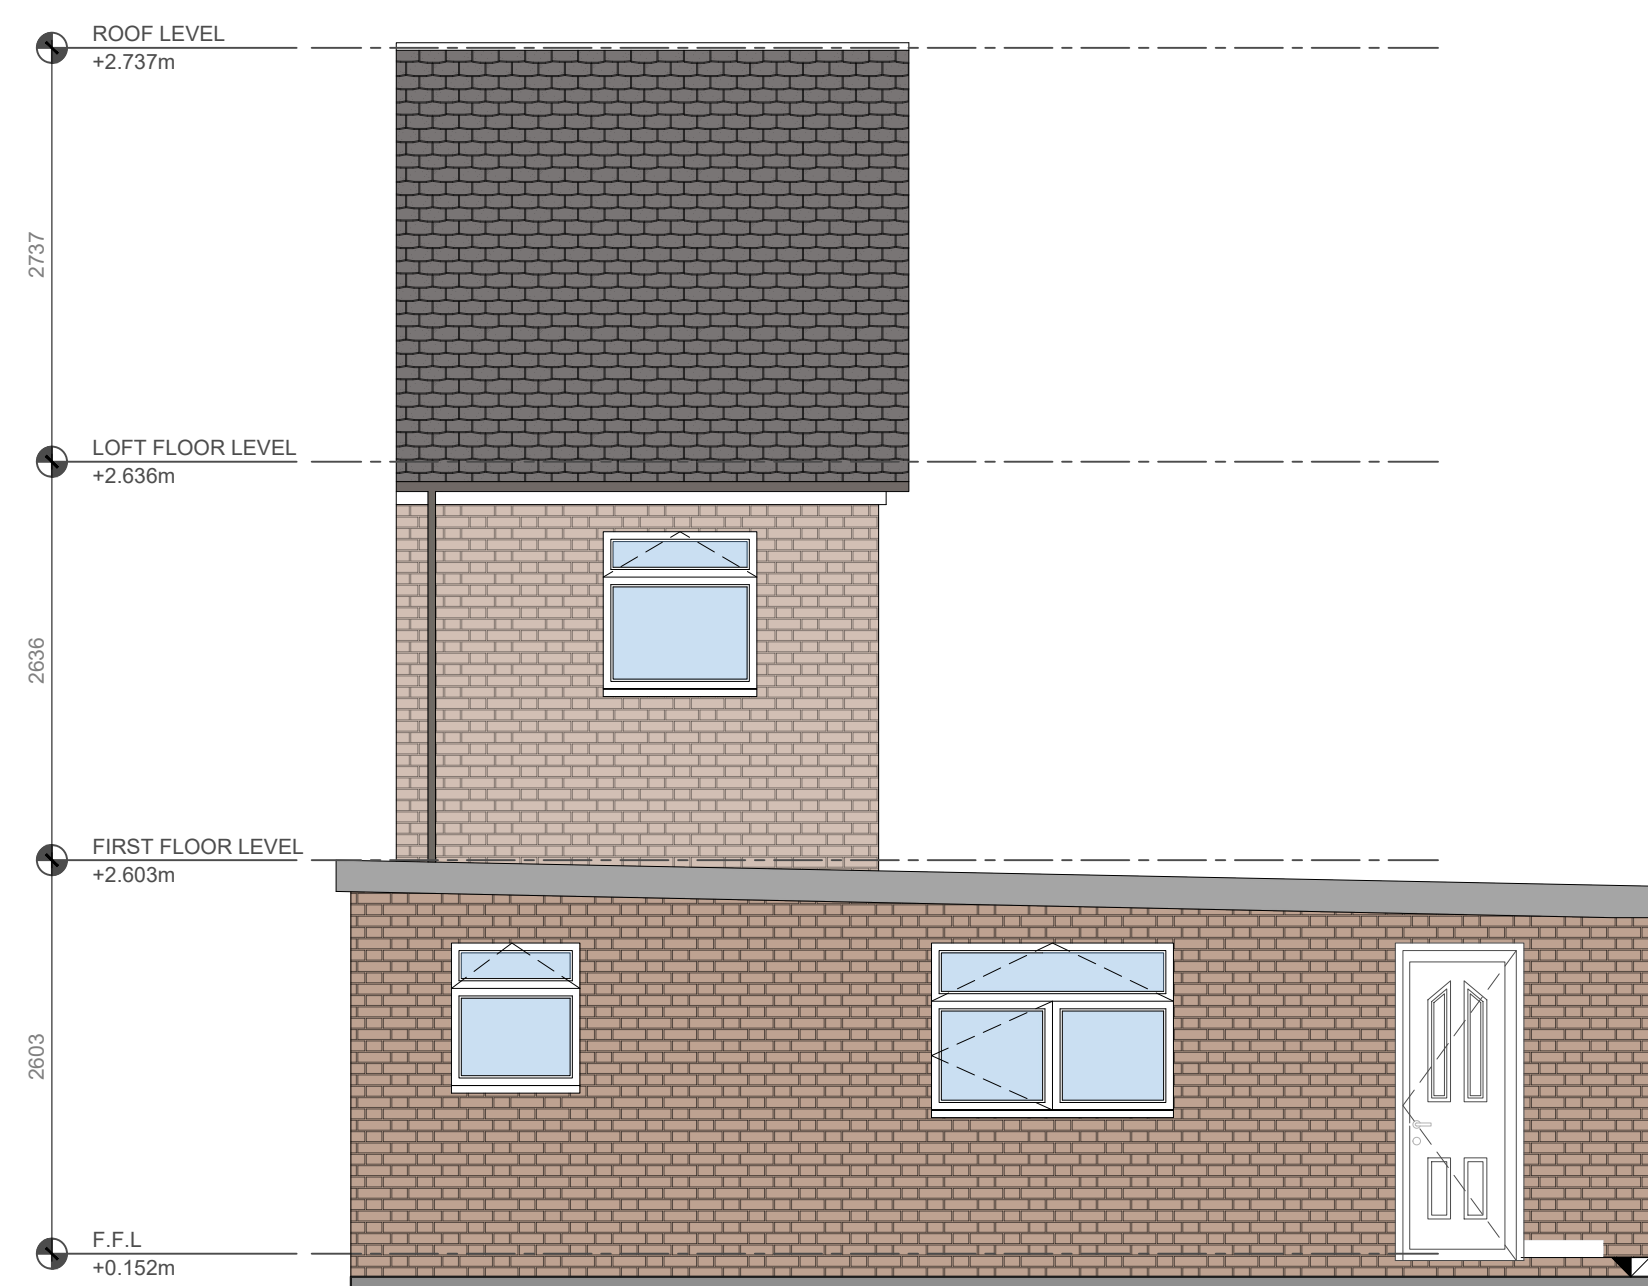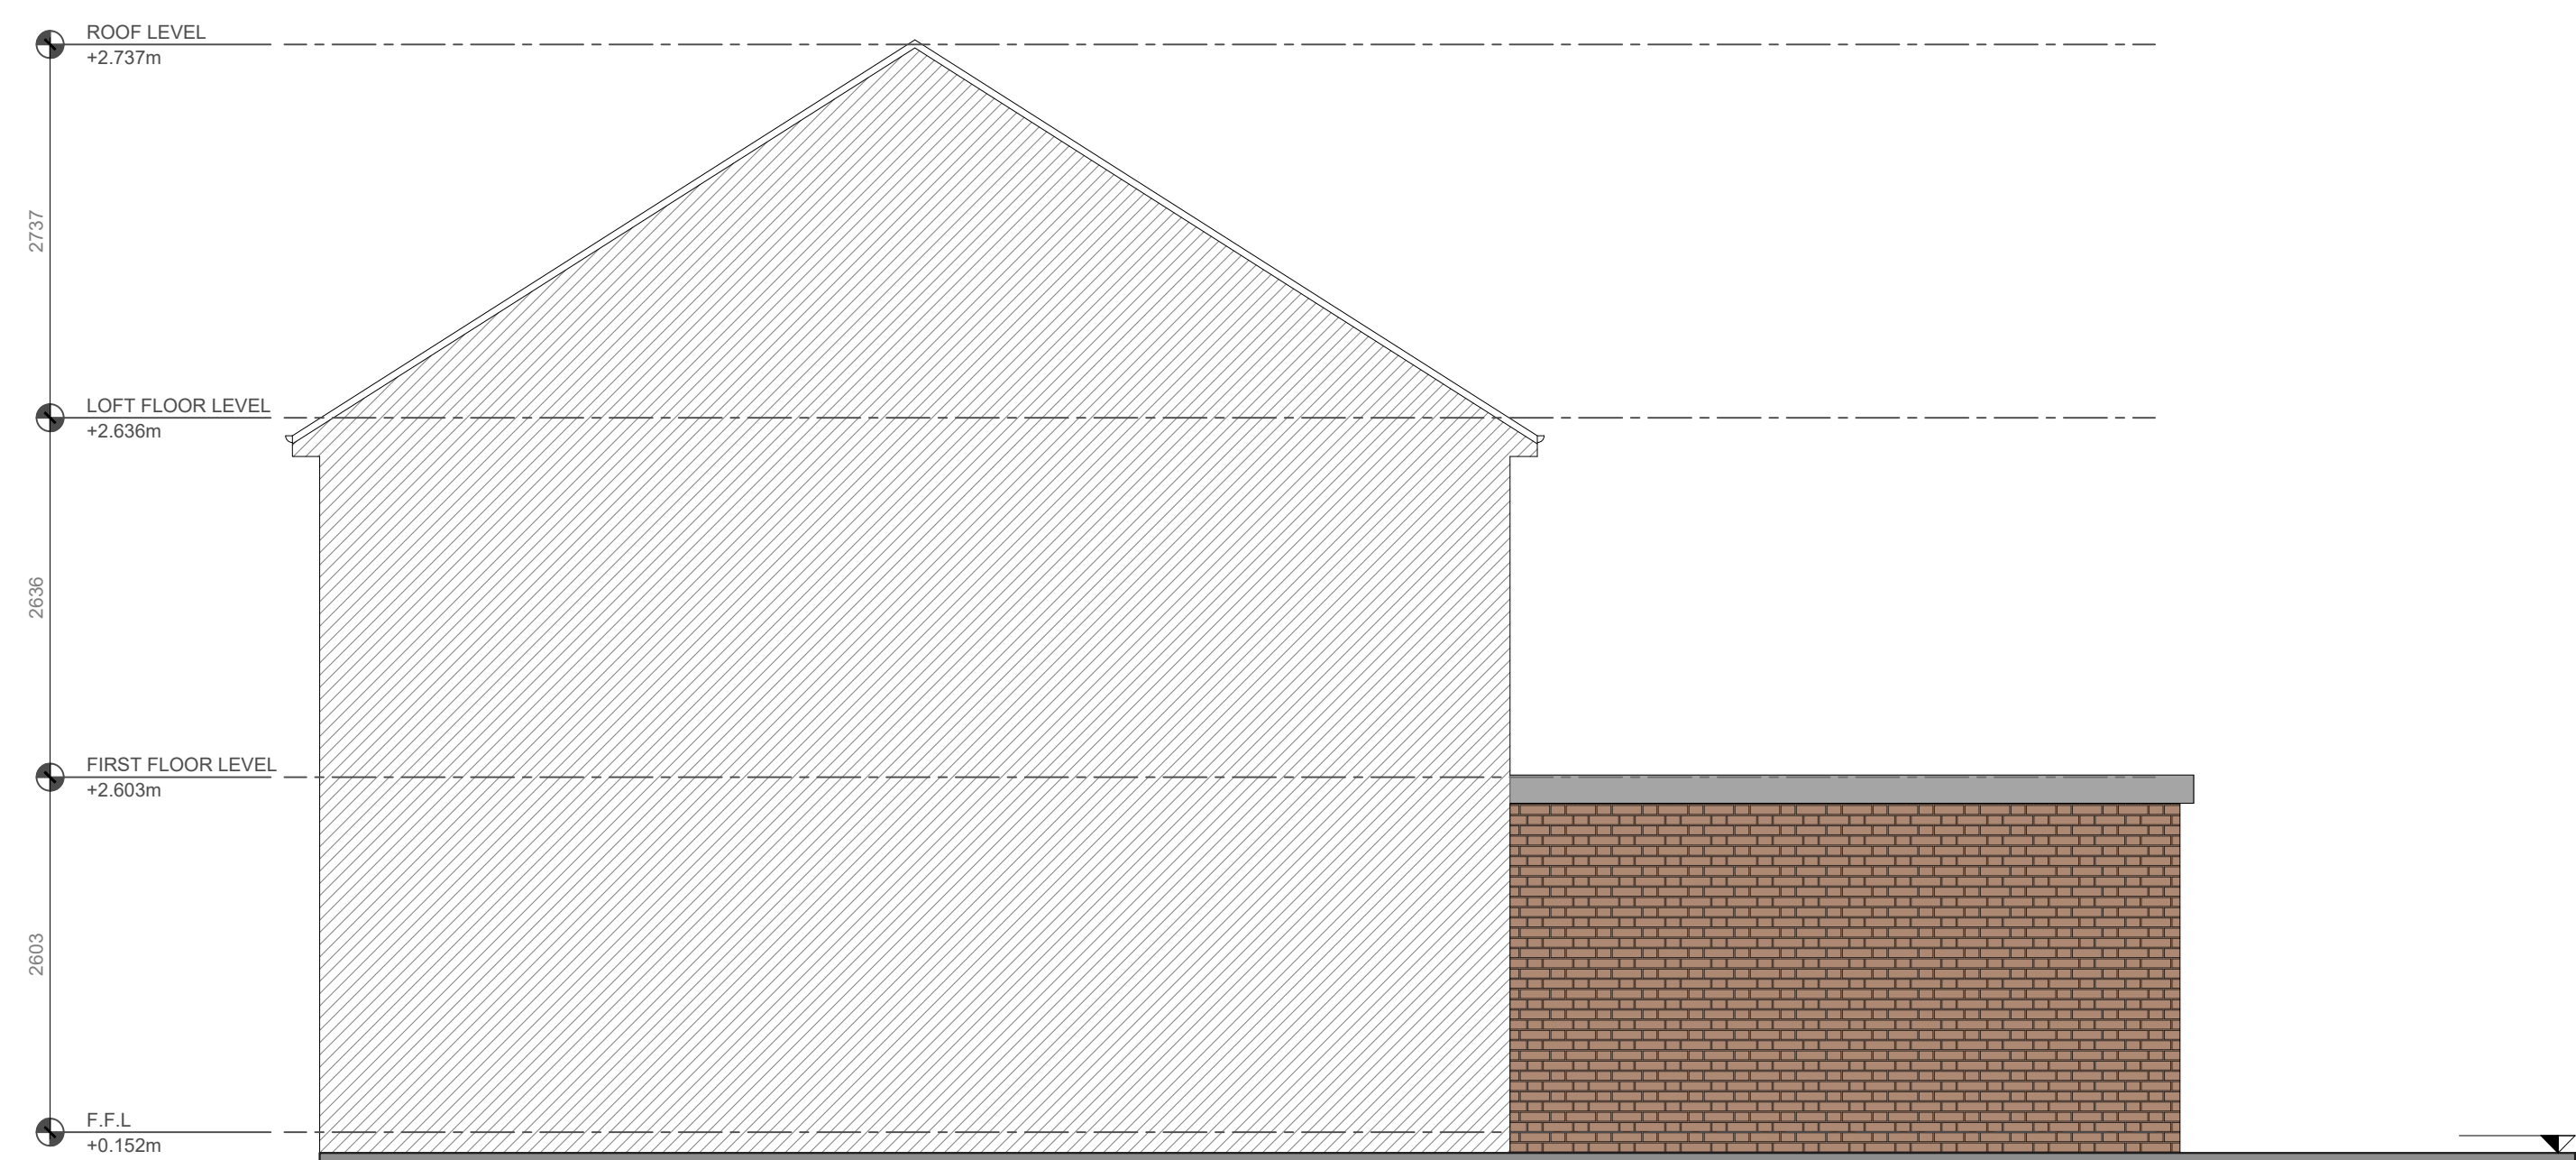


	EXISTING EXTERIOR/STRUCTURAL WALL
	PROPOSED INTERNAL STUD WALLS
	PROPOSED EXTERIOR WALL
	100mm BRICK WORK + 100mm INSULATED CAVITY + 100mm BLOCK
	PROPOSED STRUCTURAL ELEMENTS TO ENGINEER SPECIFICATION AND DETAILS

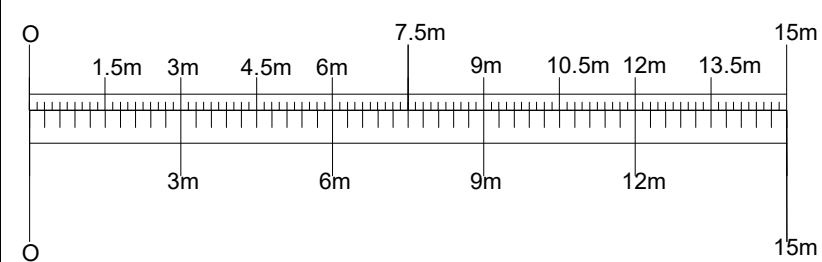

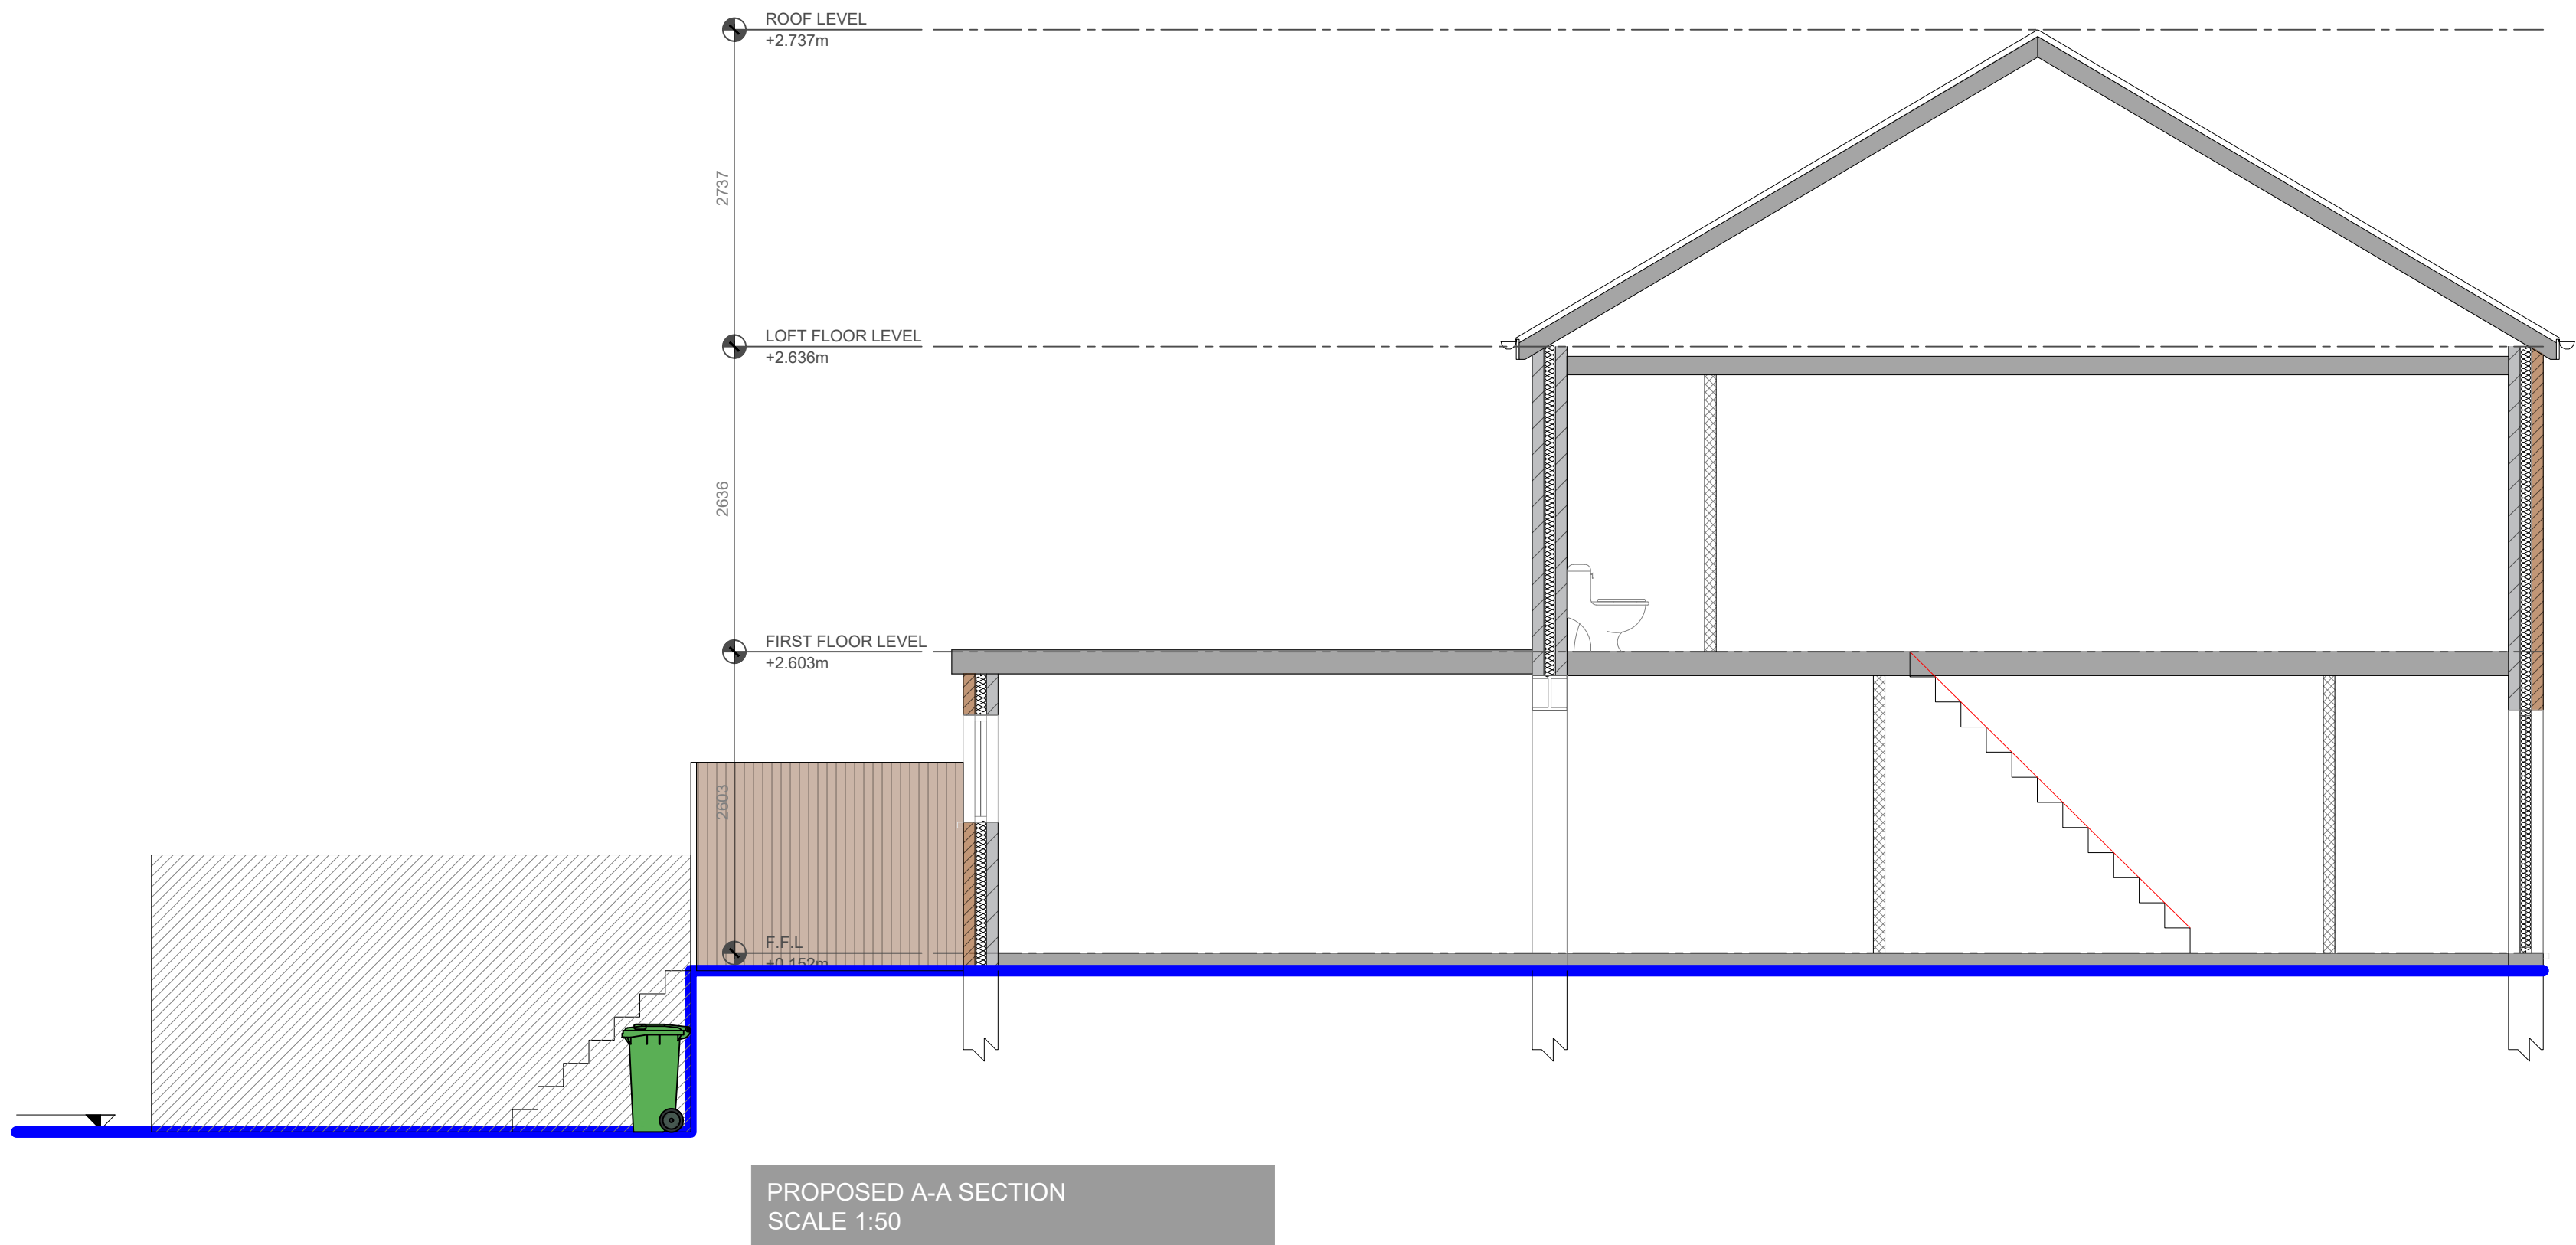

	EXISTING EXTERIOR/STRUCTURAL WALL
	PROPOSED INTERNAL STUD WALLS
	PROPOSED EXTERIOR WALL
	100mm BRICK WORK + 100mm INSULATED CAVITY + 100mm BLOCK
	PROPOSED STRUCTURAL ELEMENTS TO ENGINEER SPECIFICATION AND DETAILS

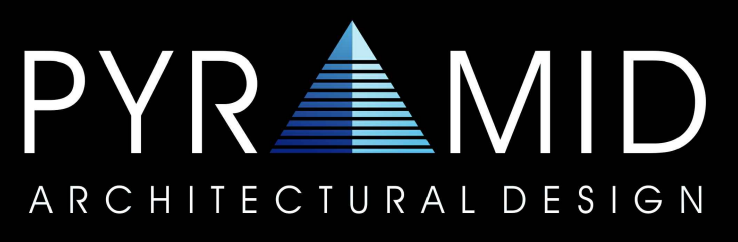

WEBSITE:
WWW.PYRAMIDDESIGNS.CO.UK

DRAWN BY: PF
CHECKED BY: BW
EMAIL: INFO@PYRAMIDDESIGNS.CO.UK
TEL-01642 280 339

ADDRESS: 32-36 ALBION STREET,
MANCHESTER, M26 1BJ


CLIENT NAME: RIZVAN ARSHAD


PROJECT:

DRAWING:
PROPOSED DRAWINGS
-A-A SECTION

ALL RIGHTS RESERVED.
THIS DRAWING MUST NOT BE REPRODUCED WITHOUT PERMISSION.
DO NOT SCALE OFF DRAWINGS.
ALL DIMENSIONS TO BE CHECKED BY CONTRACTOR ON-SITE.
CONSTRUCTION MUST ONLY COMMENCE ONCE PLANNING, BUILDING CONTROL AND ANY OTHER RELEVANT APPROVALS HAVE BEEN OBTAINED.
IT IS THE RESPONSIBILITY OF THE OWNER TO ENSURE APPROVALS HAVE BEEN GRANTED.
ANY DISCREPANCIES MUST BE REPORTED TO THE ARCHITECT, SURVEYOR, ENGINEER OR RESPONSIBLE PERSON IMMEDIATELY.
THE CONTRACTOR IS RESPONSIBLE FOR ENSURING COMPLIANCE WITH THE CDM REGULATIONS AND MANDATORY H&S ON SITE PRECAUTIONS.
THE CLIENT/BUILDING OWNER MUST OBTAIN THE NECESSARY PARTY WALL AGREEMENTS PRIOR TO COMMENCING WORKS ON SITE

SCALE :1-50@A1
DATE: 23/08/22
DWG NO = 04_REV11

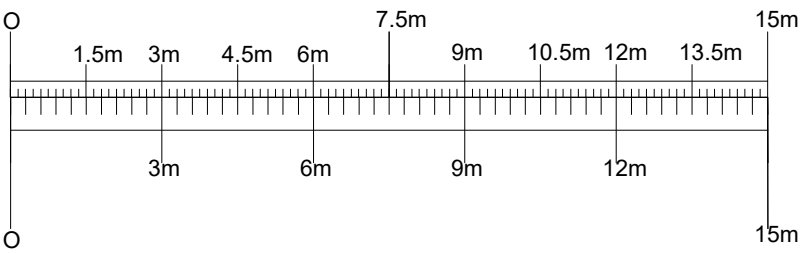

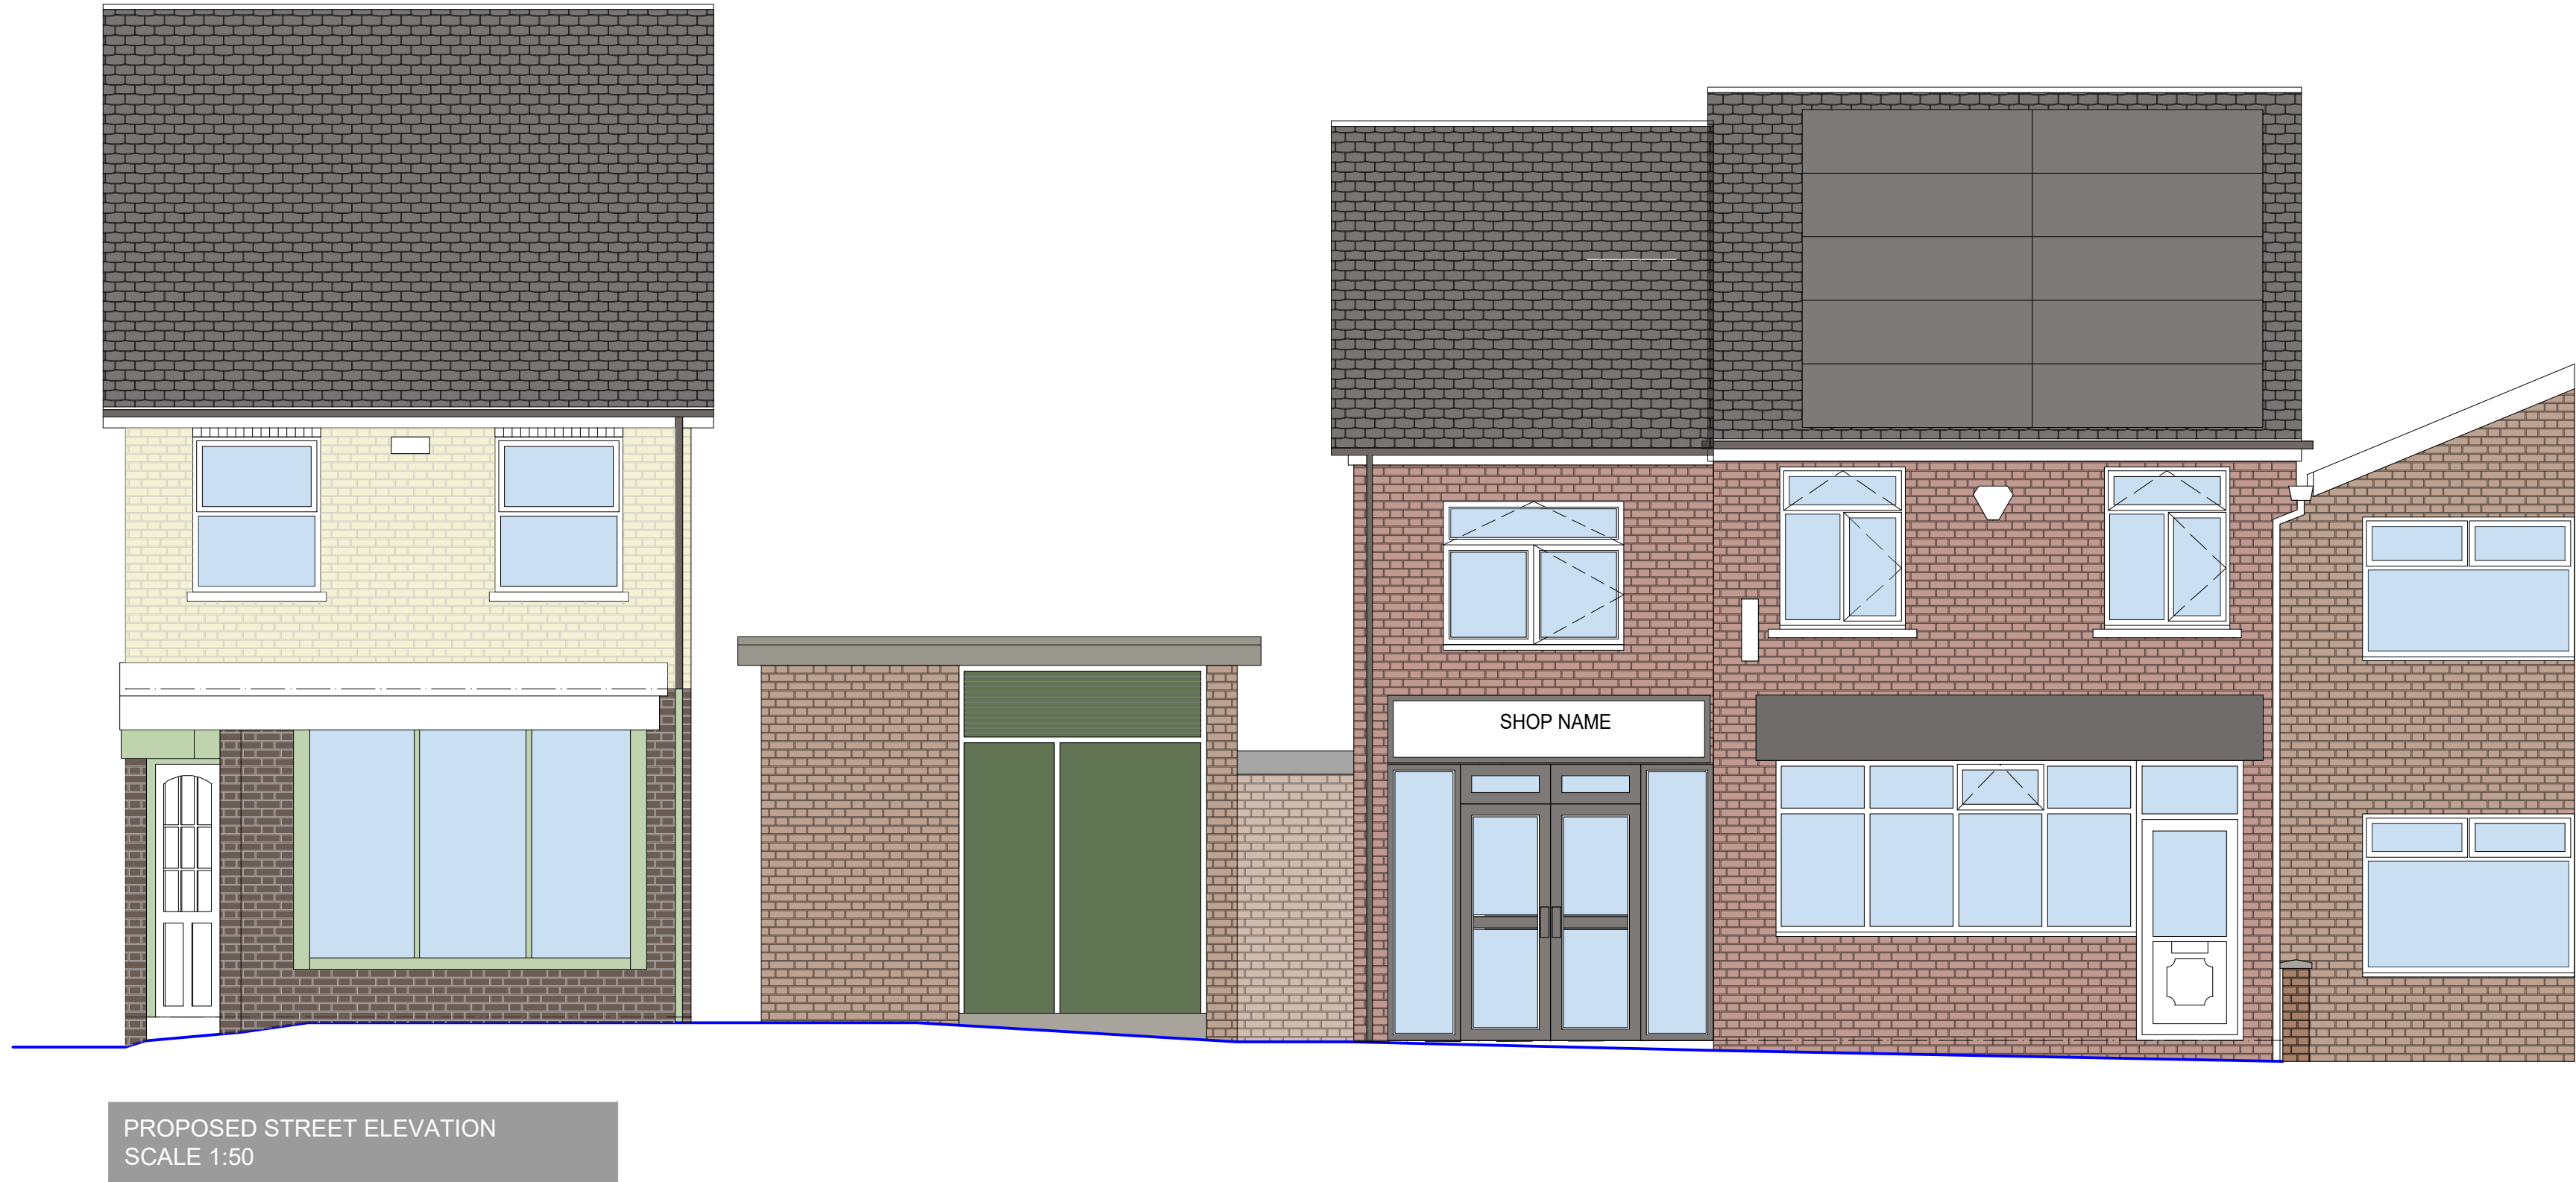

EXISTING EXTERIOR/STRUCTURAL WALL

PROPOSED INTERNAL STUD WALLS

PROPOSED EXTERIOR WALL

100mm BRICK WORK + 100mm INSULATED CAVITY + 100mm BLOCK

PROPOSED STRUCTURAL ELEMENTS TO ENGINEER SPECIFICATION AND DETAILS

PYRAMID

ARCHITECTURAL DESIGN

WEBSITE:

WWW.PYRAMIDDESIGNS.CO.UK

DRAWN BY: PF

CHECKED BY: BW

EMAIL: INFO@PYRAMIDDESIGNS.CO.UK

TEL-01642 280 339

ADDRESS: 32-36 ALBION STREET,
MANCHESTER, M26 1BJ

CLIENT NAME: RIZVAN ARSHAD

PROJECT:

DRAWING:

PROPOSED DRAWINGS

- STREET ELEVATION

ALL RIGHTS RESERVED.

THIS DRAWING MUST NOT BE REPRODUCED WITHOUT PERMISSION.

DO NOT SCALE OFF DRAWINGS.

ALL DIMENSIONS TO BE CHECKED BY CONTRACTOR ON-SITE.

CONSTRUCTION MUST ONLY COMMENCE ONCE PLANNING, BUILDING CONTROL AND ANY OTHER RELEVANT APPROVALS HAVE BEEN OBTAINED.

IT IS THE RESPONSIBILITY OF THE OWNER TO ENSURE APPROVALS HAVE BEEN GRANTED.

ANY DISCREPANCIES MUST BE REPORTED TO THE ARCHITECT, SURVEYOR, ENGINEER OR RESPONSIBLE PERSON IMMEDIATELY.


THE CONTRACTOR IS RESPONSIBLE FOR ENSURING COMPLIANCE WITH THE CDM REGULATIONS AND MANDATORY H&S ON SITE PRECAUTIONS.

THE CLIENT/BUILDING OWNER MUST OBTAIN THE NECESSARY PARTY WALL AGREEMENTS PRIOR TO COMMENCING WORKS ON SITE

SCALE :1-50@A1


DATE: 23/08/22

DWG NO = 05_REV11

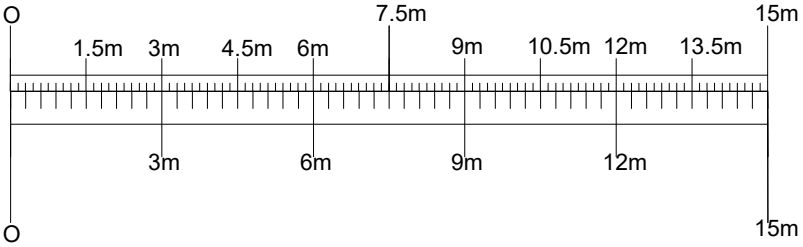




PROPOSED GROUND FLOOR PLANS
SCALE 1:50

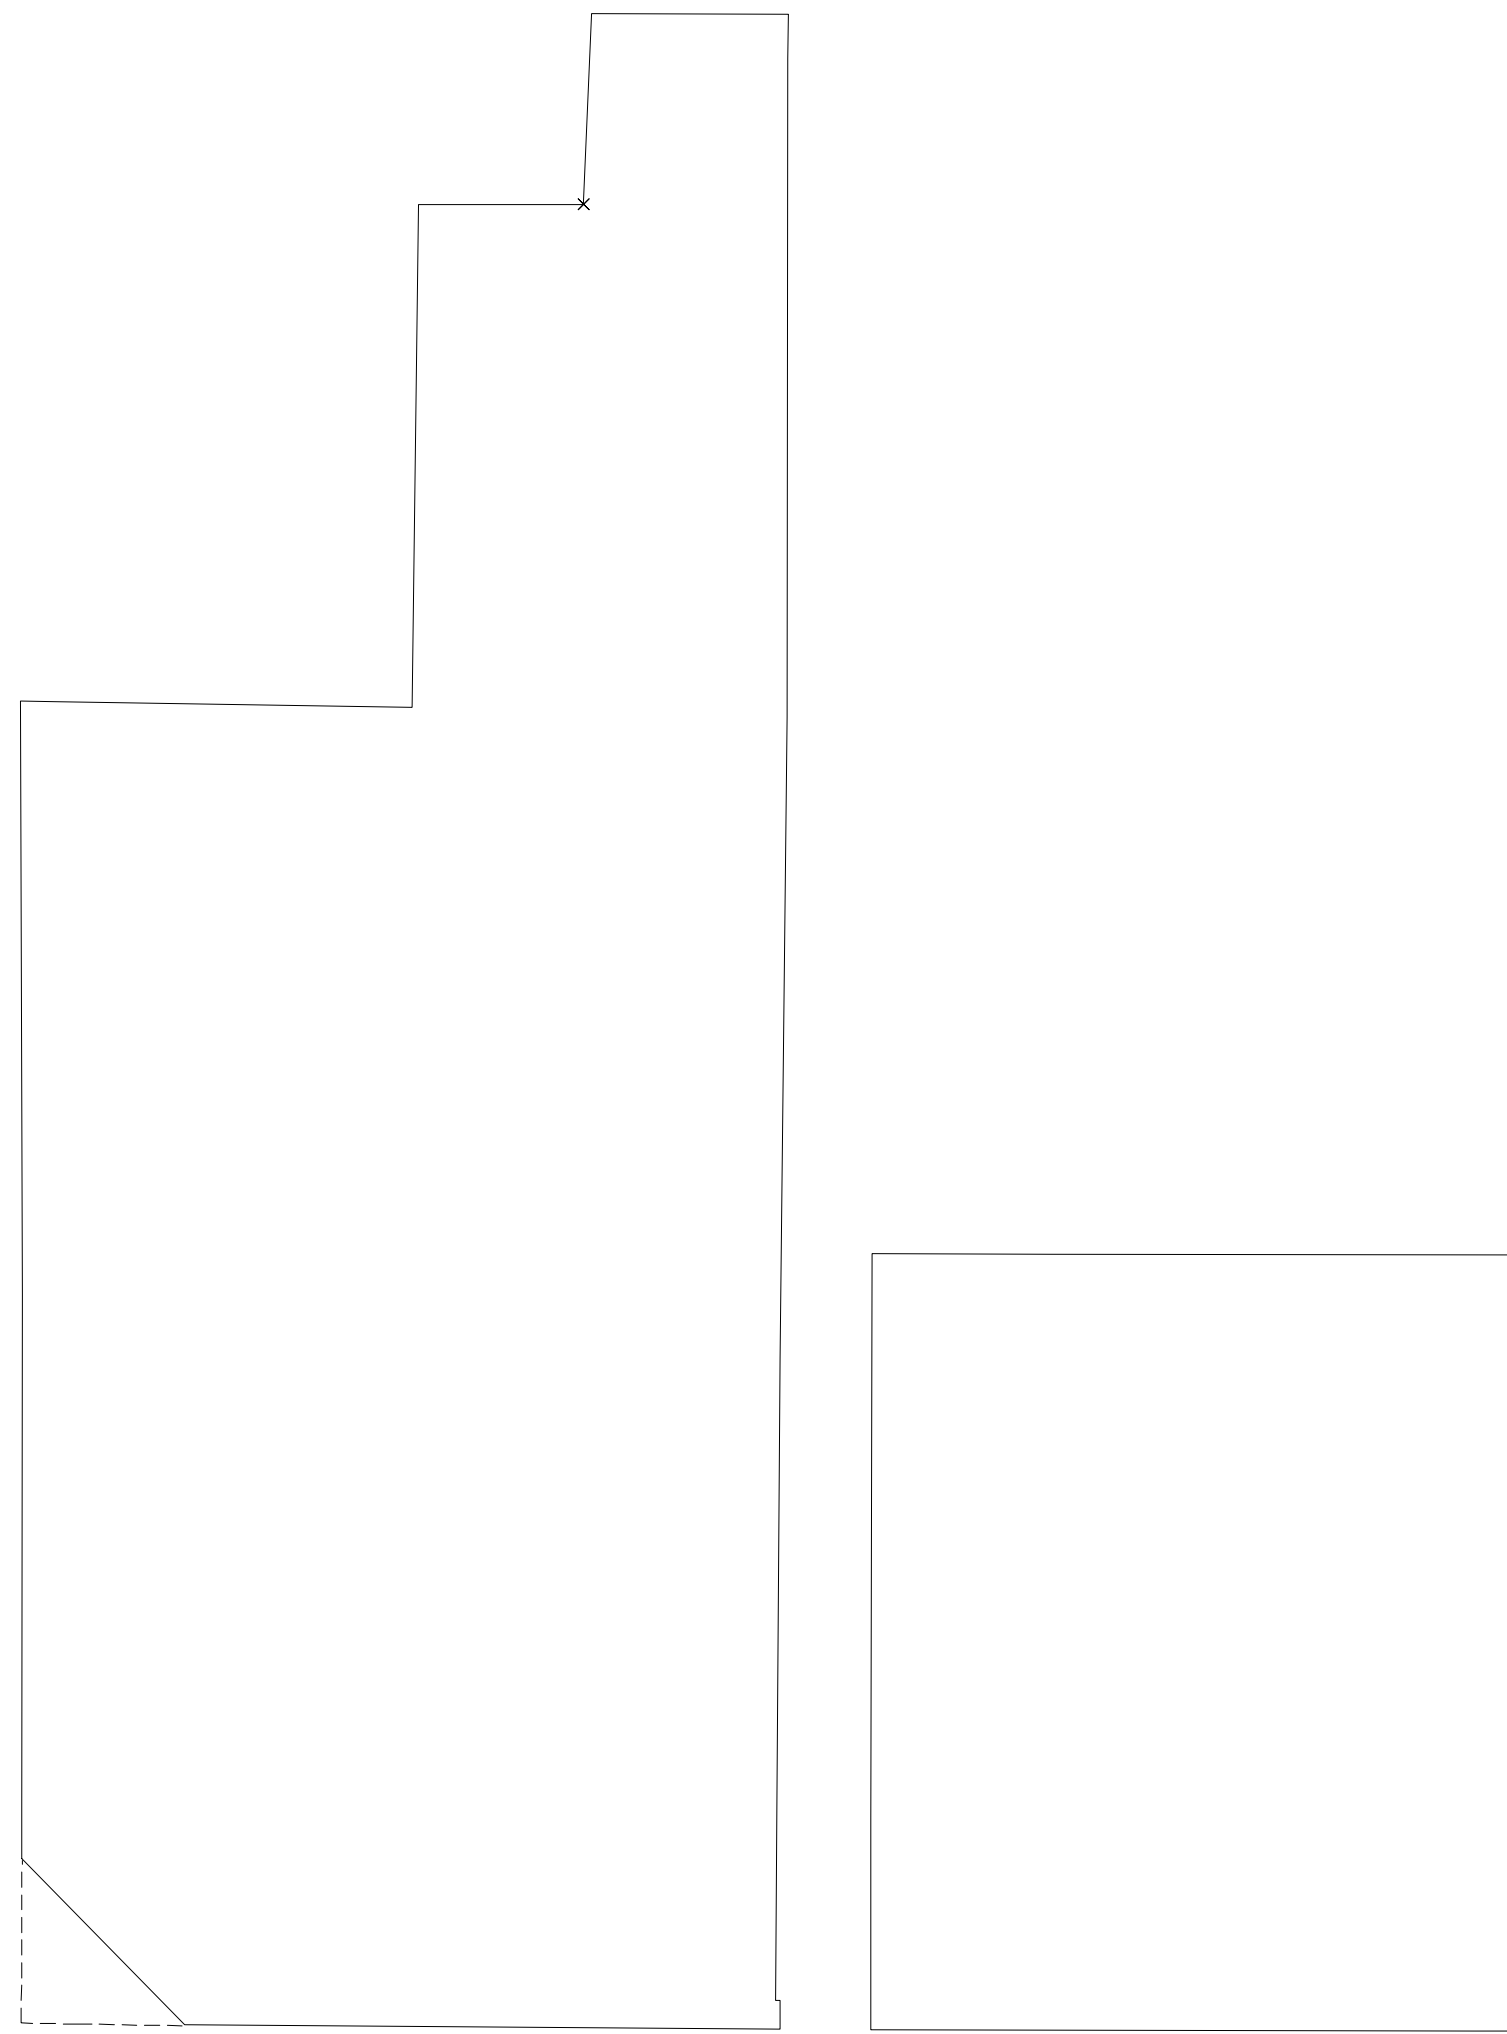

PROPOSED FIRST FLOOR PLANS
SCALE 1:50

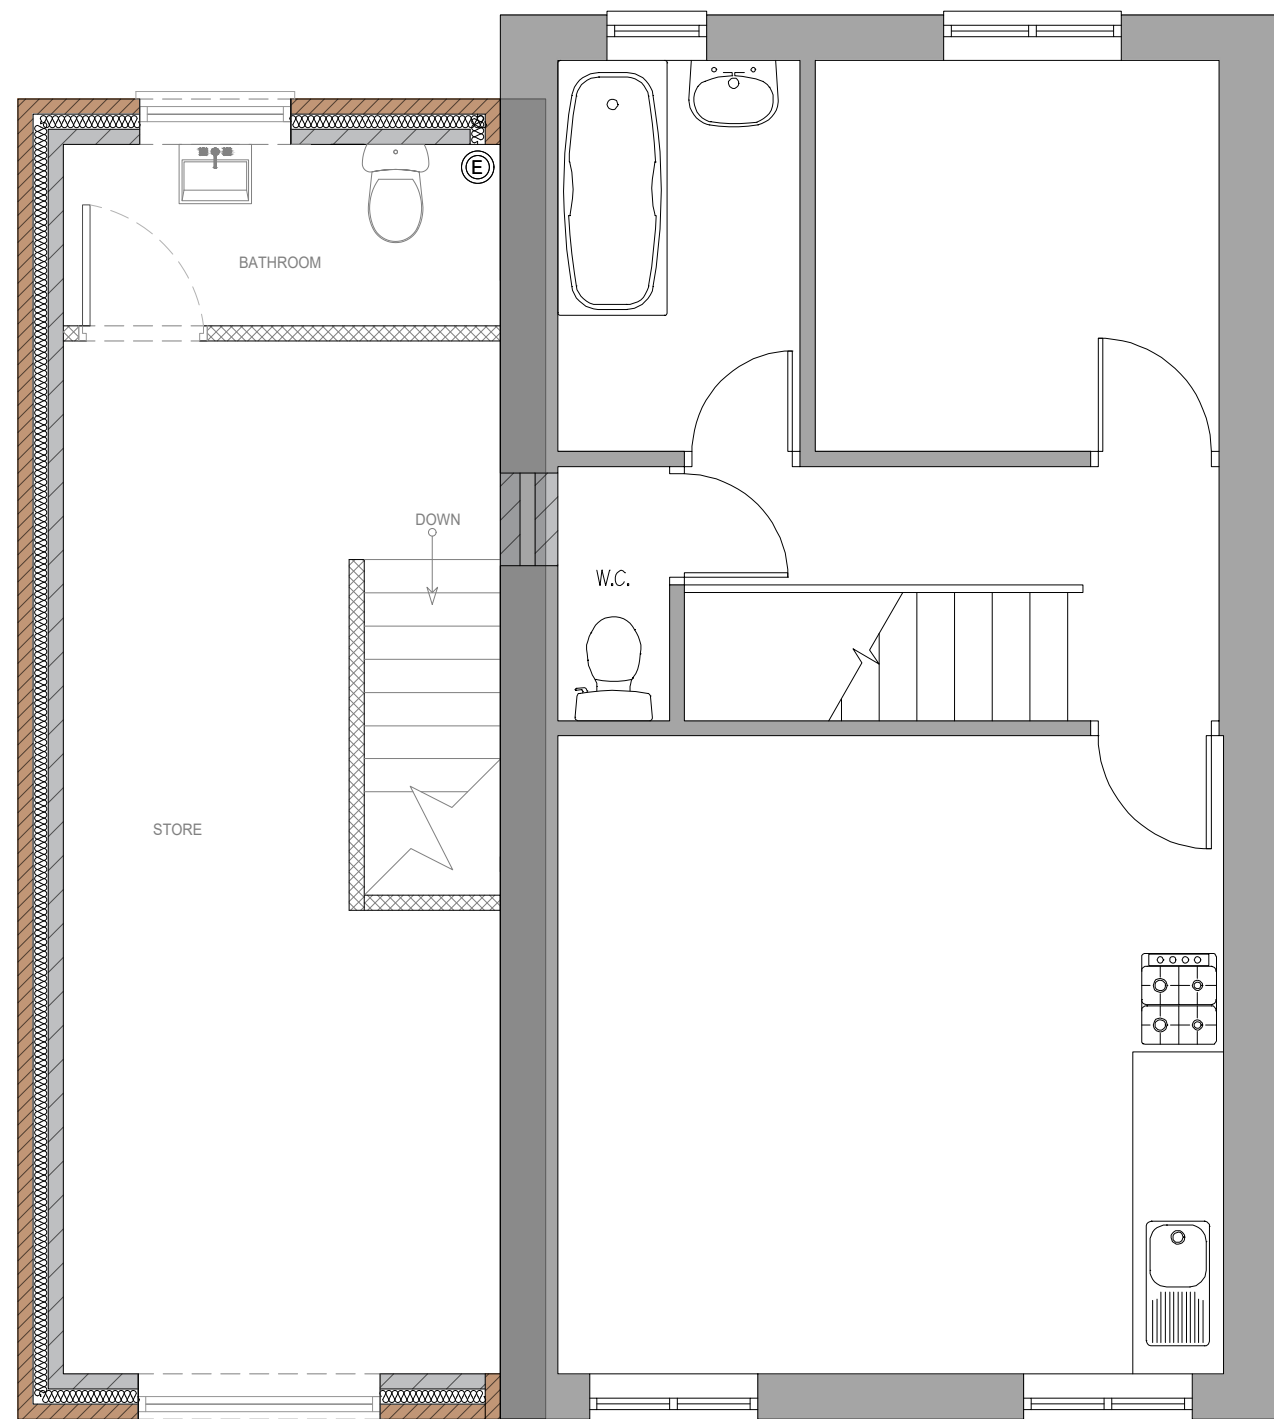

	EXISTING EXTERIOR/STRUCTURAL WALL
	PROPOSED INTERNAL STUD WALLS
	PROPOSED EXTERIOR WALL
	100mm BRICK WORK + 100mm INSULATED CAVITY + 100mm BLOCK
	PROPOSED STRUCTURAL ELEMENTS TO ENGINEER SPECIFICATION AND DETAILS

PYRAMID
ARCHITECTURAL DESIGN

WEBSITE:
WWW.PYRAMIDDESIGNS.CO.UK

DRAWN BY: PF

CHECKED BY: BW

EMAIL: INFO@PYRAMIDDESIGNS.CO.UK

TEL-01642 280 339

ADDRESS: 32-36 ALBION STREET,
MANCHESTER, M26 1BJ

CLIENT NAME: RIZVAN ARSHAD


PROJECT:

DRAWING:

PROPOSED DRAWINGS
- GROUND FLOOR PLANS
WITH ADJOINING
PROPERTIES
- FIRST FLOOR PLANS
WITH ADJOINING
PROPERTIES

ALL RIGHTS RESERVED.
THIS DRAWING MUST NOT BE REPRODUCED WITHOUT PERMISSION.
DO NOT SCALE OFF DRAWINGS.
ALL DIMENSIONS TO BE CHECKED BY CONTRACTOR ON-SITE.
CONSTRUCTION MUST ONLY COMMENCE ONCE PLANNING, BUILDING CONTROL AND ANY OTHER RELEVANT APPROVALS HAVE BEEN OBTAINED.
IT IS THE RESPONSIBILITY OF THE OWNER TO ENSURE APPROVALS HAVE BEEN GRANTED.
ANY DISCREPANCIES MUST BE REPORTED TO THE ARCHITECT, SURVEYOR, ENGINEER OR RESPONSIBLE PERSON IMMEDIATELY.
THE CONTRACTOR IS RESPONSIBLE FOR ENSURING COMPLIANCE WITH THE CDM REGULATIONS AND MANDATORY H&S ON SITE PRECAUTIONS.
THE CLIENT/BUILDING OWNER MUST OBTAIN THE NECESSARY PARTY WALL AGREEMENTS PRIOR TO COMMENCING WORKS ON SITE

SCALE :1-50@A1
DATE: 23/08/22
DWG NO = 06_REV11

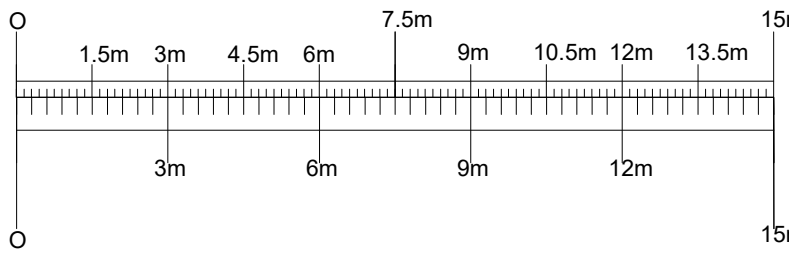

Copyright



--	--

PYRAMID

ARCHITECTURAL DESIGN

WEBSITE:

WWW.PYRAMIDDESIGNS.CO.UK

DRAWN BY: PF

CHECKED BY: BW

EMAIL: INFO@PYRAMIDDESIGNS.CO.UK

TEL-01642 280 339

ADDRESS: 32-36 ALBION STREET,
MANCHESTER, M26 1BJ

CLIENT NAME: RIZVAN ARSHAD


PROJECT:

DRAWING:

PROPOSED DRAWINGS
- SITE PLAN

ALL RIGHTS RESERVED.
THIS DRAWING MUST NOT BE REPRODUCED WITHOUT PERMISSION.
DO NOT SCALE OFF DRAWINGS.
ALL DIMENSIONS TO BE CHECKED BY CONTRACTOR ON-SITE.
CONSTRUCTION MUST ONLY COMMENCE ONCE PLANNING, BUILDING CONTROL AND ANY OTHER RELEVANT APPROVALS HAVE BEEN OBTAINED.
IT IS THE RESPONSIBILITY OF THE OWNER TO ENSURE APPROVALS HAVE BEEN GRANTED.
ANY DISCREPANCIES MUST BE REPORTED TO THE ARCHITECT, SURVEYOR, ENGINEER OR RESPONSIBLE PERSON IMMEDIATELY.
THE CONTRACTOR IS RESPONSIBLE FOR ENSURING COMPLIANCE WITH THE CDM REGULATIONS AND MANDATORY H&S ON SITE PRECAUTIONS.
THE CLIENT/BUILDING OWNER MUST OBTAIN THE NECESSARY PARTY WALL AGREEMENTS PRIOR TO COMMENCING WORKS ON SITE

SCALE :1-200@A1
DATE: 23/08/22
DWG NO = 07_REV11

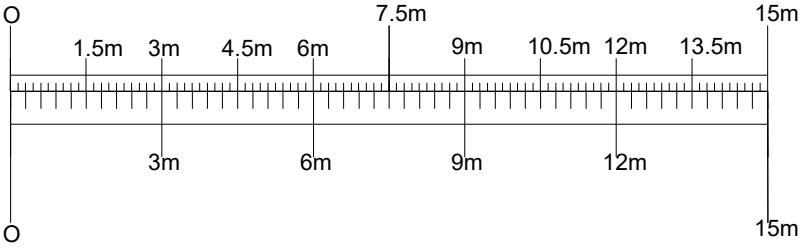

Copyright