


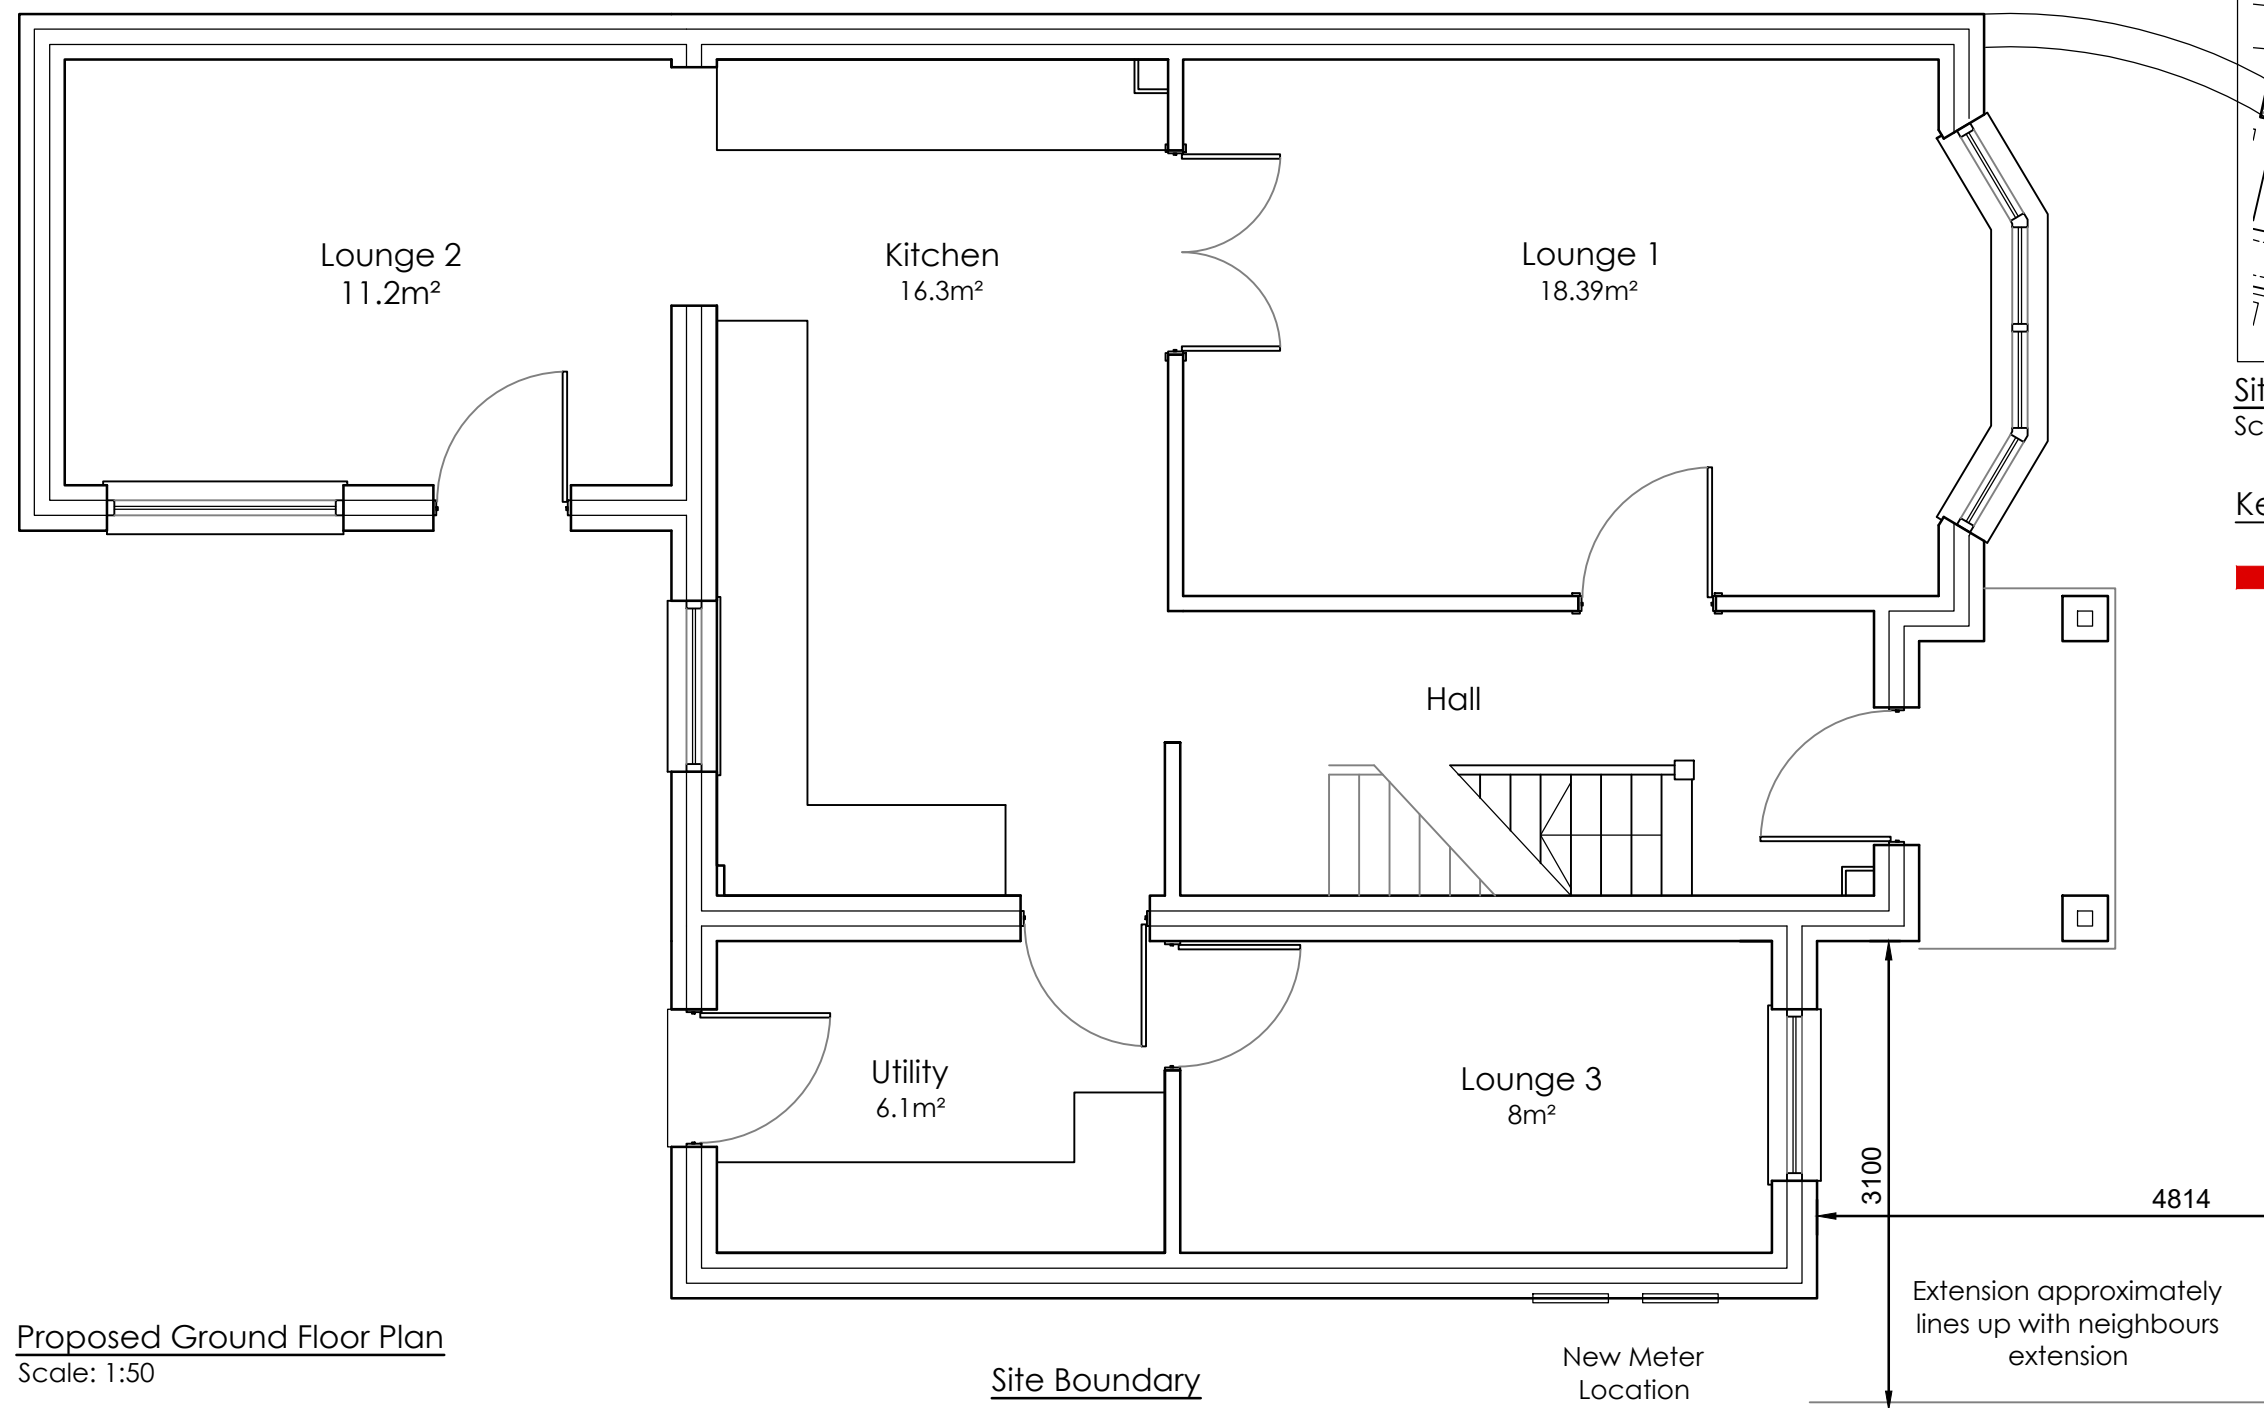

Key

Site Boundary

REV	Notes	Date	By
CRISP architecture Email: studio@crisparchitecture.co.uk Chartered Institute of Architectural Technologists Chartered Practice			
Project:		11 Redmere Drive Bury, BL9 9GB	
Drawing Title: Proposed Ground Floor Plan			
Project No: 2104		File Identifier:2104_72_05	
Drawing No: 72_05		Revision:	
Drawn By: SMH		Checked By:SMH	
Scale: 1:50 @ A3		Date: 26/04/2021	
Purpose of Issue: FEASIBILITY			
Drawing Status: PLANNING			