

DIMENSIONING

Figured dimensions only to be taken from these designs and drawings.

Work to annotated dimensions only. All dimensions to be checked on site. Architectural designers to be informed immediately of any discrepancies before work proceeds.

Drawings are to be read in conjunction with relevant specifications, structural engineers and service engineers' drawings.

Rev	Description	Date
A	Issued for Review Issued for Planning	24/12/2022 26/12/2022



SALEEM
ARCHITECTS

CLIENT	STATUS
Naheem Araf	Planning


PROJECT
38 Sheepfoot Lane, Prestwich, M25 0DL

DRAWING TITLE
Proposed Ground Floor Plan

SCALE @ A3	DATE
1 : 50	Dec 2022

DRAWING NO.	REVISION
A103	A

37 SHEEPFOOT LANE

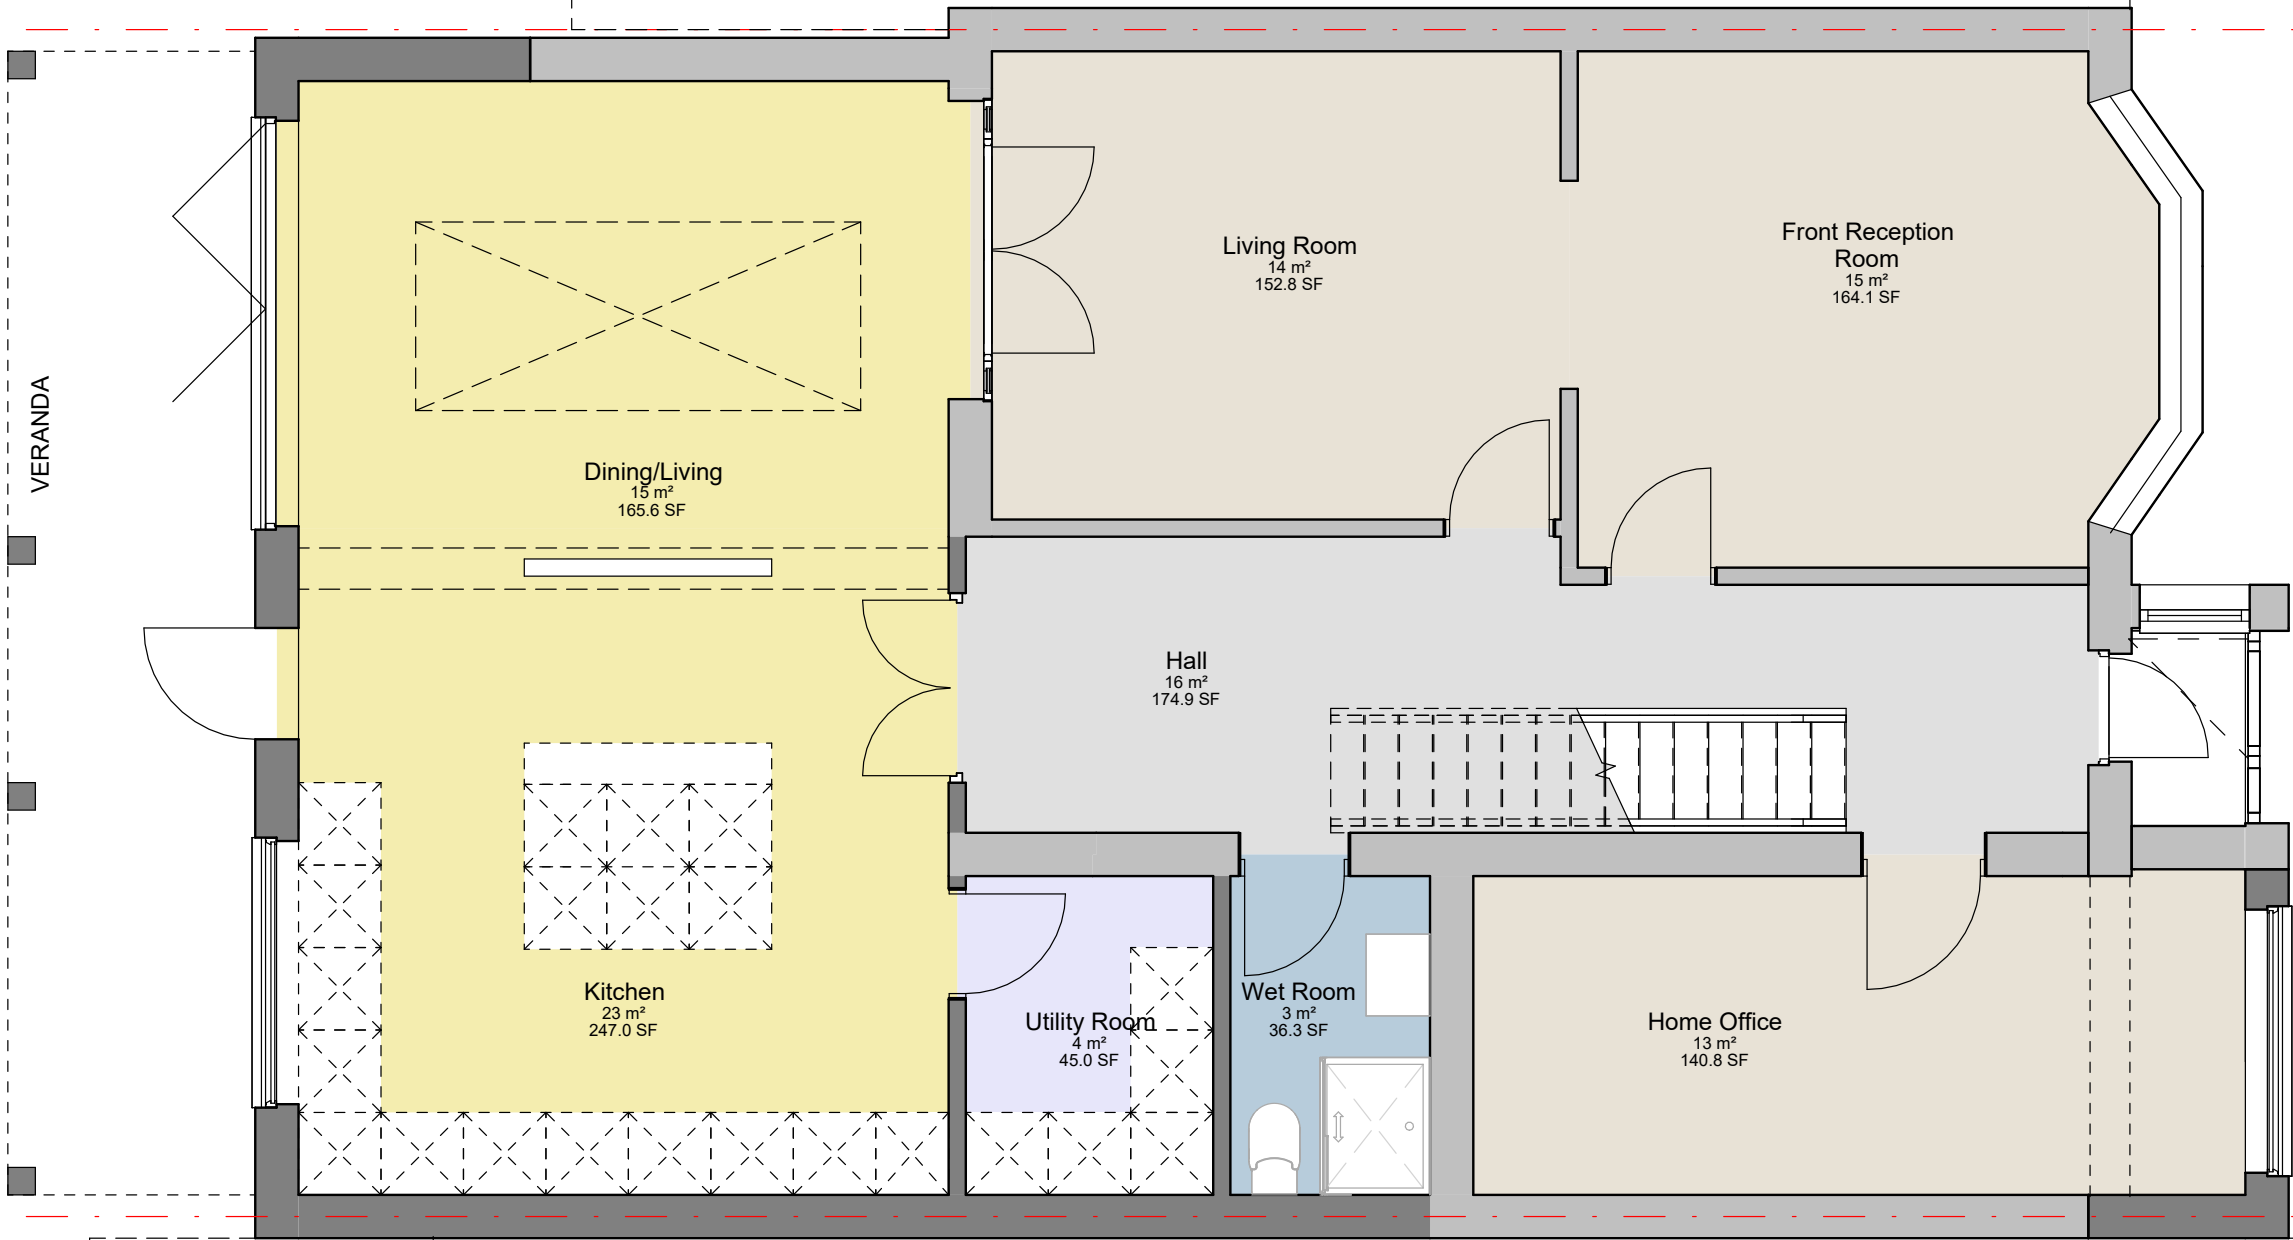

VERANDA

VERANDA

EXTENT OF EXTENSION
39 SHEEPFOOT LANE