



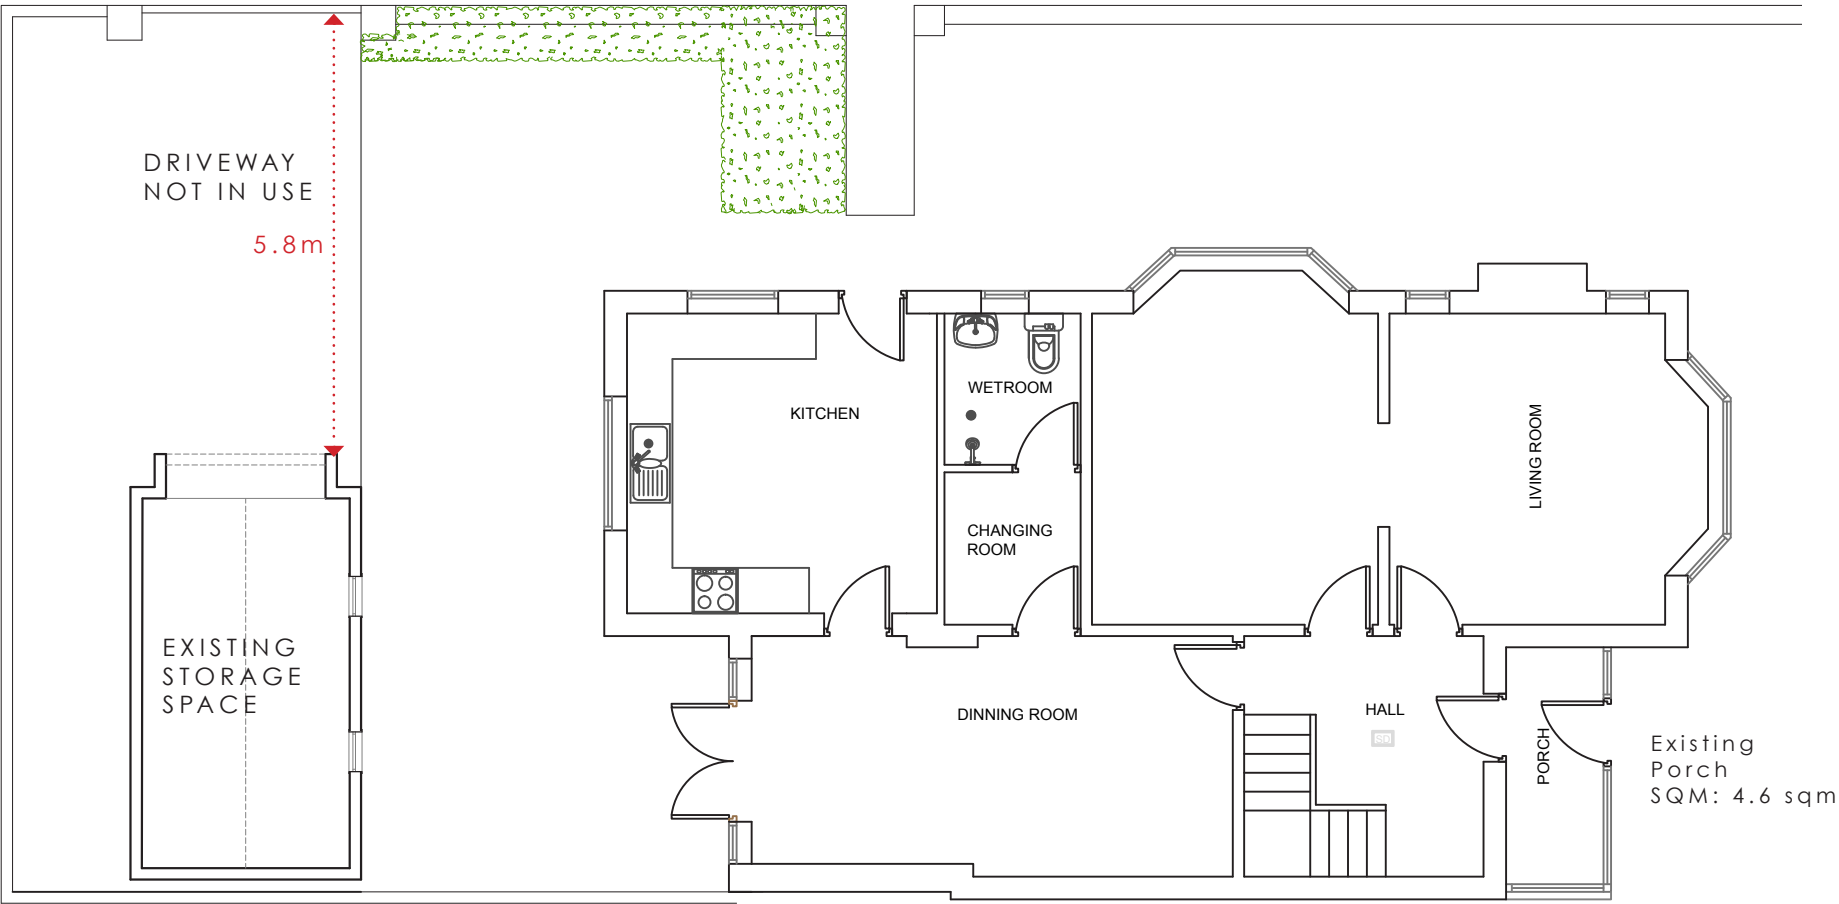

EXISTING GROUND FLOOR PLAN
1:100 @ A3

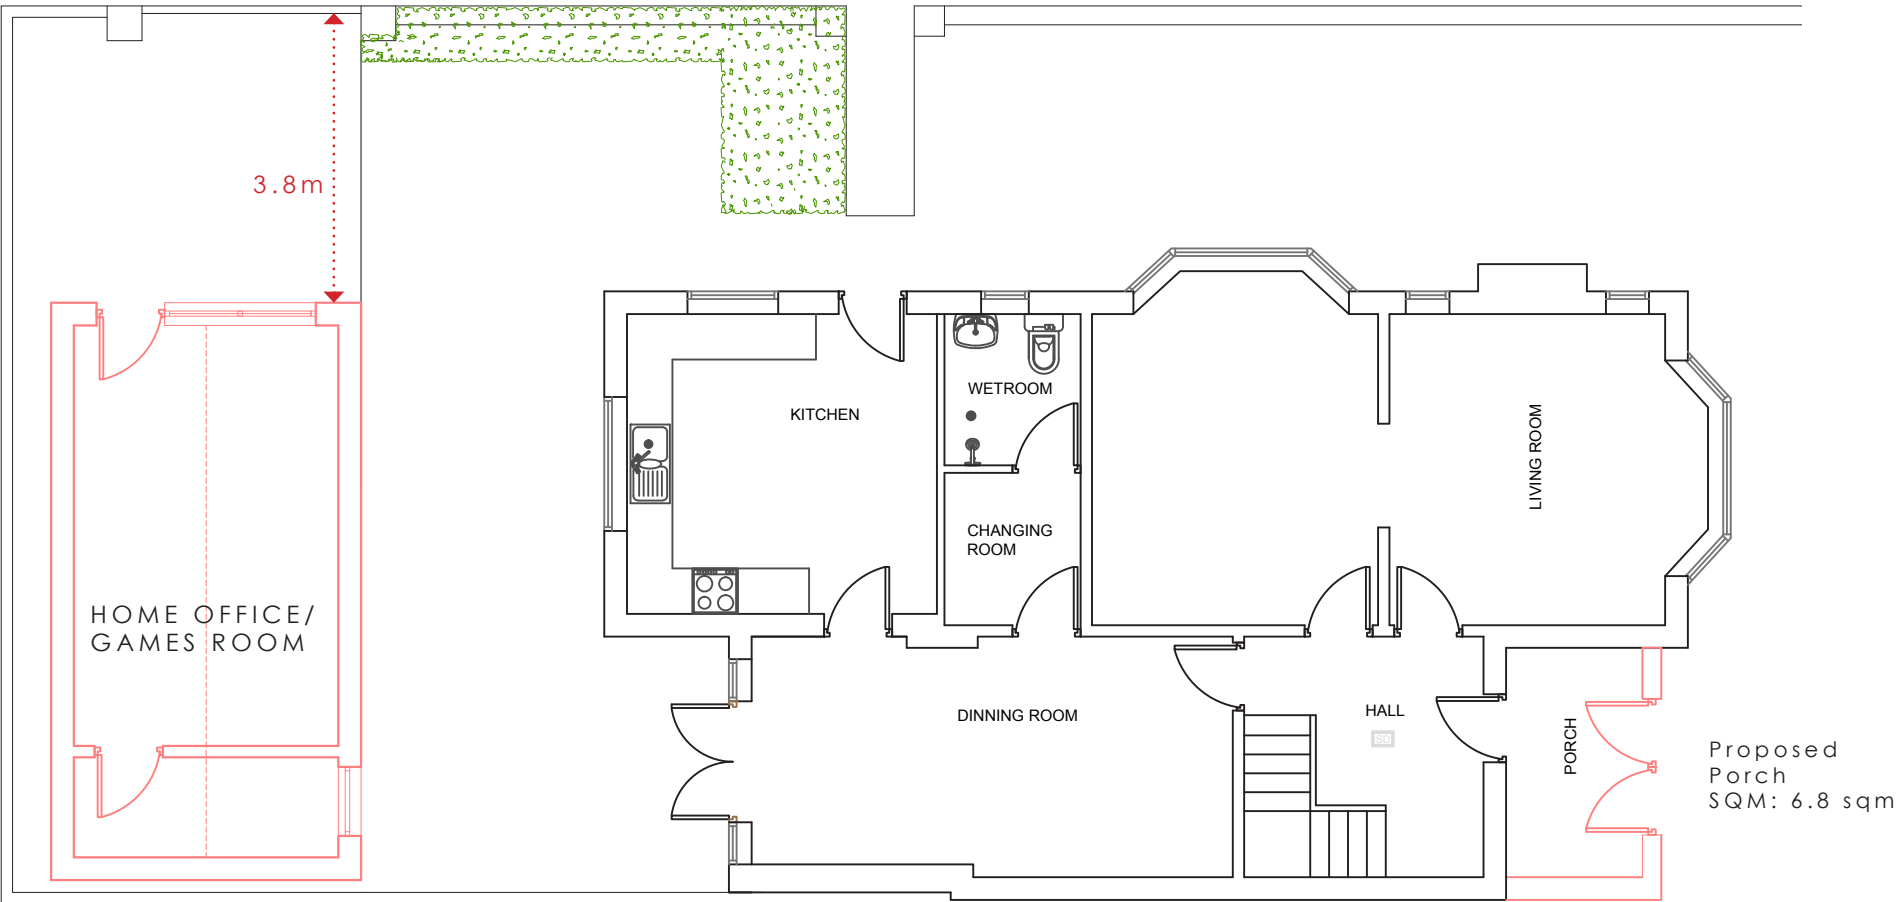

PROPOSED GROUND FLOOR PLAN
1:100 @ A3



Dimensioning

Figured dimensions only to be taken from these designs and drawings. Work to annotated dimensions only. All dimensions to be checked on site. Architectural designers to be informed immediately of any discrepancies before work proceeds. Drawings are to be read in conjunction with relevant specifications, structural engineers and service engineers' drawings.

Rev	Description	Date
A	Submitted for Planning	09/12/21
B	Revised Drawing	29/01/22

PLANNING



Client
Mr Saleem

Project
70 Heywood Road,
Prestwich
M25 1FN

Title
Existing and Proposed Plan

Scale
1:100 @ A3

Drawing No. :
Sheet 4 of 5

Date
Dec 2021