





SIDE ELEVATION

FRONT ELEVATION.


REAR SIDE ELEV.

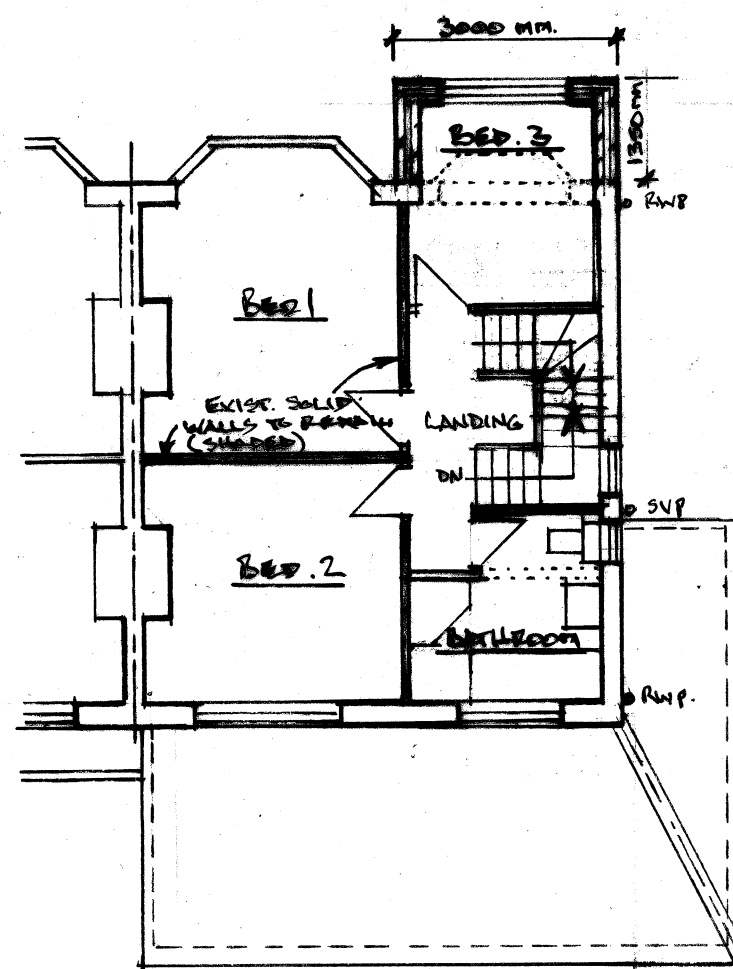

FIRST FLOOR PLAN

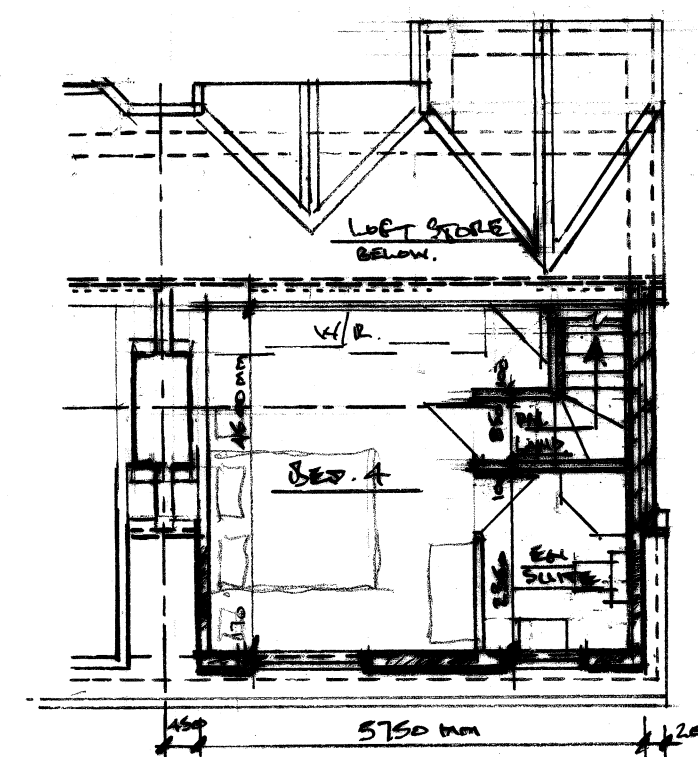

SECOND FLOOR PLAN

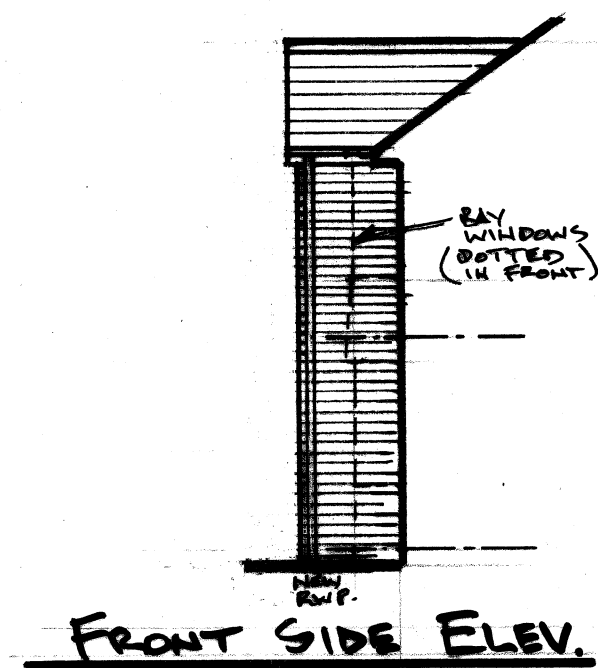

FRONT SIDE ELEV

REV. A - TWO STOREY FRONT EXTENSION REDUCED IN SIZE.
18.12.24. NB

Architectural & Building Services

NEIL BUTTERWORTH

Tel:
Mobile: 07785 275483

89 Higher Ainsworth Road,
Radcliffe, Manchester, M26 4JJ.

Job Title PROPOSED LOFT CONVERSION WITH REAR
DORMER & SINGLE STOREY REAR/SIDE + TWO
STOREY FRONT EXTENSIONS
AT 329 BRANDLESHOLME ROAD, BURY.

Drawing Title **PROPOSED PLANS & ELEVATIONS**

Scale 1:100	Date SEPT. 24	Drawn by N.B.	Drawing No. 2 ^A
----------------	------------------	------------------	-------------------------------