



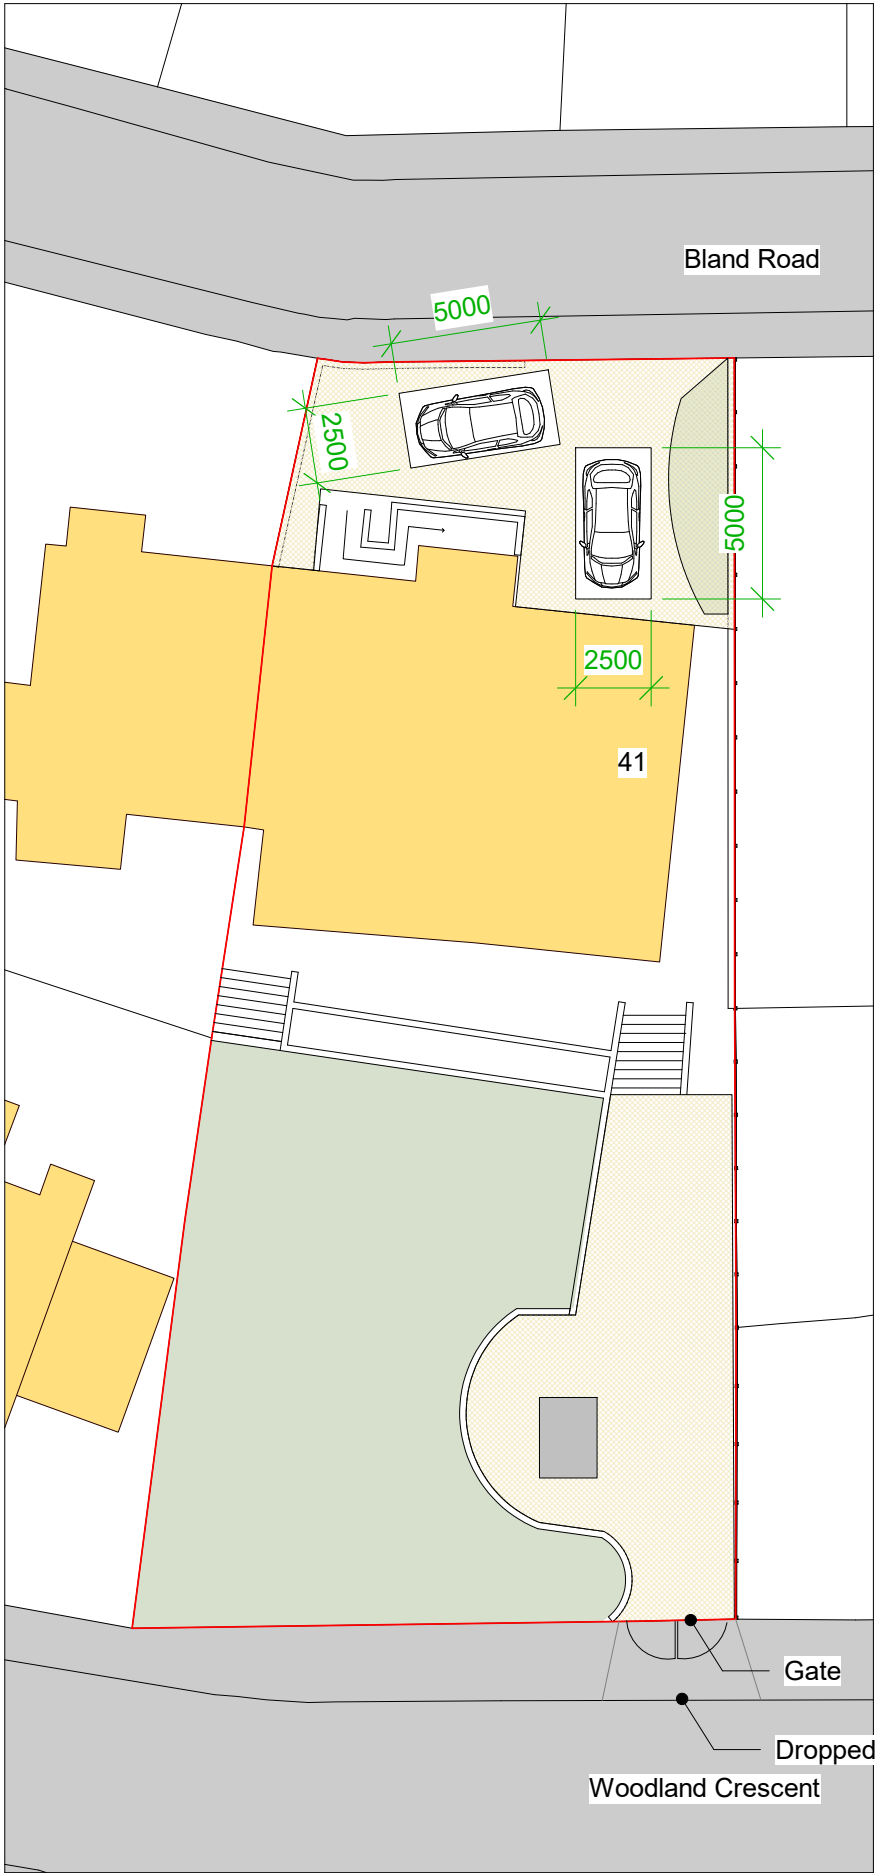

1. Site - Site Plan - Existing Parking
1 : 250

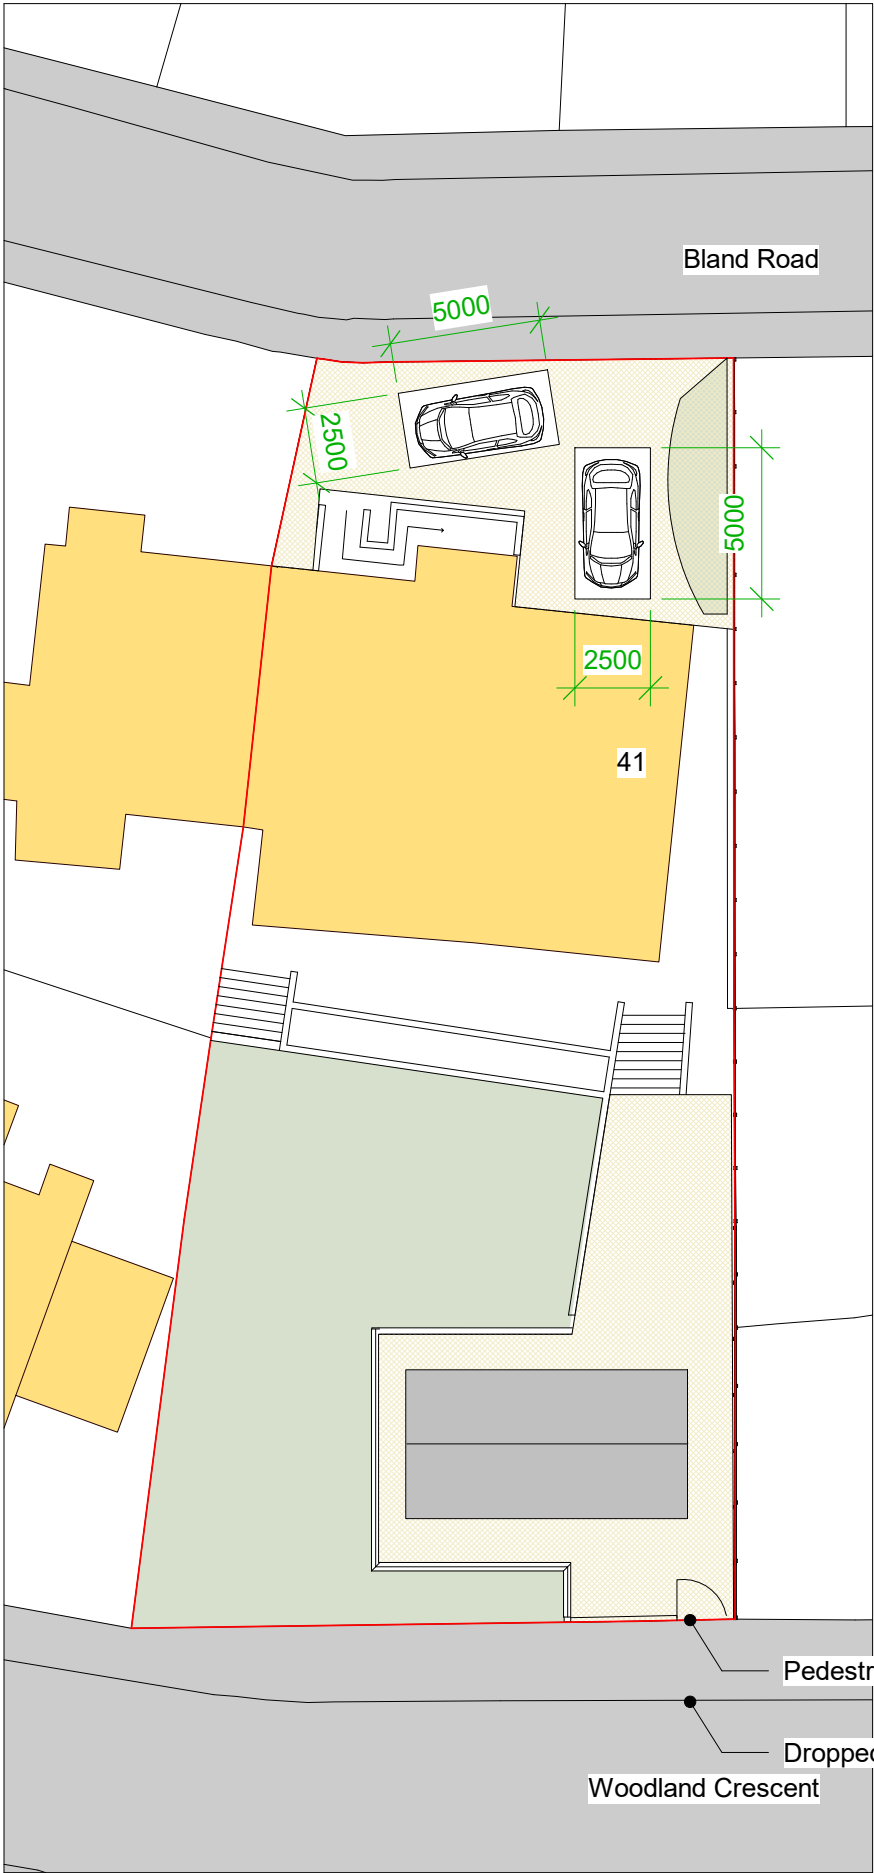

2. Site - Site Plan - Proposed
1 : 250

United Kingdom
xxxxxx, London

xxx@xxx.co
+44 (0) xxxxx

xxx.co
facebook.com/xxx
twitter.com/xxx
instagram.com/xxx

DURBAN

design studio

Legend - Boundaries

Site Boundary

PROJECT

Mr & Mrs Bar-Ilan

PROJECT

41 Bland Rd

TITLE

Existing and Proposed Site Plan with Parking

SCALE

As indicated@A2

DRAWING No.

203

PROJECT No.

DDS2033.1

REV.

2

STATUS

DATE

24/03/2022 21:17:46

© COPYRIGHT : ALL RIGHTS RESERVED. THIS DRAWING MUST NOT BE REPRODUCED WITHOUT PERMISSION.
ALL DIMENSIONS RELATIVE TO THIS DRAWING TO BE CHECKED ON SITE. DESIGNER TO BE NOTIFIED OF ANY DISCREPANCIES. SEWER INVERT LEVELS MUST BE VERIFIED BEFORE WORK COMMENCES. THIS DRAWING MUST BE CHECKED AGAINST ANY OTHER STRUCTURAL/SPECIALIST DRAWINGS PROVIDED. THIS DRAWING MUST NOT BE USED FOR CONSTRUCTION UNLESS ISSUED FOR CONSTRUCTION. ALL DIMENSIONS ON THIS DRAWING ARE IN MILLIMETRES (UNLESS OTHERWISE STATED).