



BIKE STORE

Top View

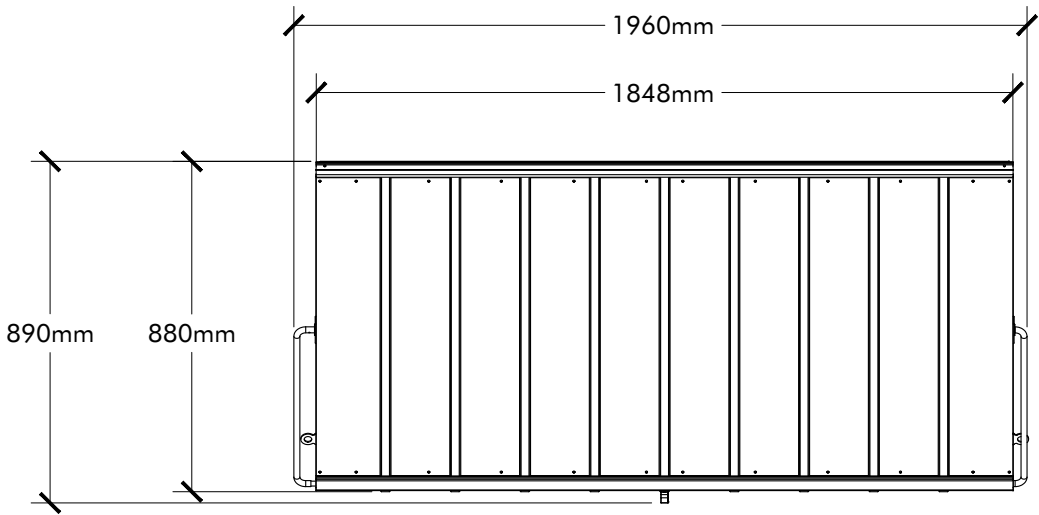


3D View

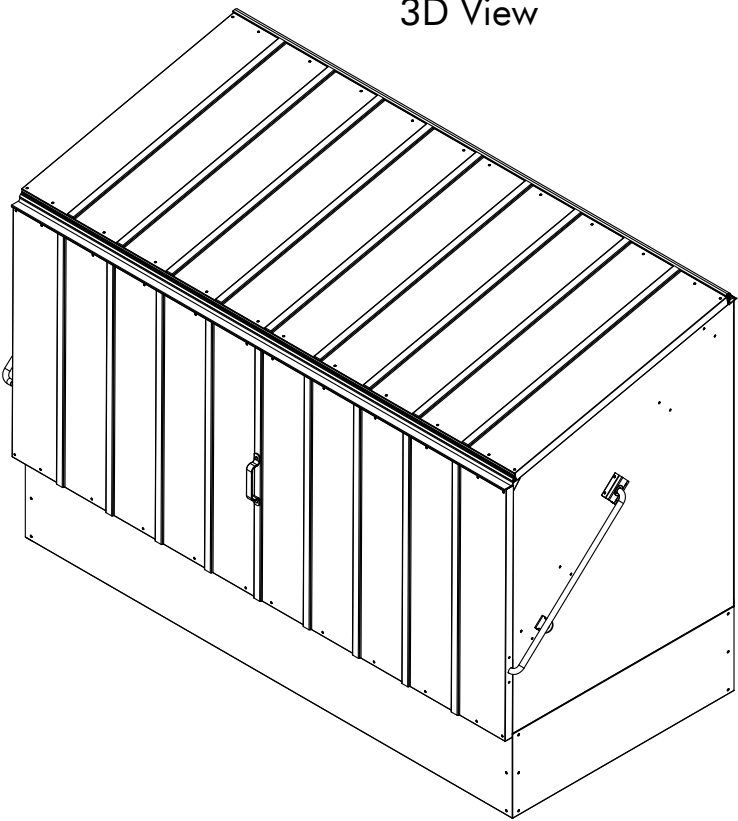


SPECIFICATION NOTES

- 1. Product - Metal Bike Storage
- 2. Storage for 3 adult bikes
- 3. PVC coated galvanised steel
- 4. Ramp, hasp and padlock and floor to be included
- 5. Colour - Olive and Moorland Green
- 6. Supplier - Trimetals Ltd, <https://www.trimetals.co.uk/>, Tel: 01258 459441


Side elevation

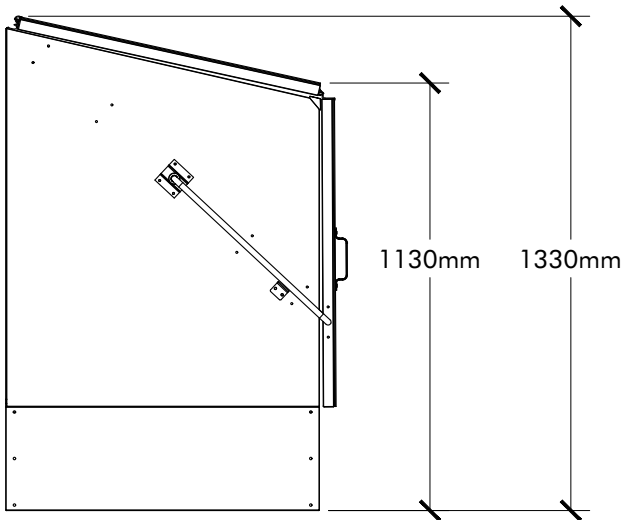

Front elevation

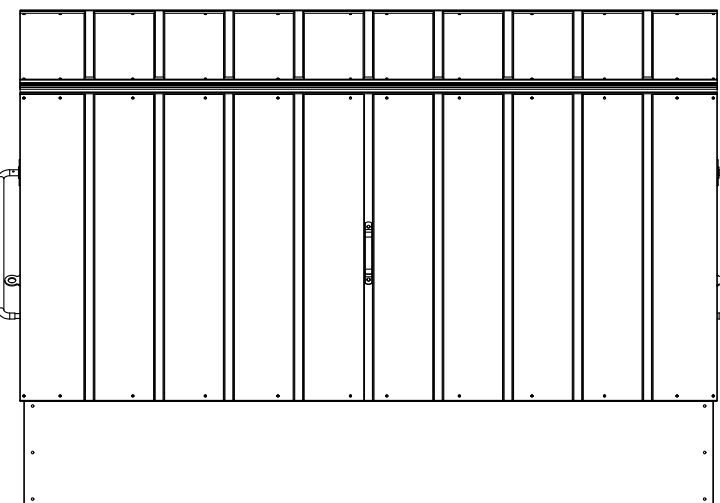


Side elevation

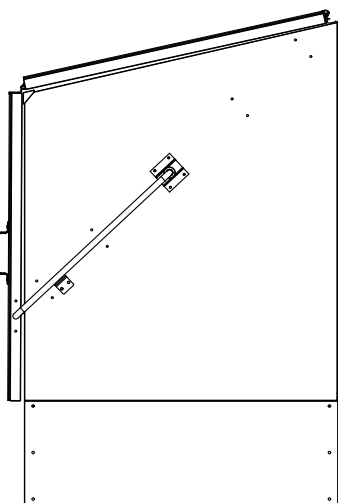


BIN STORE (PLOT 2)

Front elevation

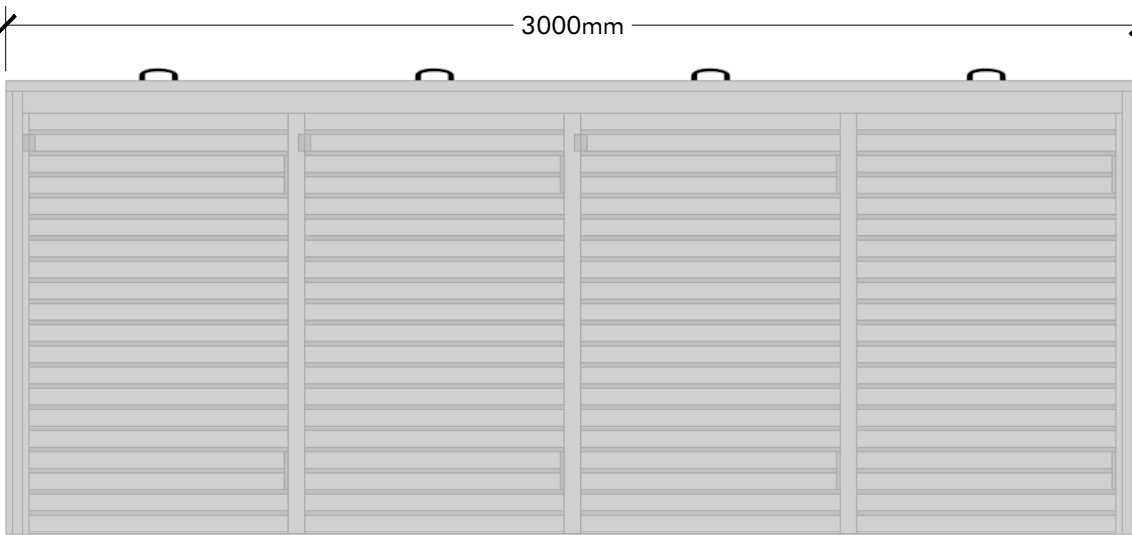

Side elevation

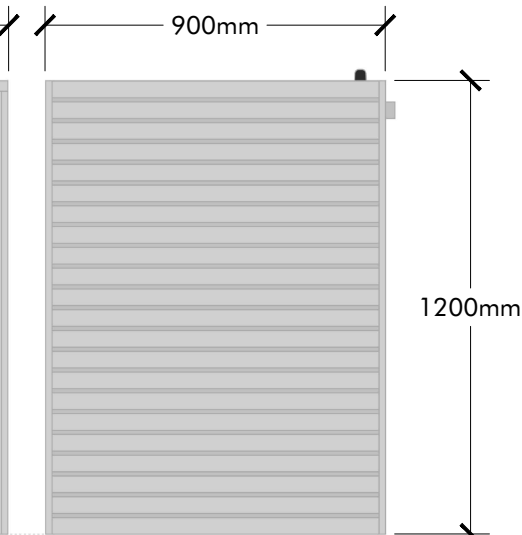

SPECIFICATION NOTES

- 1. Product - 4 Bin Timber Bin Store
- 2. Horizontal slatted timber cladding in Douglas Fir
- 3. Internal framework to be Douglas Fir
- 4. Timber approved by PEFC and FSC
- 5. Without back
- 6. Roof with opening lids and lid stays
- 7. Supplier - Slatted Screen Fencing, <https://www.slattedscreenfencing.co.uk/>, Tel: 0161 764 53621

NOTES Do not scale from this drawing. Use figured dimensions only. The content of this drawing remains the copyright of EAT Landscape. All dimensions to be checked on site. Any discrepancies to be reported to the relevant parties. This drawing must only be used for the purpose for which it is supplied and its contents must not be reproduced for any purpose without written consent.	REVISIONS <table><thead><tr><th>Rev.</th><th>Description</th><th>Drawn by</th><th>Date</th></tr></thead><tbody><tr><td> </td><td> </td><td> </td><td> </td></tr><tr><td> </td><td> </td><td> </td><td> </td></tr><tr><td> </td><td> </td><td> </td><td> </td></tr><tr><td> </td><td> </td><td> </td><td> </td></tr><tr><td> </td><td> </td><td> </td><td> </td></tr><tr><td> </td><td> </td><td> </td><td> </td></tr><tr><td> </td><td> </td><td> </td><td> </td></tr></tbody></table>			Rev.	Description	Drawn by	Date																													Client Mr Derek Abbott Project Title Abbotts Hall, Woodhey Road, Ramsbottom, BLO 9RD		 e: info@eatlandscape.co.uk w: www.eatlandscape.co.uk t: 0151 558 1288 m: 07837 835 774	
	Rev.	Description	Drawn by	Date																																			
Scale 1:20 Date Jan 2025	Drawing size A2 Drawn by EEJR	Status Planning Checked by EEJR	Drawing Title Bin Store (Plot 2) and Bike Store																																				
Drawing No. D234.004			Revision -																																				