




 


Ronson
building design
Tel: 07926826016
craig@ronsonbuildingdesign.co.uk

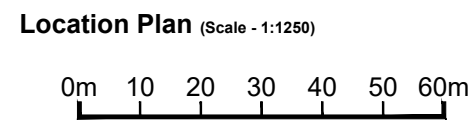

A	08.07.24	Hardstanding
Rev	Date	Description
Issued For : INFORMATION PURPOSES ONLY		
Client		
Mr Paolo Hilton		
Project		
130 Outwood Road Radcliffe M26 1BG		
Scheme - Drawing Title		
Location & Site Plan		
-/	01	A
Project No.	Drawing No.	Revision
		Date
		04-05-2024
		Scale As Noted @ A3

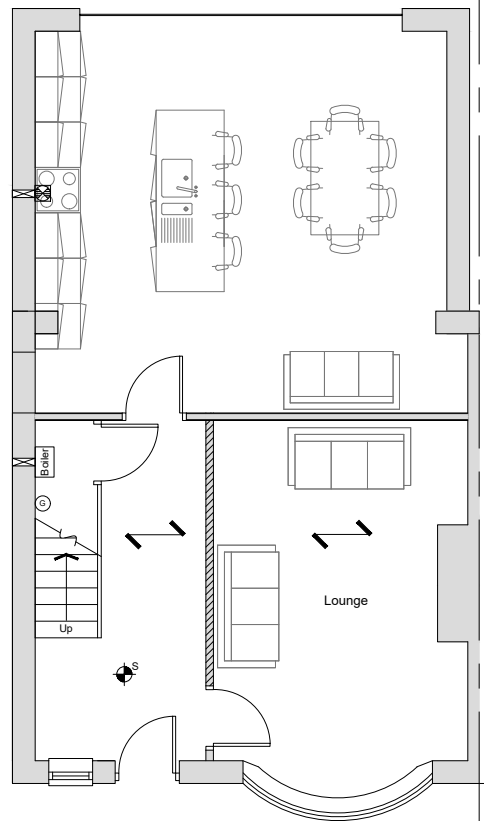

Existing GF Plan

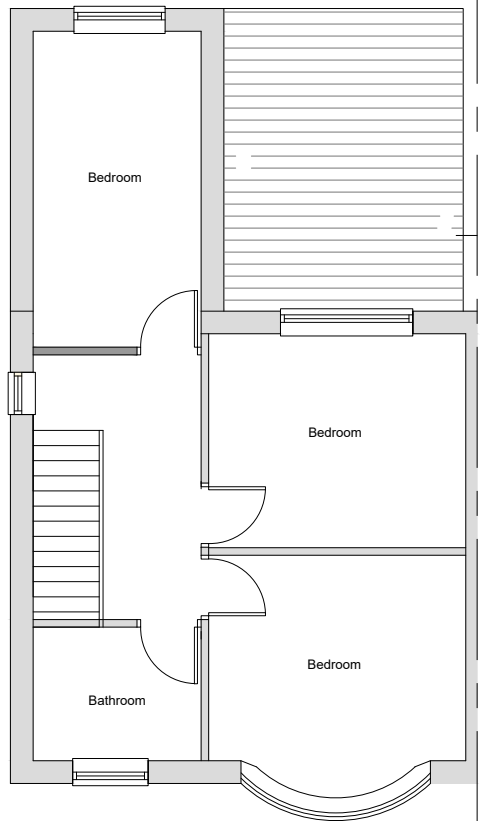

Existing FF Plan




Front Elevation



Side Elevation



Rear Elevation

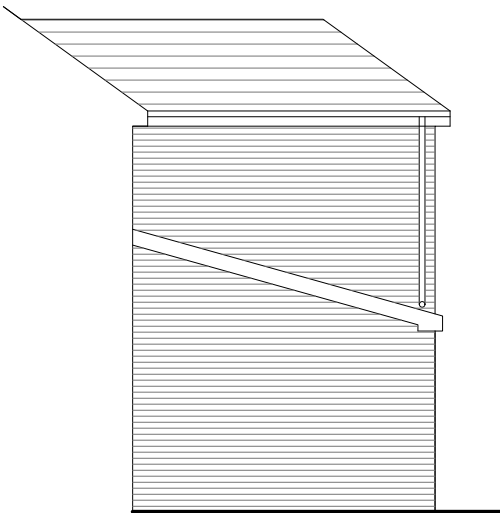

Side Elevation



DO NOT SCALE FROM THIS DRAWING.
This drawing is to be read in conjunction with all related drawings. All dimensions must be checked and verified on site before commencing any work or material production. The originator should be notified immediately of any discrepancy.


Ronson
building design
Tel: 07926826016
craig@ronsonbuildingdesign.co.uk

Rev	Date	Description
Issued For : INFORMATION PURPOSES ONLY		
Client Mr Paolo Hilton		
Project 130 Outwood Road Radcliffe M26 1BG		
Scheme - Drawing Title Existing Plans & Elevations		
-/	02	Date 04-05-2024
Project No.	Drawing No.	Revision Scale 1:100 @A3



DO NOT SCALE FROM THIS DRAWING.
This drawing is to be read in conjunction with all related drawings. All dimensions must be checked and verified on site before commencing any work or material production. The originator should be notified immediately of any discrepancy.



Tel:07926826016
craig@ronsonbuildingdesign.co.uk

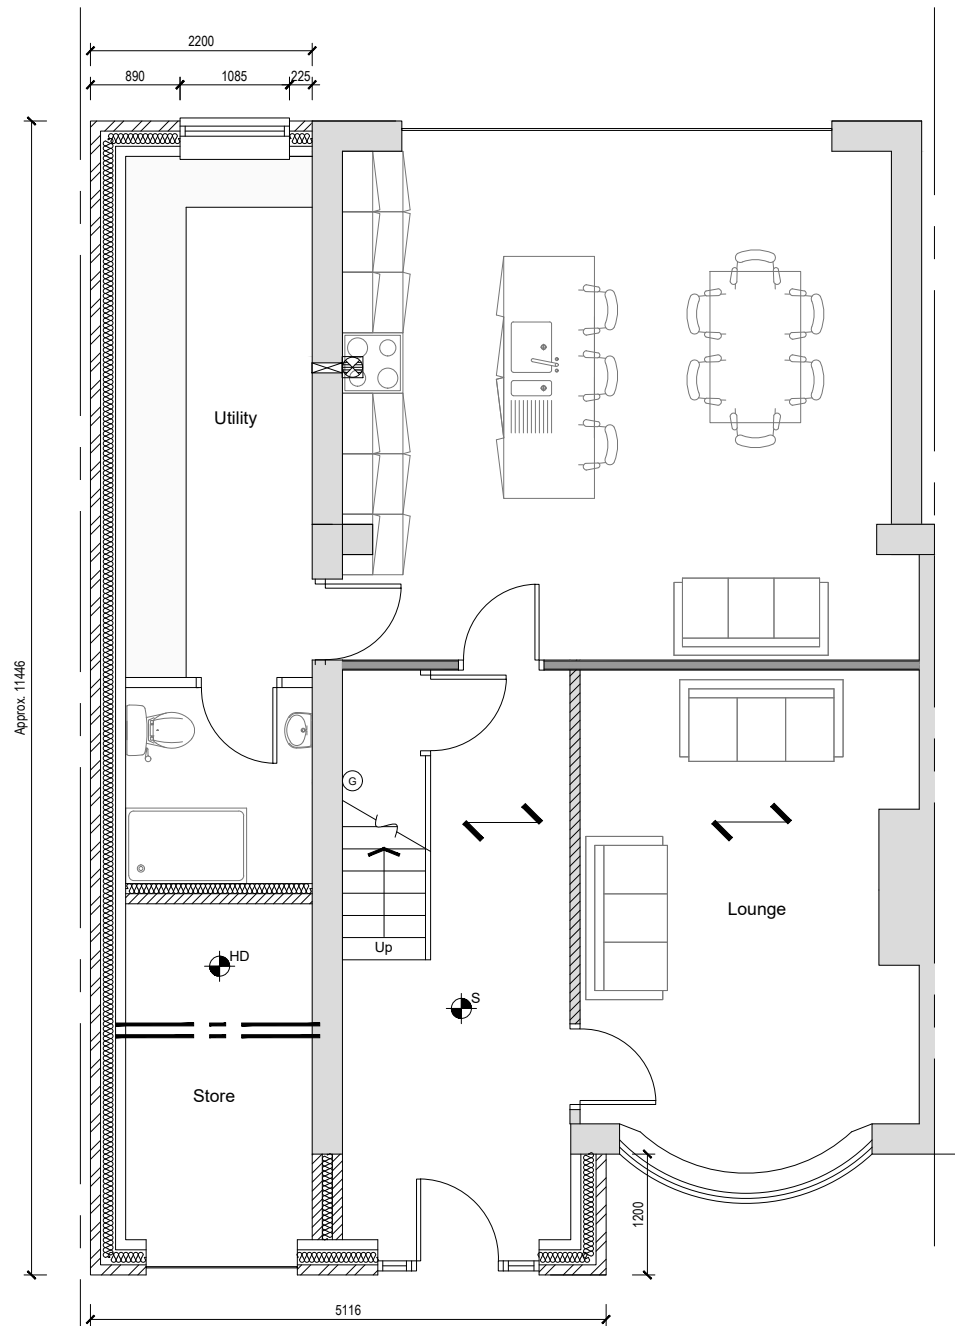

Proposed GF Plan

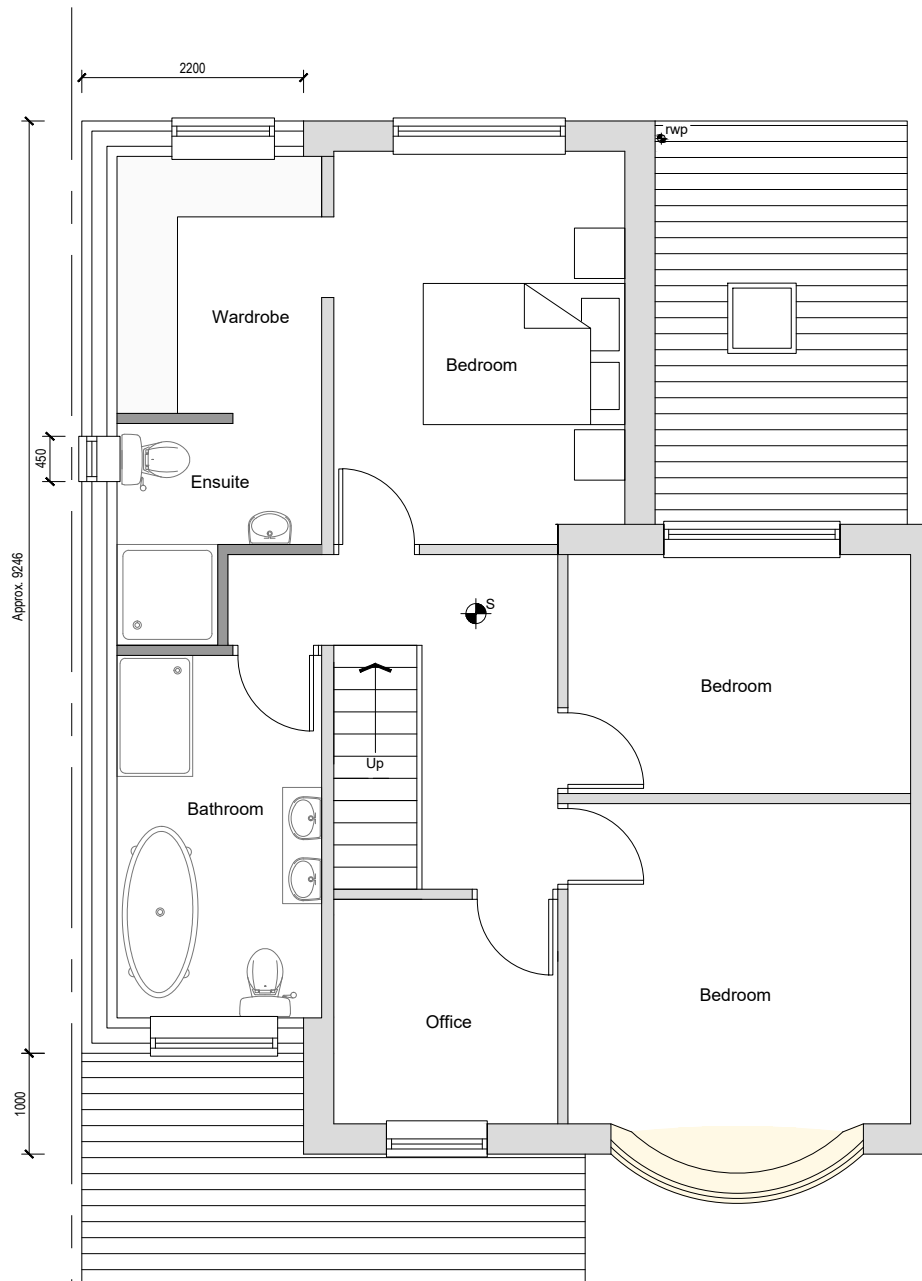 

Proposed FF Plan

Rev	Date	Description
-----	------	-------------

Issued For : INFORMATION PURPOSES ONLY

Client
Mr Paolo Hilton

Project
130 Outwood Road
Radcliffe M26 1BG

Scheme - Drawing Title
Proposed Plans

-/ 03 - Date 04-05-2024
Project No. Drawing No. Revision Scale 1:75 @A3

DO NOT SCALE FROM THIS DRAWING.
This drawing is to be read in conjunction with all related drawings. All dimensions must be checked and verified on site before commencing any work or material production. The originator should be notified immediately of any discrepancy.



Ronson
building design

Tel: 07926826016
craig@ronsonbuildingdesign.co.uk



Front Elevation

Roof tiles to
match existing

Brickwork to
match existing



Side Elevation



Rear Elevation

0m 1 2 3 4 5m

Rev	Date	Description
-----	------	-------------

Issued For : INFORMATION PURPOSES ONLY

Client
Mr Paolo Hilton

Project
**130 Outwood Road
Radcliffe M26 1BG**

Scheme - Drawing Title
Proposed Elevations

-/	04	-	Date	04-05-2024
Project No.	Drawing No.	Revision	Scale	1:100 @A3