



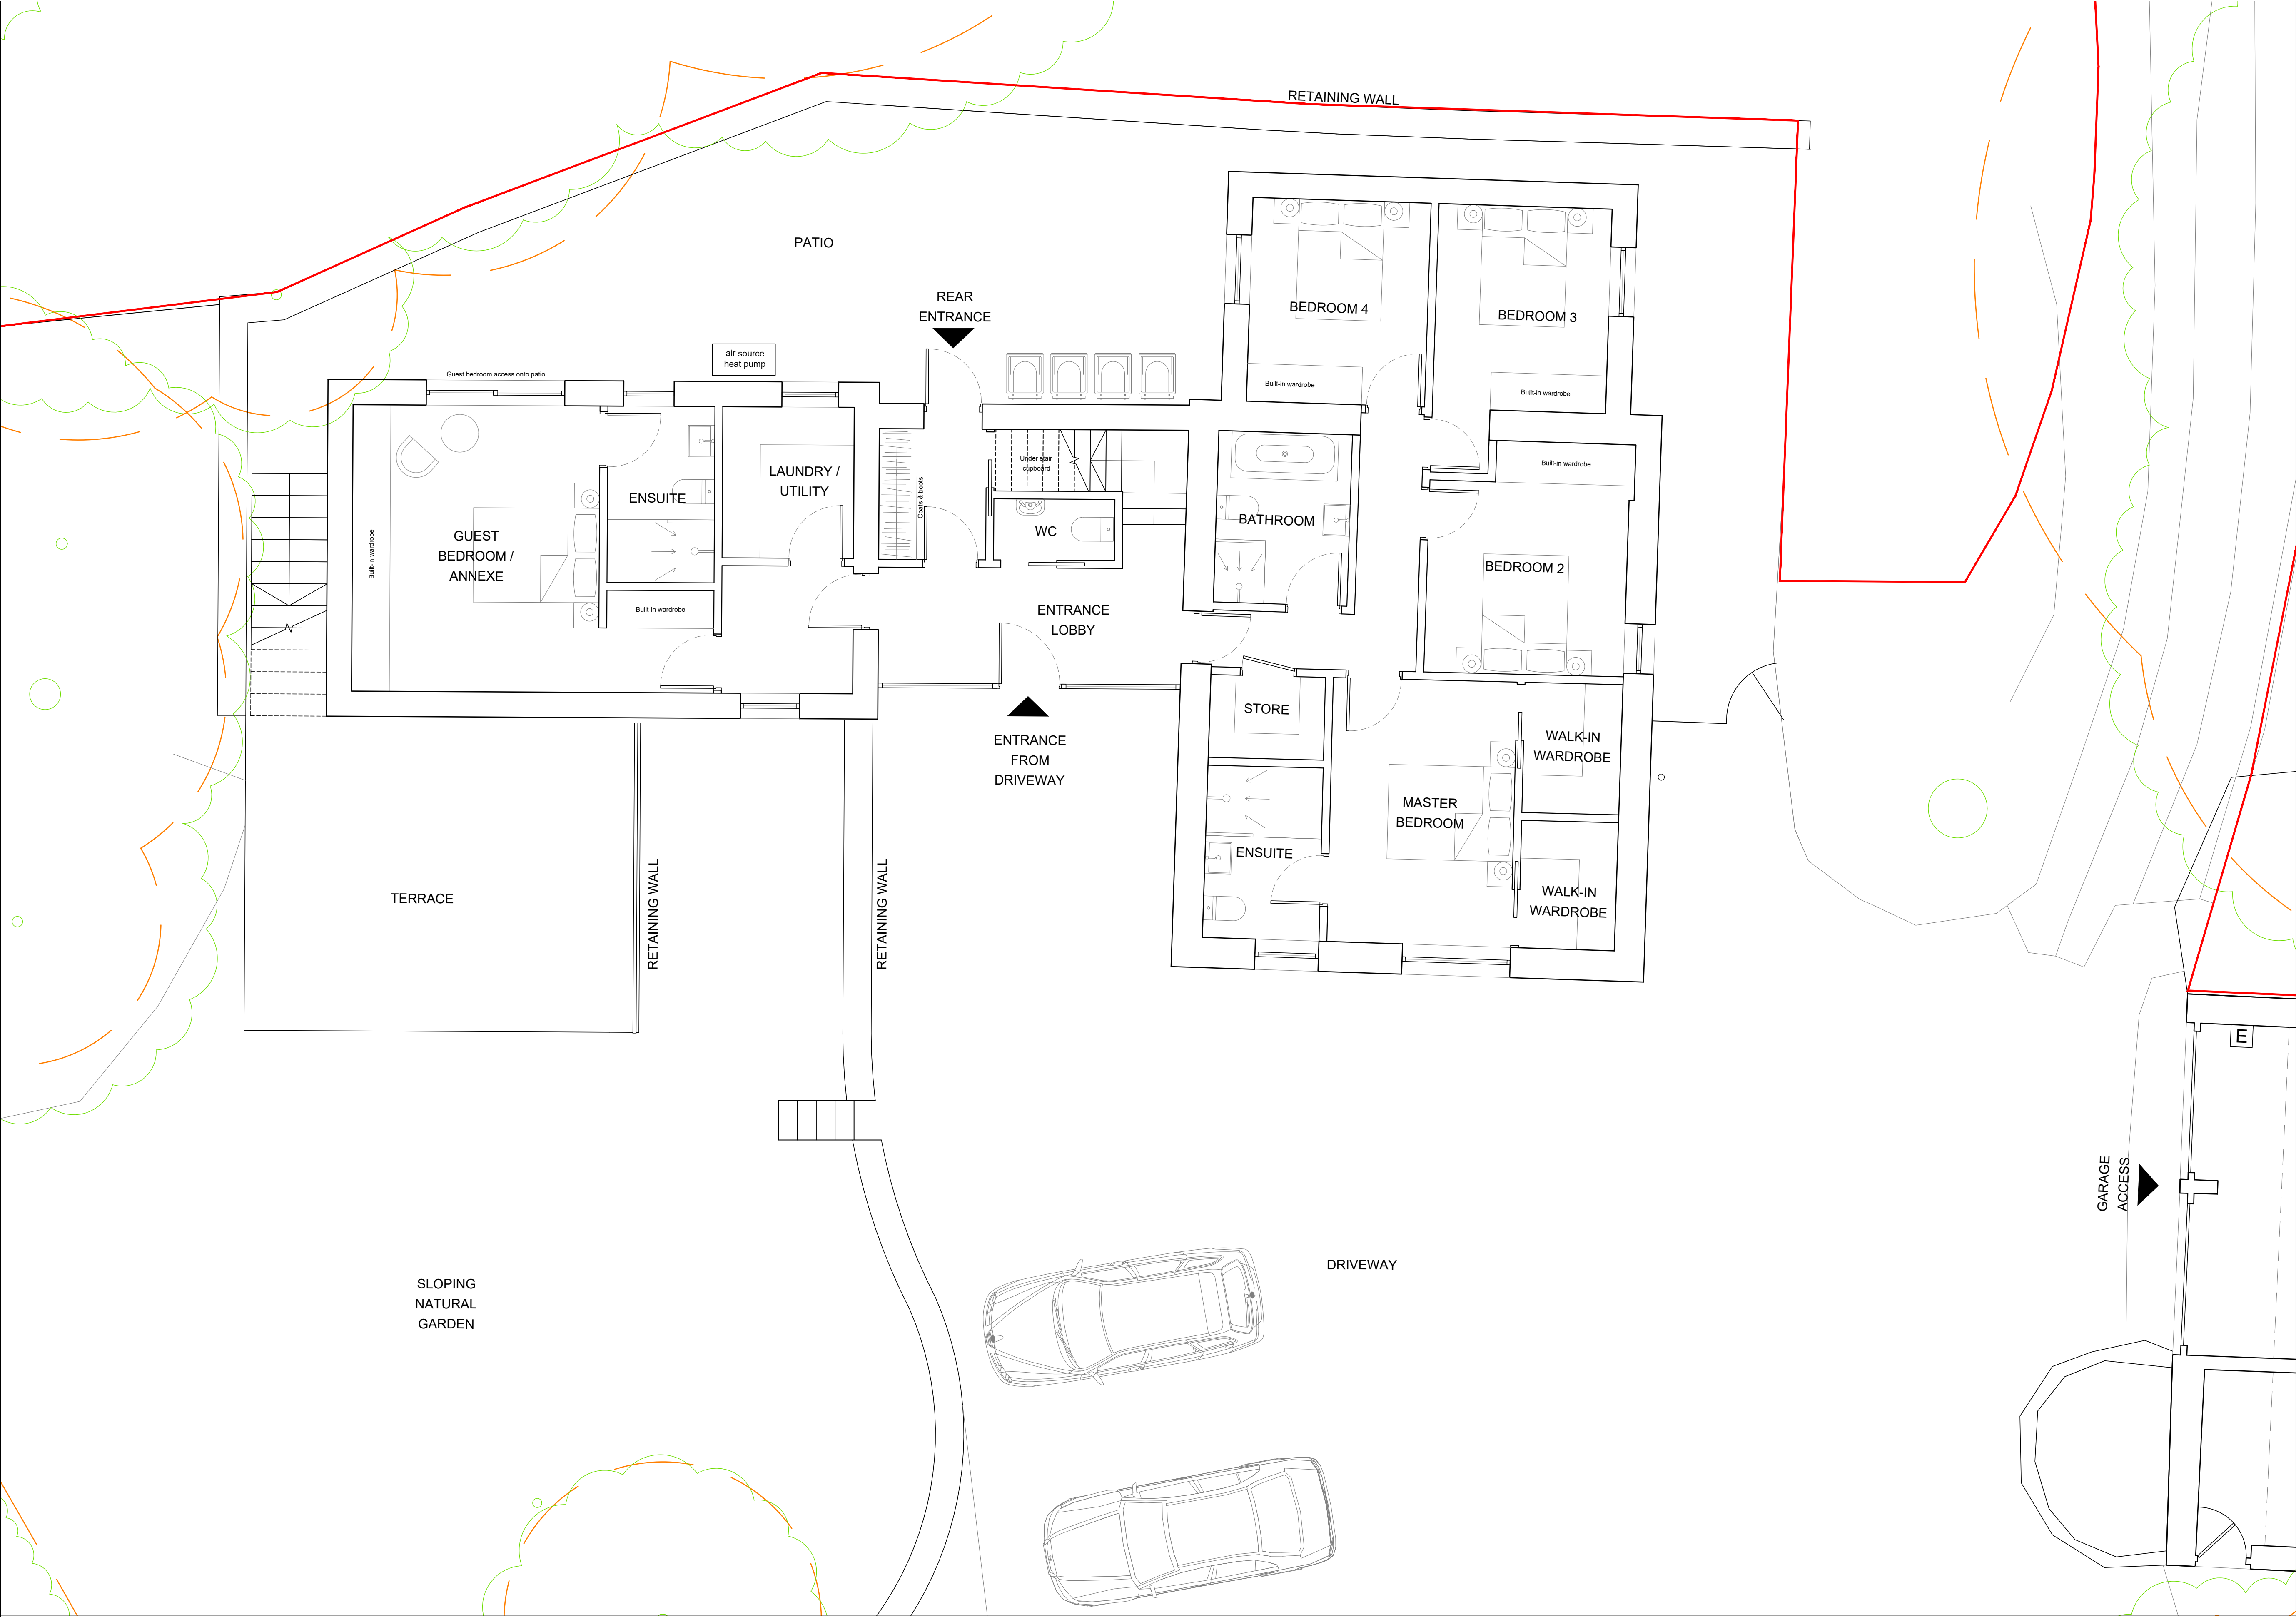

THIS DRAWING, TOGETHER WITH THE DESIGN IT ILLUSTRATES, IS COPYRIGHT, AND MAY NOT BE REPRODUCED IN ANY FORM, WITHOUT THE WRITTEN CONSENT OF ZARA MOON ARCHITECTS.

DO NOT SCALE OFF THIS DRAWING EXCEPT FOR DETERMINATION OF BASIC LAYOUT - ONLY FIGURED DIMENSIONS TO BE USED. ALL DIMENSIONS TO BE CHECKED ON SITE.

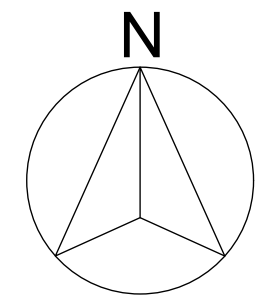

- Application Boundary
- Root protection Area
- Tree Canopy
- E Electric vehicle charging point

A	Revisions requested by planning officer	07.03.22	RH
REV	DETAILS OF REVISION	DATE	INITIALS
PROJECT NAME TWO BROOKS LANE			
DRAWING NAME PROPOSED GROUND FLOOR PLAN			
PROJECT No 124.21	STATUS PLANNING APPLICATION	DATE DEC 21	SIZE A1
SCALE 1:50		DWG No 09A	

