



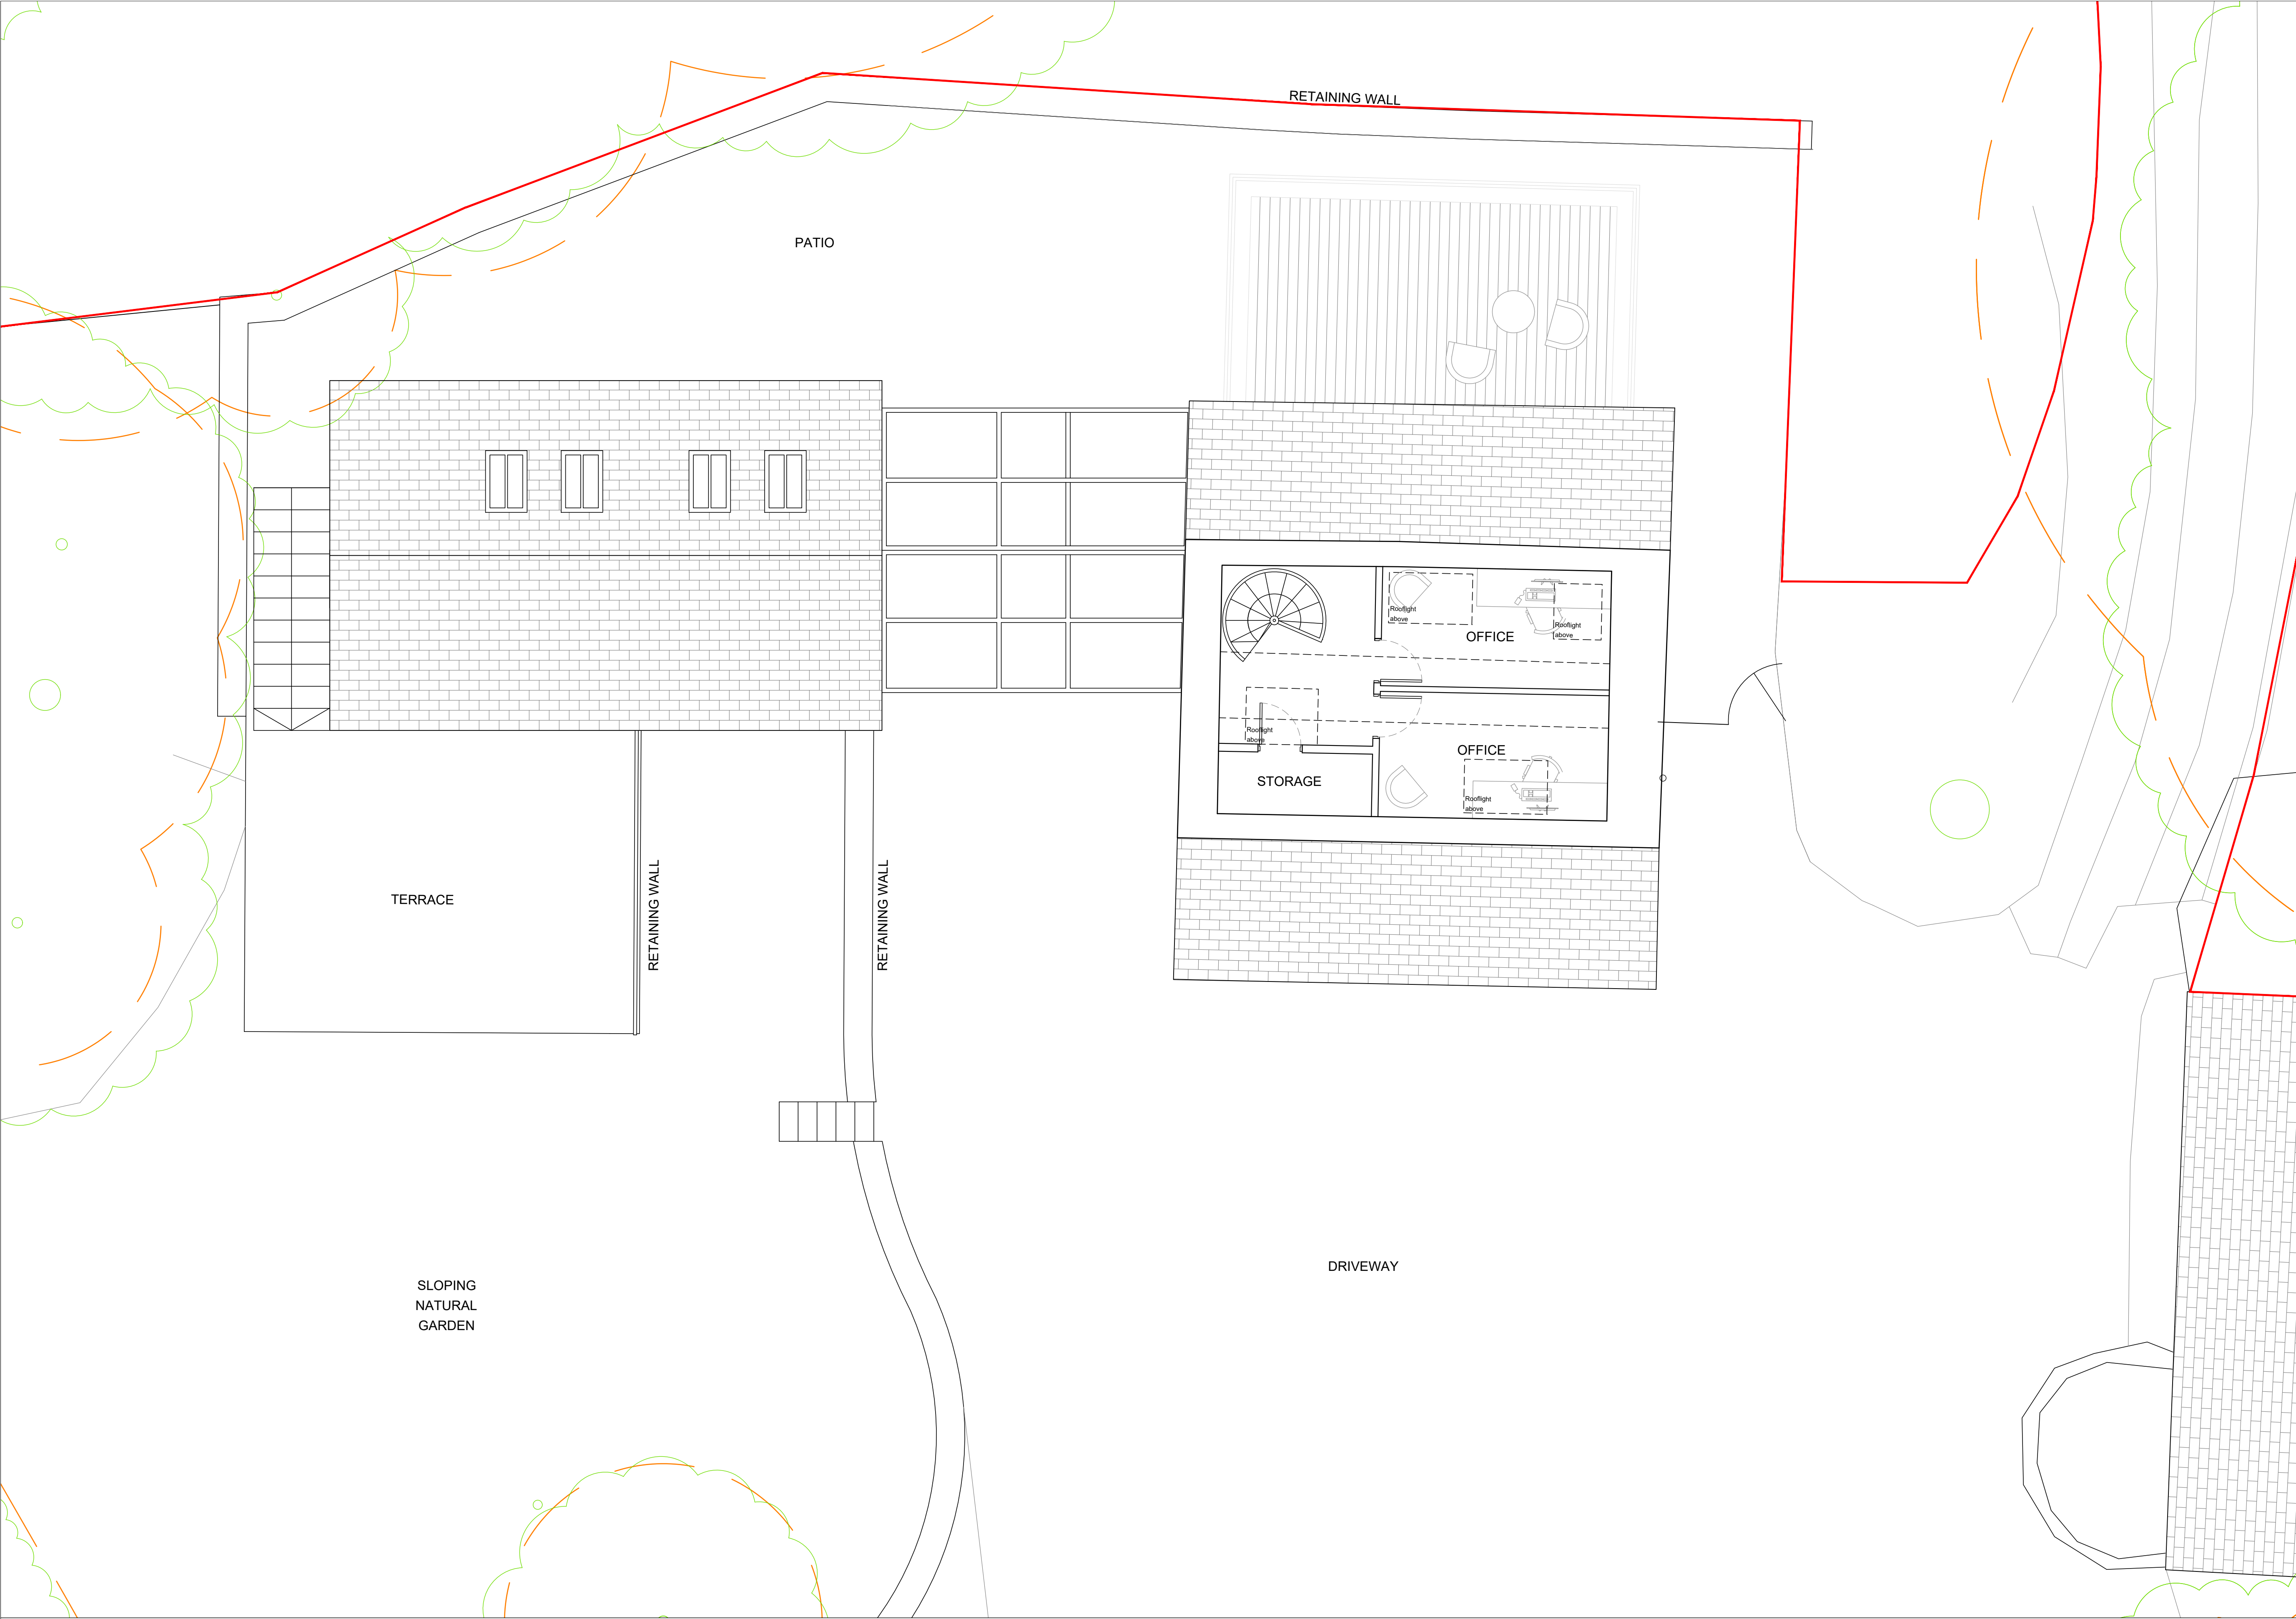

THIS DRAWING, TOGETHER WITH THE DESIGN IT ILLUSTRATED, IS COPYRIGHT, AND MAY NOT BE REPRODUCED IN ANY FORM, WITHOUT THE WRITTEN CONSENT OF ZARA MOON ARCHITECTS.

DO NOT SCALE OFF THIS DRAWING EXCEPT FOR DETERMINATION OF BASIC LAYOUT - ONLY FIGURED DIMENSIONS TO BE USED, ALL DIMENSIONS TO BE CHECKED ON SITE.

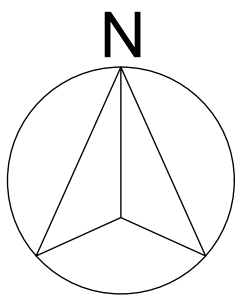

- Application Boundary
- Root protection Area
- Tree Canopy
- Electric vehicle charging point

A	Revisions requested by planning officer	07.03.22	RH
REV	DETAILS OF REVISION	DATE	INITIALS
PROJECT NAME			
TWO BROOKS LANE			
DRAWING NAME			
PROPOSED SECOND FLOOR PLAN			
PROJECT No	STATUS	DATE	
124.21	PLANNING APPLICATION	DEC 21	
SIZE			A1
SCALE			1:50
DWG No			11A

