


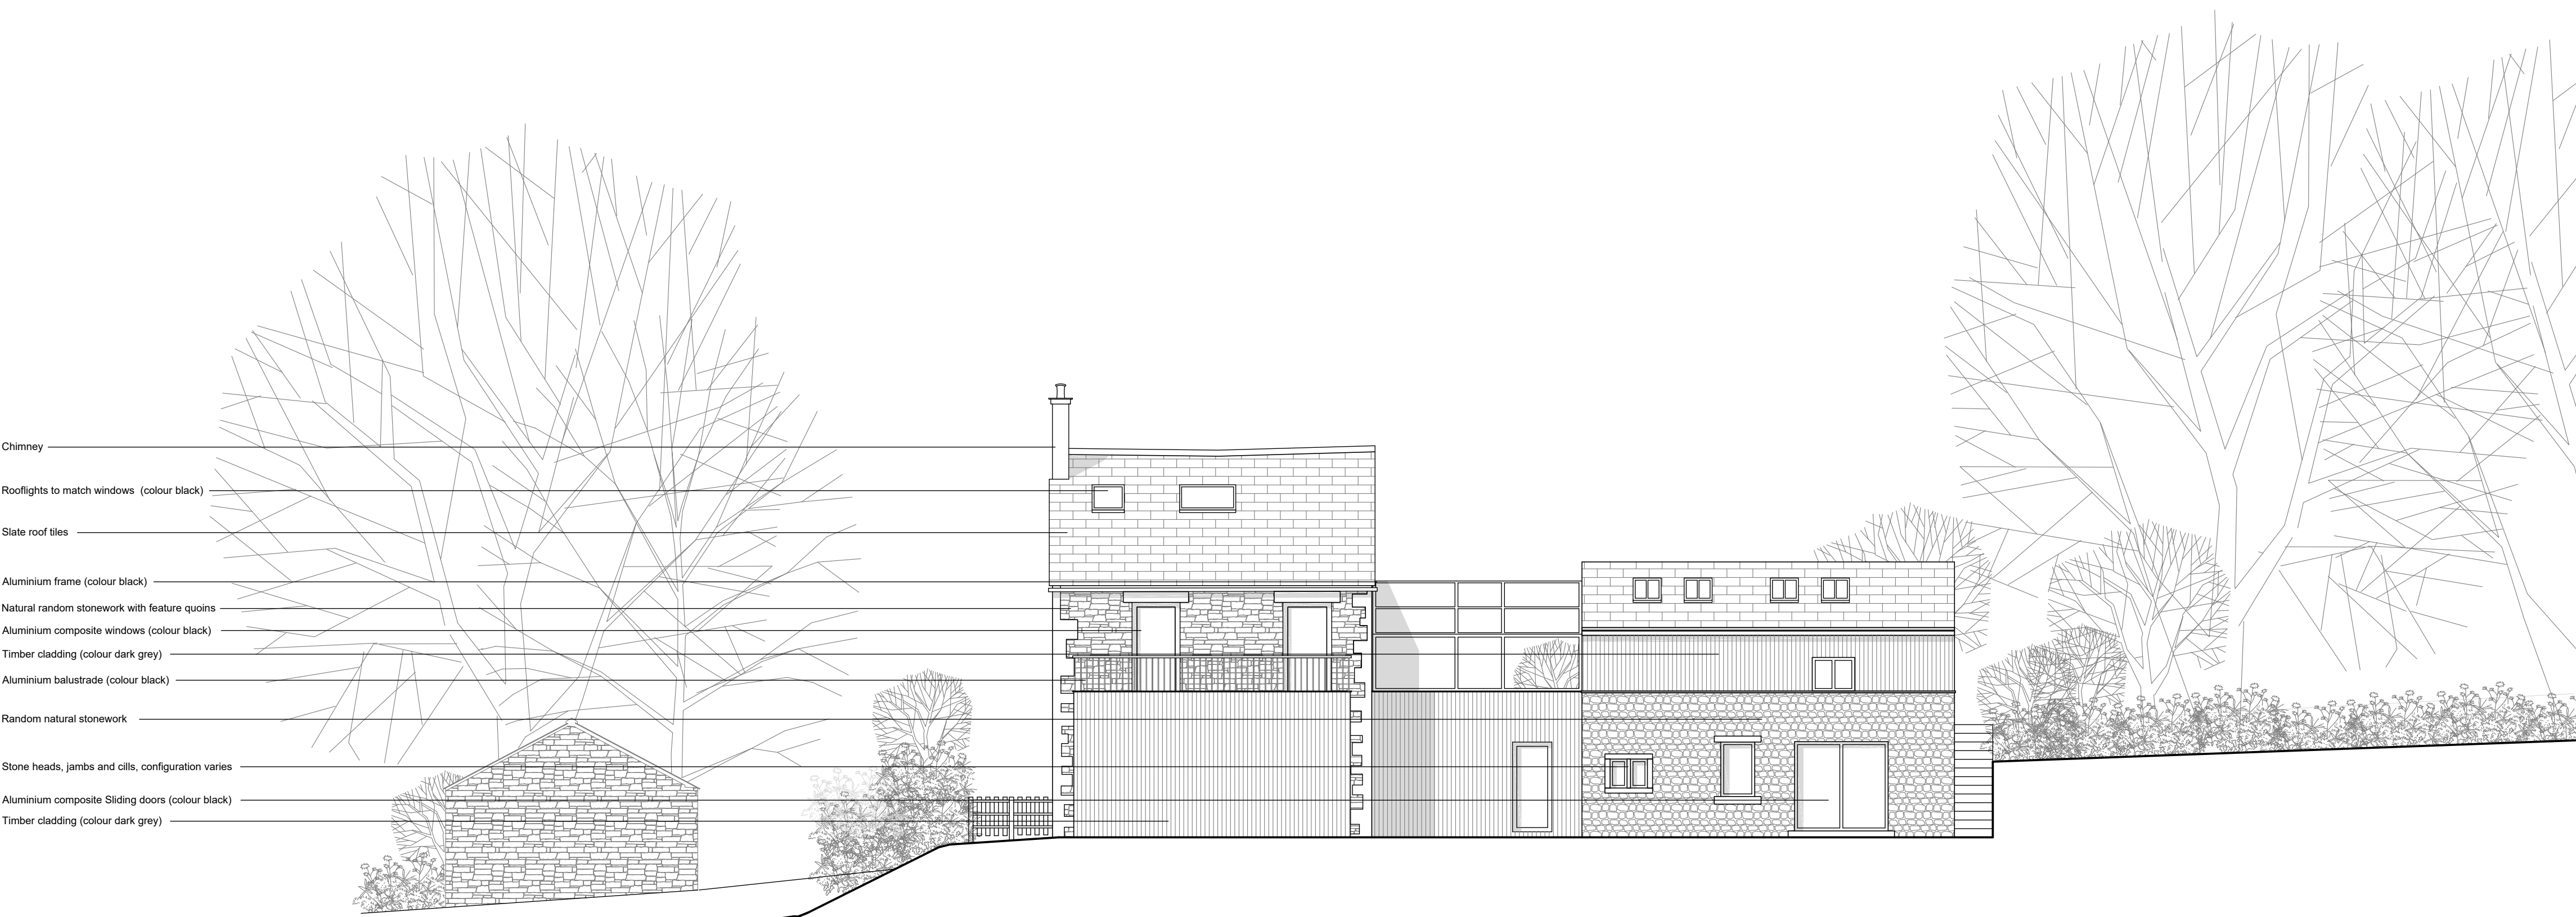

South Elevation
Scale 1:100



North Elevation
Scale 1:100