




2 L2 Proposed Second Floor GA - Block B
1 : 100

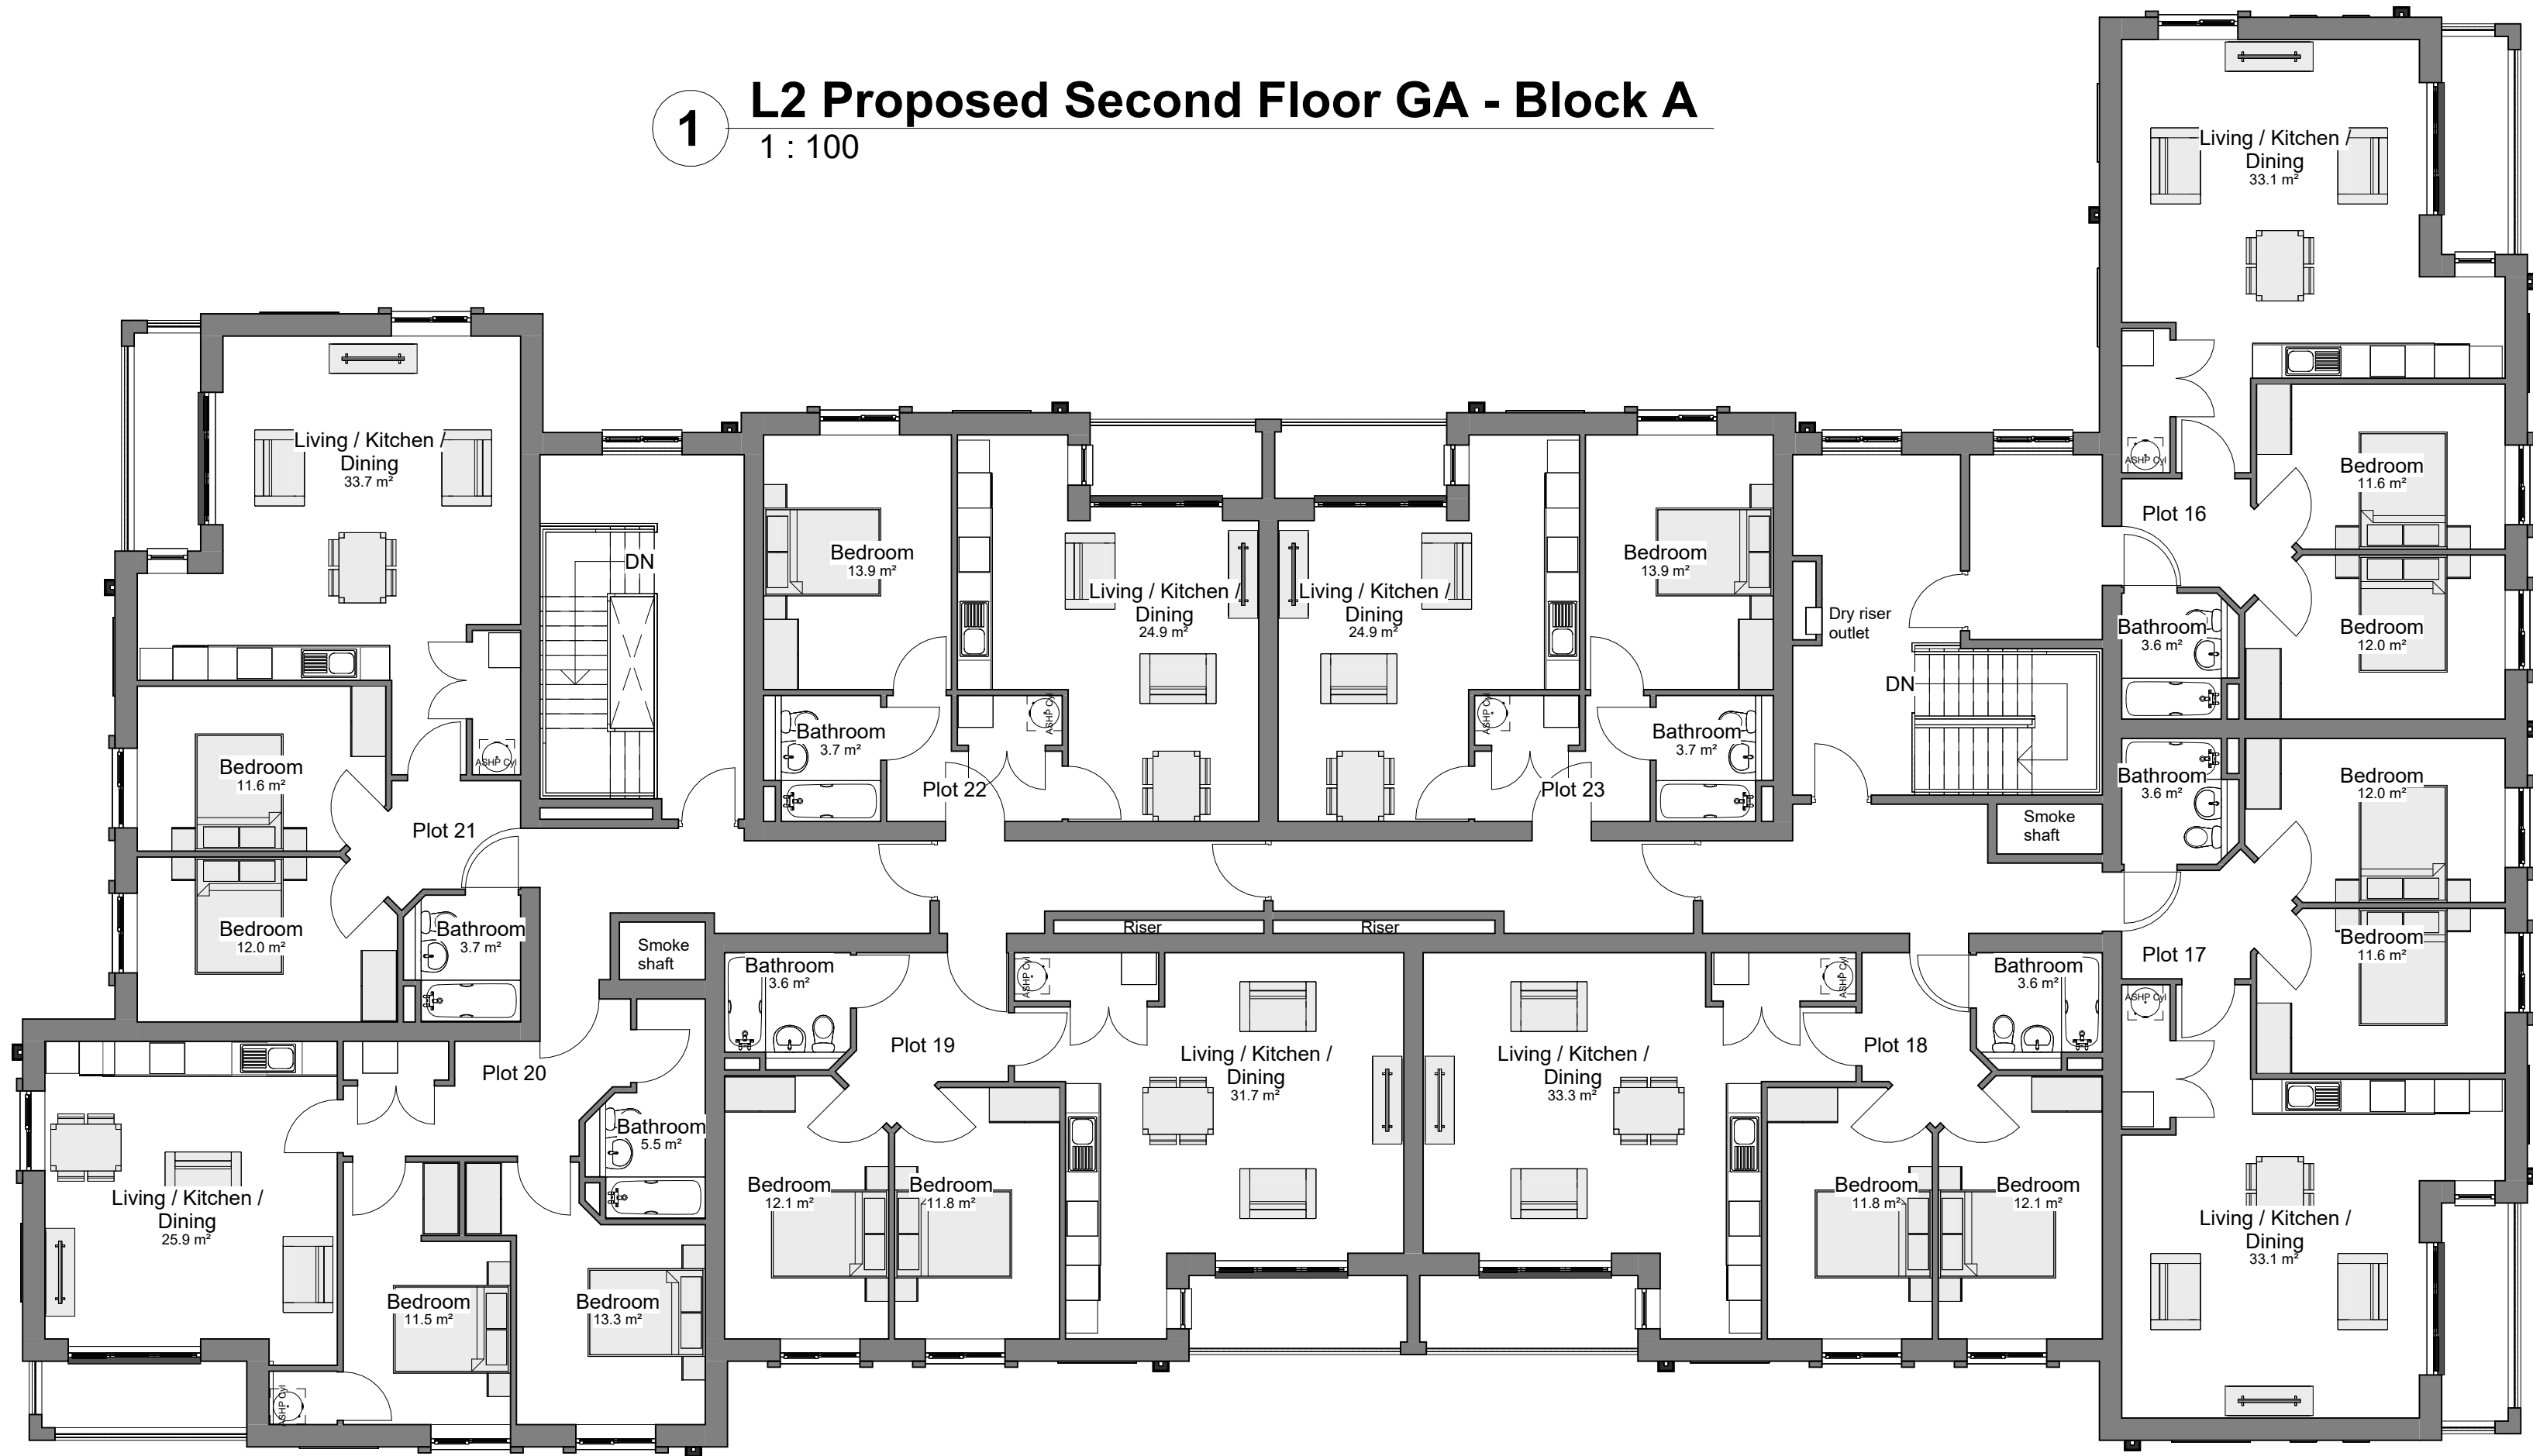

1 L2 Proposed Second Floor GA - Block A
1 : 100

General Notes
01: Dimensions must not be scaled from this drawing. If in doubt, please ask
02: All dimensions are in millimetres unless noted otherwise.
03: All dimensions should be verified on site before proceeding with the work.
04: TADW Architects shall be notified in writing of any discrepancies.
05: Copyright to remain the property of TADW Architects in accordance with Copyright, Designs and Patents Act 1988.

Legend

6	Block A - corridor subdivisions, roof AOVs amended, affecting flat entrance door locations. Block B - AOV to corridor end, 1 no. riser omitted.	06.08.25	AM	MH
5	Building design amended to reduce corridor widths	24.01.25	AM	MH
4	Plot numbers added	13.01.25	AM	MH
3	Updated following fire engineer input	02.01.24	AM	MH
2	Plant and lobby areas revised	22.11.24	AM	MH
1	Drawn	14.11.24	AM	MH

Issue	Description	Date	Drawn	Checked
-------	-------------	------	-------	---------

Drawing Status

P - Planning T - Tender C - Construction R - As Record

PLANNING

tadw architects

Six St.Petersgate Stockport Cheshire SK1 1HD
Ph 0161 477 6158 Fax 0161 480 6342 mail@tadw.co.uk www.tadw.co.uk

Client Watson Homes

Job Spurr House, Bury

Title Proposed Second Floor Plan GA

Scale 1 : 100 @ A1

Note - Prints from PDF files may not be to scale, check accuracy against scale
10m
1:100

Job No. Originator Ph. Level View Role Dwg Status Rev.
241352-TADW- 00- 02- DR- A- 0052- P- 6