






PROPOSED SITE PLAN @ Scale: 1: 200
(NO CHANGE)

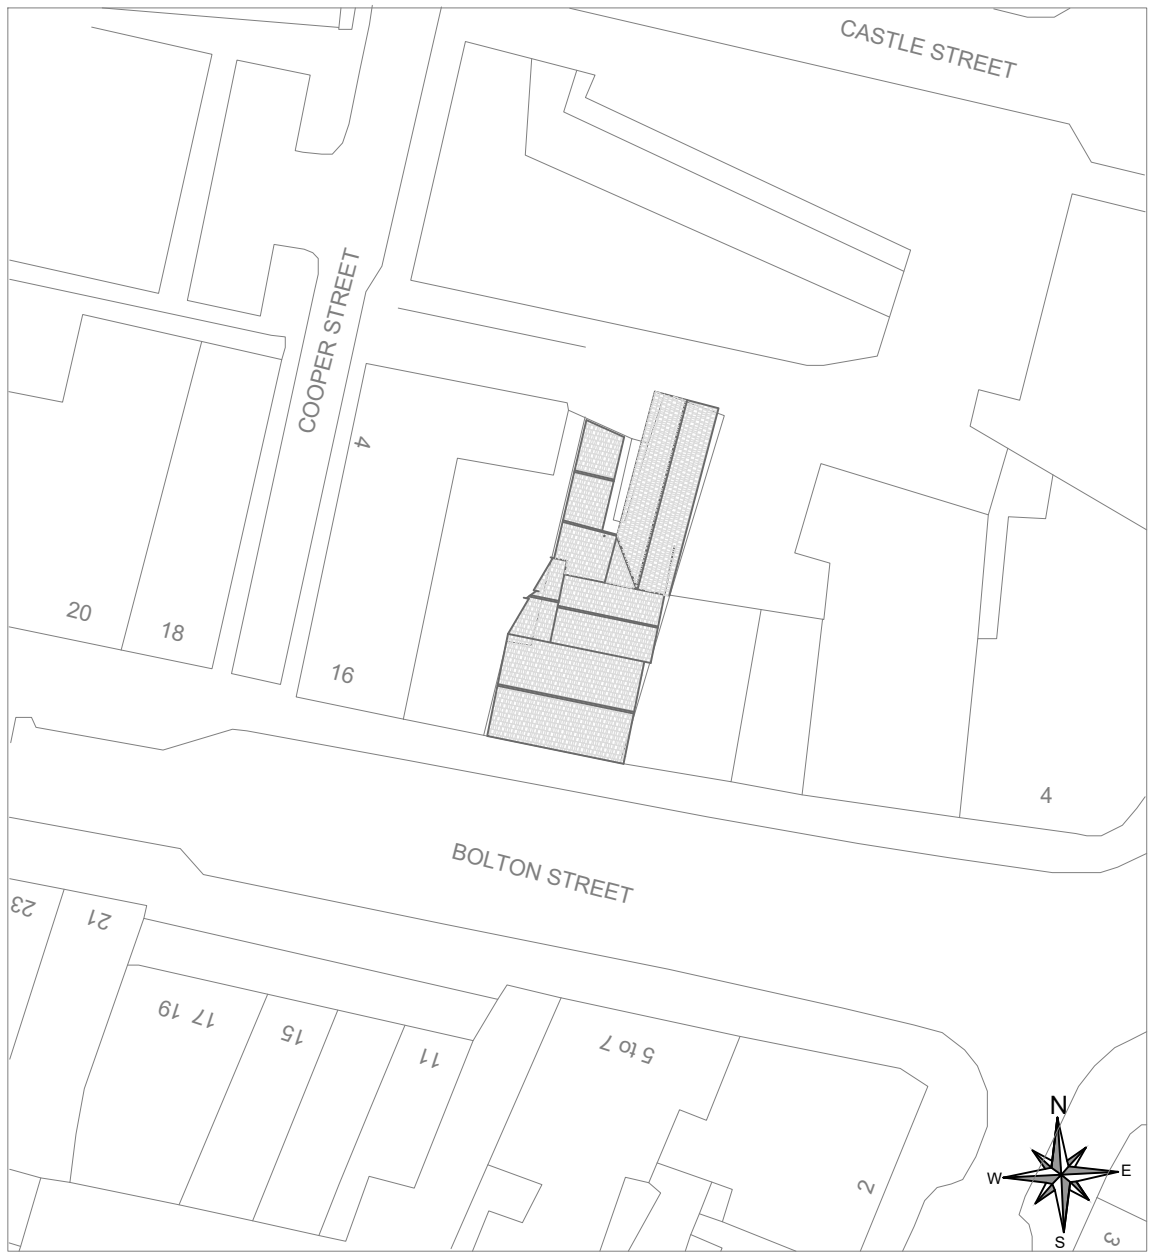


PROPOSED SITE PLAN @ Scale: 1: 500
(NO CHANGE)

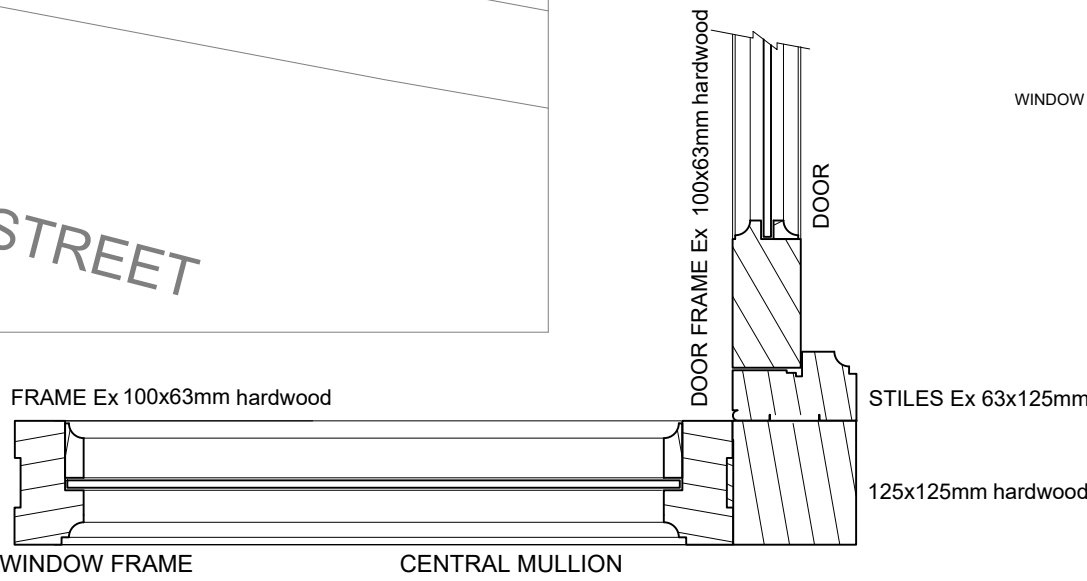


SHOP FRONT JOINERY SECTIONS
(NOT TO SCALE)

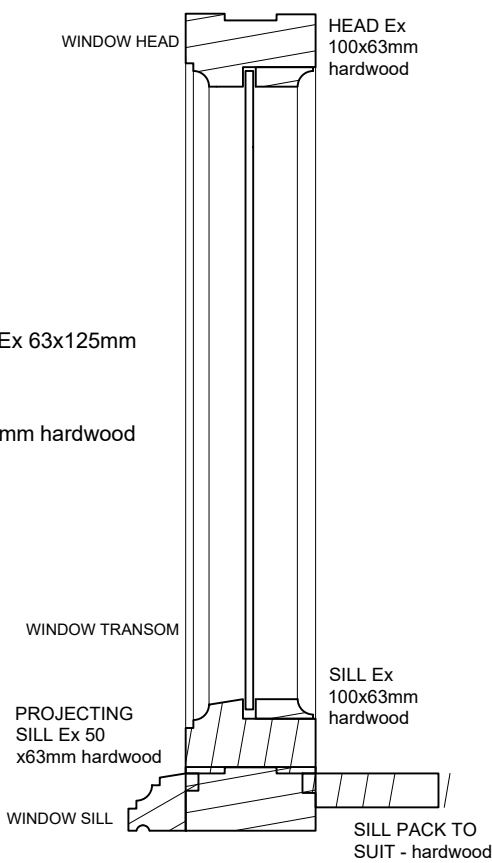


SHOPFRONT WINDOW JOINERY SECTIONS
(NOT TO SCALE)

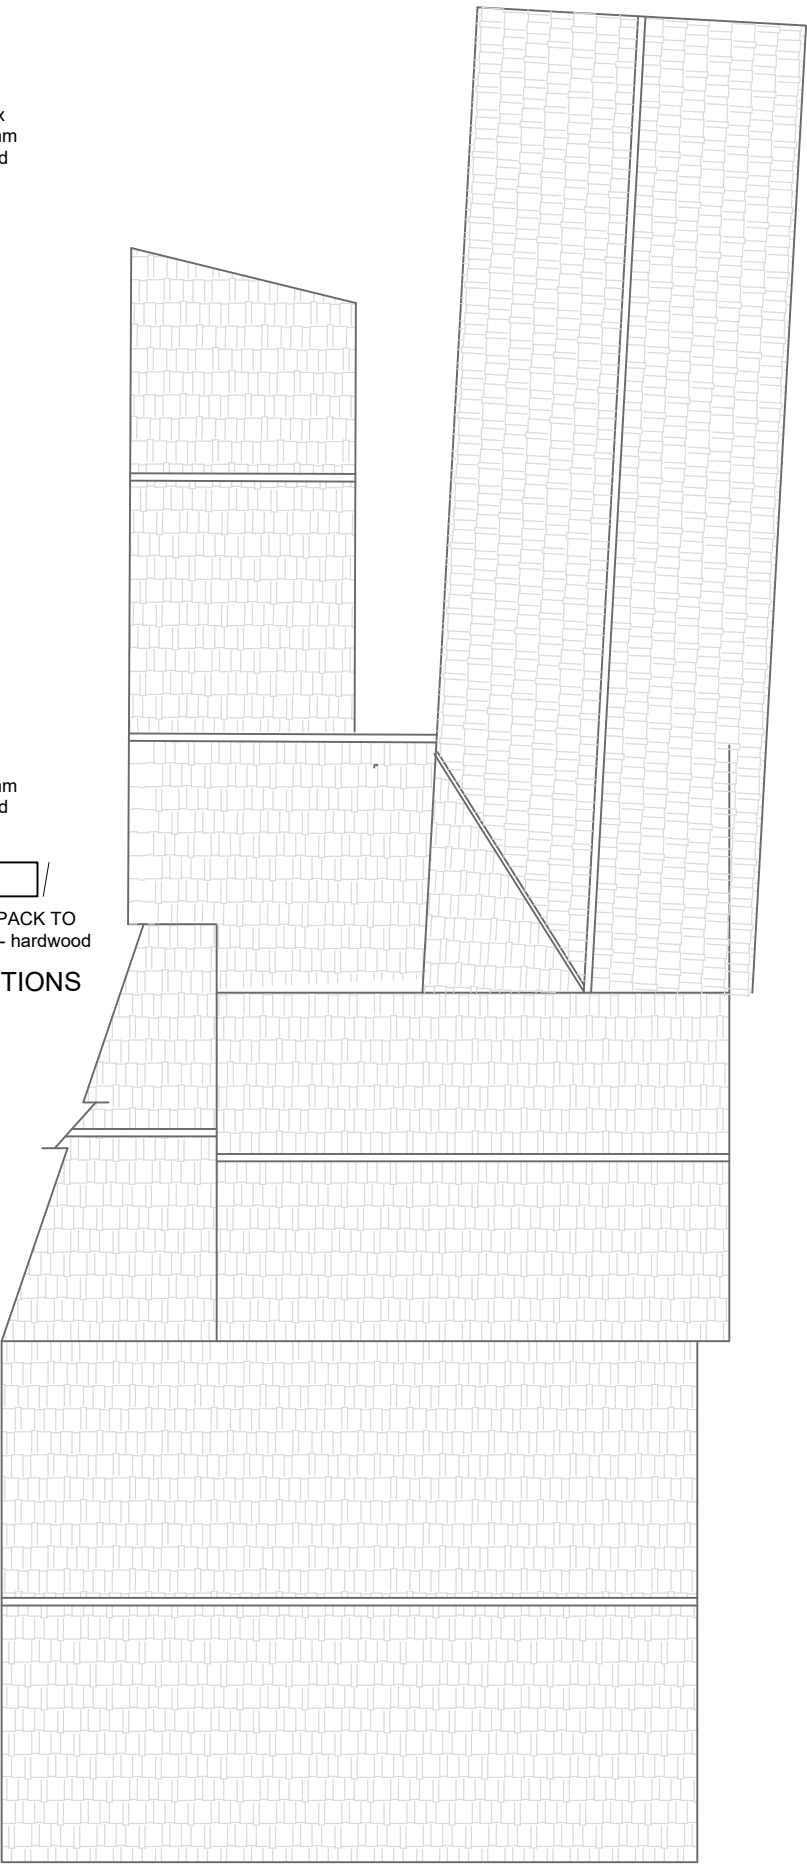


PROPOSED SITE PLAN
(NO CHANGE)

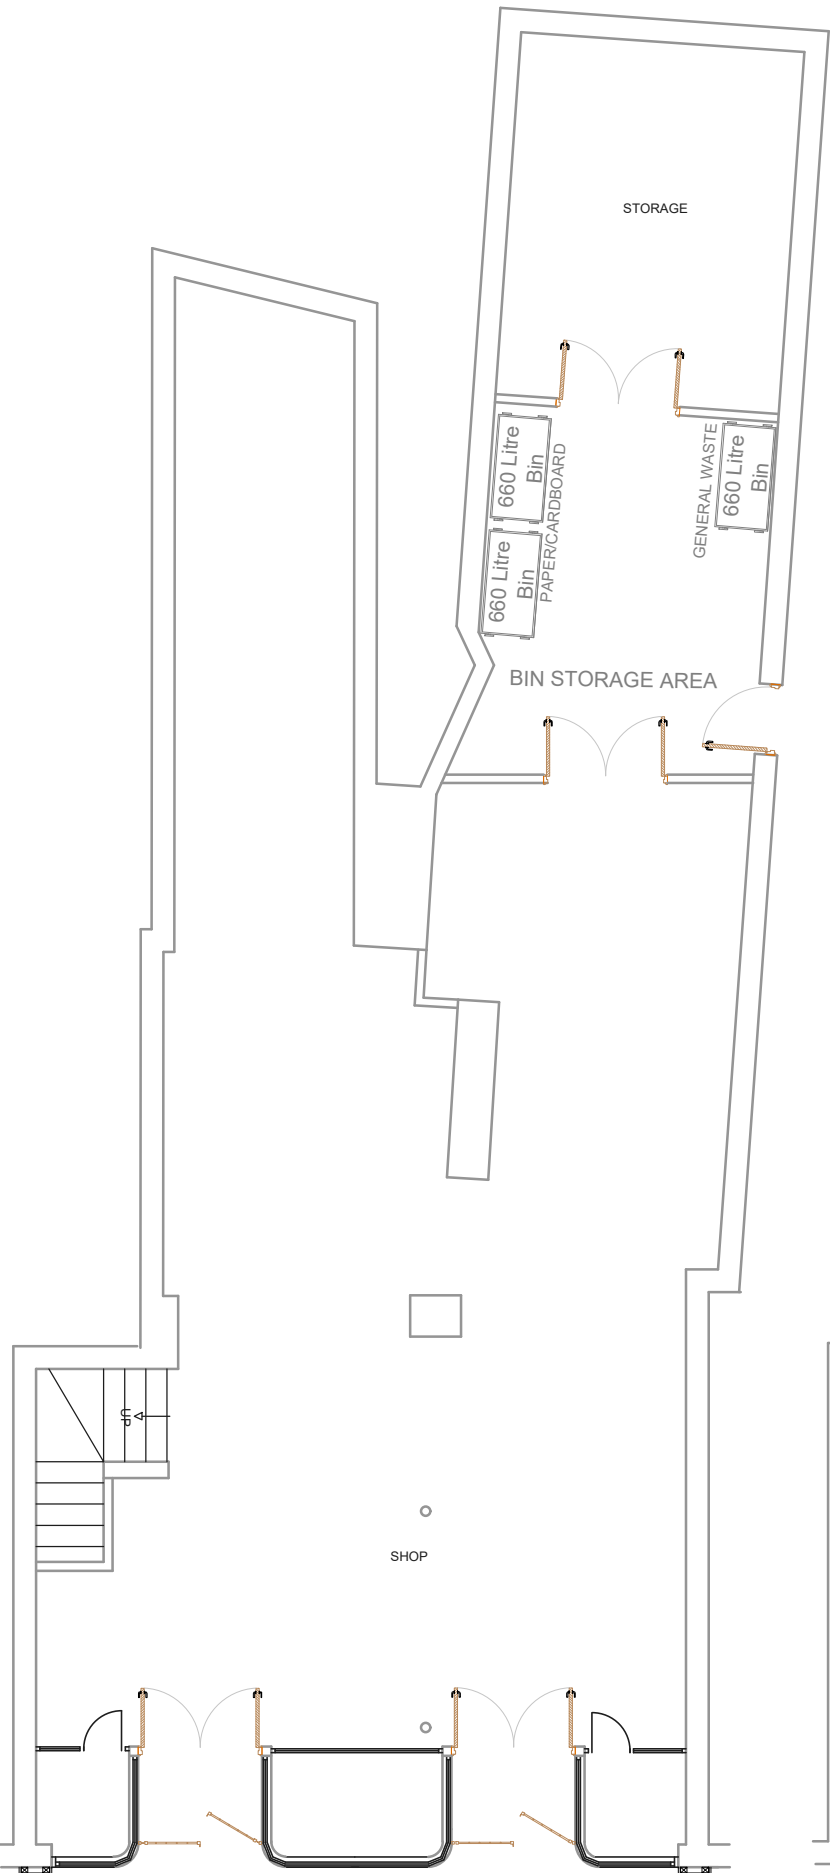

PROPOSED GROUND FLOOR PLAN

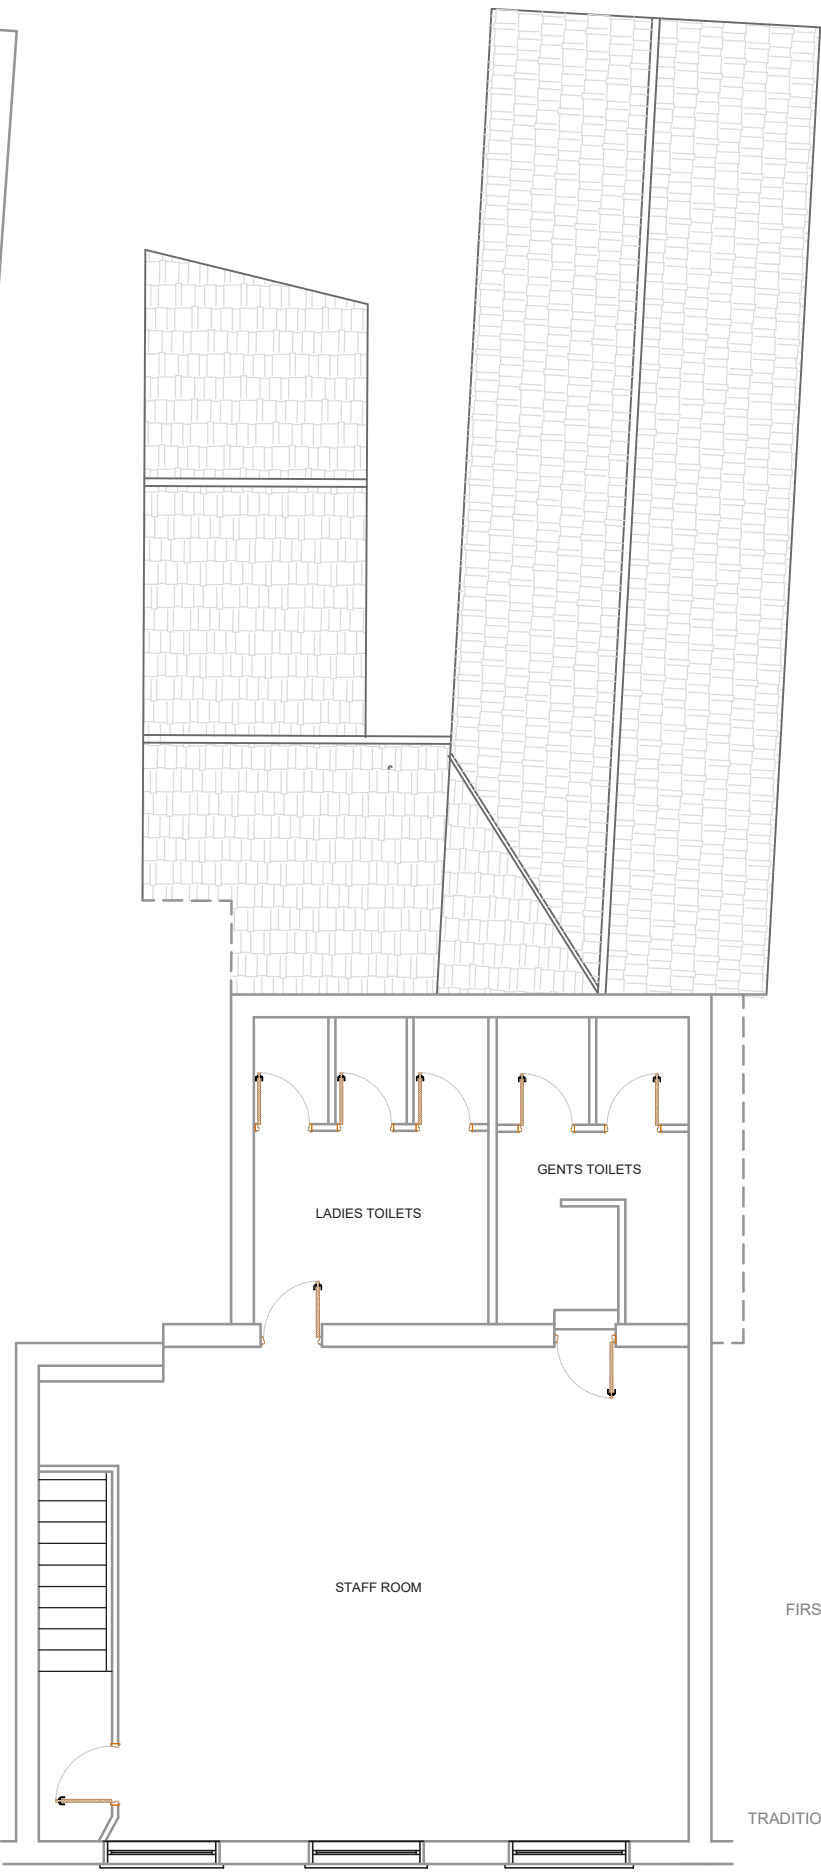

PROPOSED FIRST FLOOR PLAN
(NO CHANGE)

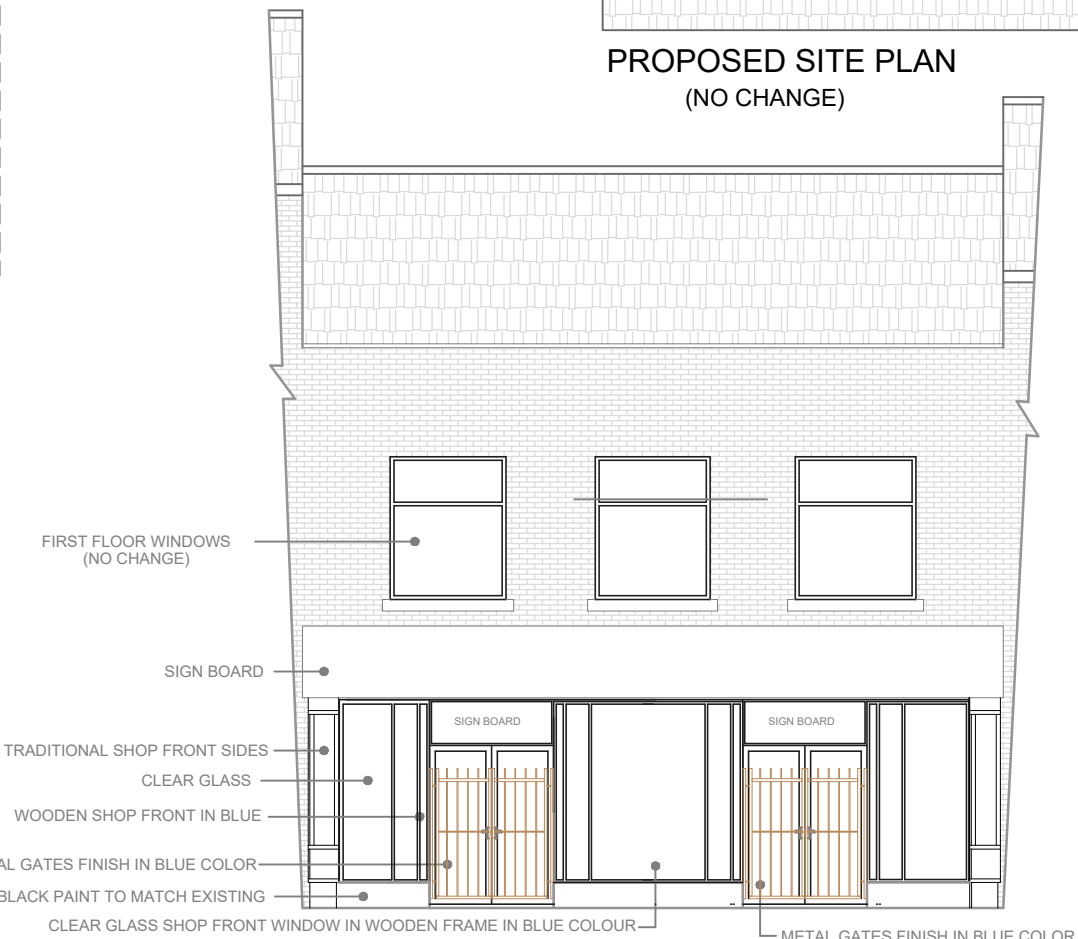

PROPOSED FRONT ELEVATION