






EXISTING SITE PLAN @ Scale: 1: 200

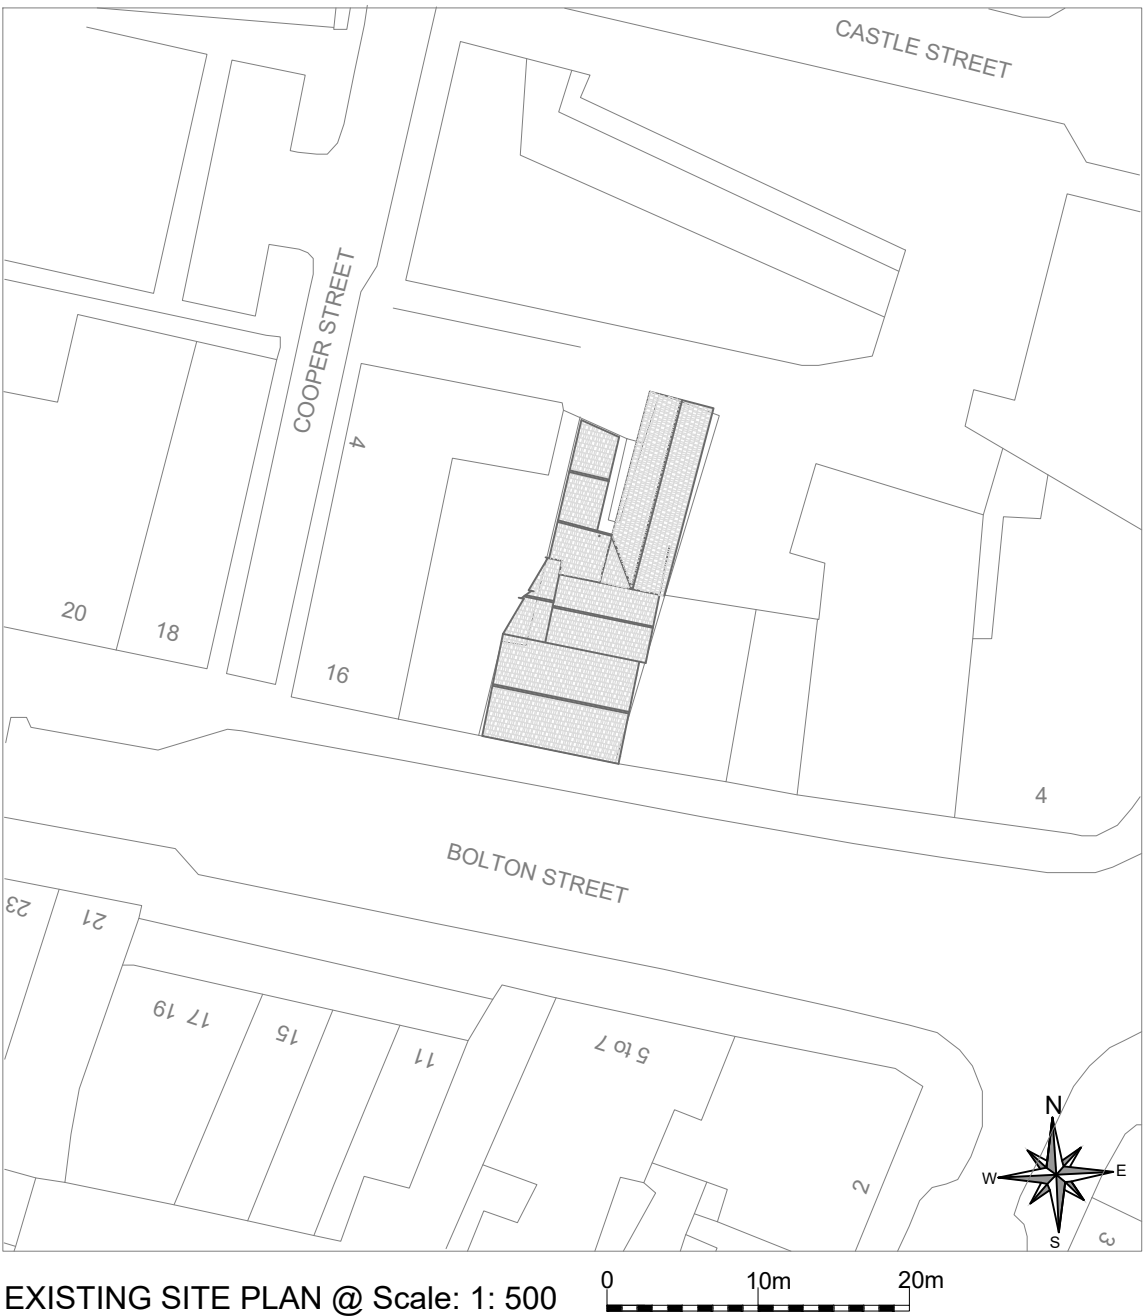

EXISTING SITE PLAN @ Scale: 1: 500

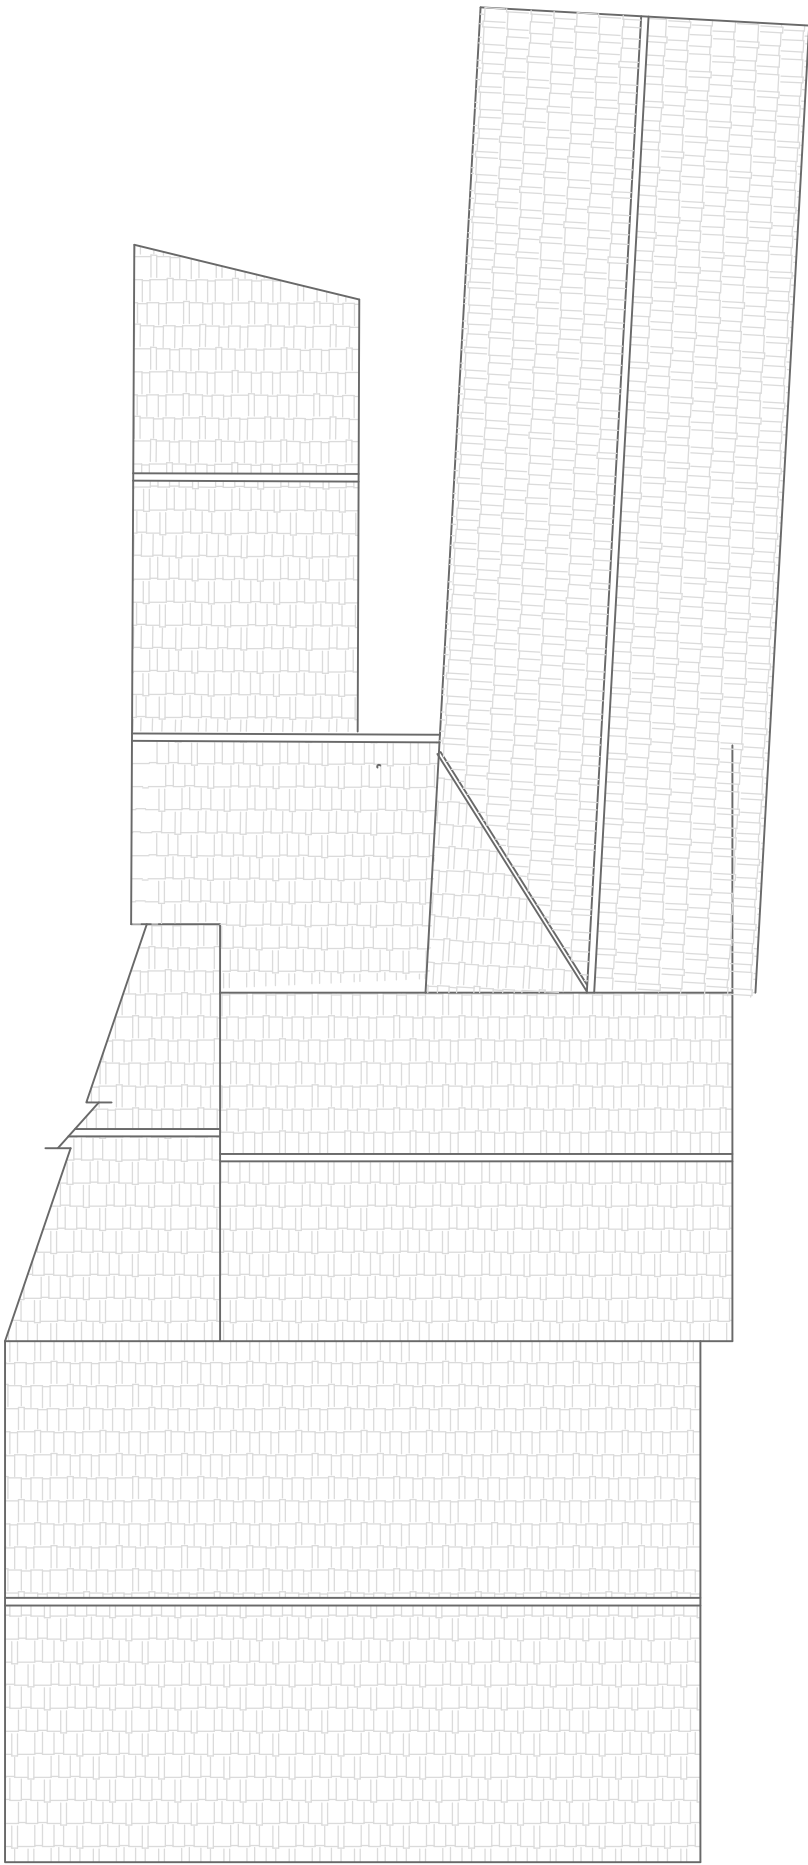

EXISTING SITE PLAN

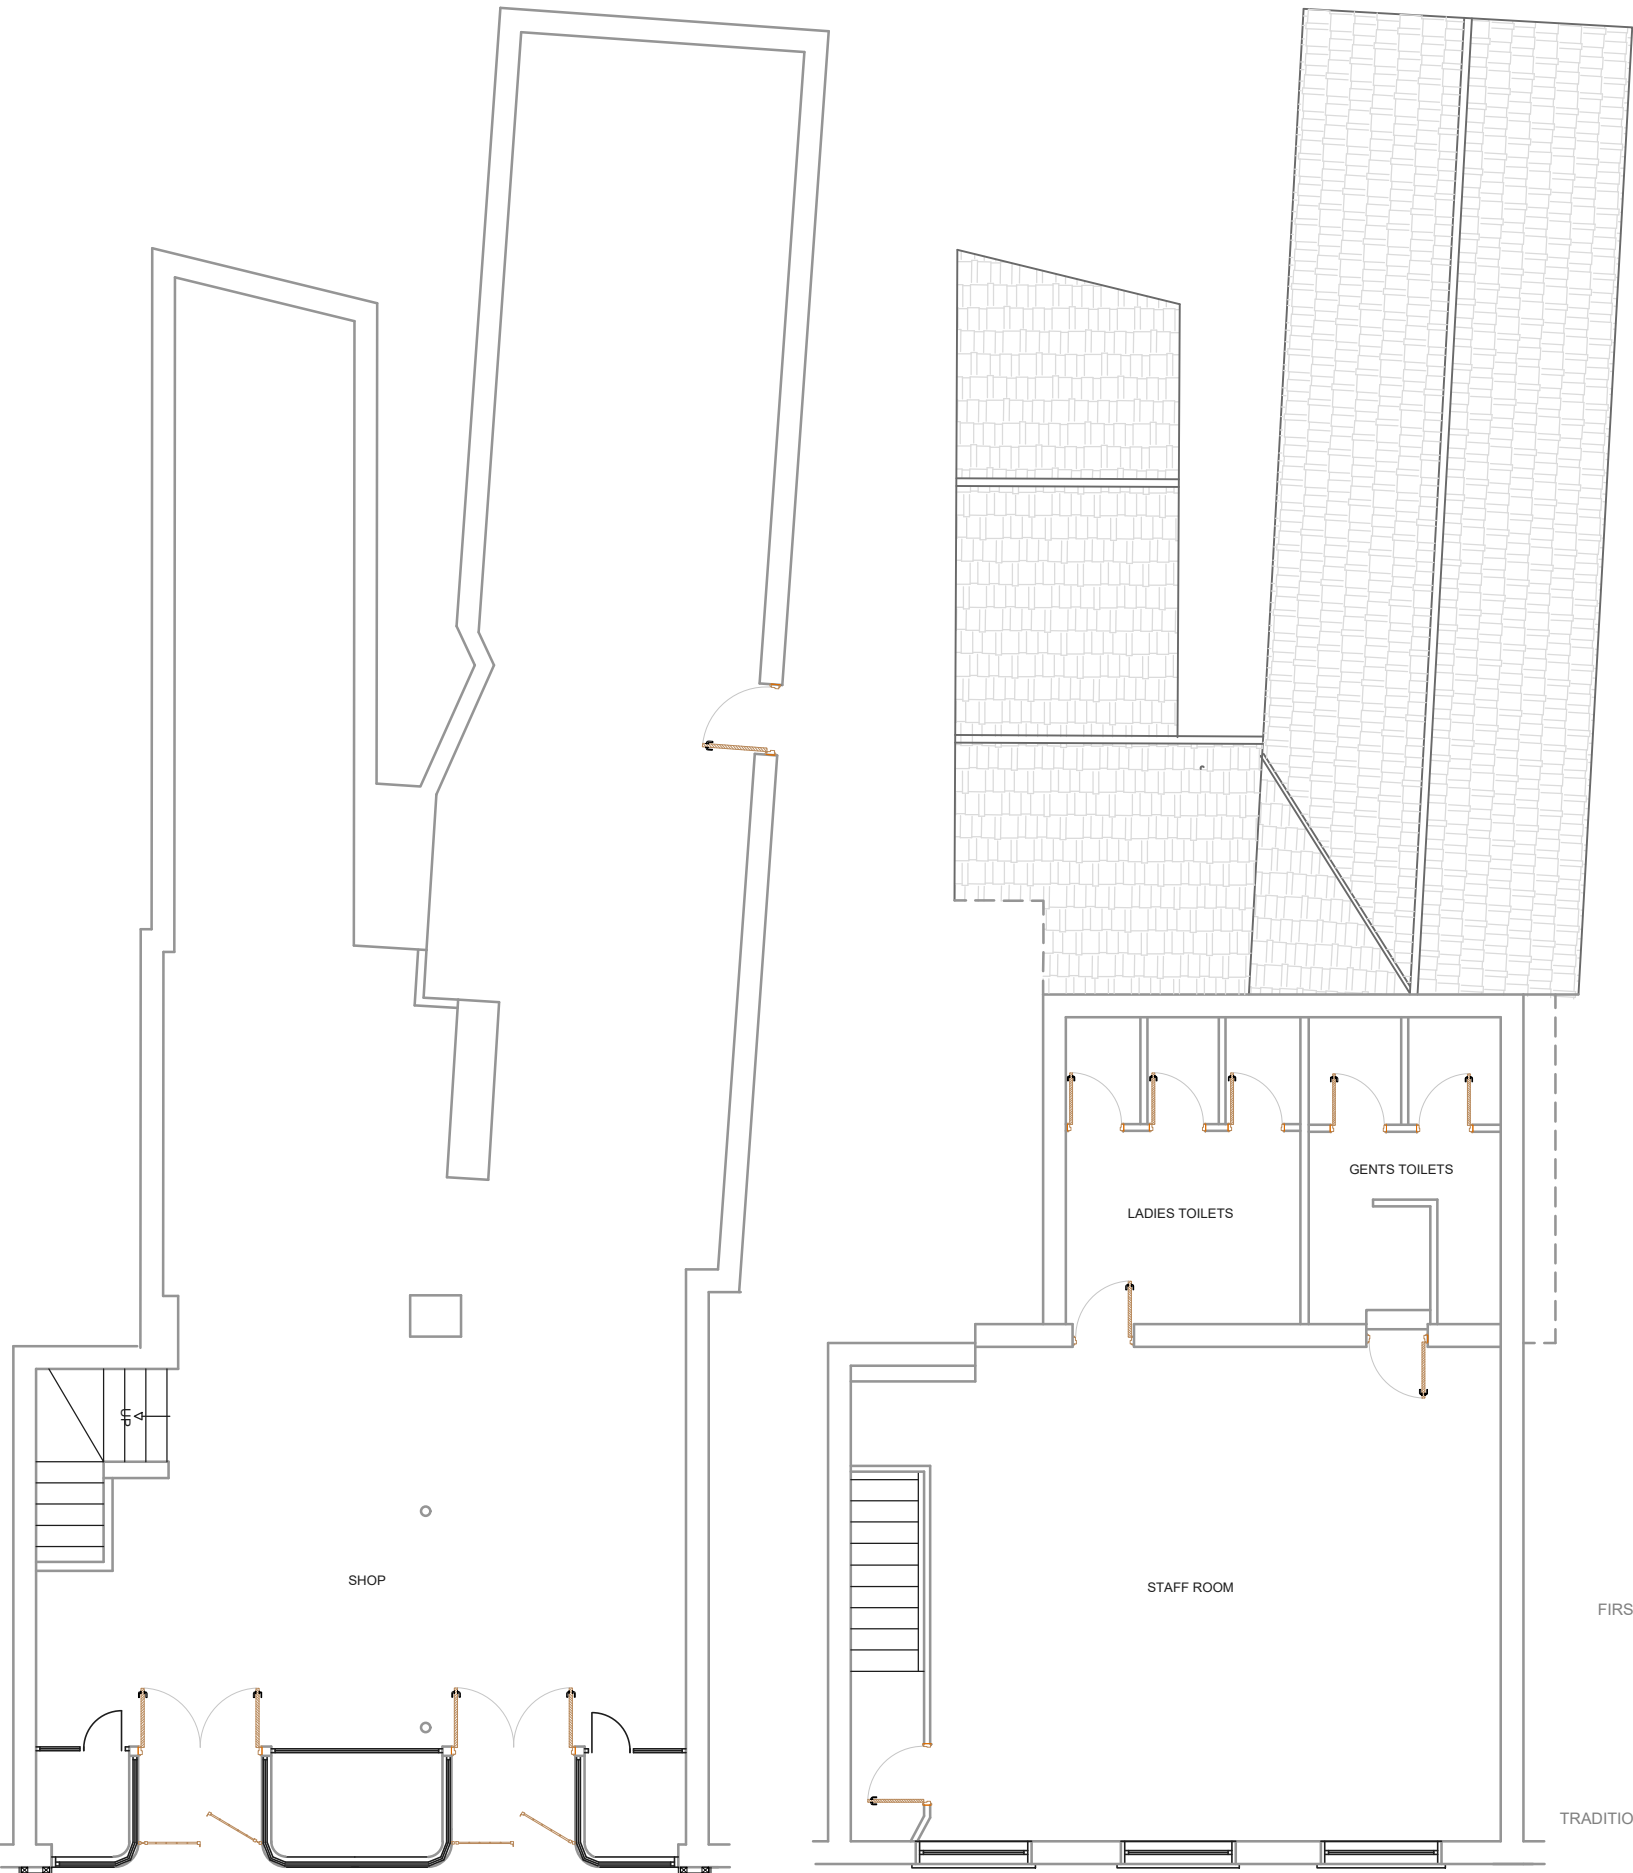

EXISTING GROUND FLOOR PLAN

EXISTING FIRST FLOOR PLAN



EXISTING FRONT ELEVATION