


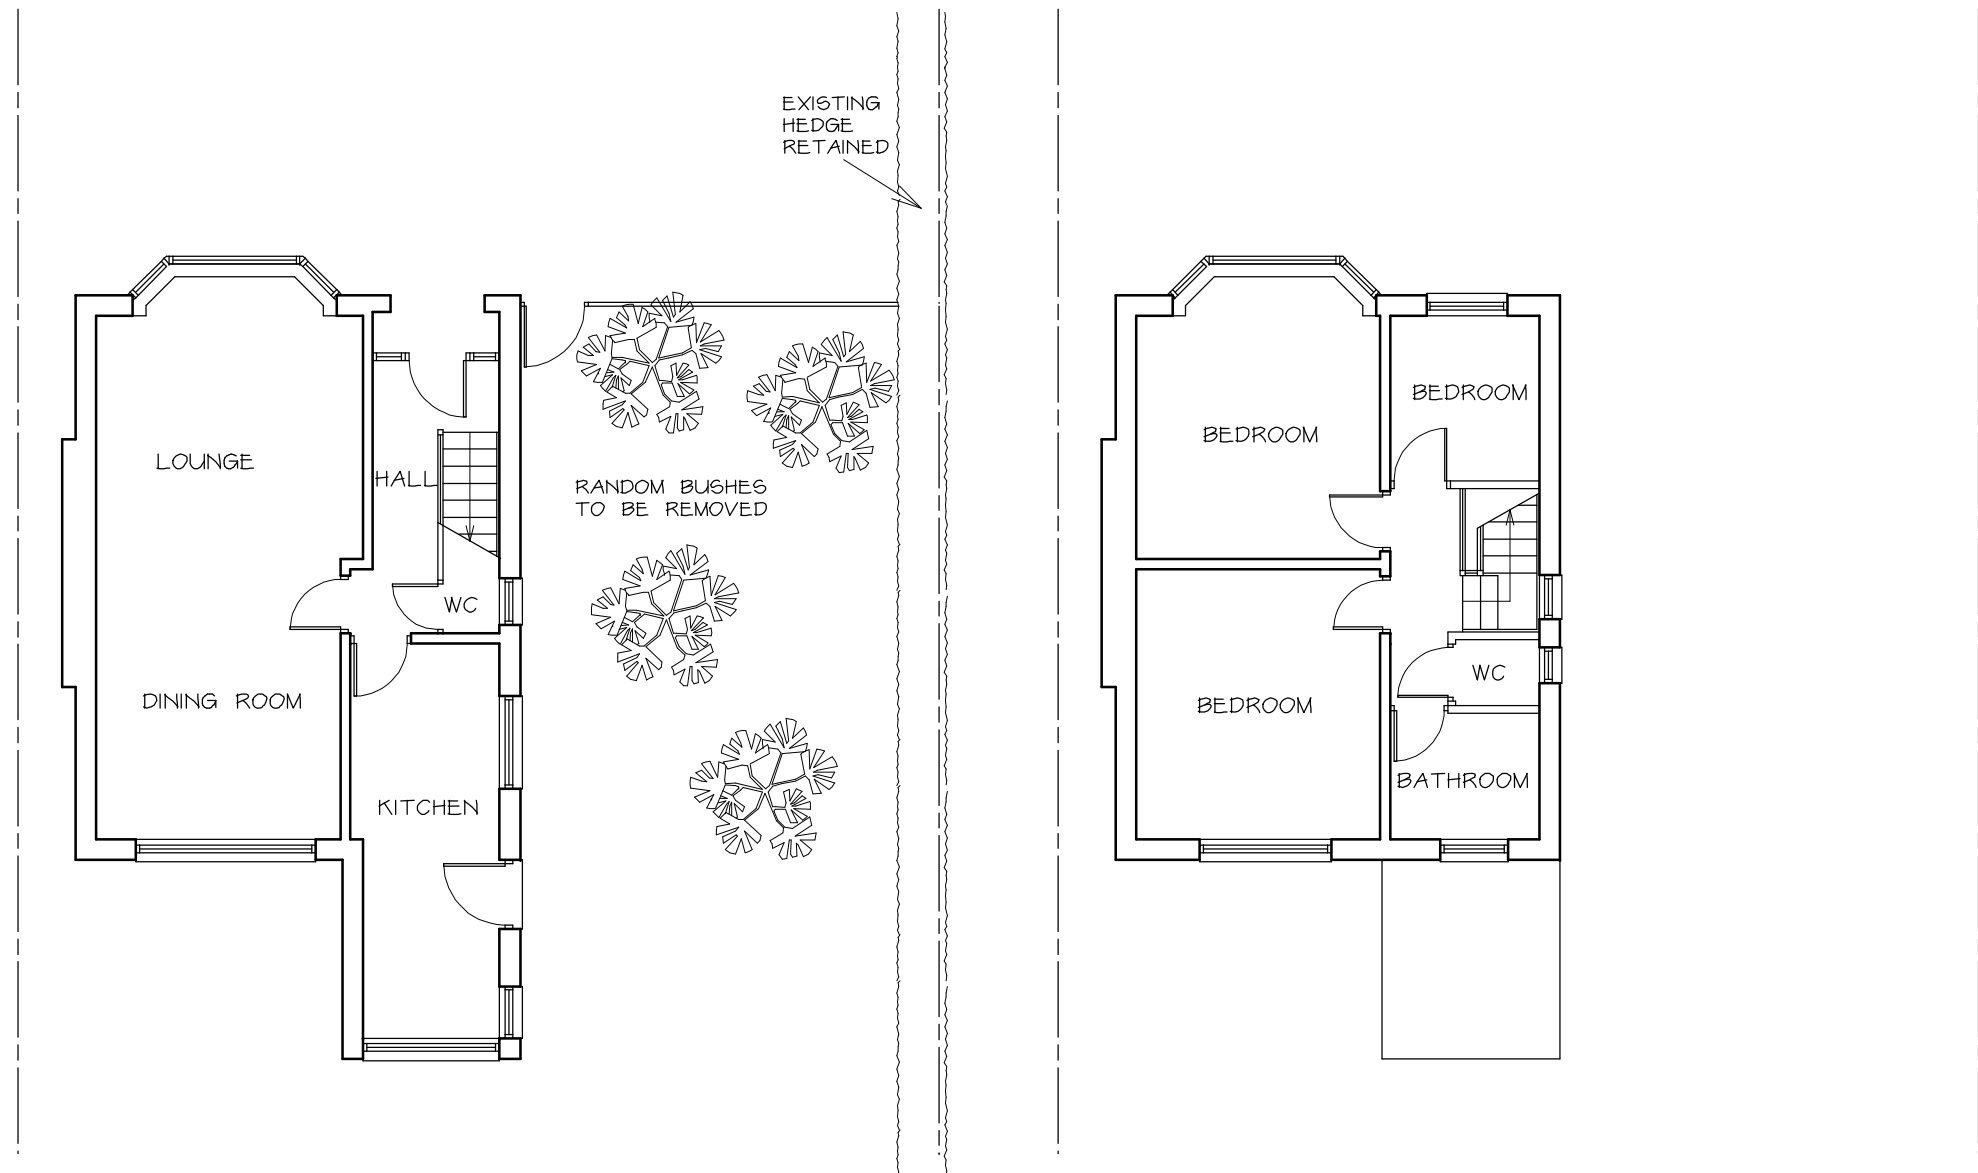


EXISTING GROUND FLOOR PLAN 1 : 100

EXISTING FIRST FLOOR PLAN 1 : 100




EXISTING ELEVATIONS 1 : 100


PROPOSED ELEVATIONS 1 : 100

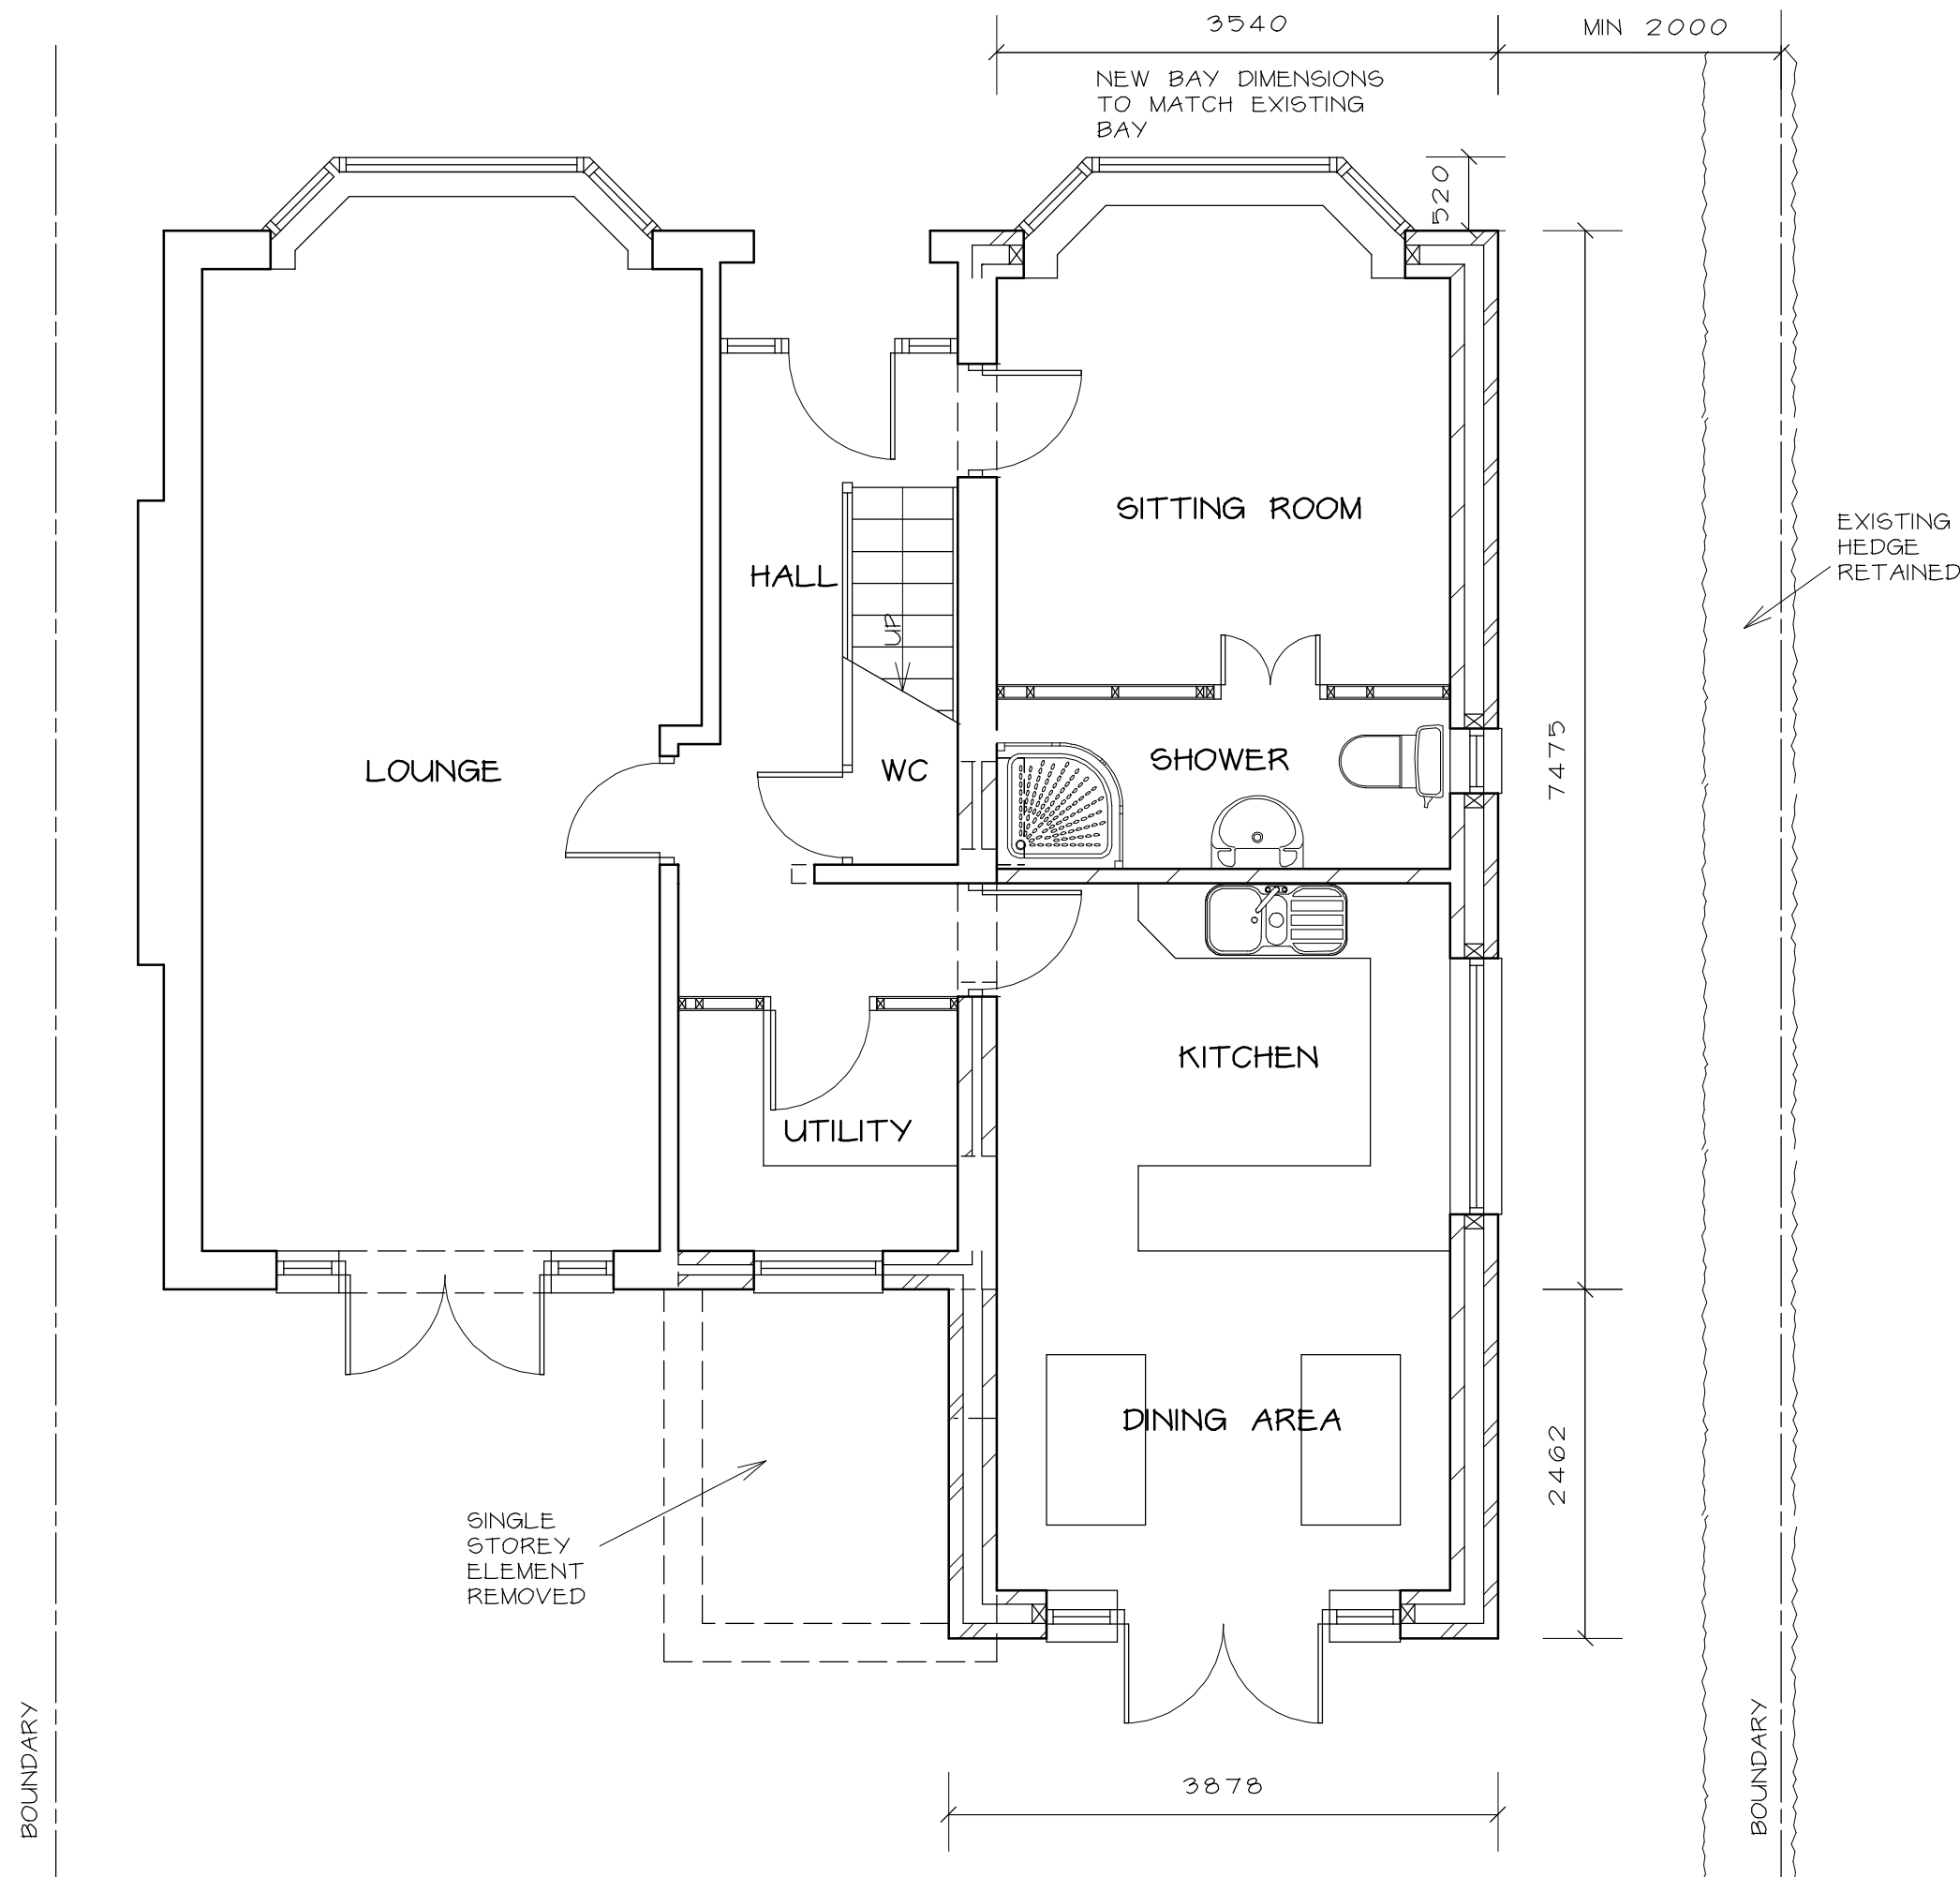

PROPOSED GROUND FLOOR PLAN 1 : 50

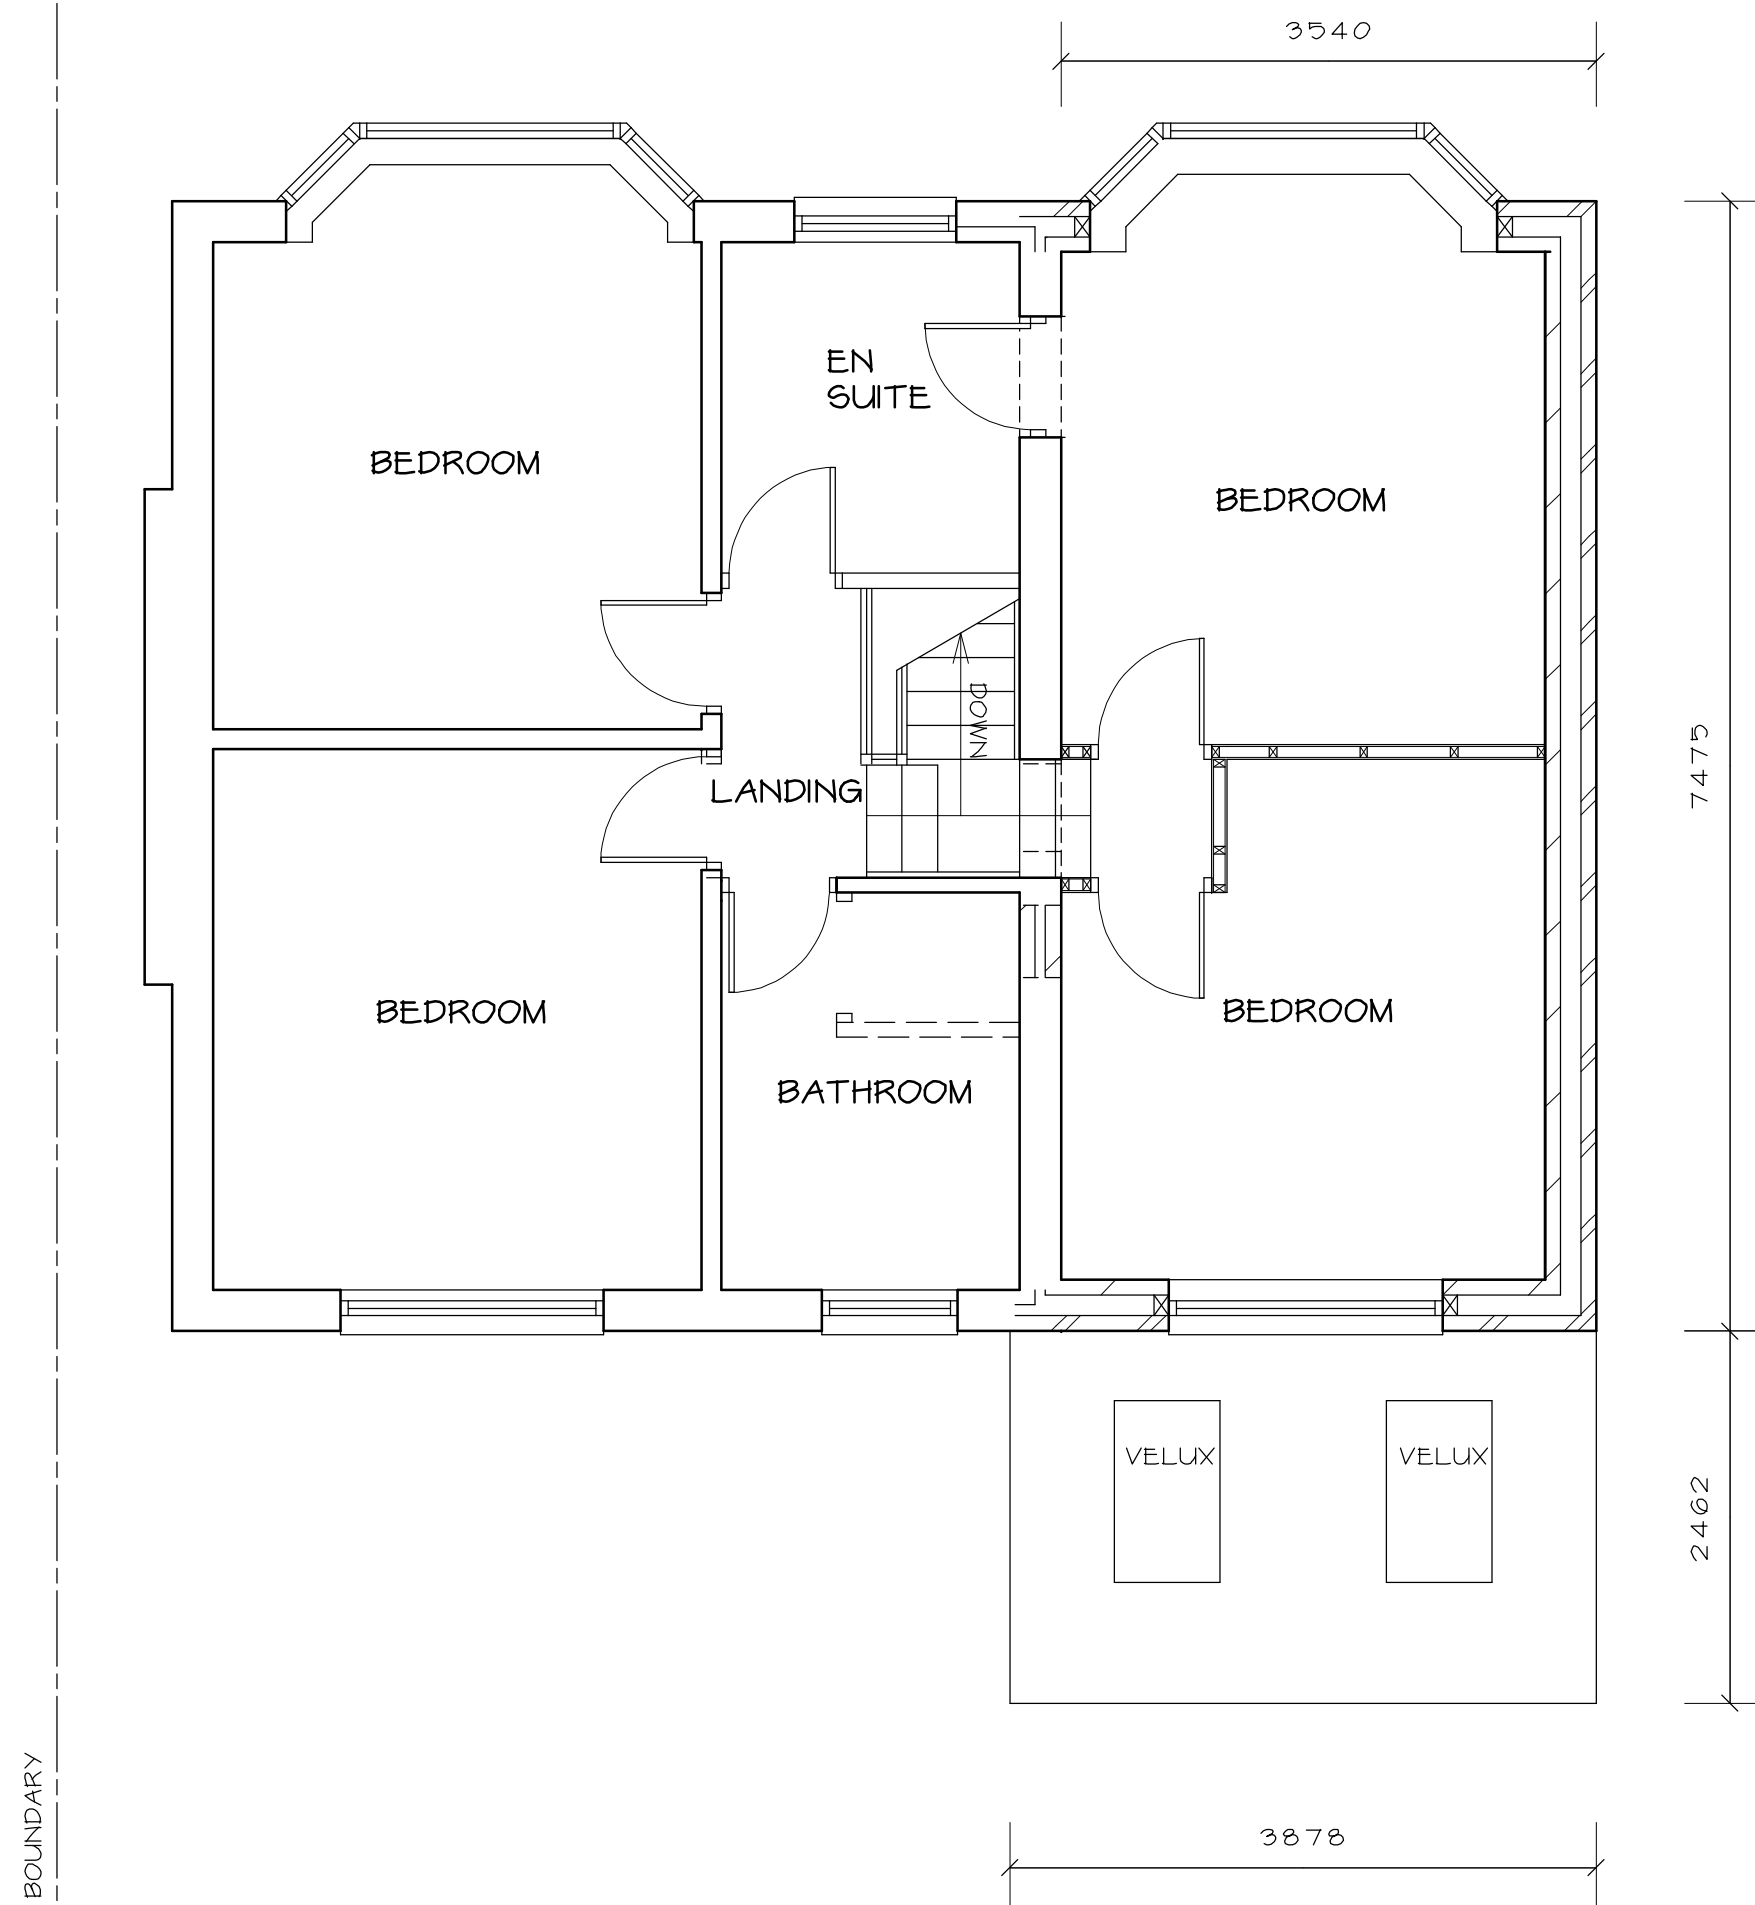

PROPOSED FIRST FLOOR PLAN 1 : 50

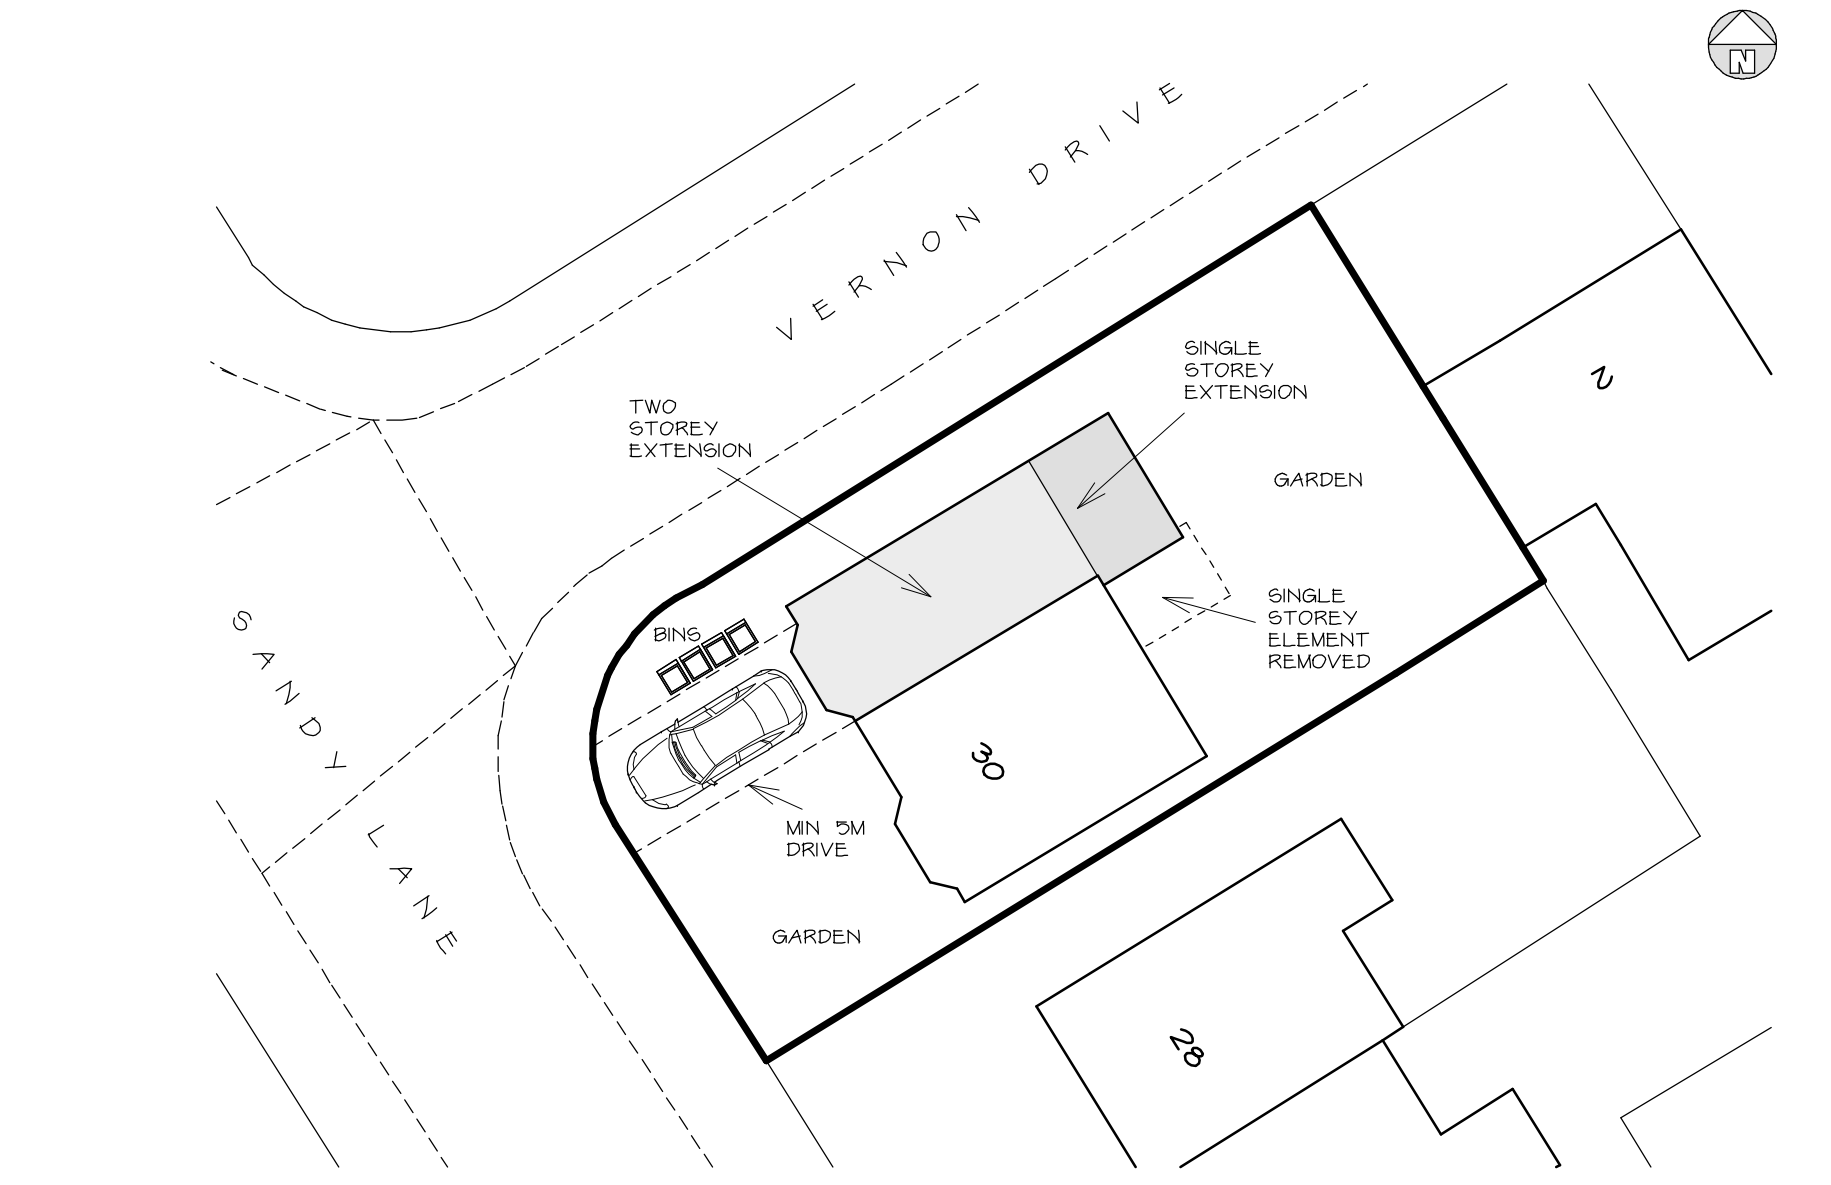

SITE PLAN 1 : 200



LOCATION PLAN 1 : 1250

MATERIALS
MAIN ROOF - CONCRETE ROOF TILES TO MATCH EXISTING
SINGLE STOREY ROOF - CONCRETE ROOF TILES SIMILAR COLOUR TO EXISTING
EXTERNAL WALLS - BRICKWORK TO MATCH EXISTING

Telephone 0161 643 2422

Northside Plans Ltd

Planning and Building Design

116 Simister Lane Prestwich Manchester M25 2SB

Project

PROPOSED TWO STOREY AND SINGLE STOREY SIDE EXTENSION

30 SANDY LANE PRESTWICH

Title

FLOOR PLANS, ELEVATIONS AND SITE PLAN

Scale 1:50 1:100 1:200 (A1) Date 07/2025
Drawn by NIGEL TAMG Dwg.no. 30SL/1F