




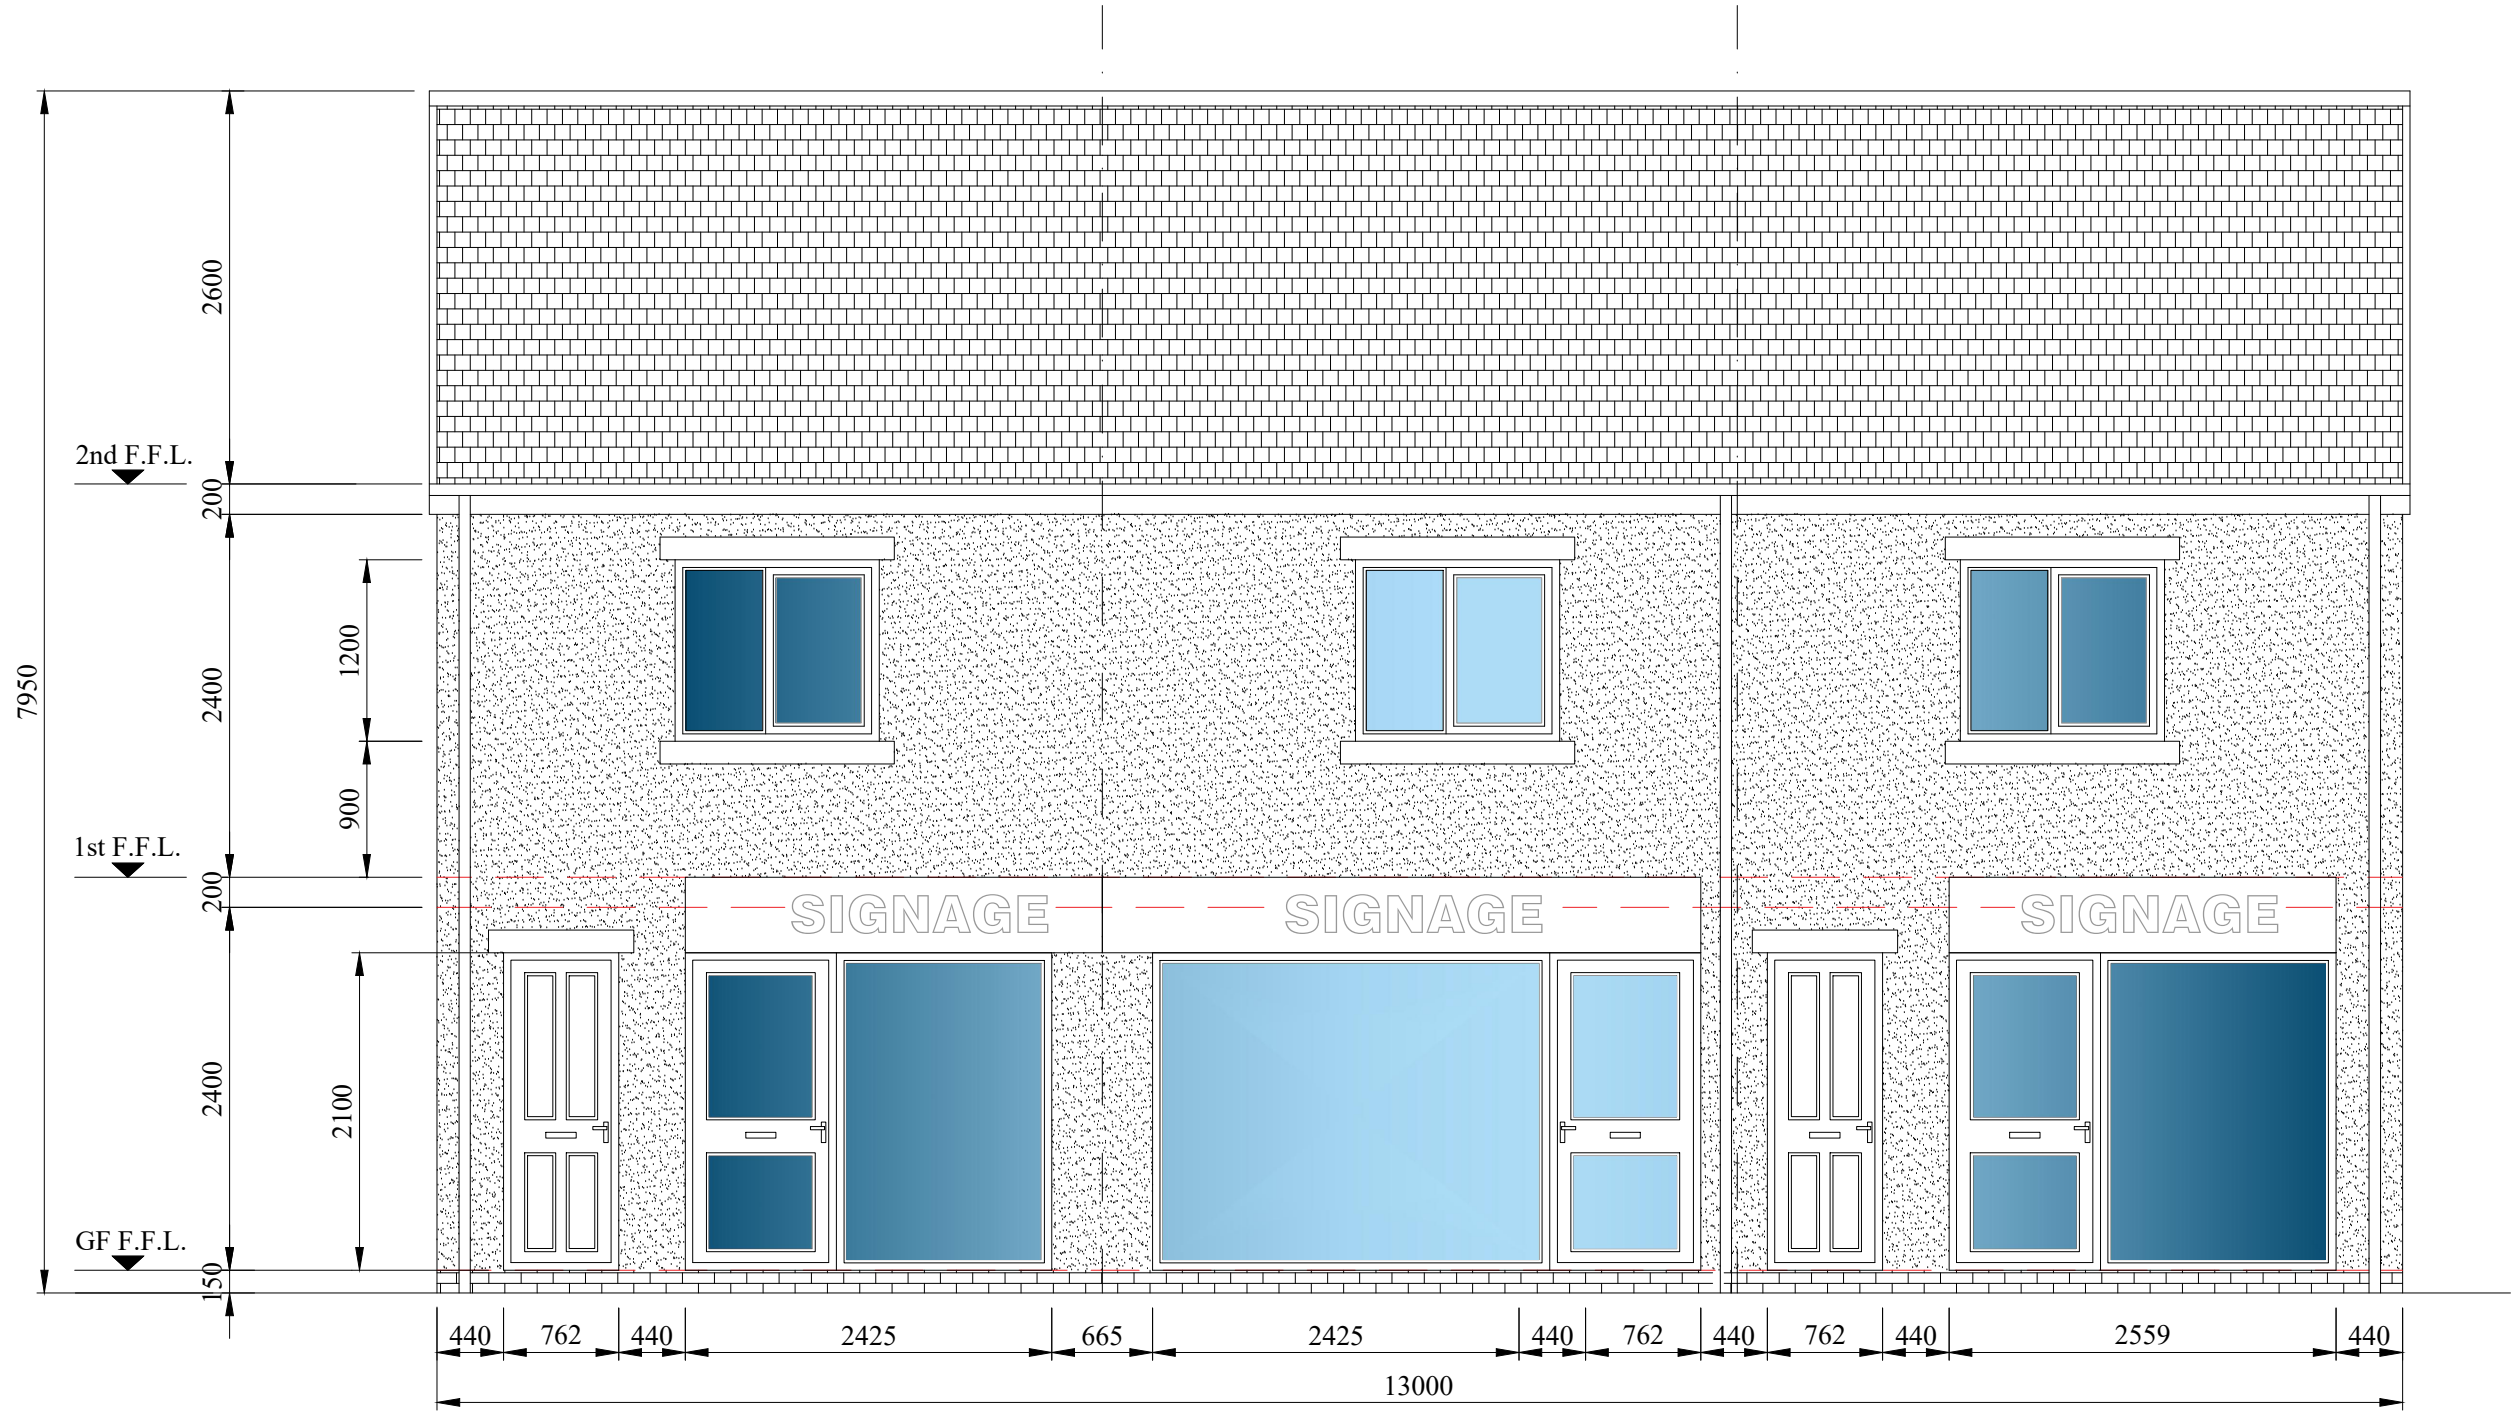


FRONT ELEVATION
(SCALE 1:50)

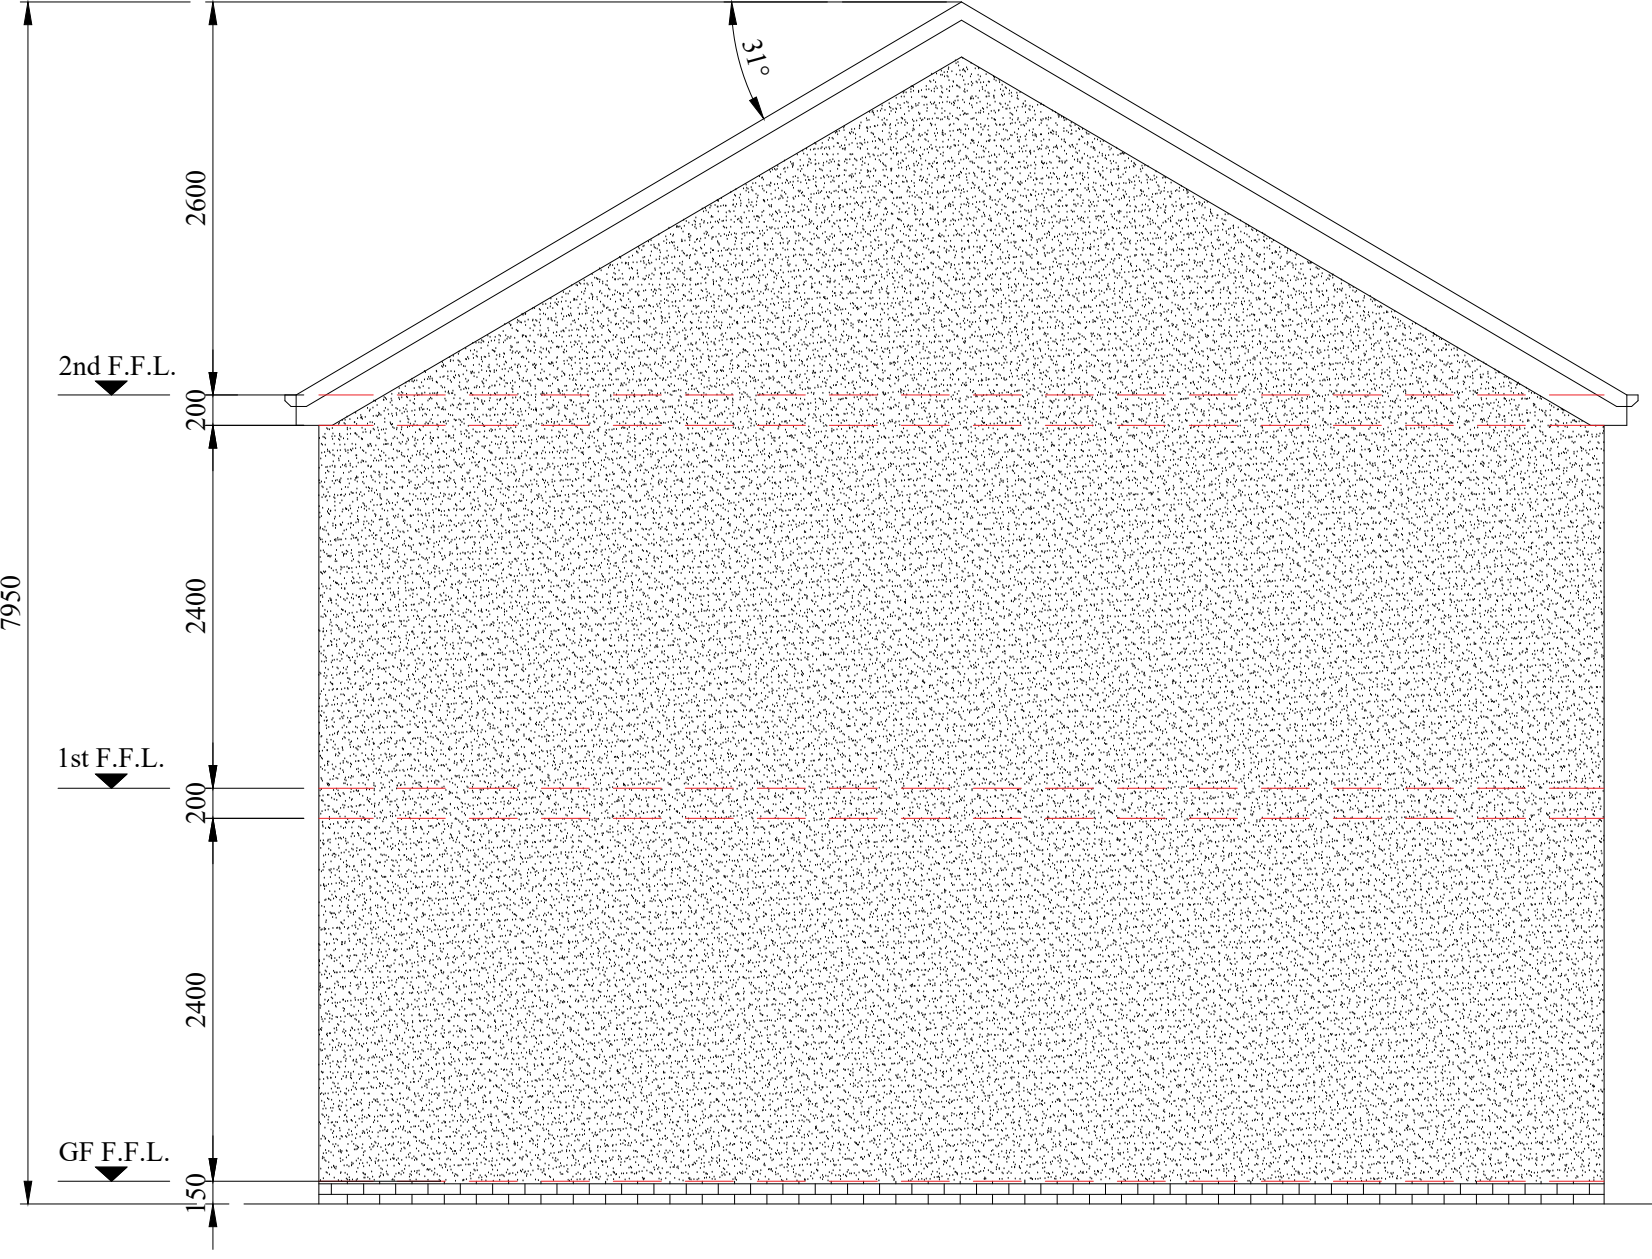


LEFT SIDE ELEVATION
(SCALE 1:50)

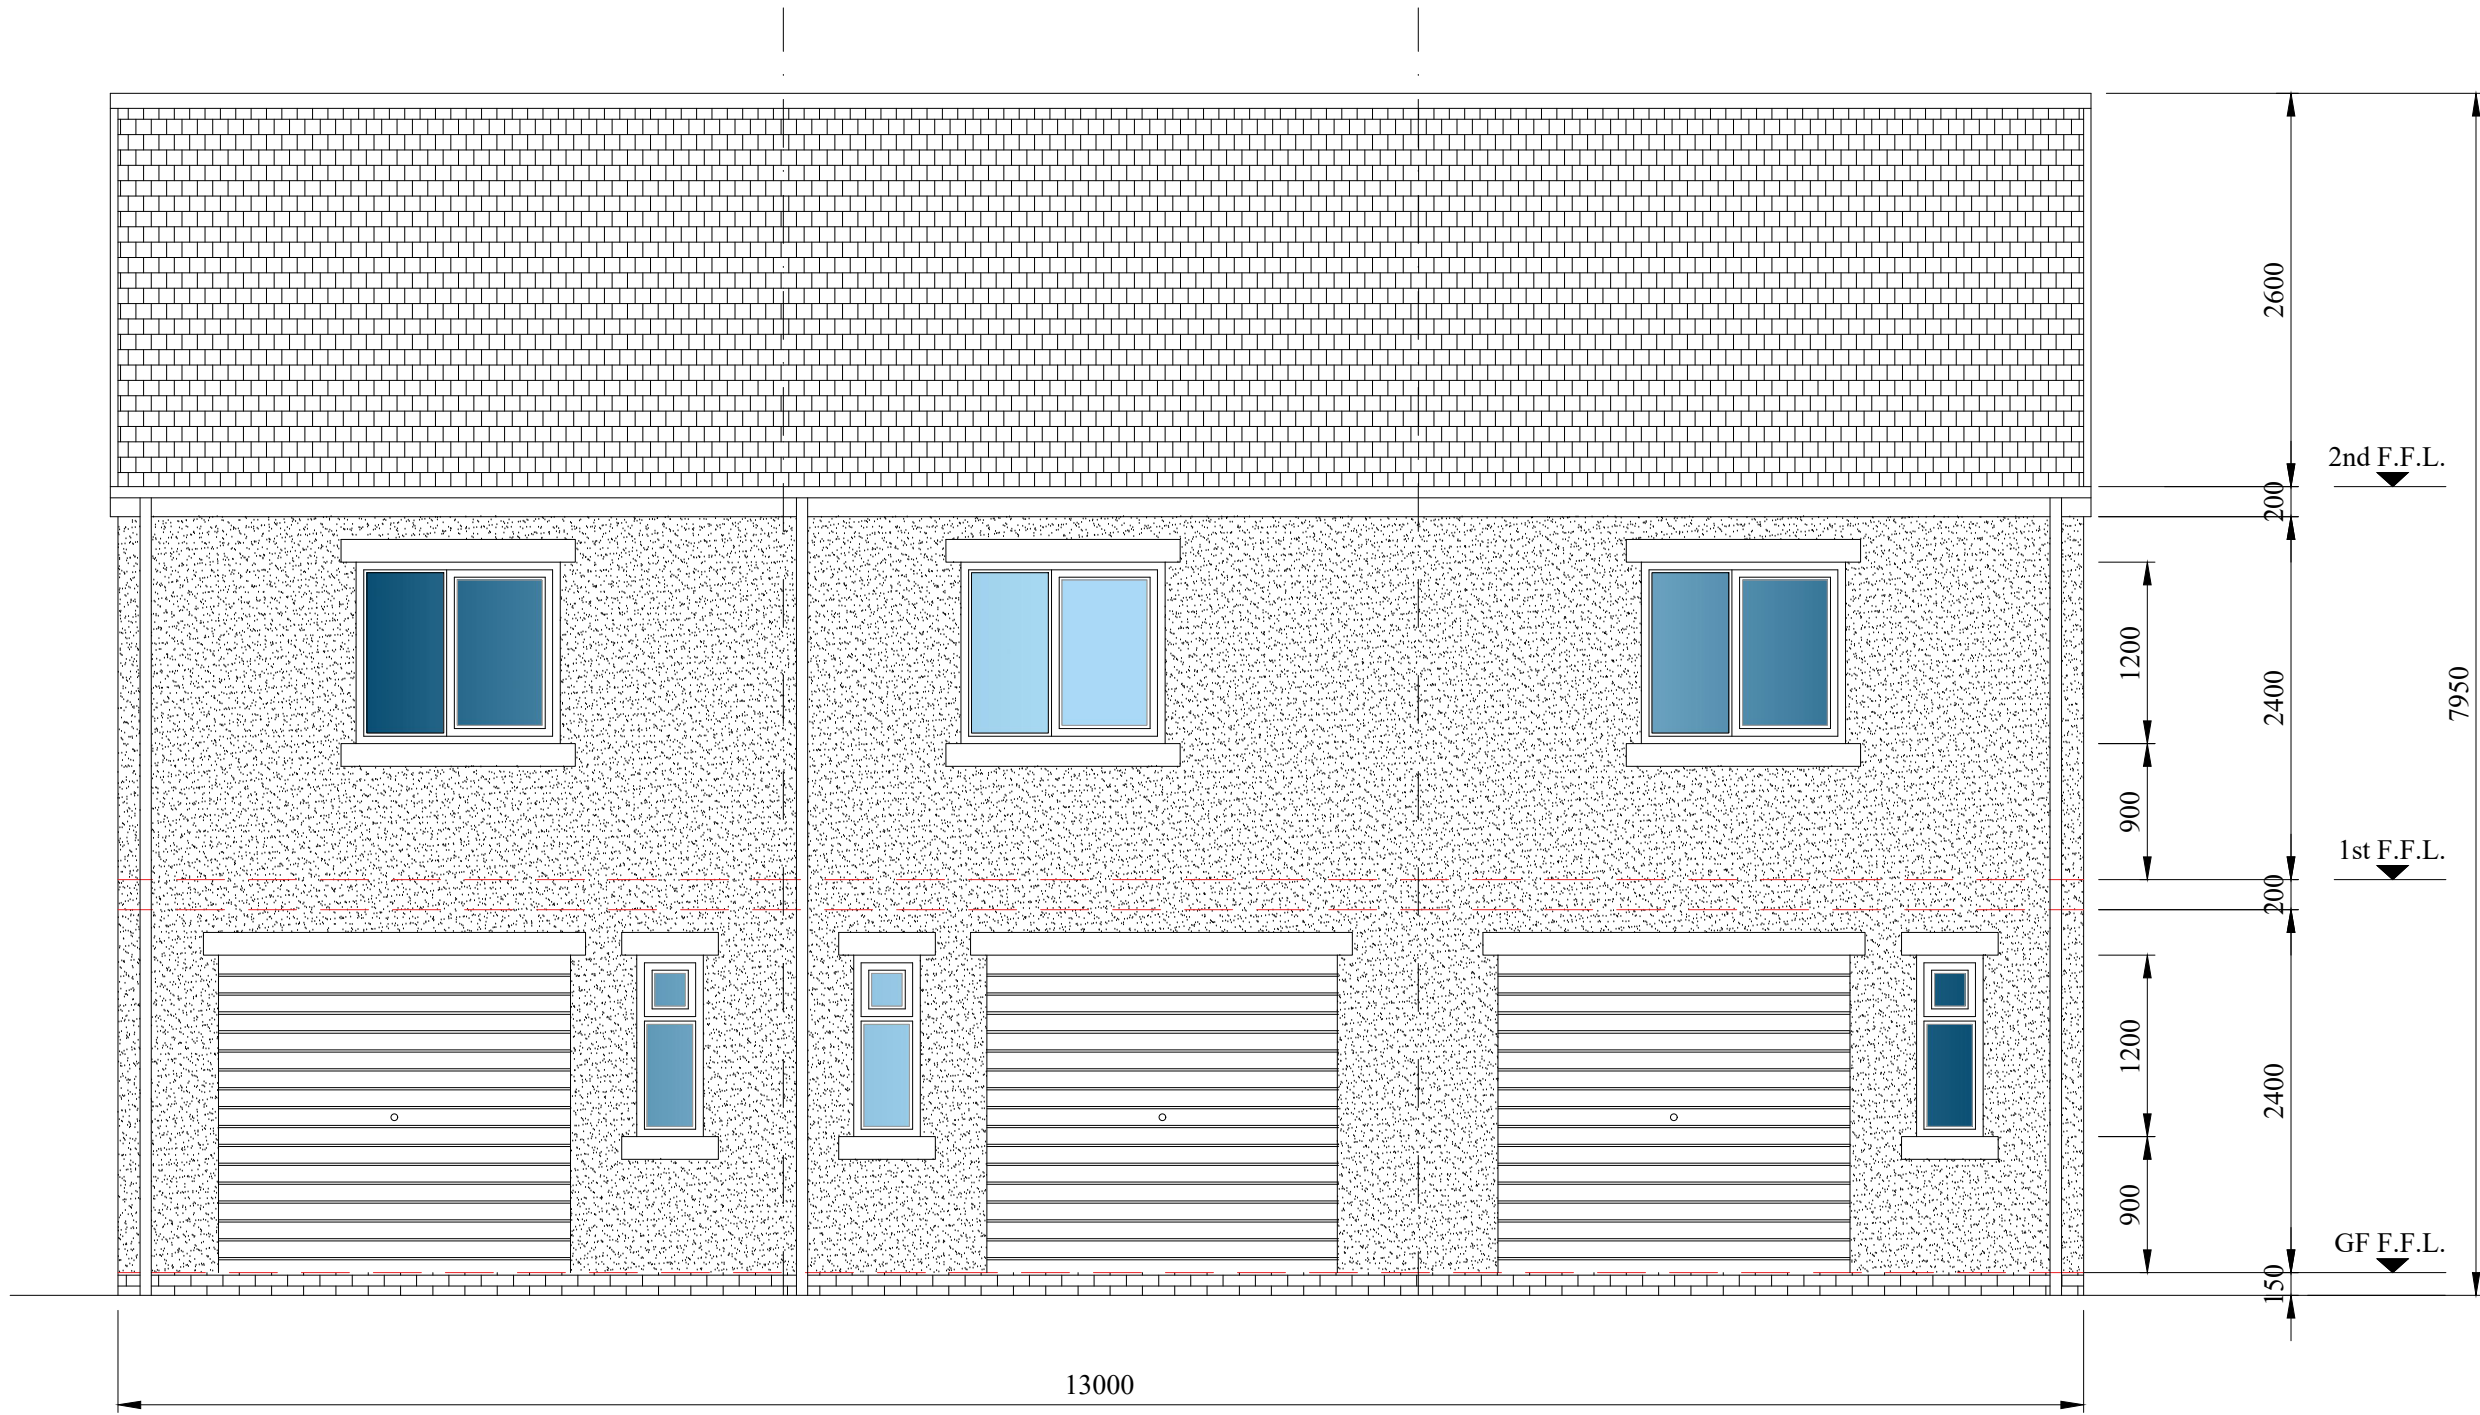

REAR ELEVATION
(SCALE 1:50)

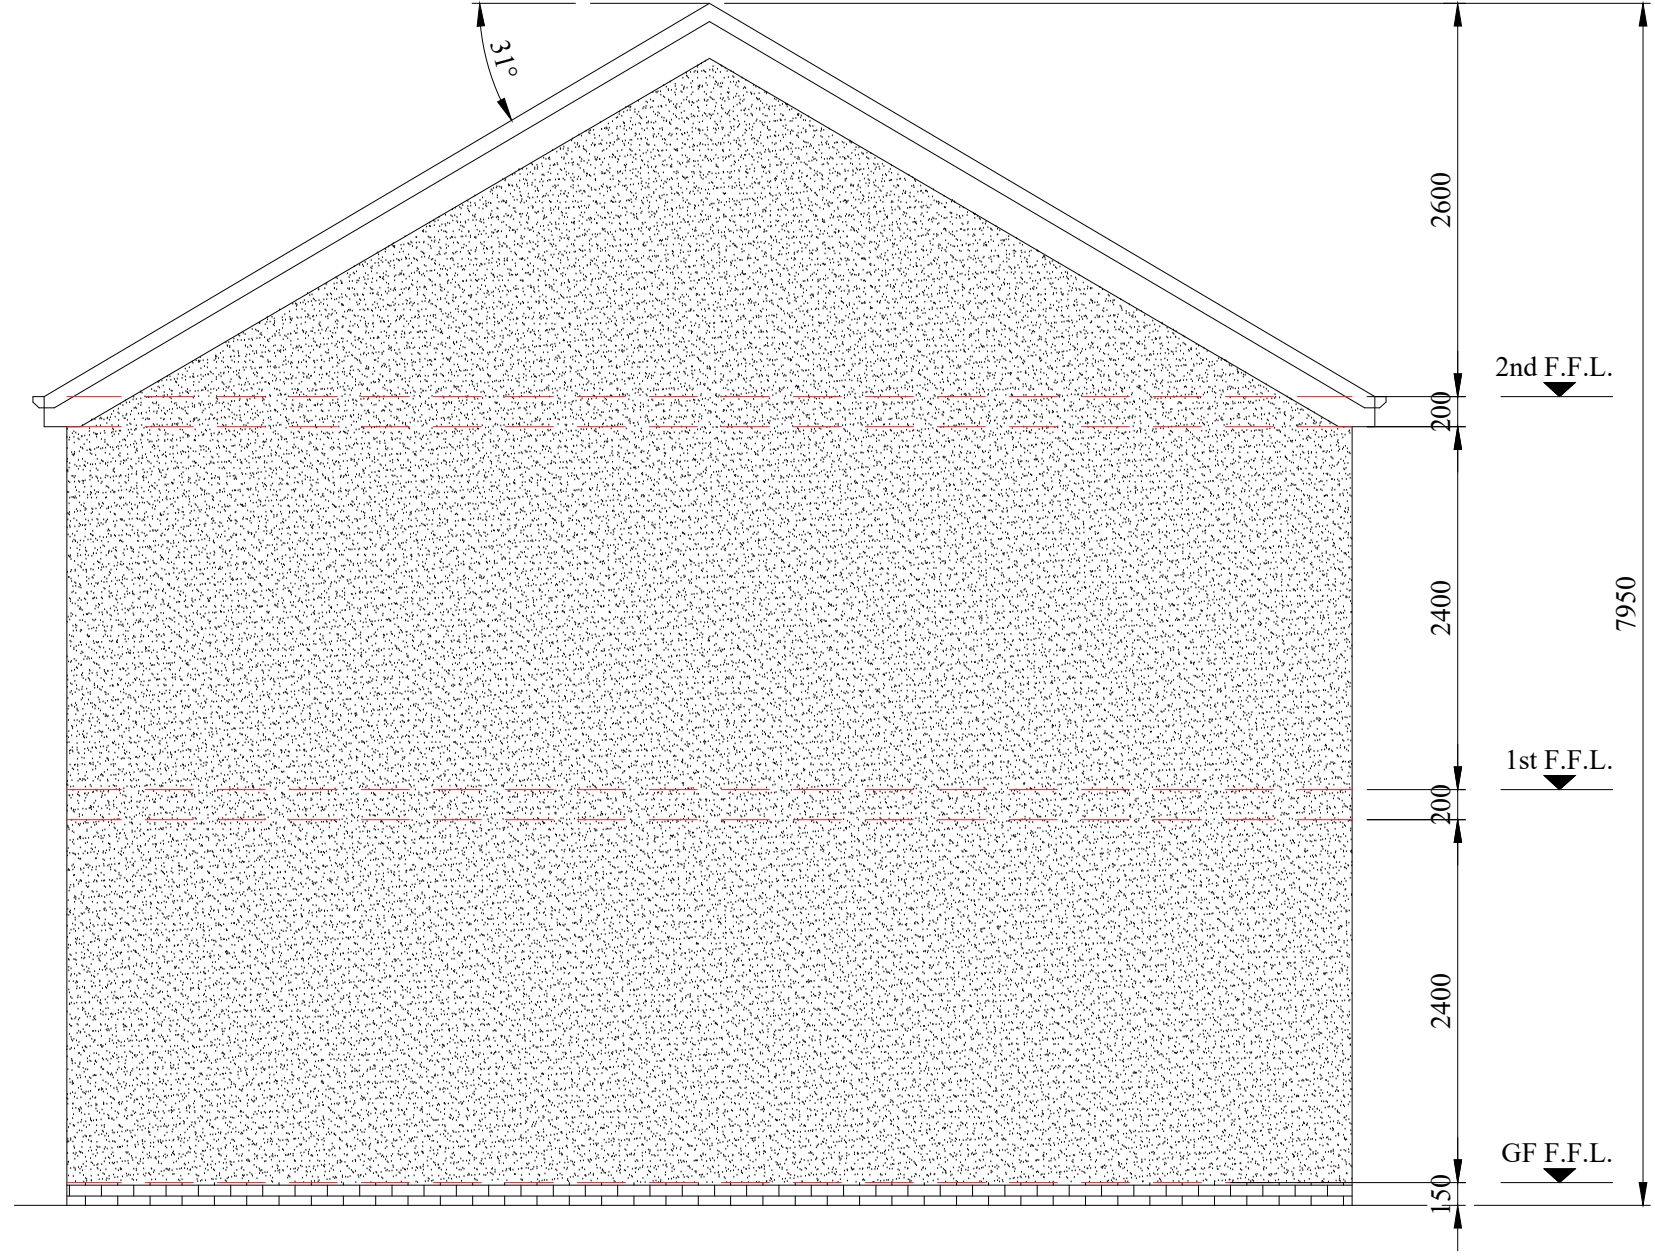

RIGHT SIDE ELEVATION
(SCALE 1:50)

 

A	15.04.23	ISSUED FOR PLANNING APPROVAL	
DRAWING STATUS: PLANNING APPROVAL			
PROJECT: LAND AT HARPER FOLD Rd RADCLIFFE			
TITLE: PROPOSED 3 No. COMMERCIAL UNITS (CLASS E) AND 2 No. RESIDENTIAL APARTMENTS (CLASS C3)			
SCALE @ SIZE: 1:50 @ A1 U.N.O		STATUS: PLANNING APP.	DATE: APR. '23
PROJECT No: HF-001		DRAWING No: 003	REV: A