




- GENERAL NOTES
1. DO NOT SCALE FROM THIS DWG.
 2. ALL DIMENSIONS ARE IN MM UNLESS STATED OTHERWISE.
 3. THIS DWG TO BE READ IN CONJUNCTION WITH ALL RELEVANT ARCHITECT AND ENGINEERING DRAWINGS.
 4. ALL DIMENSIONS SHOWN ON ANY DWG TO EXISTING STRUCTURES ARE APPROXIMATE AND THE CONTRACTOR IS TO OBTAIN ALL EXISTING SITE INFORMATION NECESSARY TO CARRY OUT THE WORKS.
 5. THE CONTRACTOR SHALL BE RESPONSIBLE FOR OBTAINING ALL NECESSARY PERMISSIONS AND CONSENTS FROM THE LOCAL AUTHORITY AND ANY OTHER RELEVANT BODIES PRIOR TO THE COMMENCEMENT OF THE WORKS.
 6. THE CONTRACTOR SHALL BE RESPONSIBLE FOR THE PROTECTION OF ALL EXISTING SERVICES AND STRUCTURES WITHIN THE SITE BOUNDARY AND SHALL BE RESPONSIBLE FOR THE REPAIR AND REPLACEMENT OF ANY SERVICES OR STRUCTURES DAMAGED DURING THE WORKS.
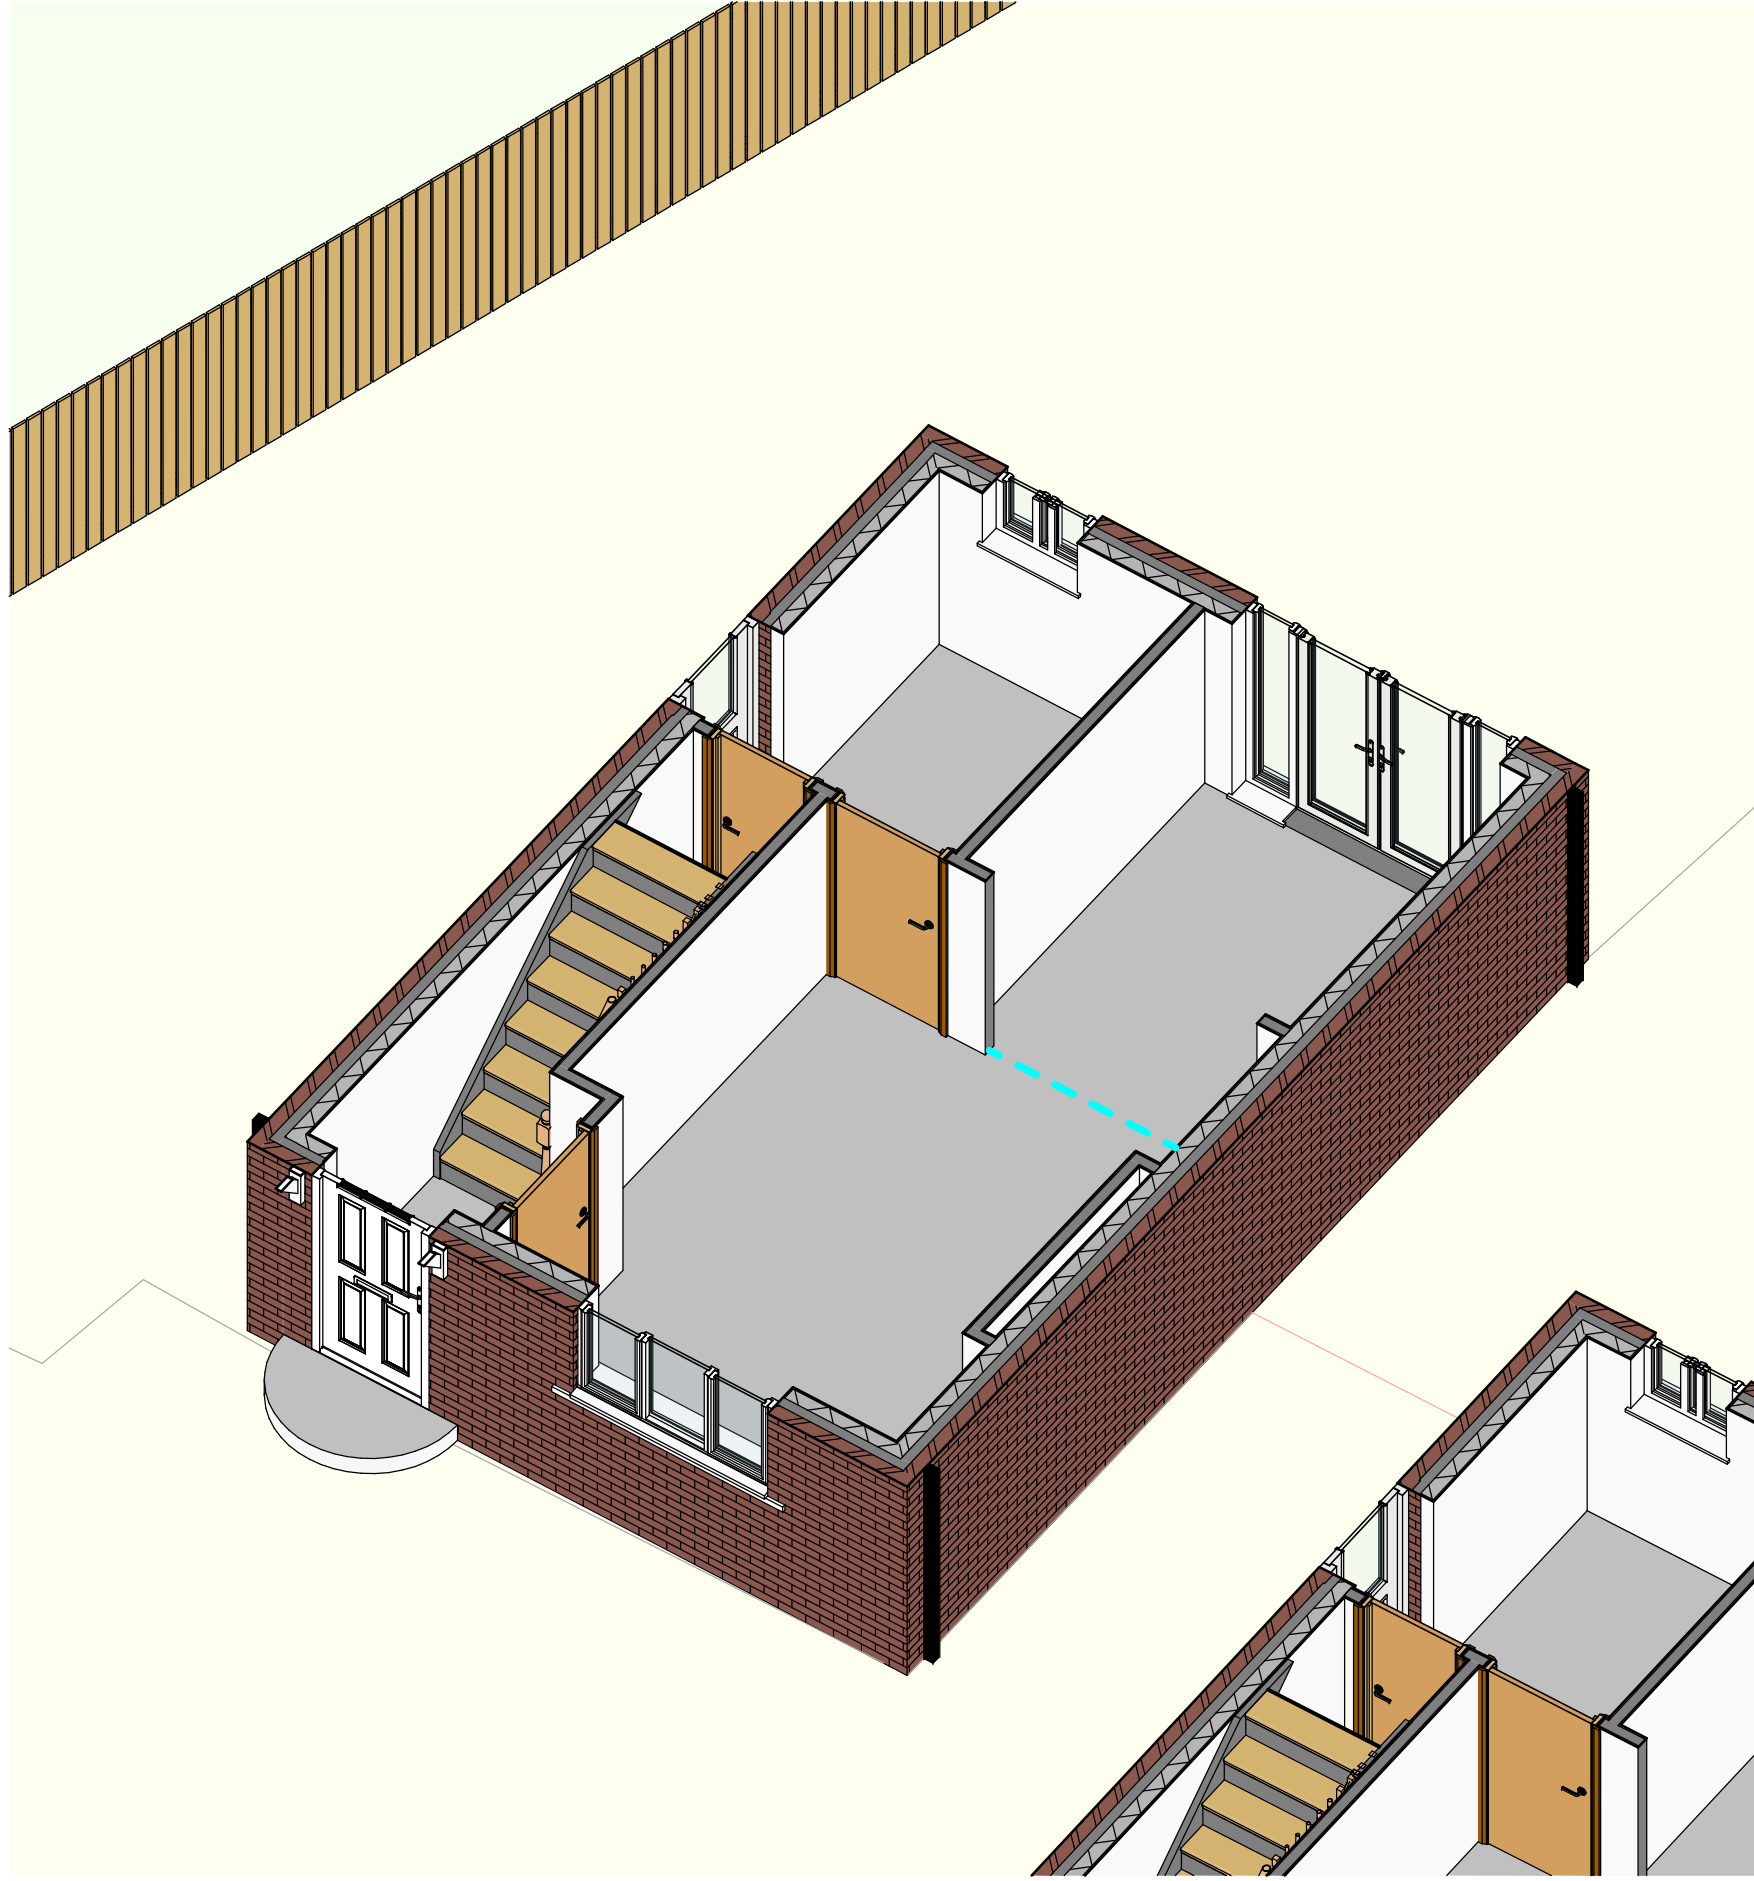

00 - Ex GF Plan

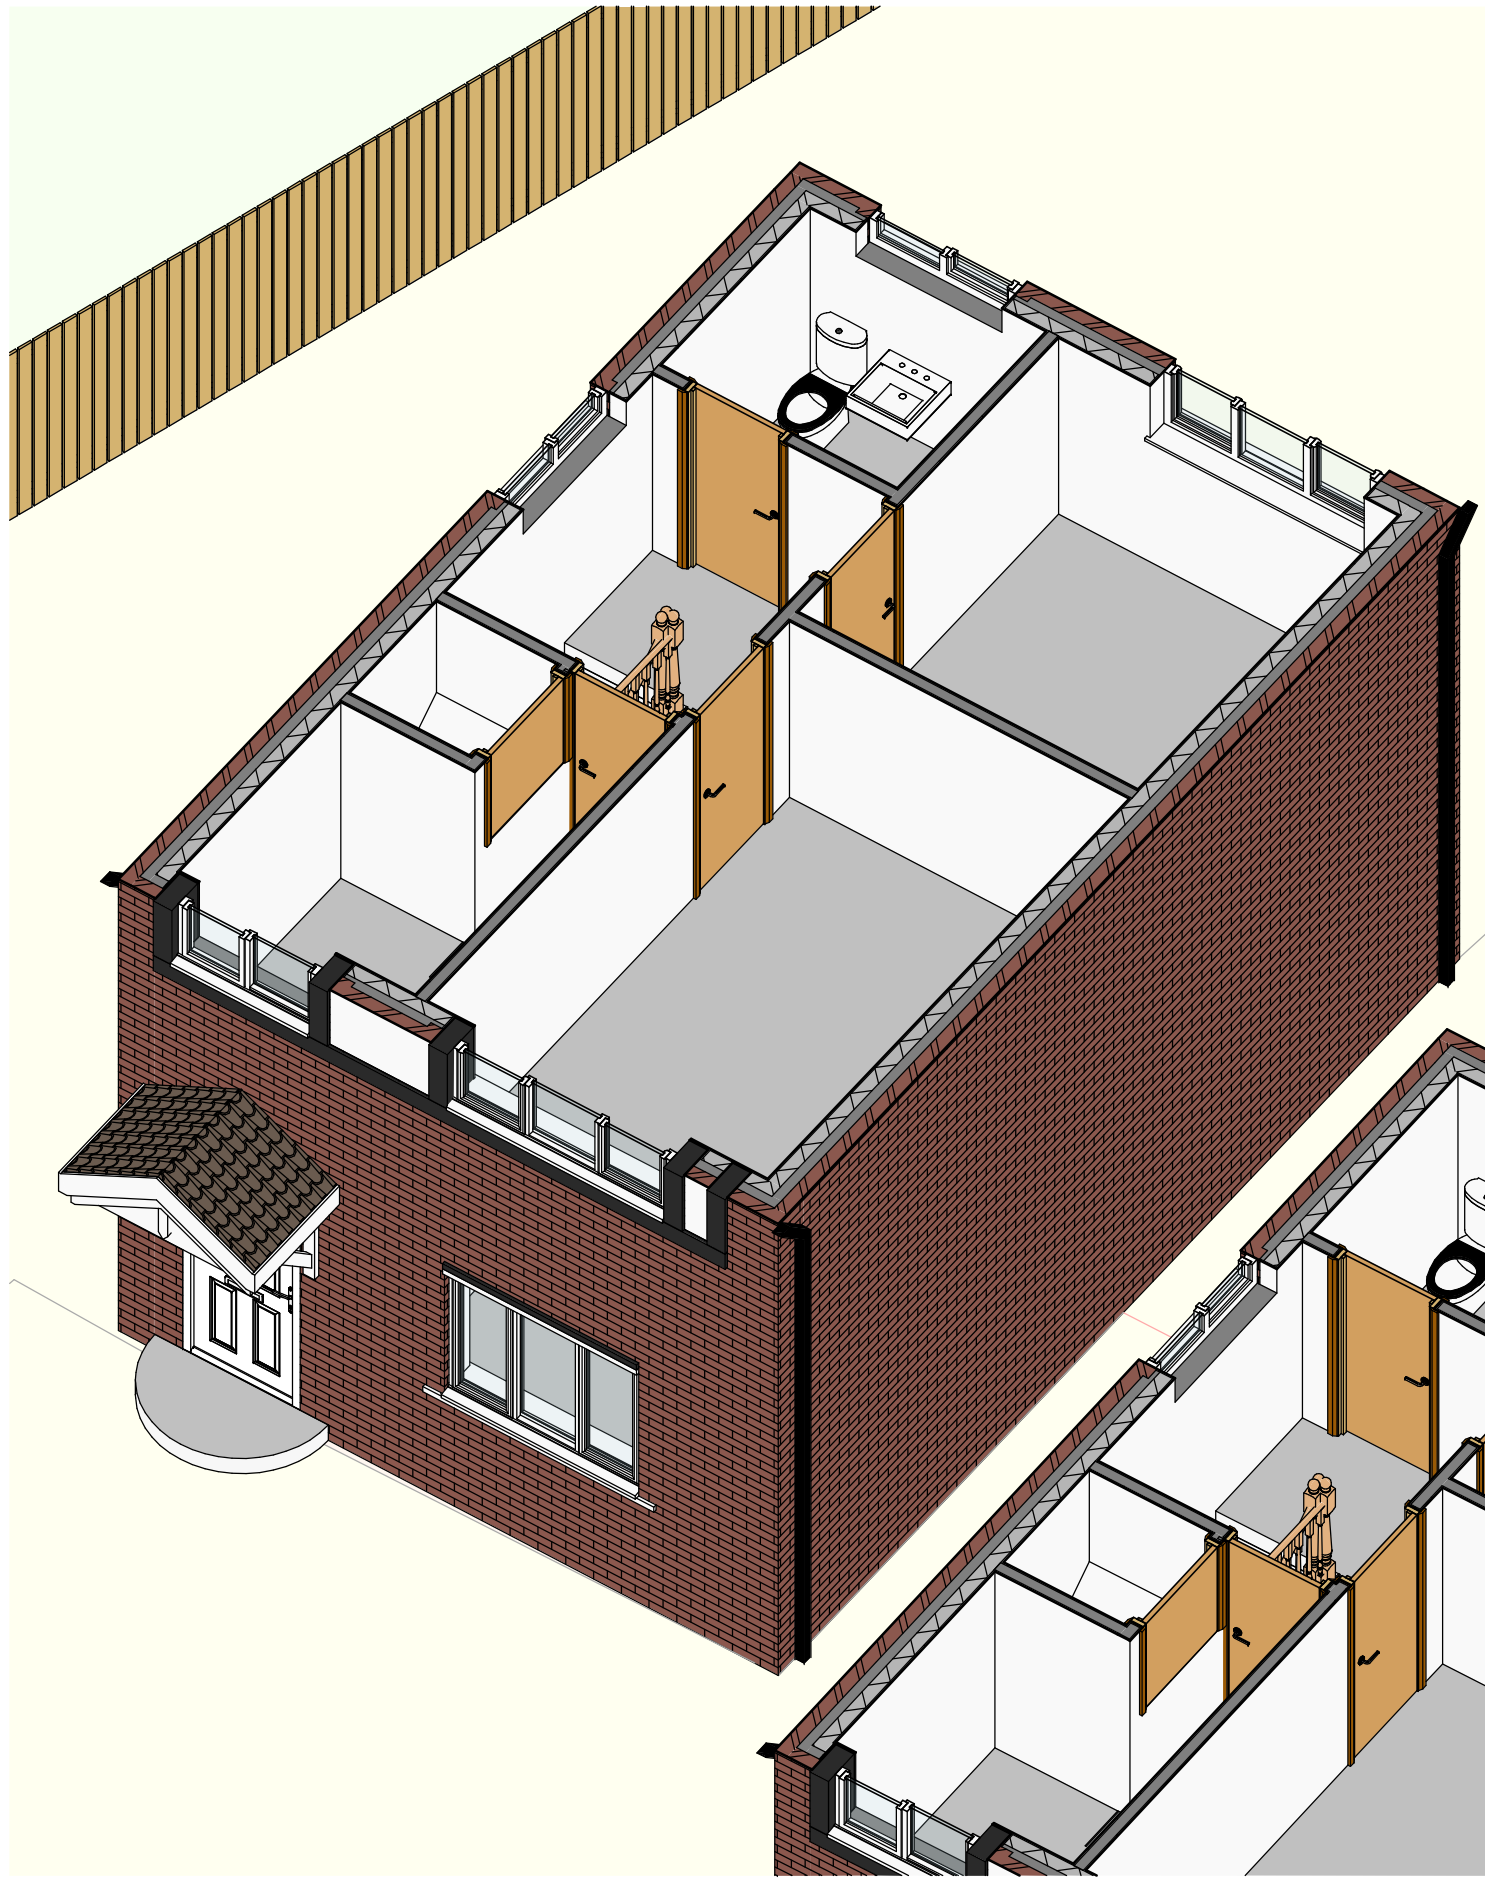


00 - Ex FF Plan

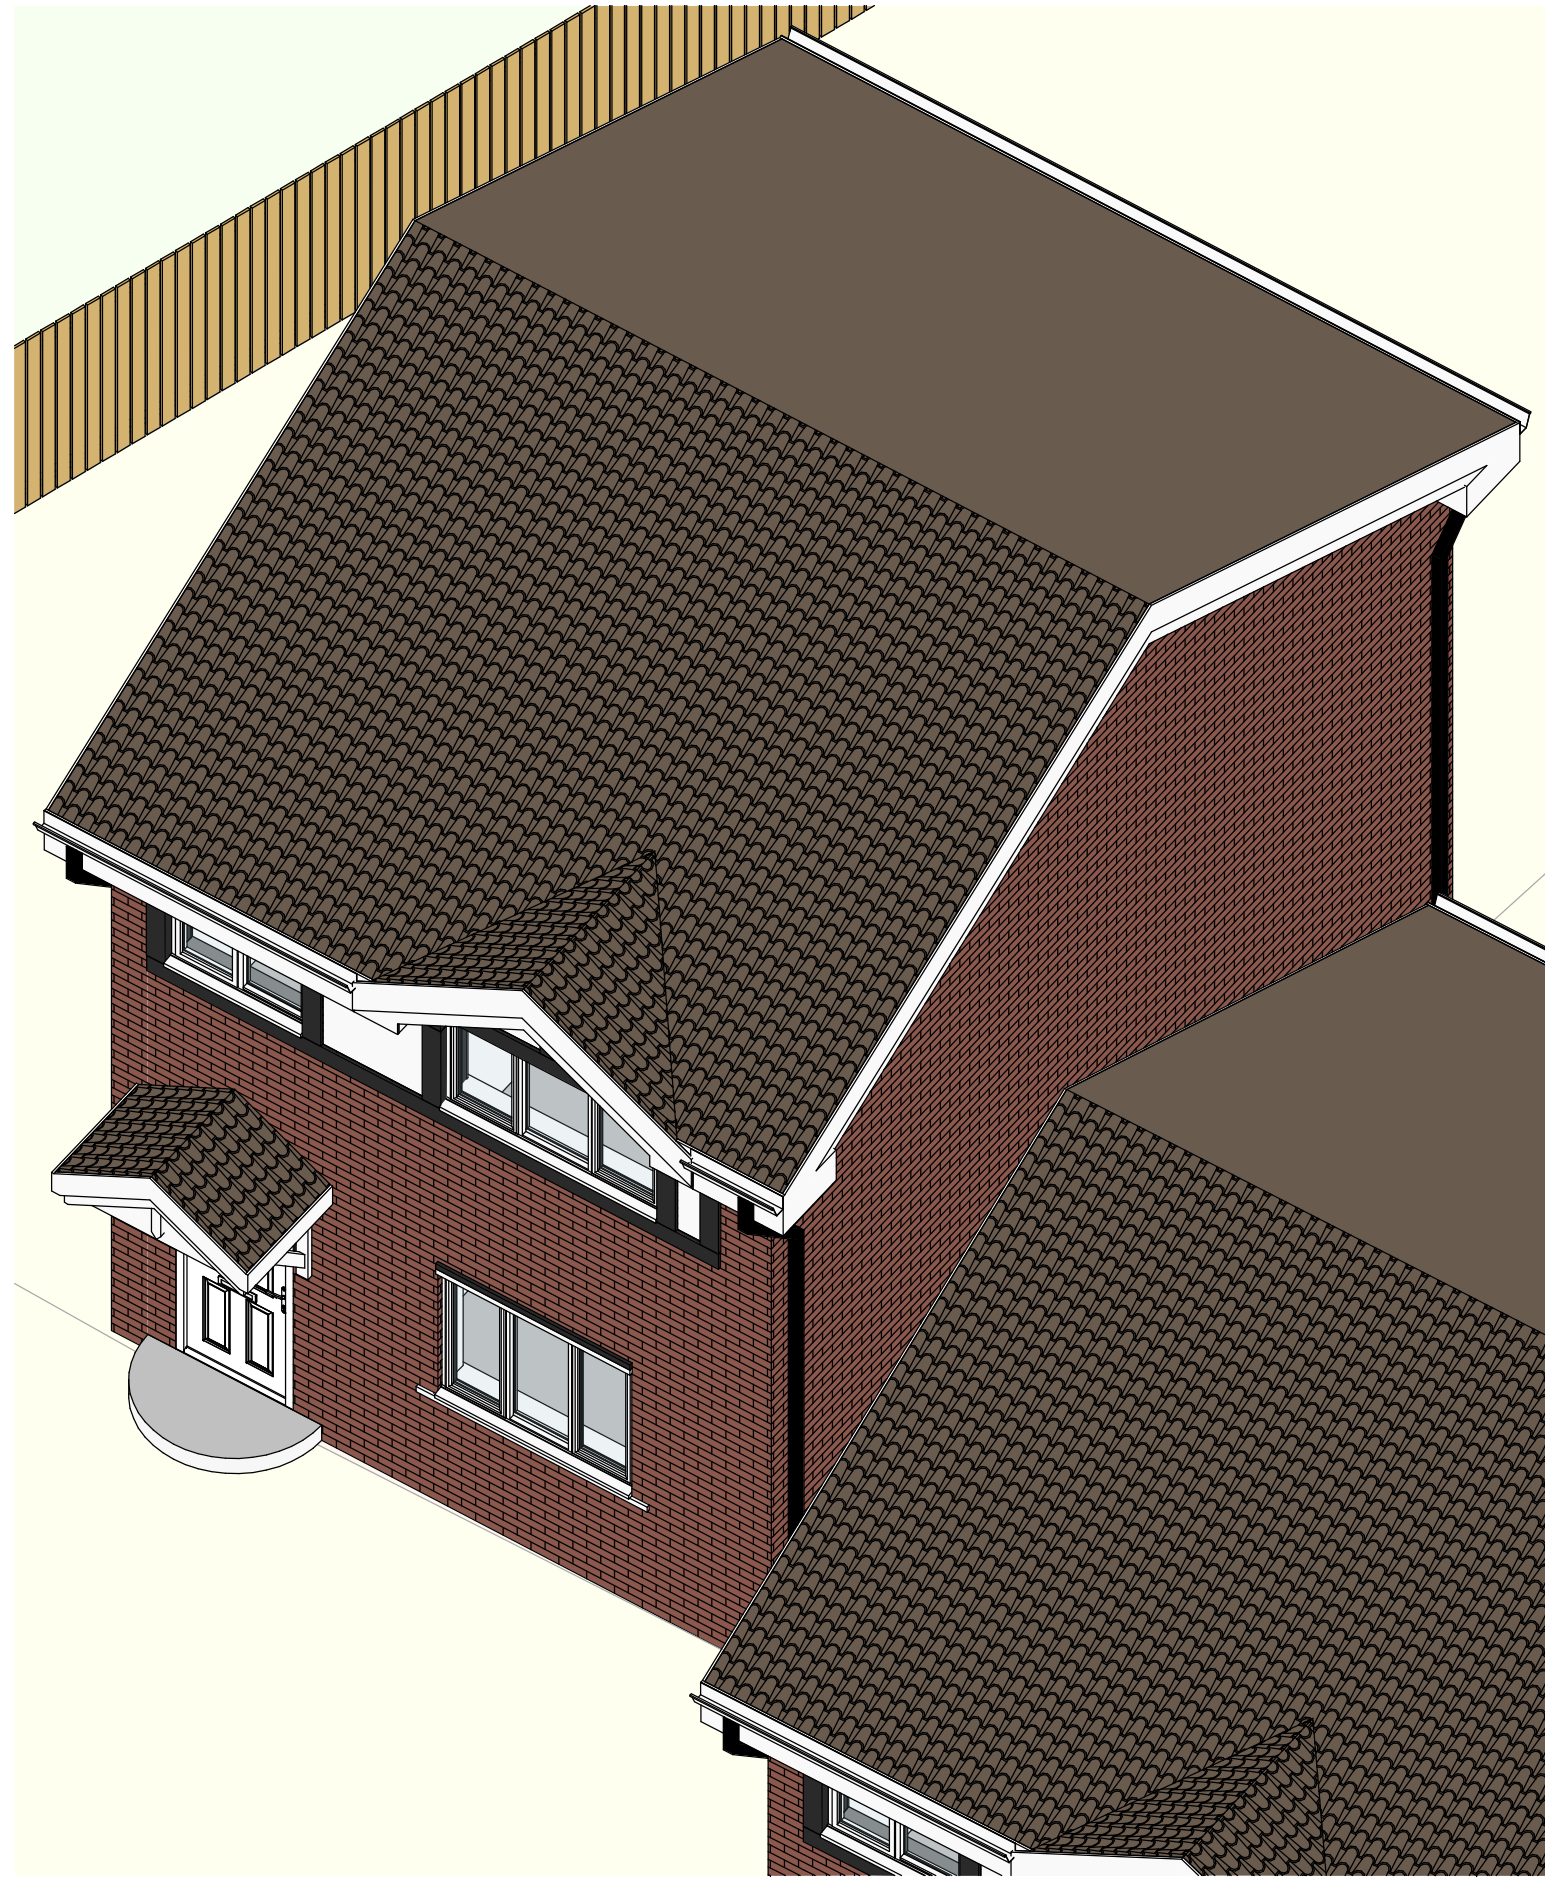


00 - Ex Roof Plan



00 - Perspective

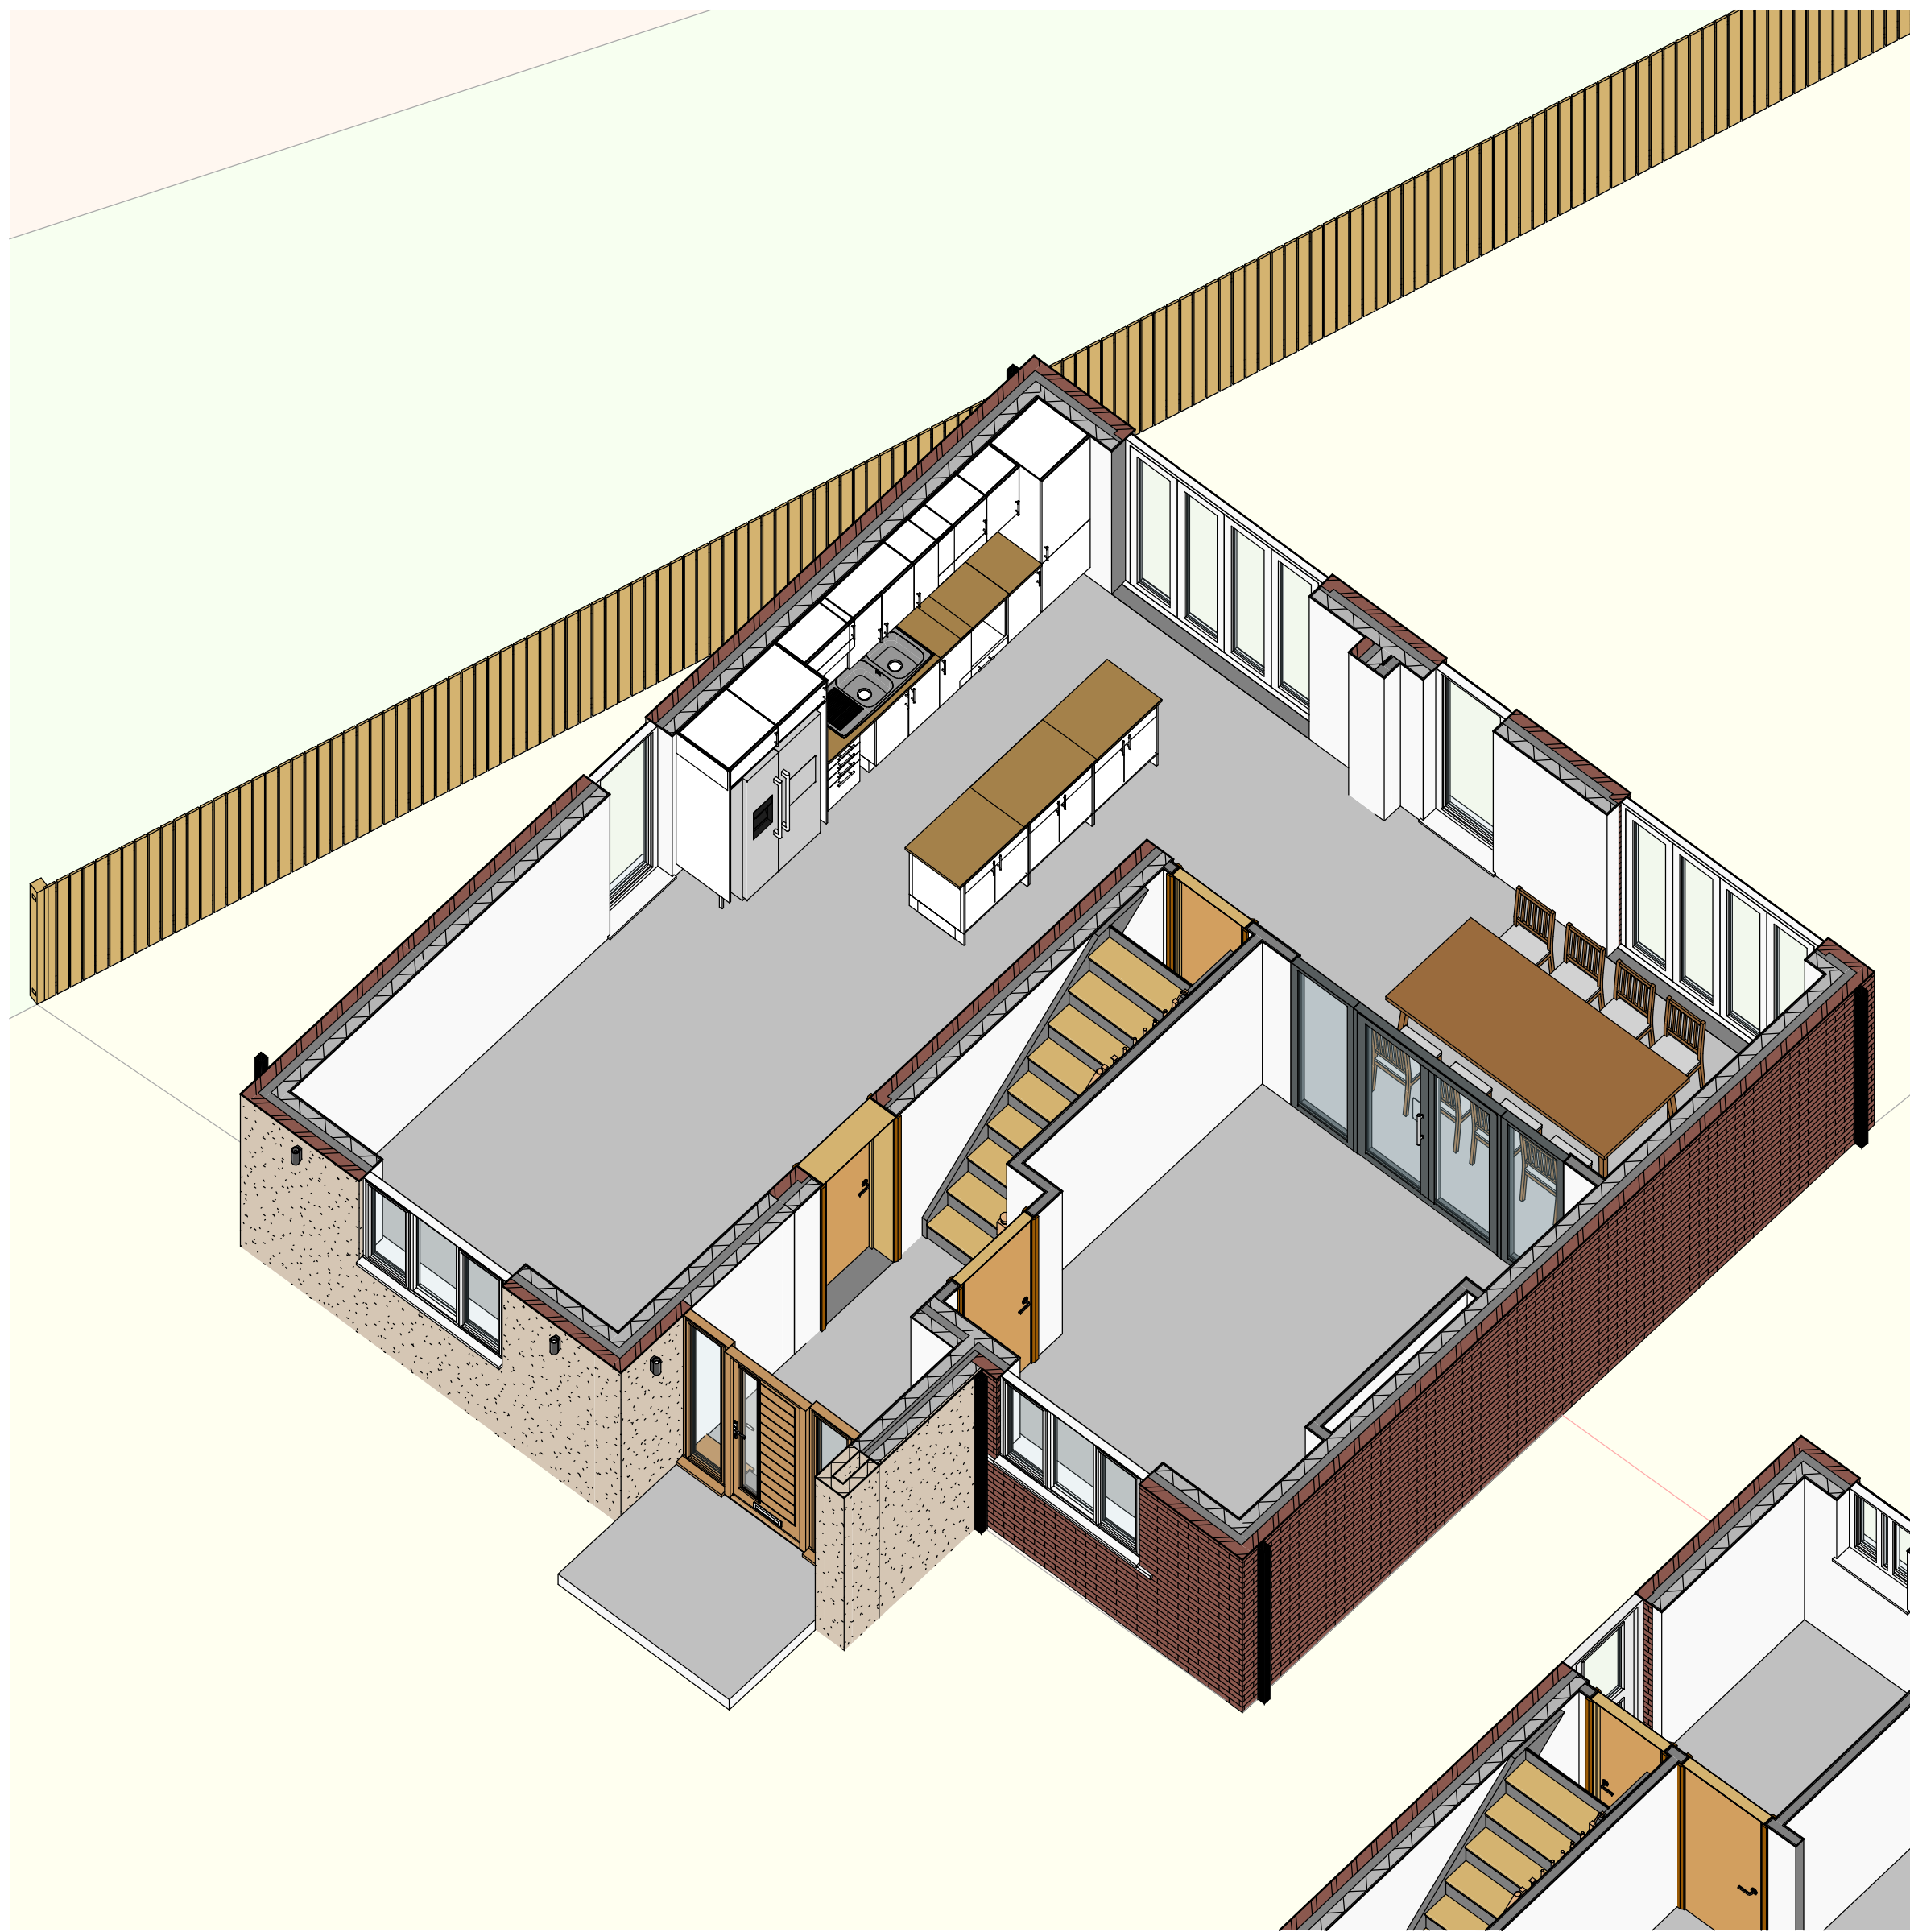

00 - Pro GF Plan

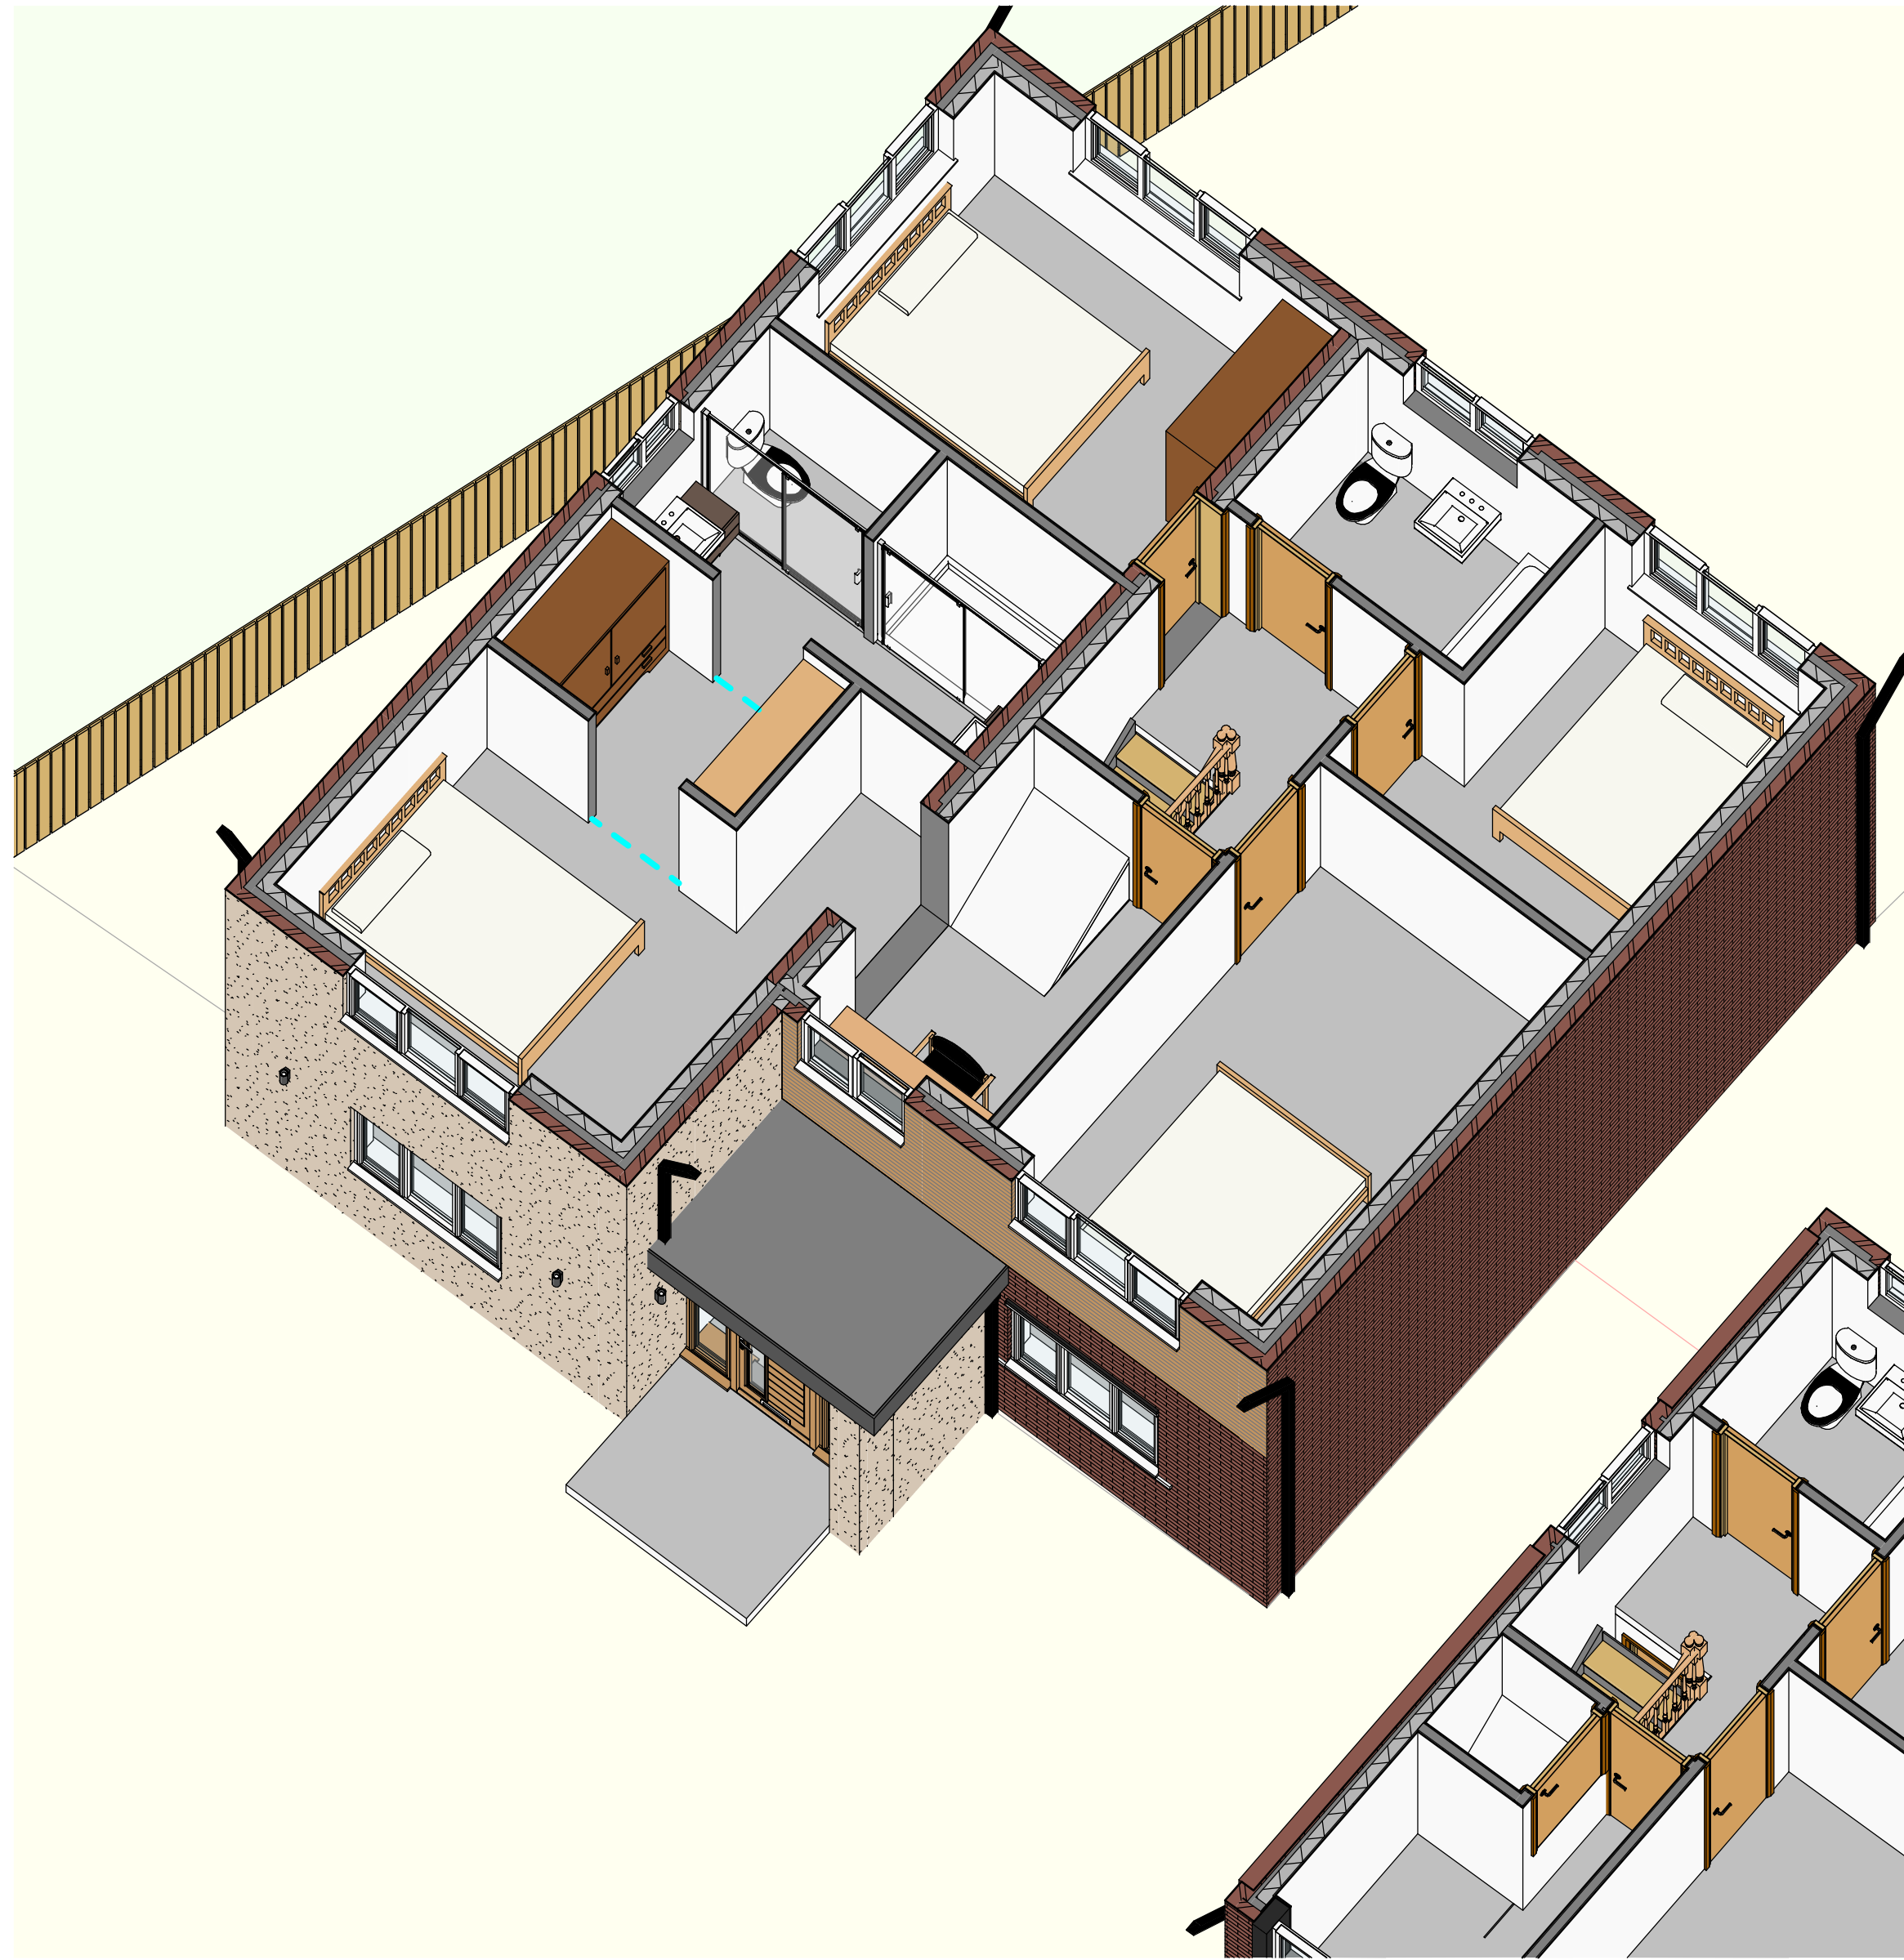

00 - Pro FF Plan



00 - Pro Roof Plan

CLIENT
Matt and Ella
Fold, Bury BL8
1UY - Double
story extension

SHEET
Existing 3D View

PURPOSE OF ISSUE

Page No	A004 - P6	REV
Scale (@ A0)	Checked by MS	
Date 06 03 2025	Drawn by DI	