



- GENERAL NOTES
- DO NOT SCALE FROM THIS DWG.
 - ALL DIMENSIONS ARE IN MM UNLESS STATED OTHERWISE.
 - THIS DWG TO BE READ IN CONJUNCTION WITH ALL RELEVANT ARCHITECT AND ENGINEER DRAWINGS.
 - ALL DIMENSIONS SHOWN ON ANY DWG TO EXISTING STRUCTURES ARE APPROXIMATE AND THE CONTRACTOR IS TO OBTAIN ALL EXISTING SITE DIMENSIONS NECESSARY TO CARRY OUT THE WORKS.
 - ALL SPECIALIST ITEMS TO BE USED IN ACCORDANCE WITH THE MANUFACTURERS RECOMMENDATIONS.
 - TEMPORARY PROTECTION SHALL BE PROVIDED TO PREVENT WATER PENETRATION INTO ANY EXISTING STRUCTURES DURING THE WORKS.
 - THE CONTRACTOR SHALL MAINTAIN THE STABILITY OF ALL EXISTING STRUCTURES WITHIN AND ADJACENT TO THE WORKS AND ALL THE SITE EXITS, PRACTICAL COMPLEXITY OF THE WORKS. THE CONTRACTOR SHALL DESIGN, INSTALL AND MAINTAIN ALL NECESSARY TEMPORARY WORKS TO COMPLY WITH THE ABOVE.
 - THE CONTRACTOR SHALL BE RESPONSIBLE FOR ENSURING THAT SUPPORTING TOLERANCES ARE PROVIDED AND INTEGRATED THROUGHOUT ALL ELEMENTS OF THE WORKS. THE CONTRACTOR IS TO TAKE ACCOUNT OF TOLERANCES DETAILLED ELSEWHERE WHEN COMPLYING WITH THE CLAUSE.
 - THE CONTRACTOR IS TO USE THE SPECIFICATION ISSUED WITH THE CONSTRUCTION PACK ANY VARIATIONS ARE TO BE ARCHITECT APPROVED PRIOR TO CONSTRUCTION.
 - COPYRIGHT REMAINS WITH MARTIN SPENCER ARCHITECTURE LLP

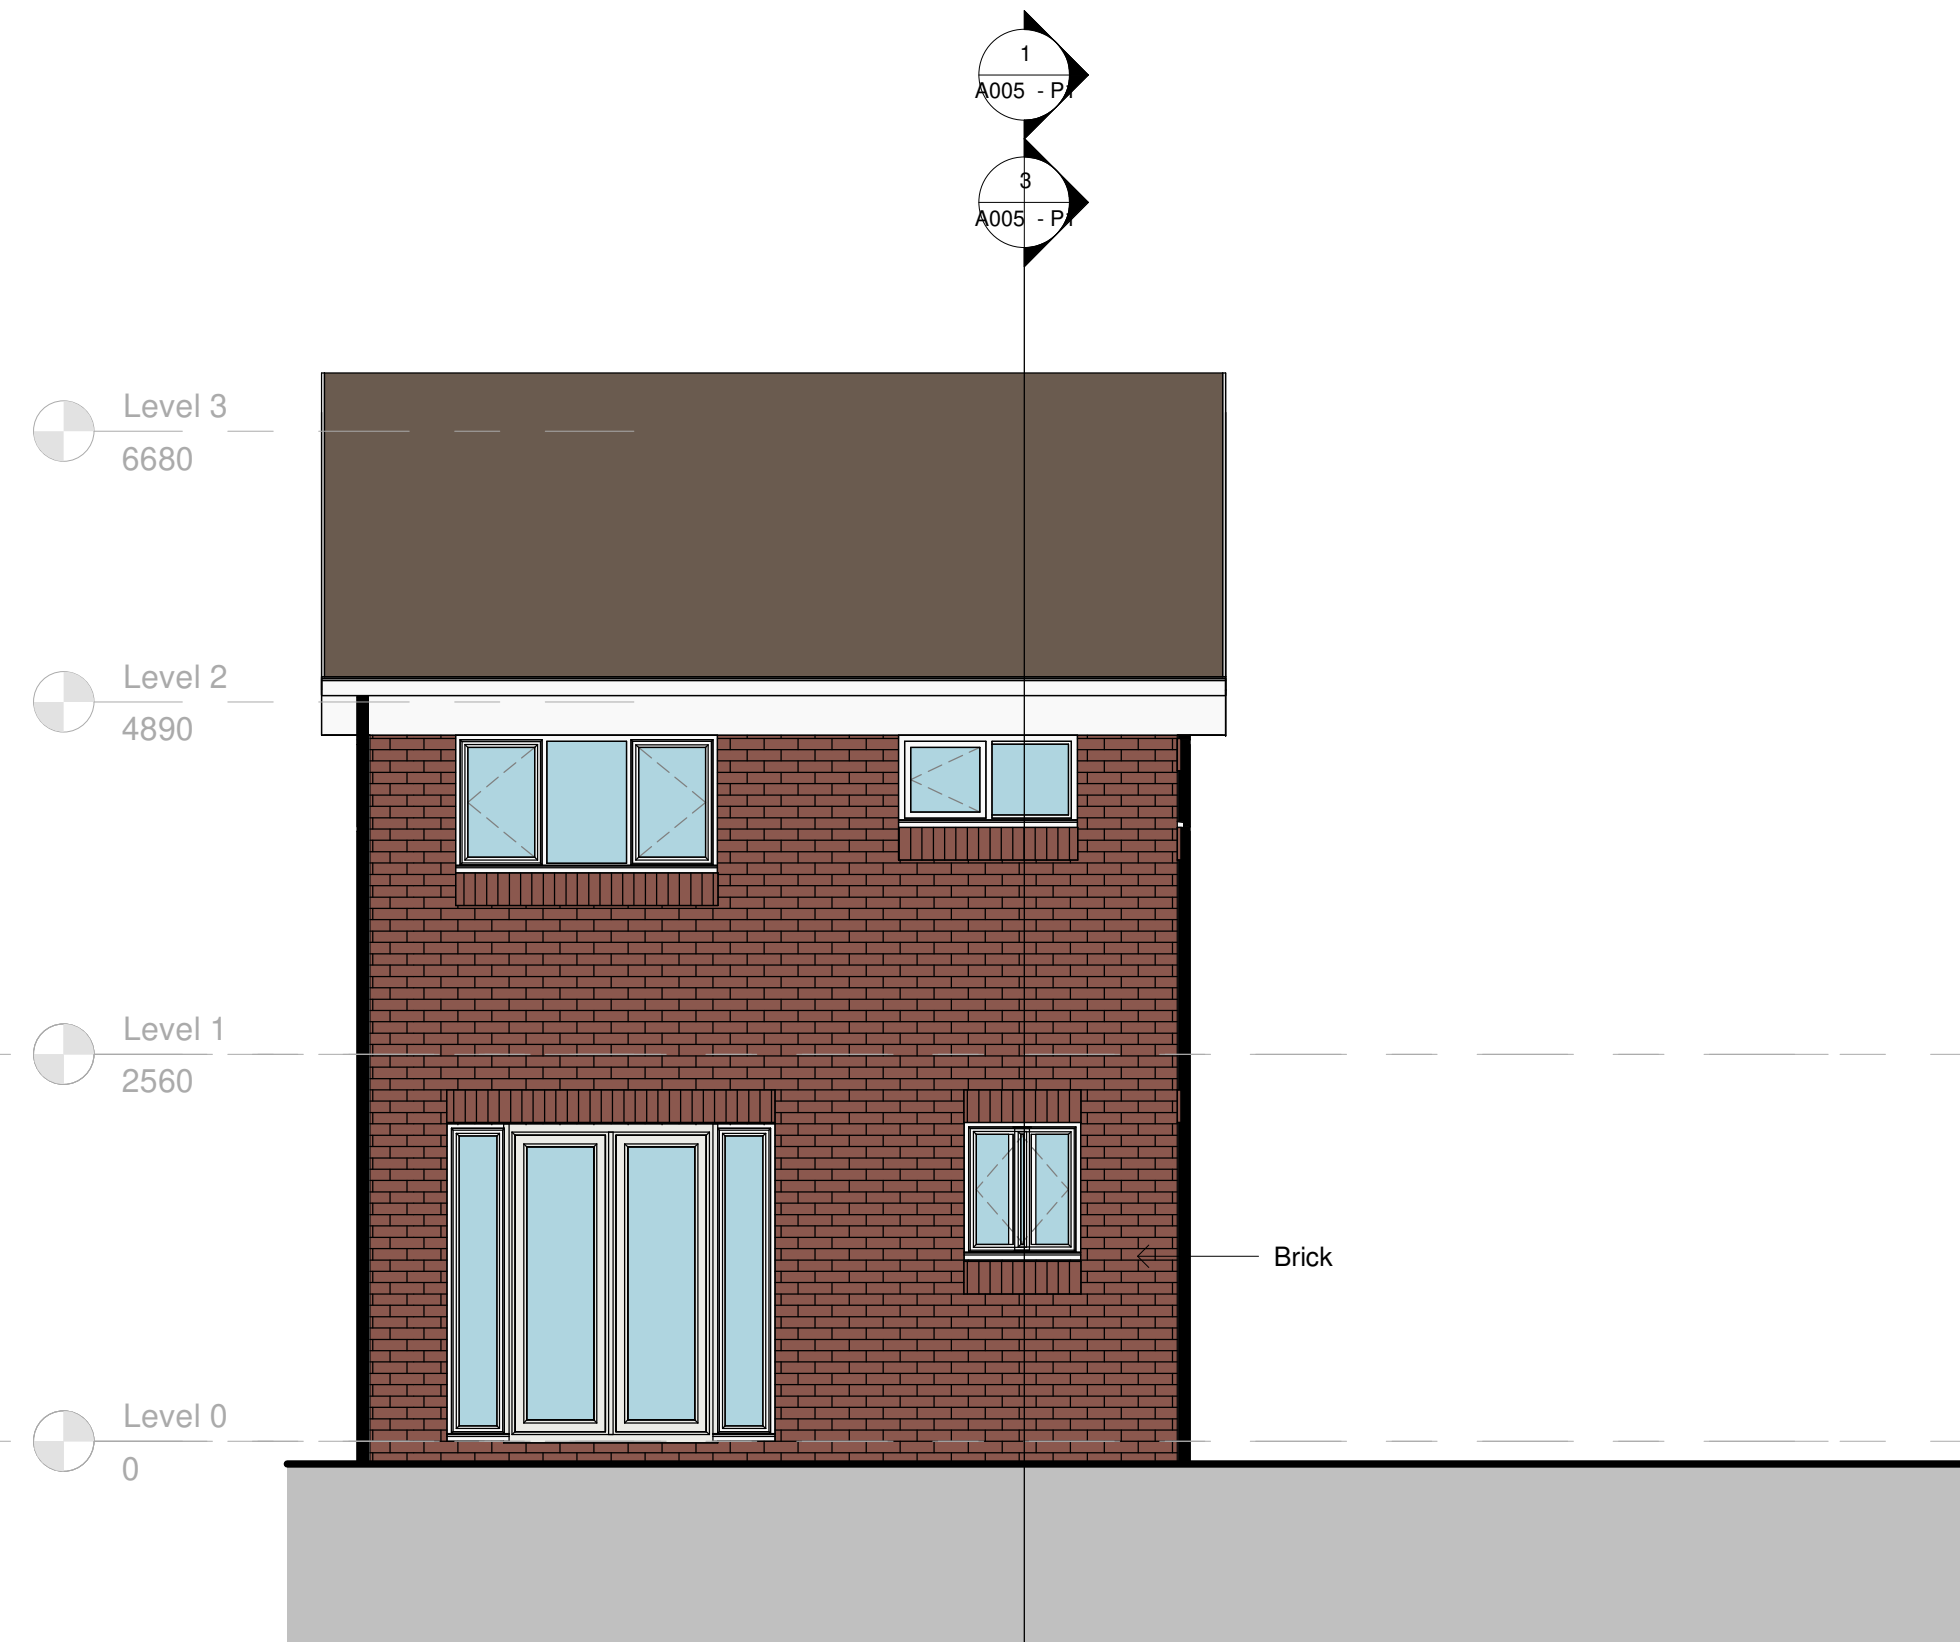


00 - Existing East Elevation
1 : 50



00 - Existing West Elevation
1 : 50

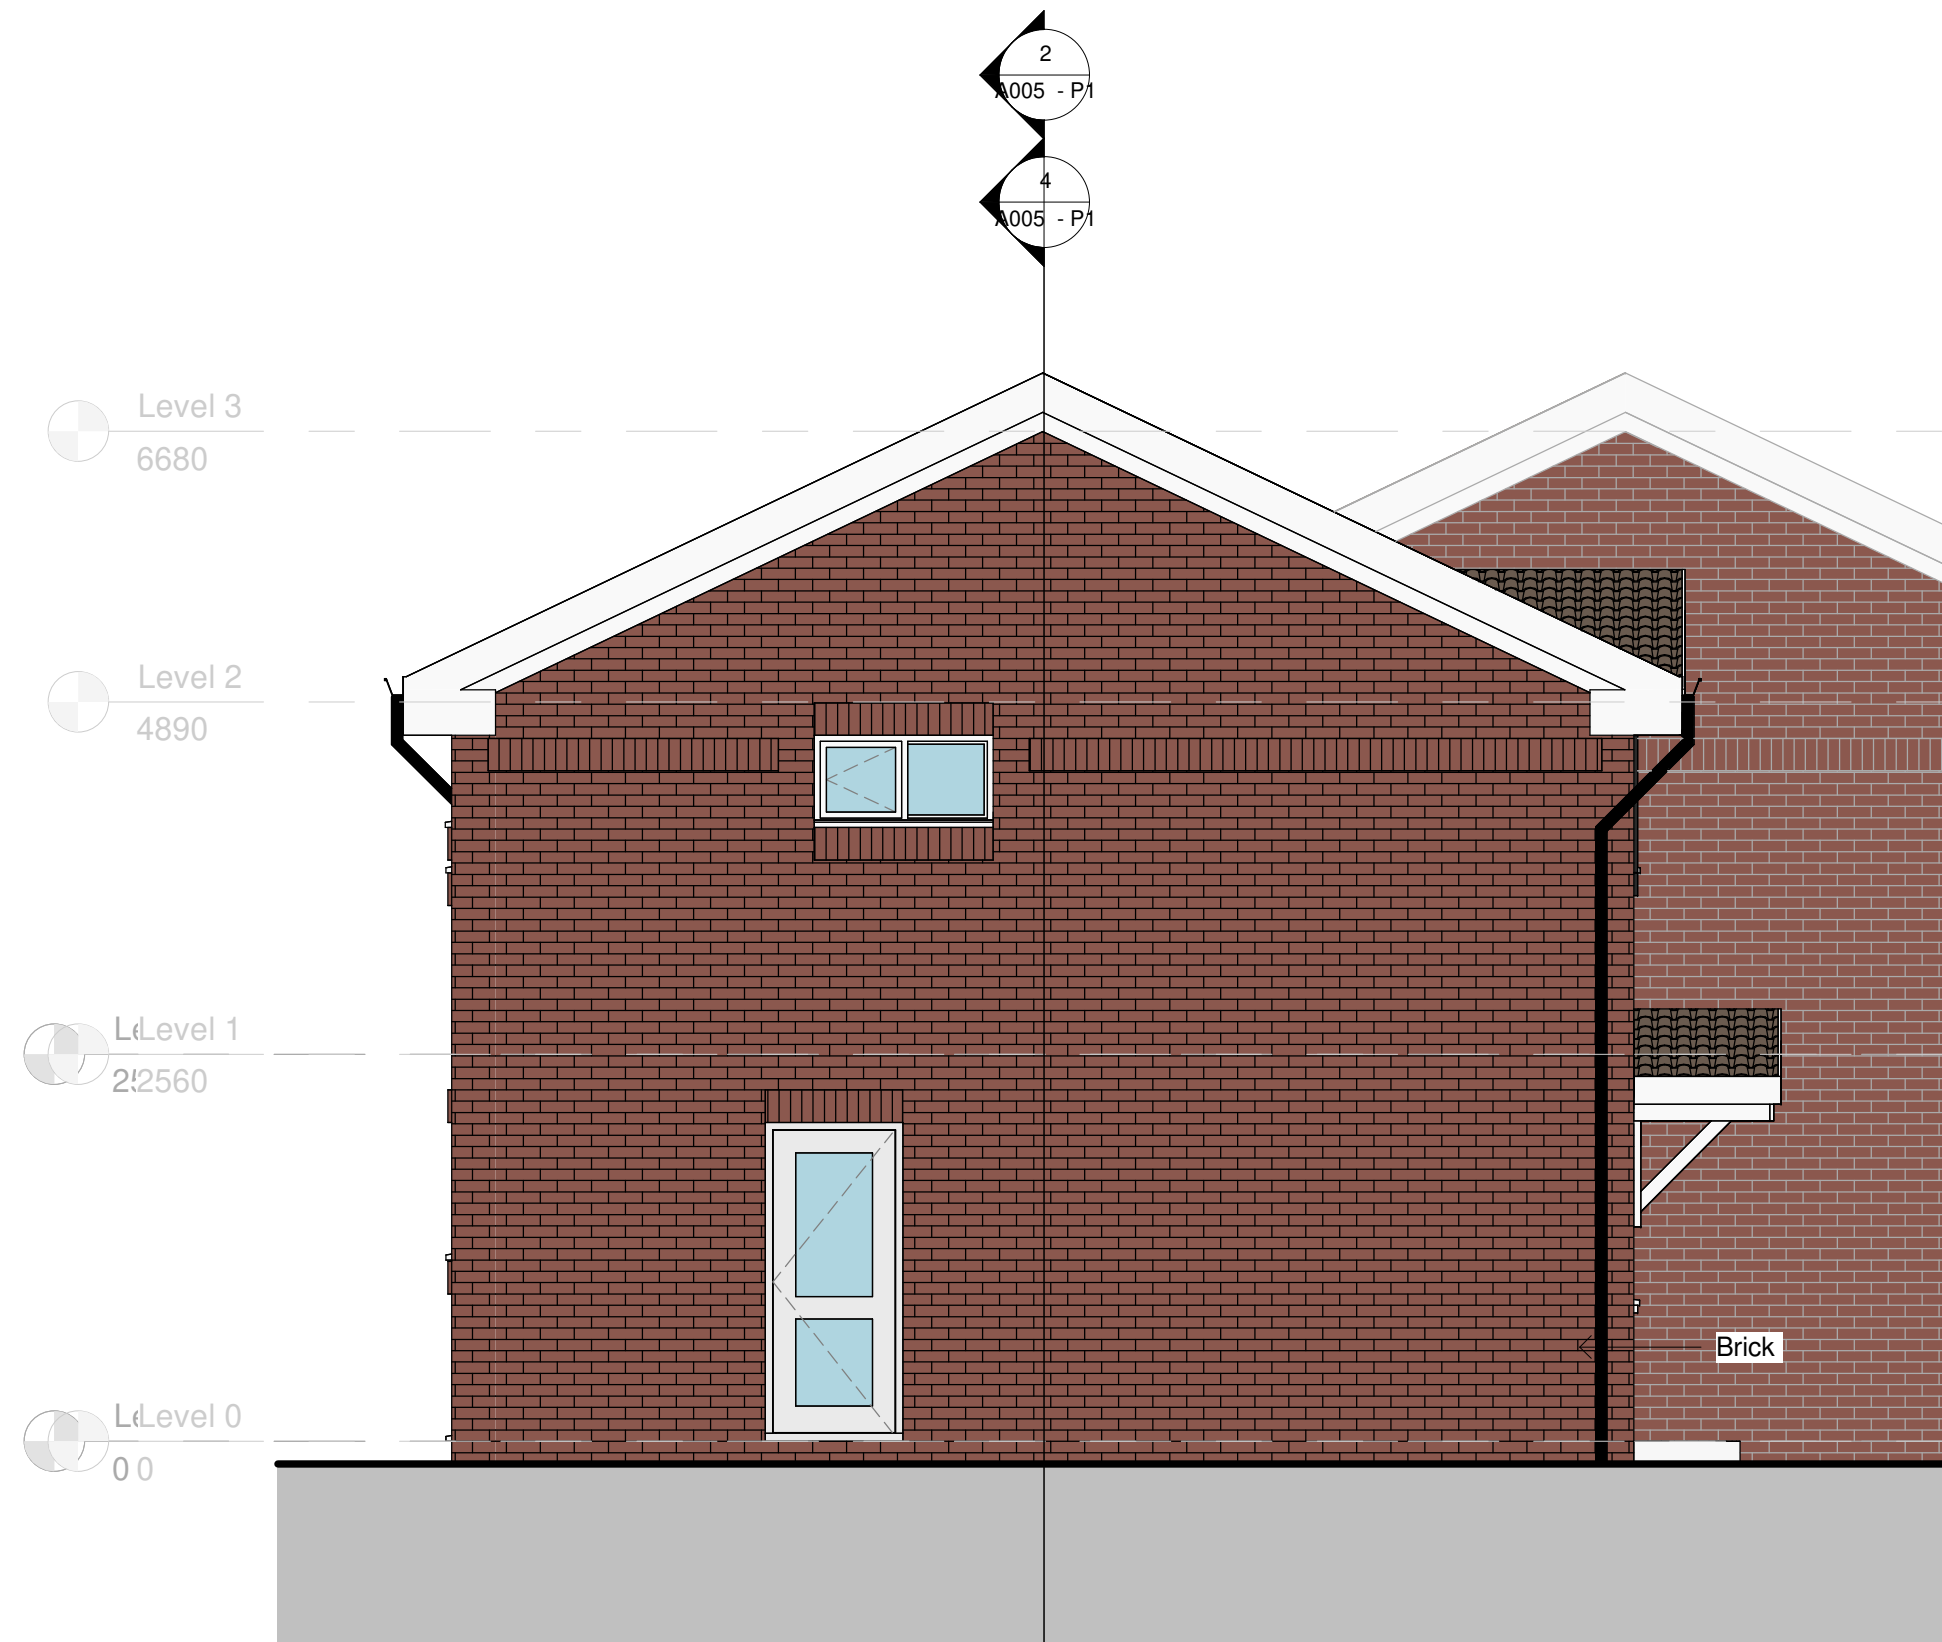

00 - Existing South Elevation
1 : 50

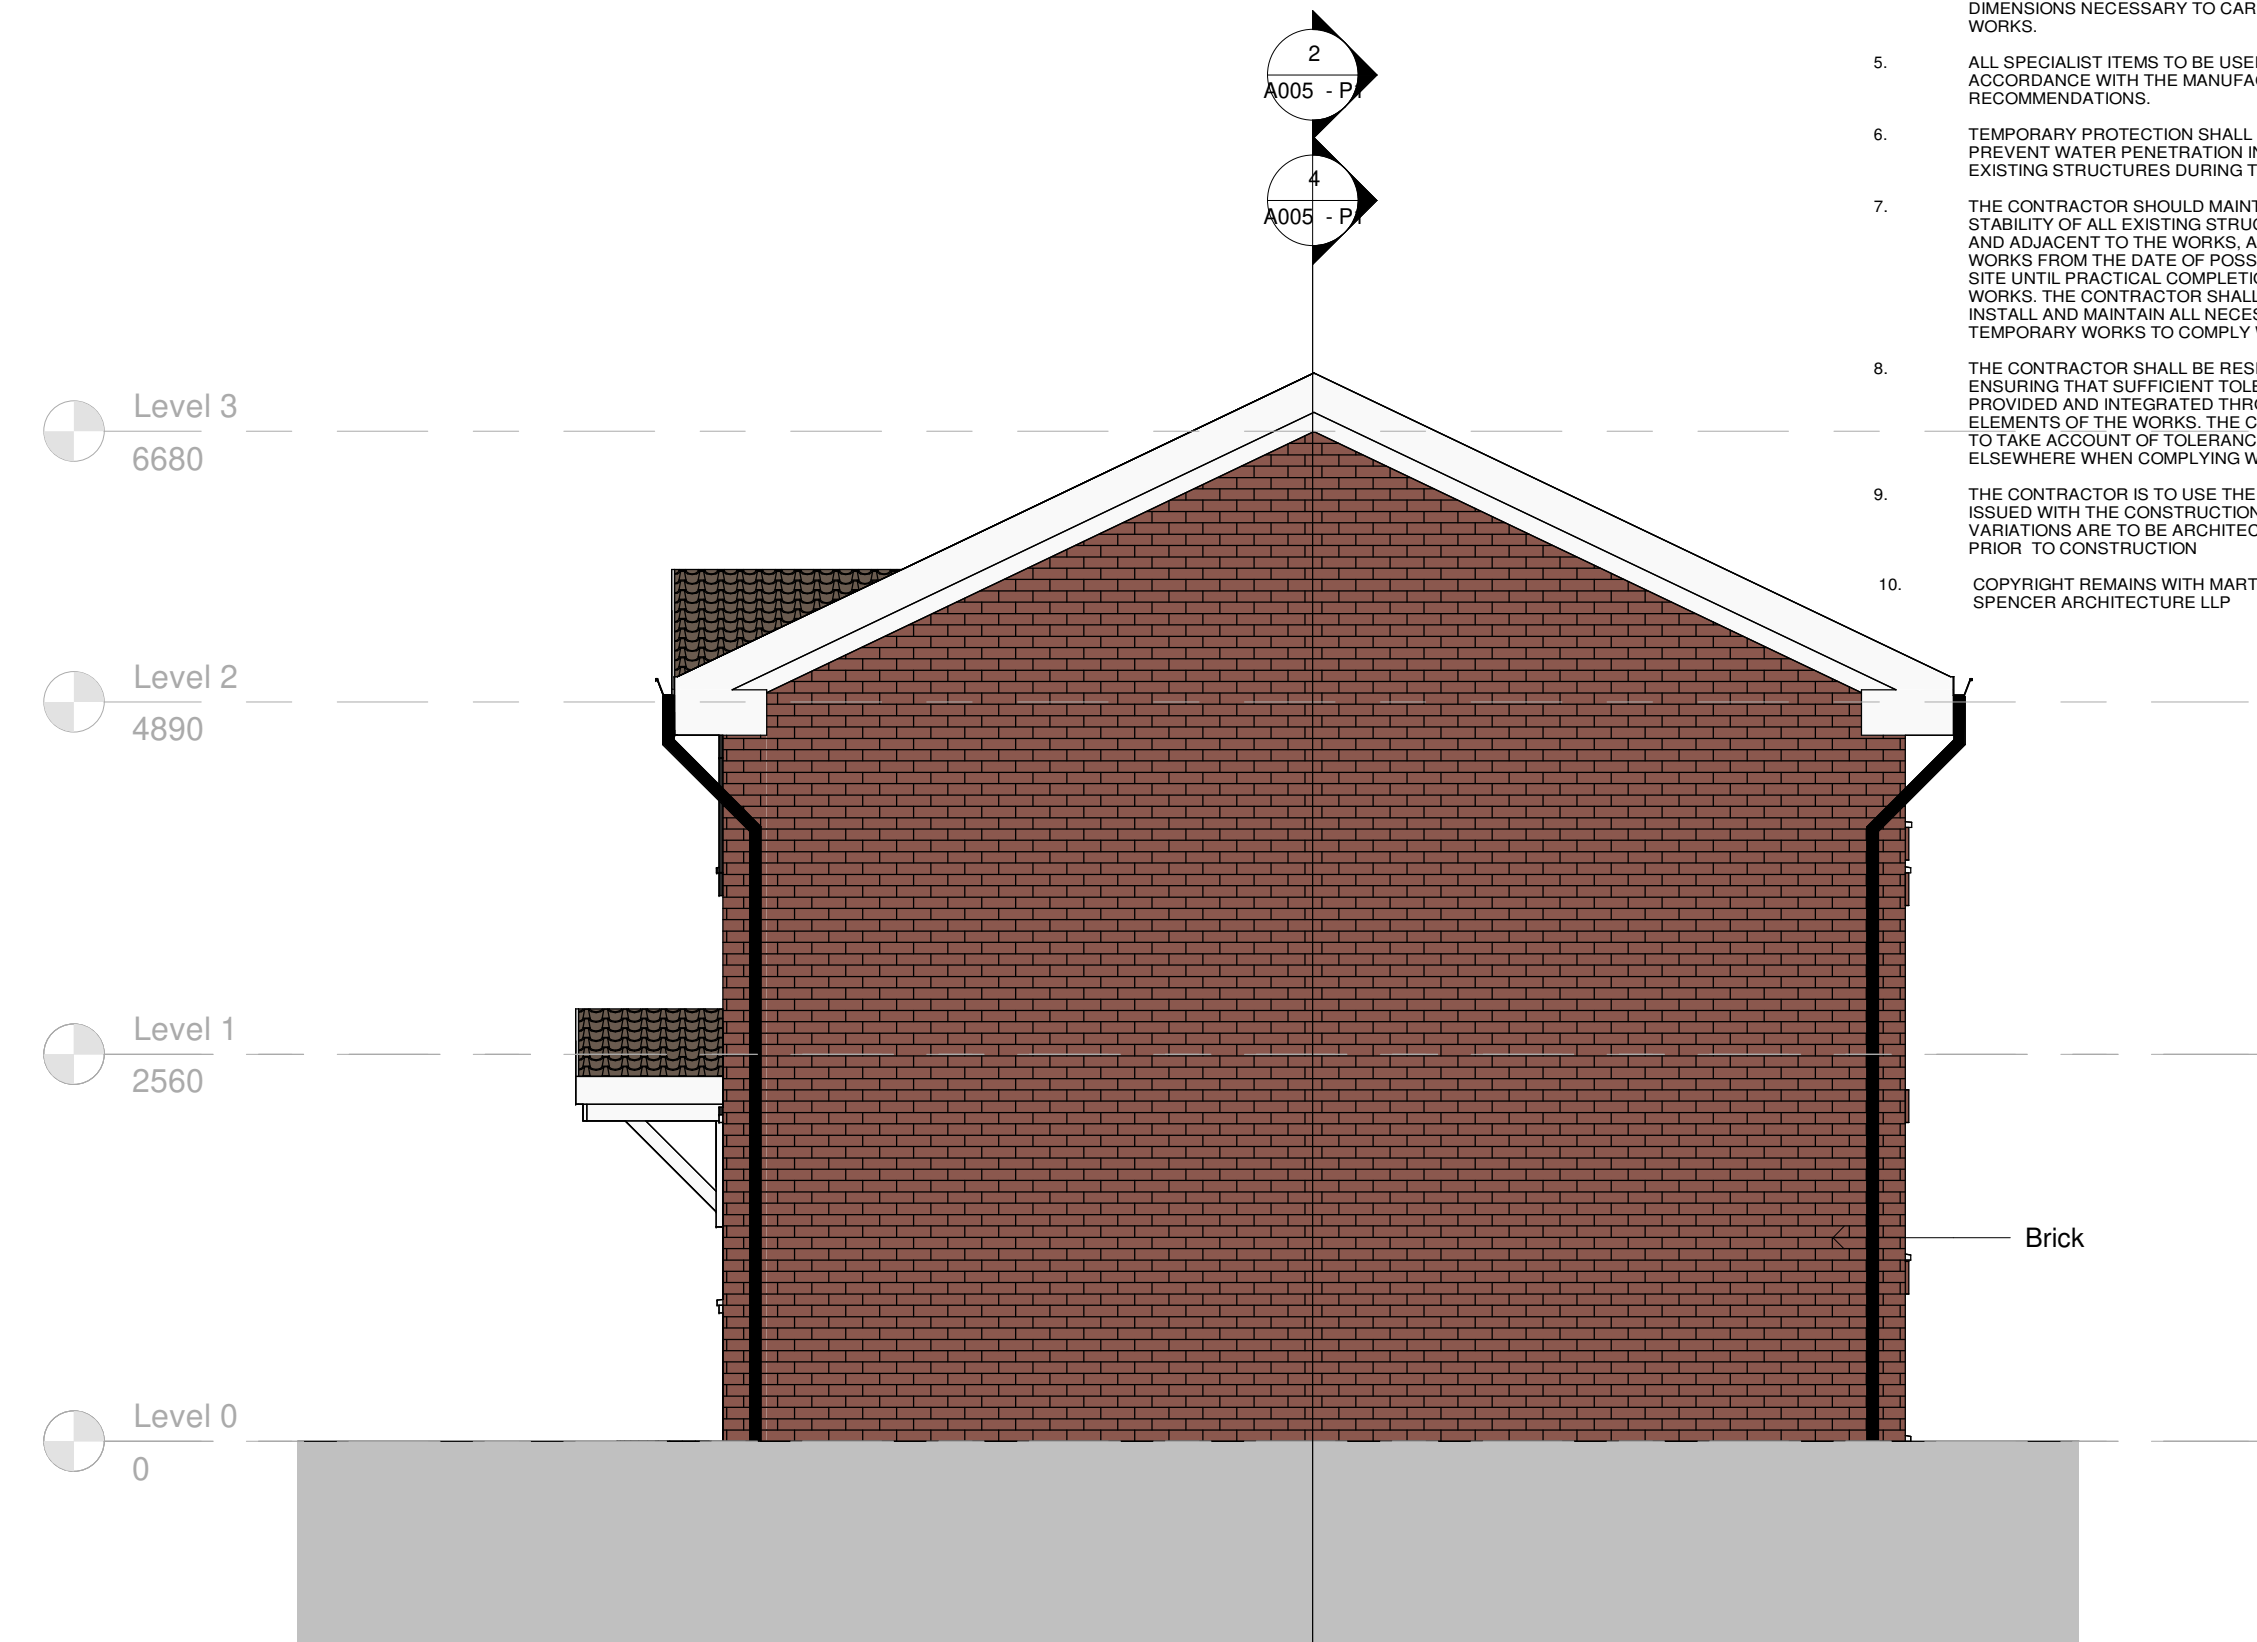


00 - Existing North Elevation
1 : 50




00 - Proposed East Elevation
1 : 50



00 - Proposed West Elevation
1 : 50

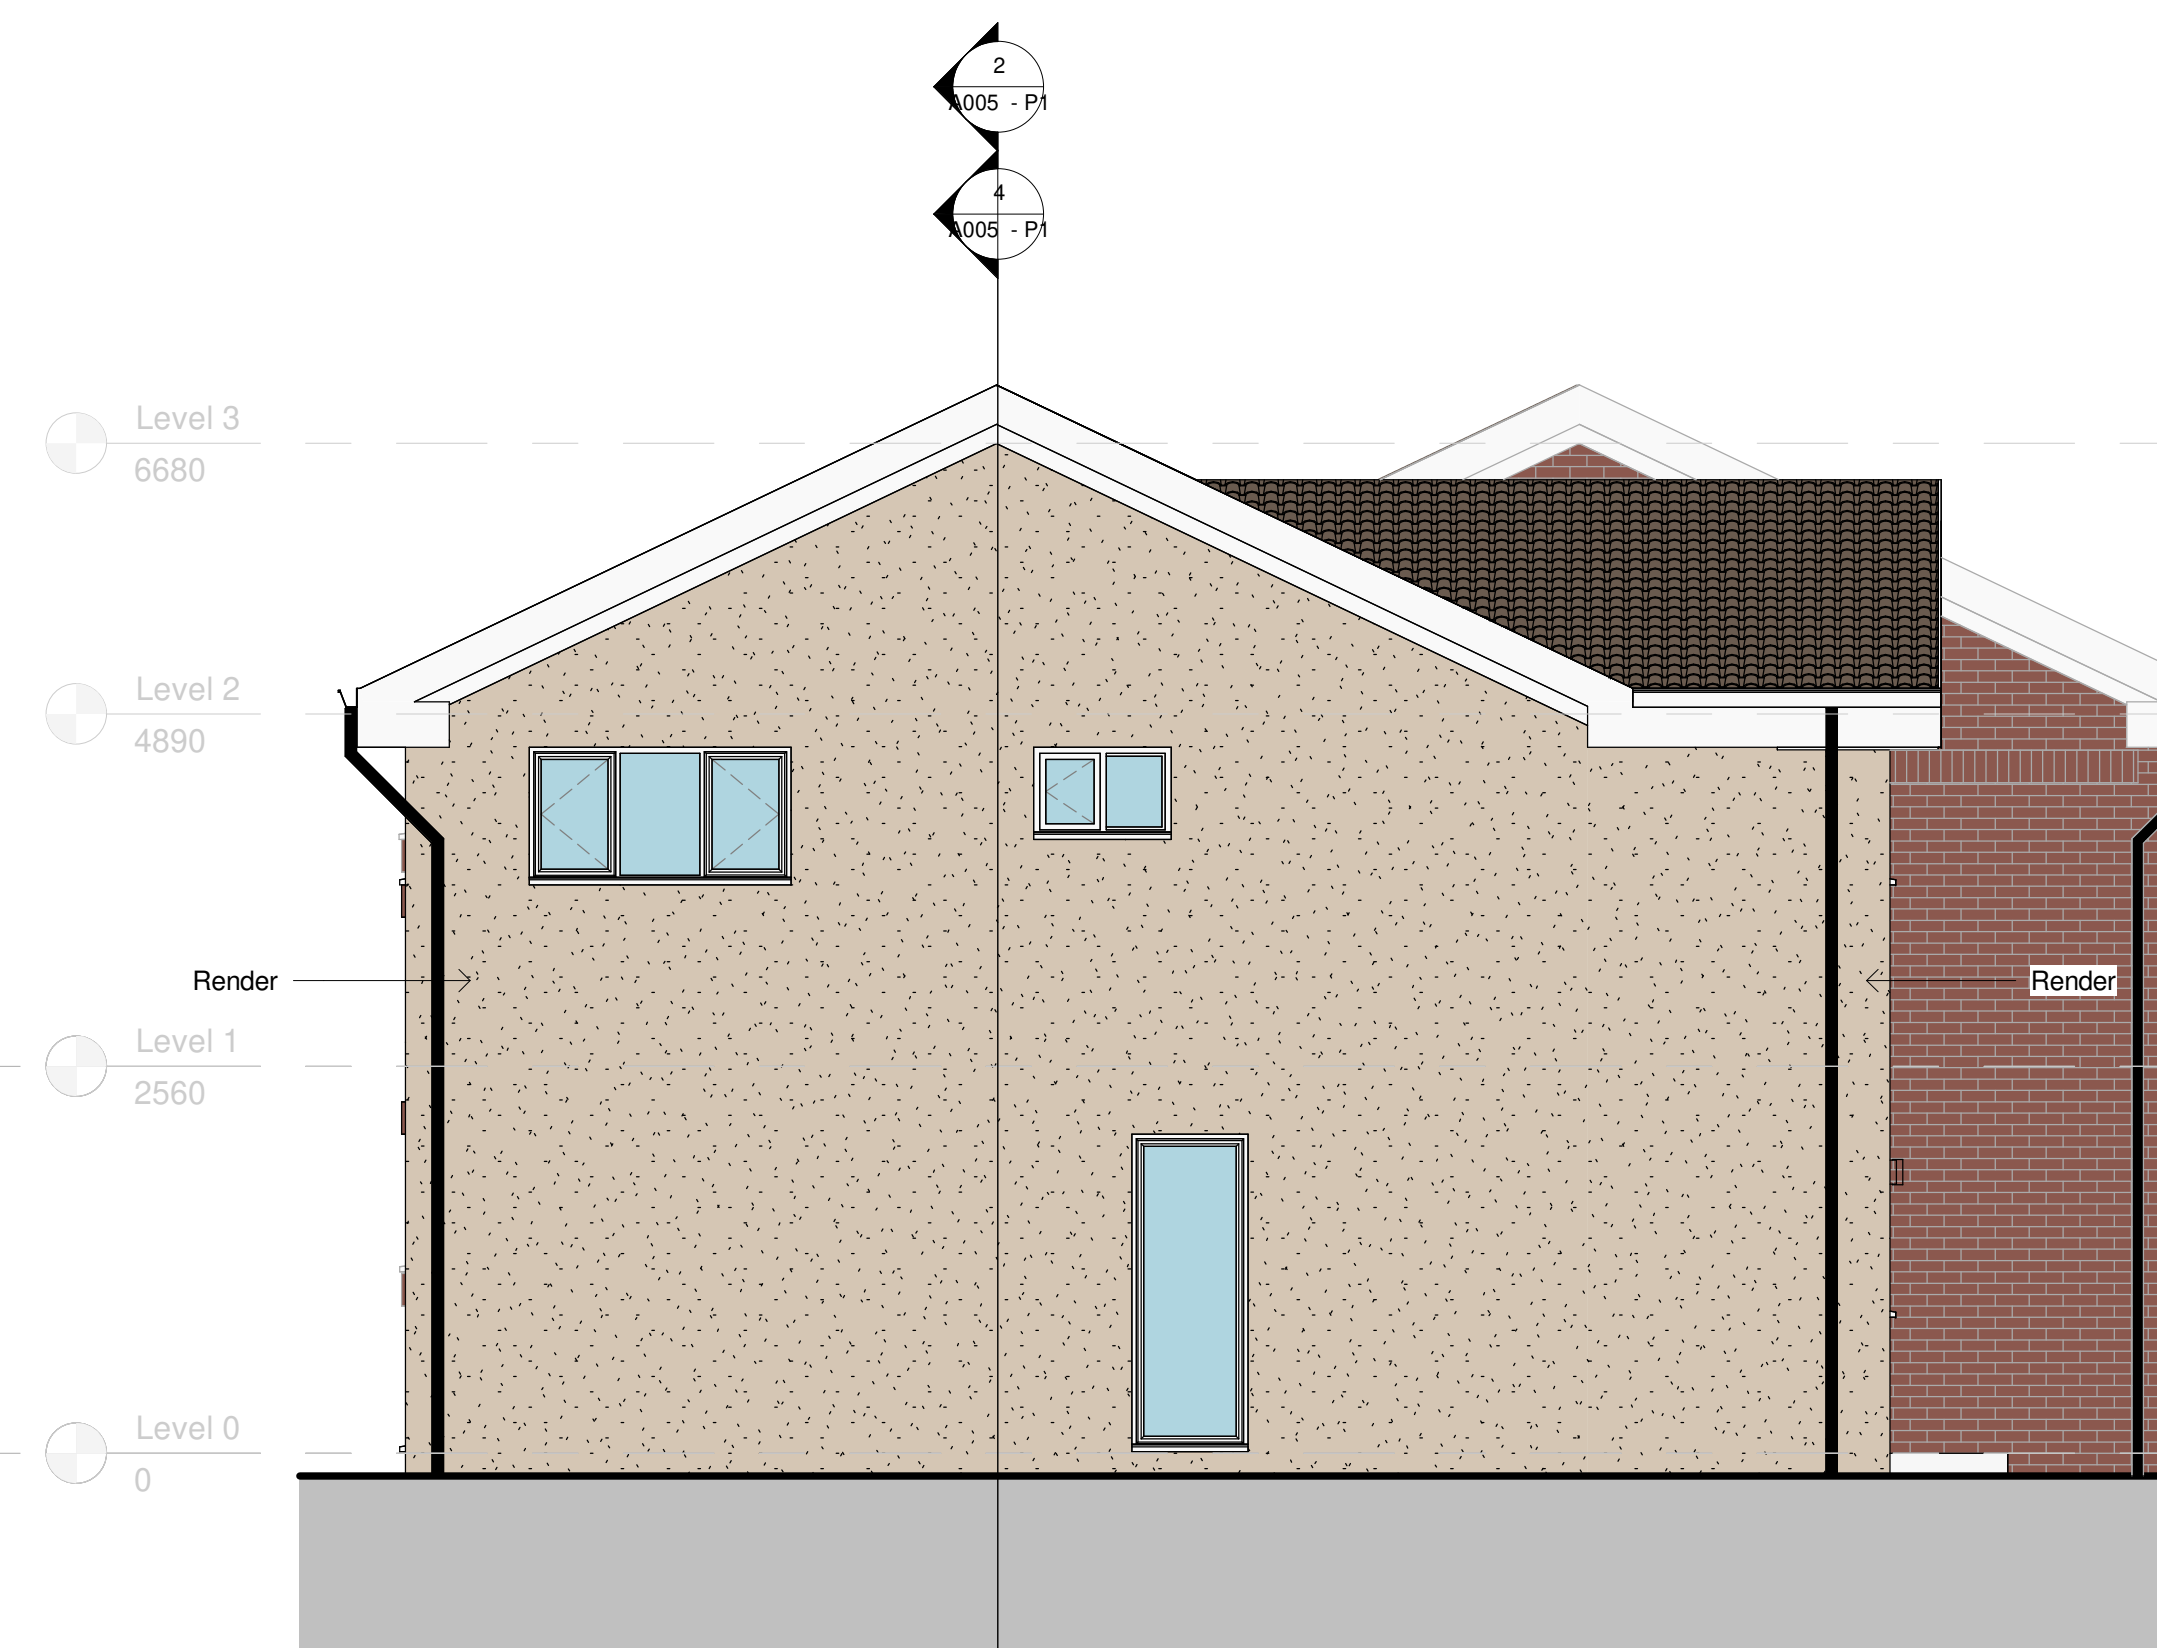

00 - Proposed South Elevation
1 : 50

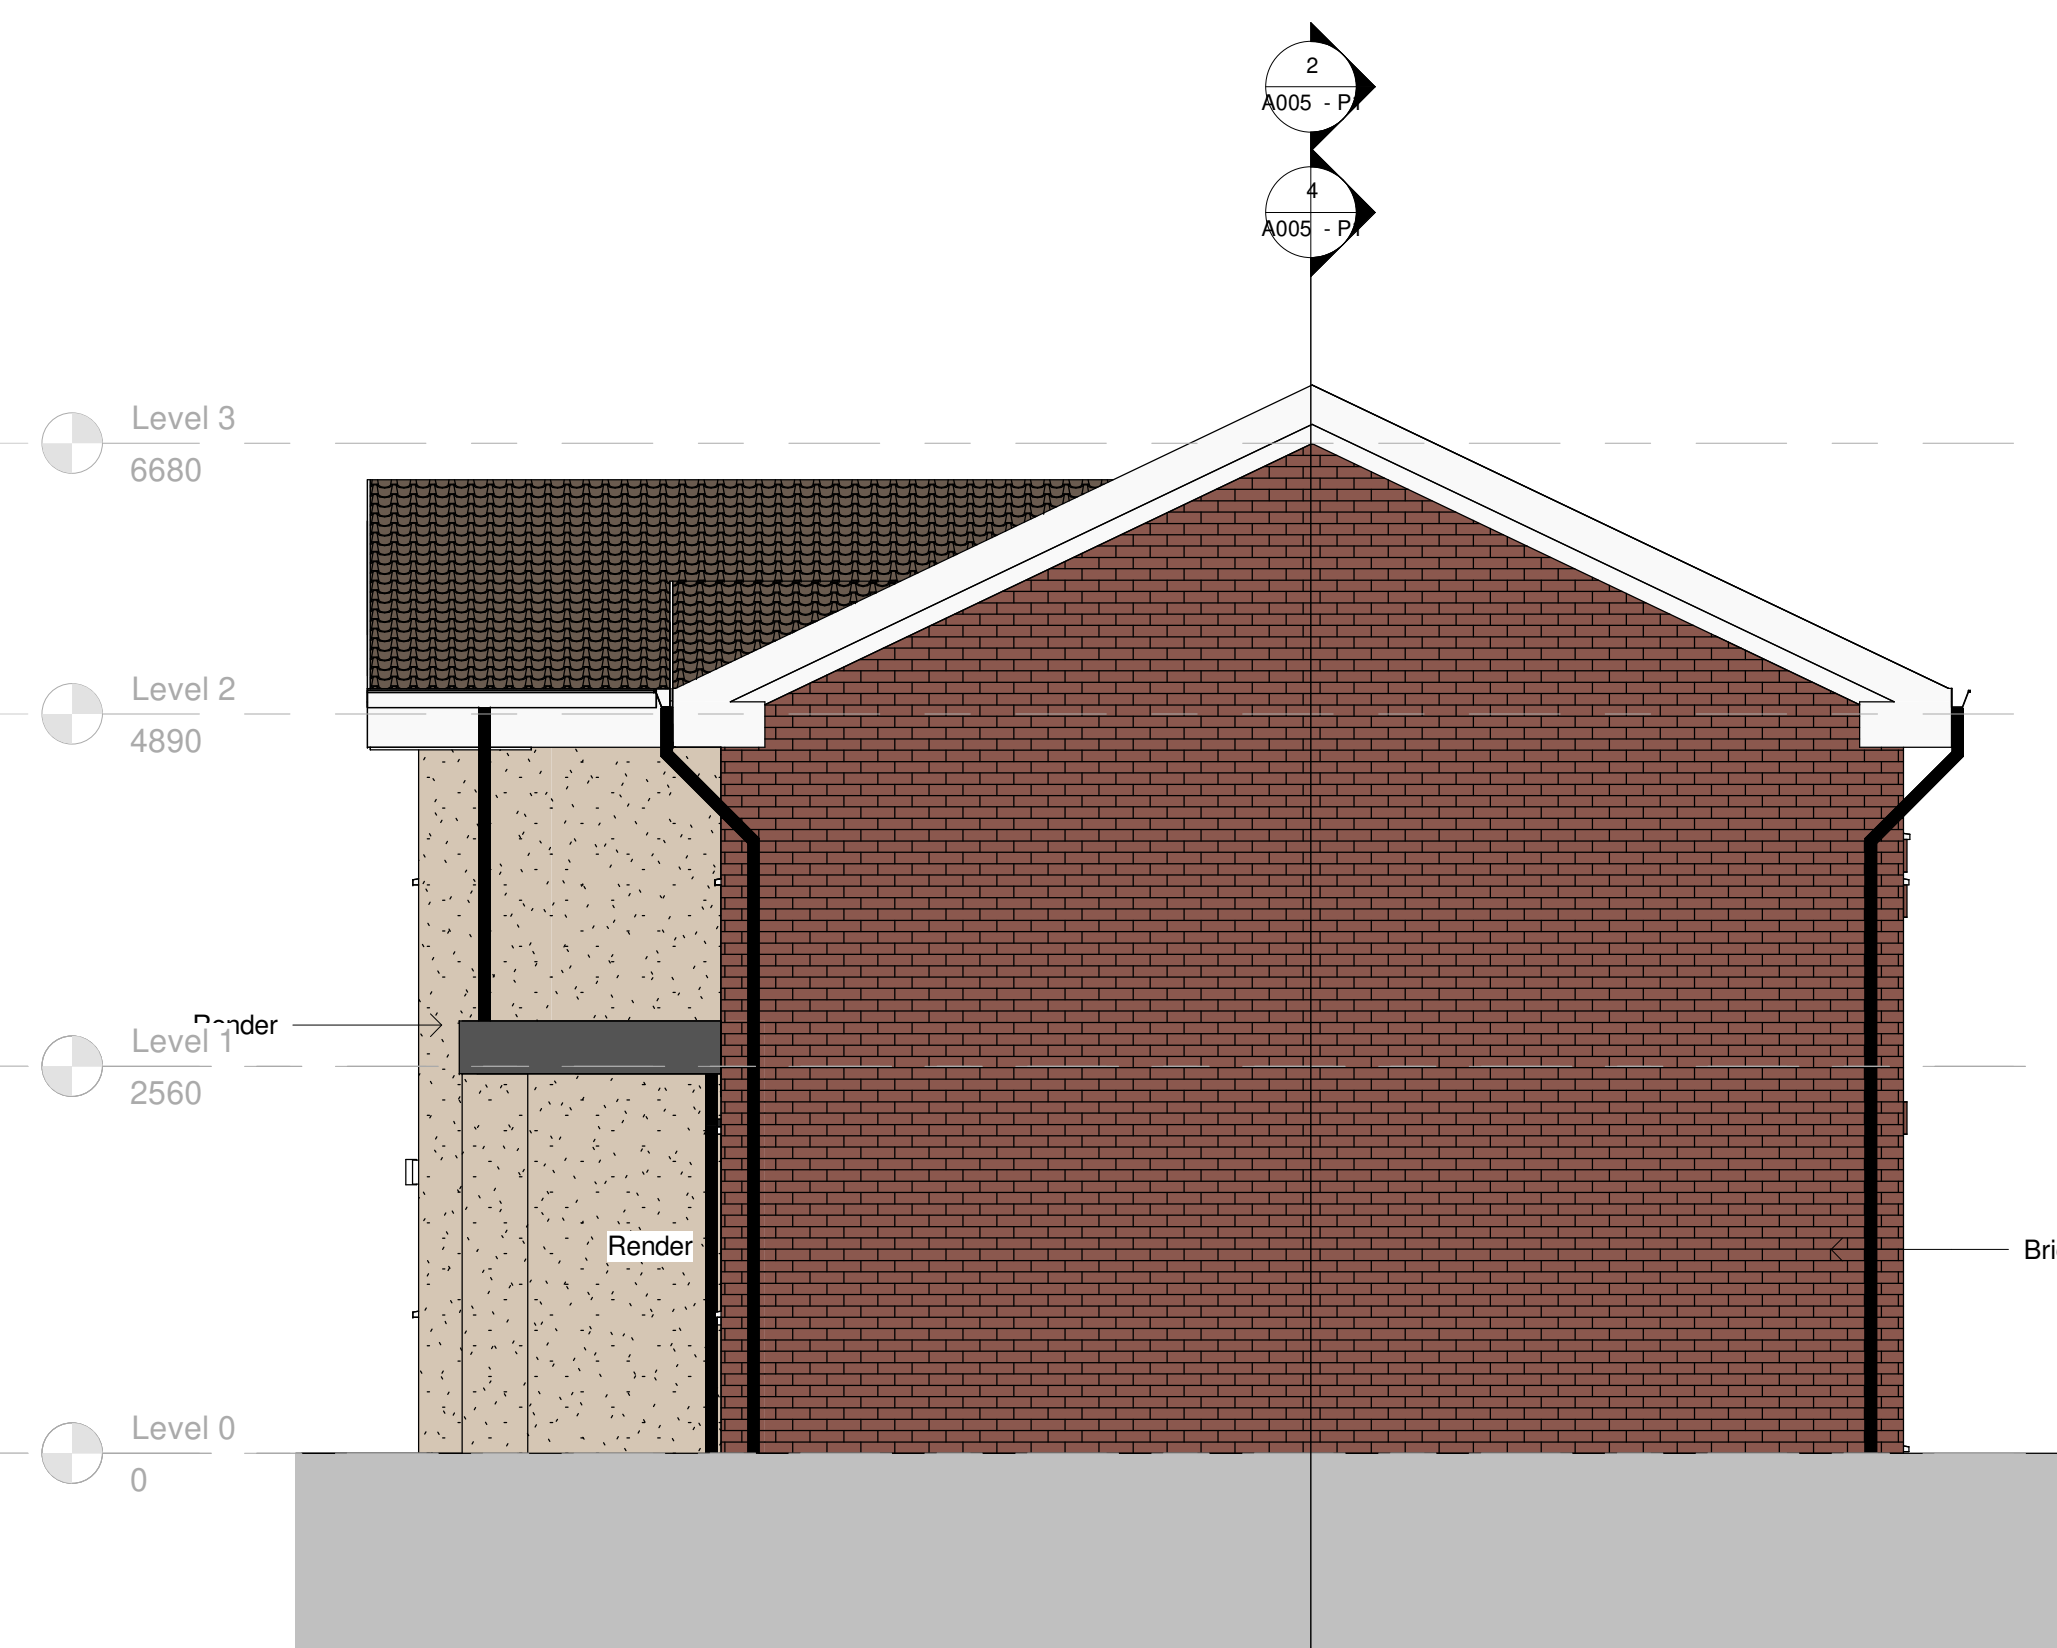

00 - Proposed North Elevation
1 : 50



CLIENT Matt and Ella	
PROJECT 34 Woodhill Fold, Bury BL8 1UY - Double story extension	
SHEET Elevations	
PURPOSE OF ISSUE	
Page No	REV A003 - P6
Scale (@ A0 1 : 50	Checked by MS
Date 06 03 2025	Drawn by DI