




Notes | Sketch schemes may be based on plan information of unknown origin and is subject to verification and survey. Contractors must verify all dimensions on site before commencing any work or shop drawings. This drawing is not to be scaled. Use figured dimensions only. Ensure digital versions are plotted at 'Actual Size'. Building areas are liable to adjustment over the course of the design process due to ongoing construction detailing developments. Subject to statutory approvals and survey. The bar above is to check that the drawing has been printed to scale.

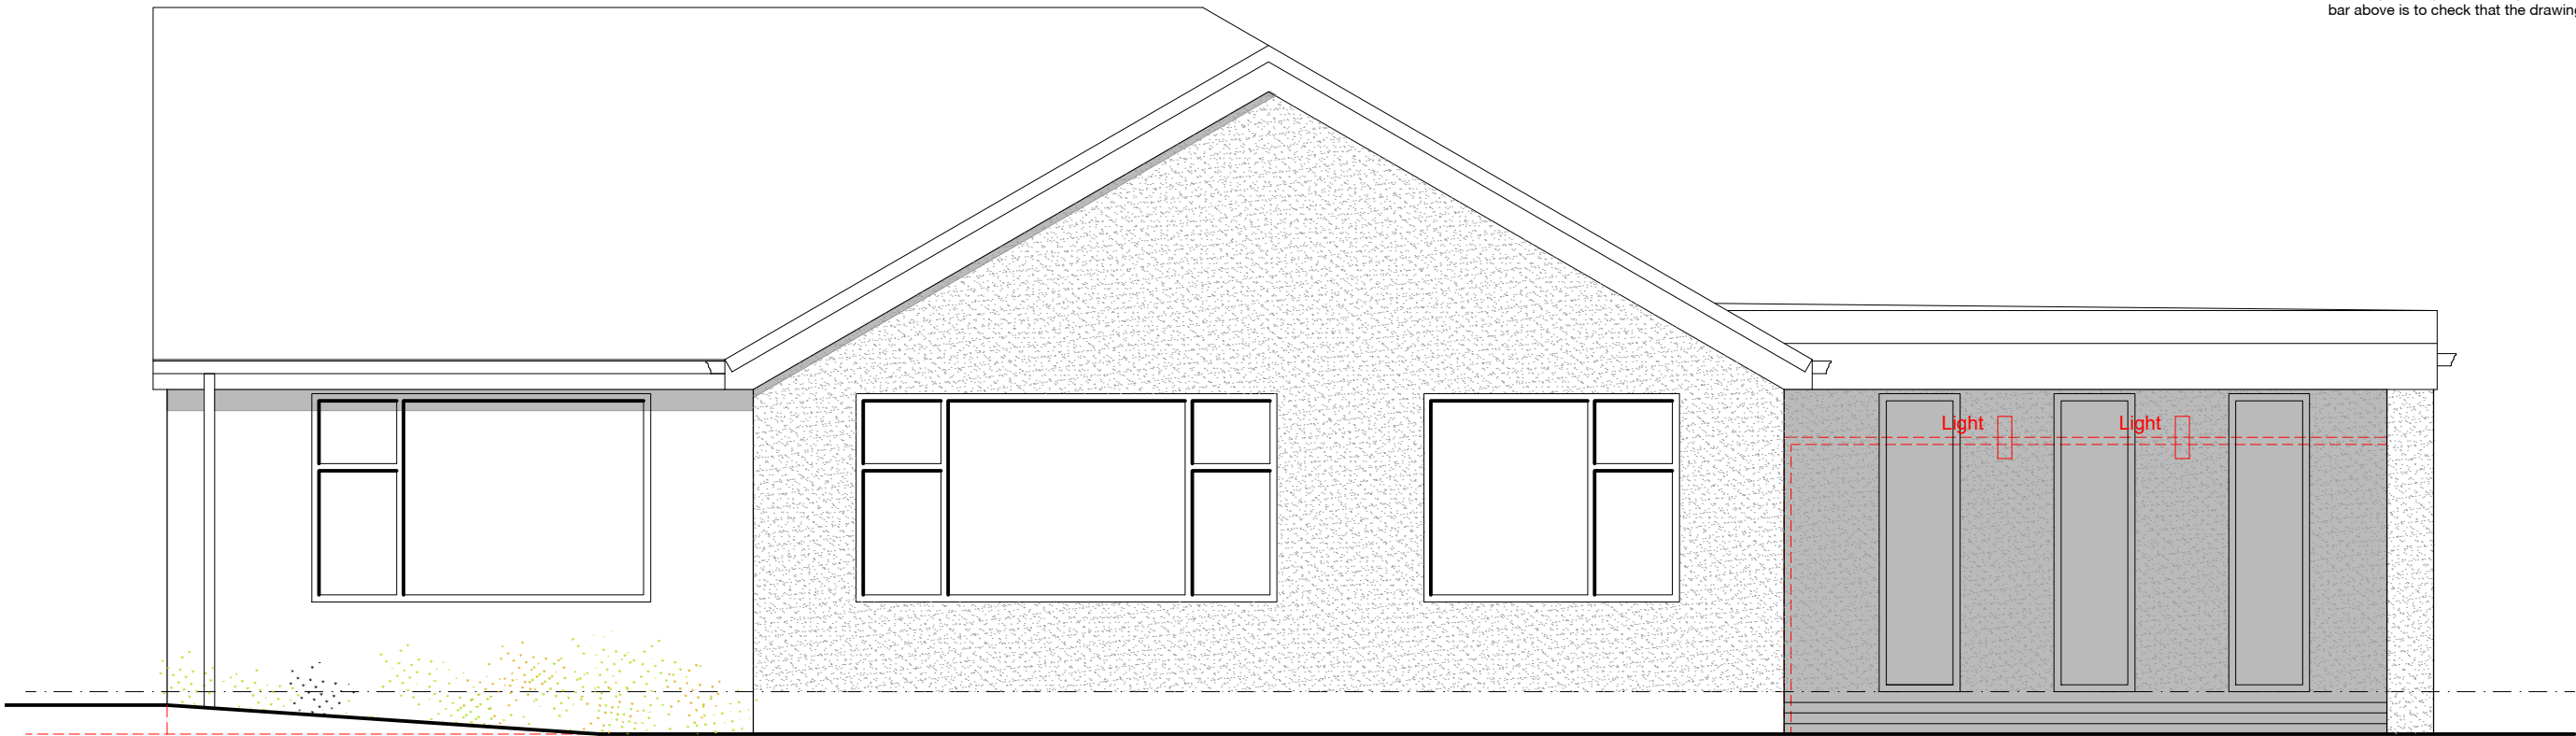


PROPOSED FRONT ELEVATION
(north)

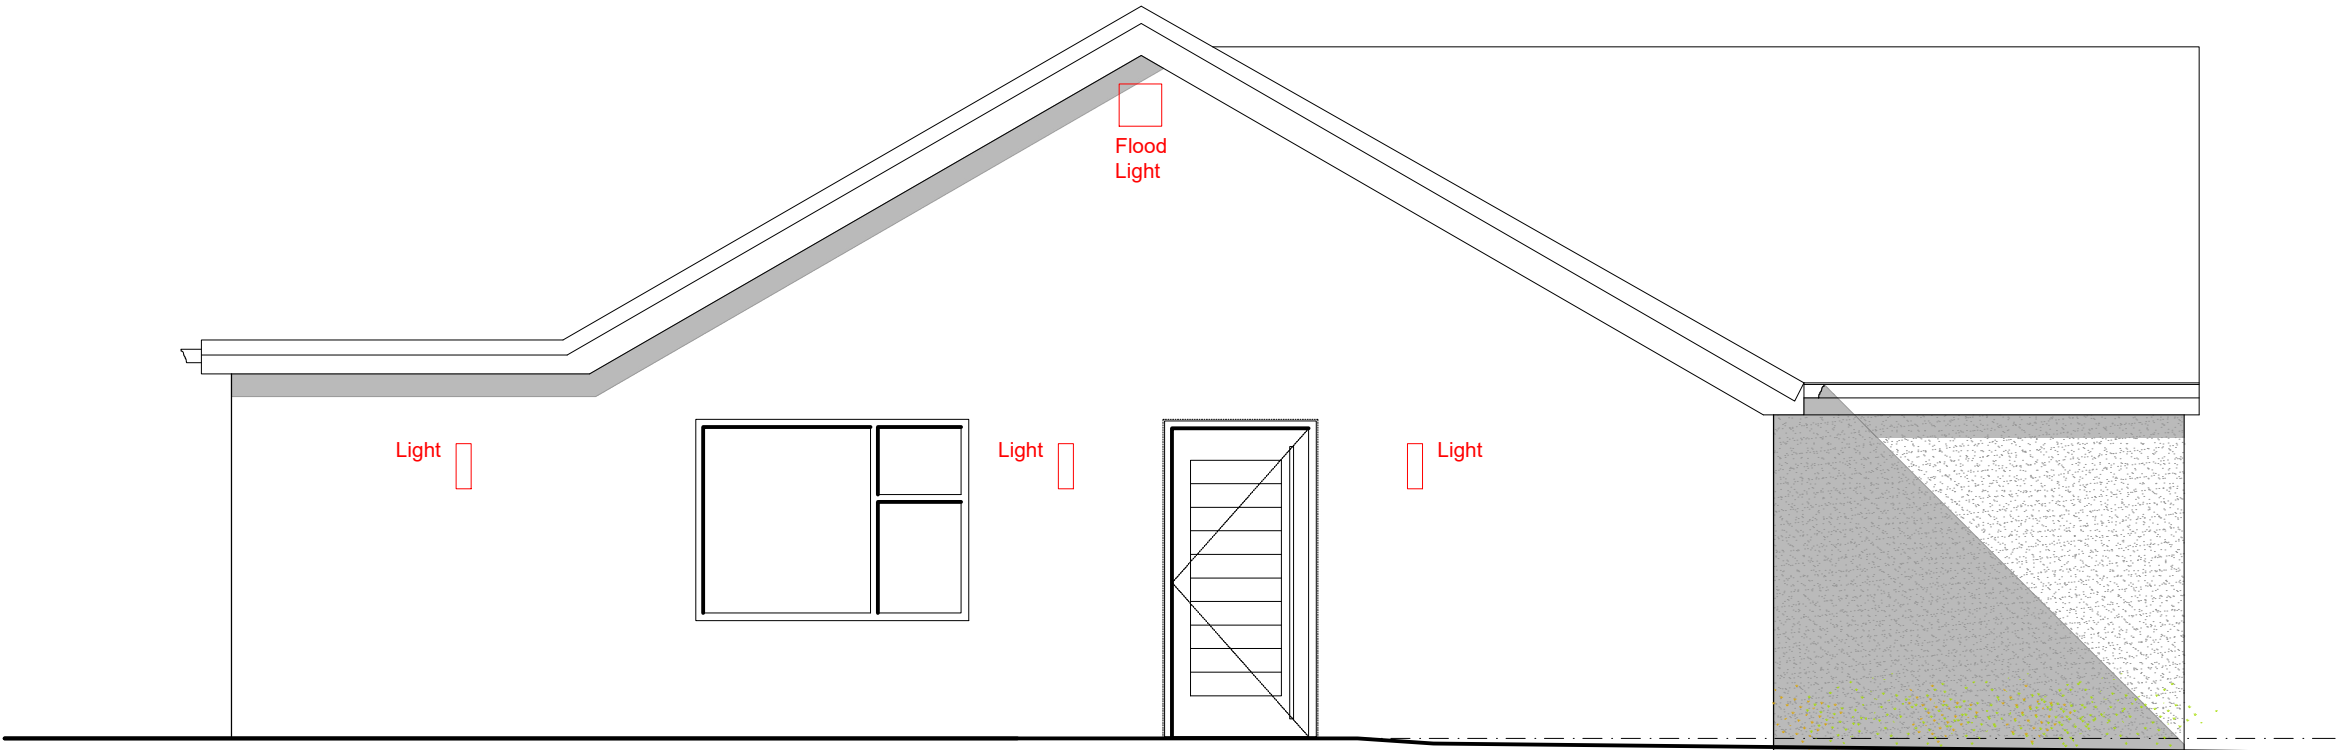

PROPOSED SIDE ELEVATION
(east)

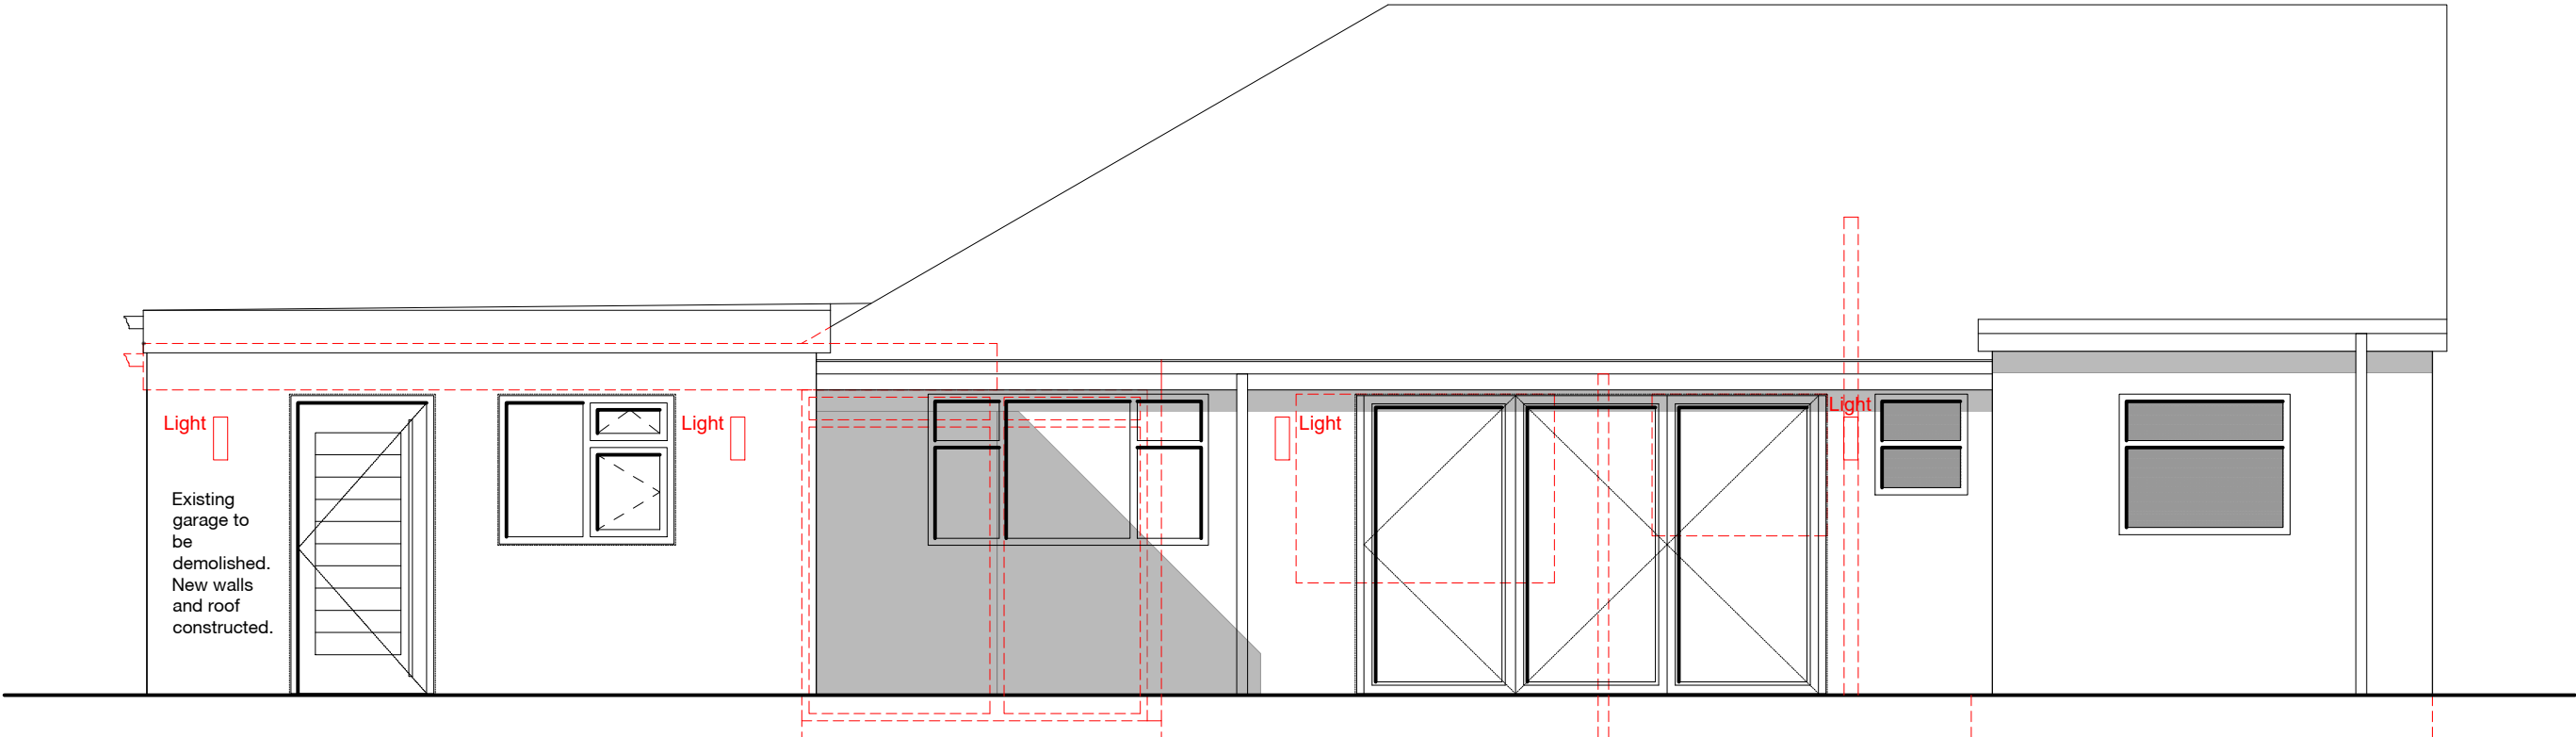

PROPOSED REAR ELEVATION
(south)

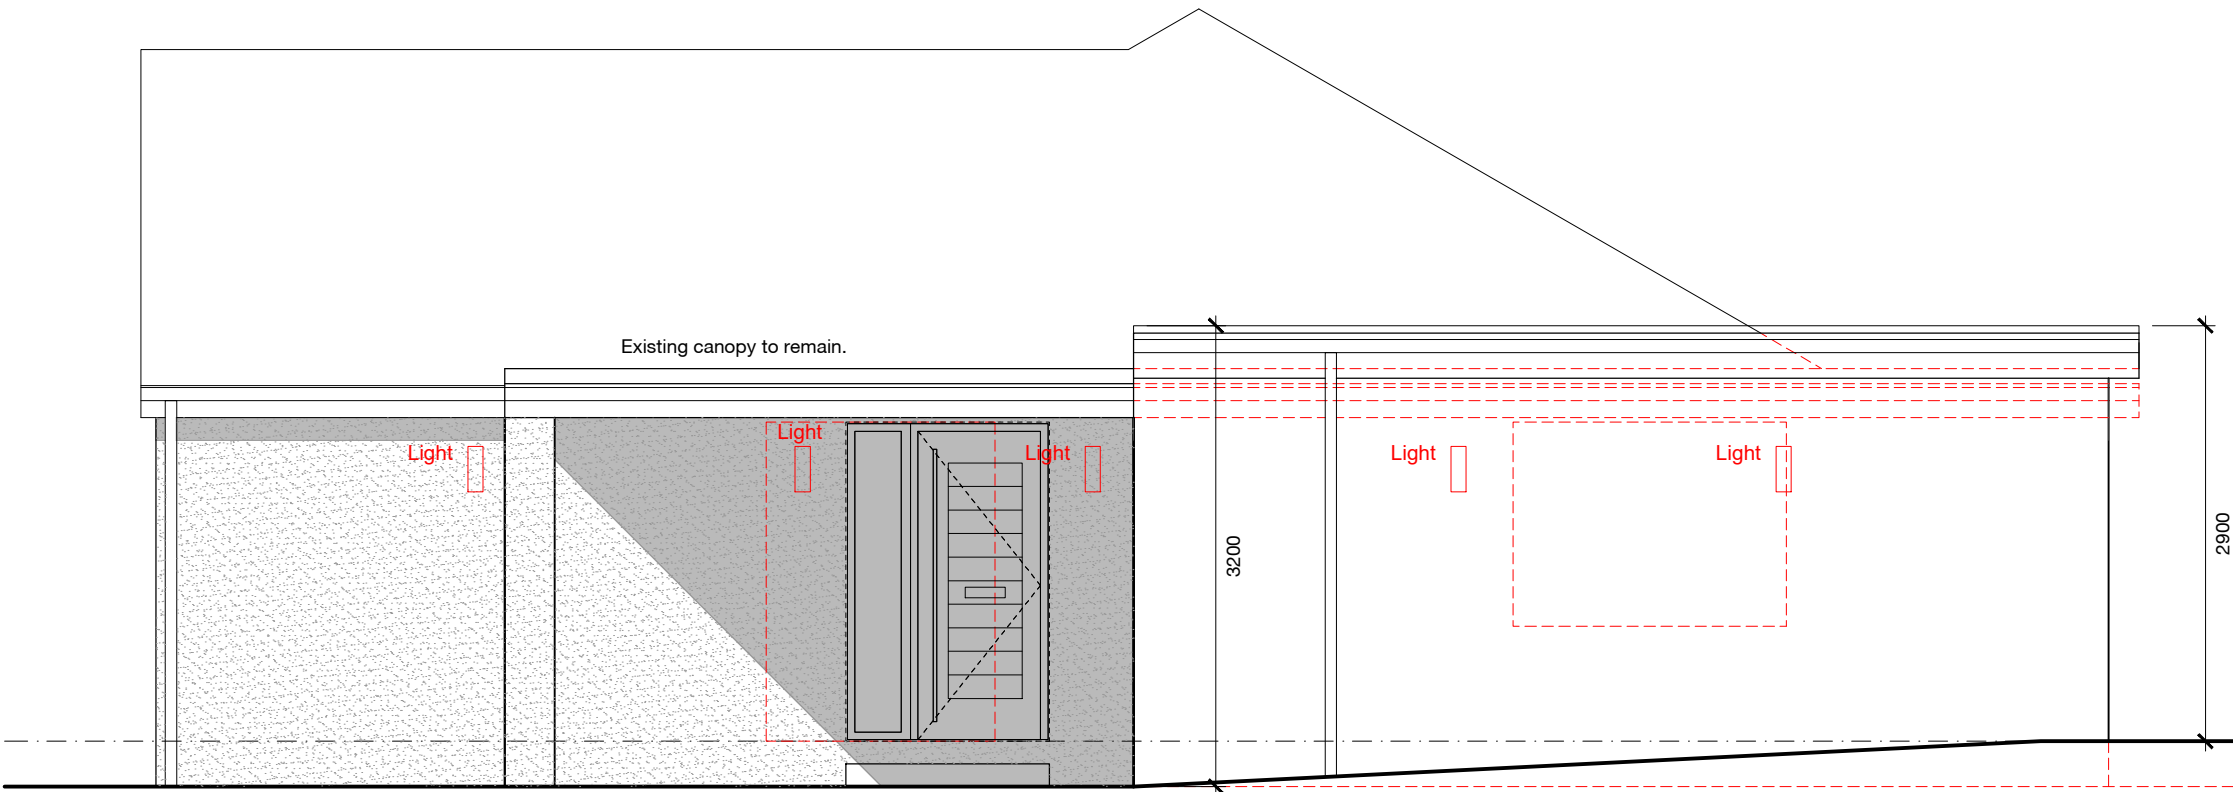

PROPOSED SIDE ELEVATION
(west)

Rev	Date	Description	Drawn	Checked
B	22.02.2022	Rear window and bifolds relocated	po	rsg
A	11.11.2021	Rear bifolds to garage amended to single door and window. Escape door added to bedroom 01. External lighting added	-	-
Project	For & on behalf of Irwin Mitchell 30 Belvedere Avenue Bury BL8 4ED			
Drawing	Proposed Elevations			
Client	AB			
BIM Suitability Description	SUITABLE FOR INFORMATION			BIM Suitability Code S2
Status	preliminary	2 Riverside Way Whitehall Waterfront Angel	320 City Road LONDON	
Date	feb21	LEEDS	LONDON	
Drawn	rsg	L51 4EH	ECTV 2NZ	
Checked	-	1 0113 819 8041	1 0203 883 8602	
Scale (A2)	1:50	w edwardarchitecture.co.uk e info@edwardarchitecture.co.uk		
Project	0888	EA	A	PL05 - B
Originator	Discipline	Drawing No	Rev	
edward architecture				